





1 | **Existing Rear Elevation**
SCALE 1 : 100

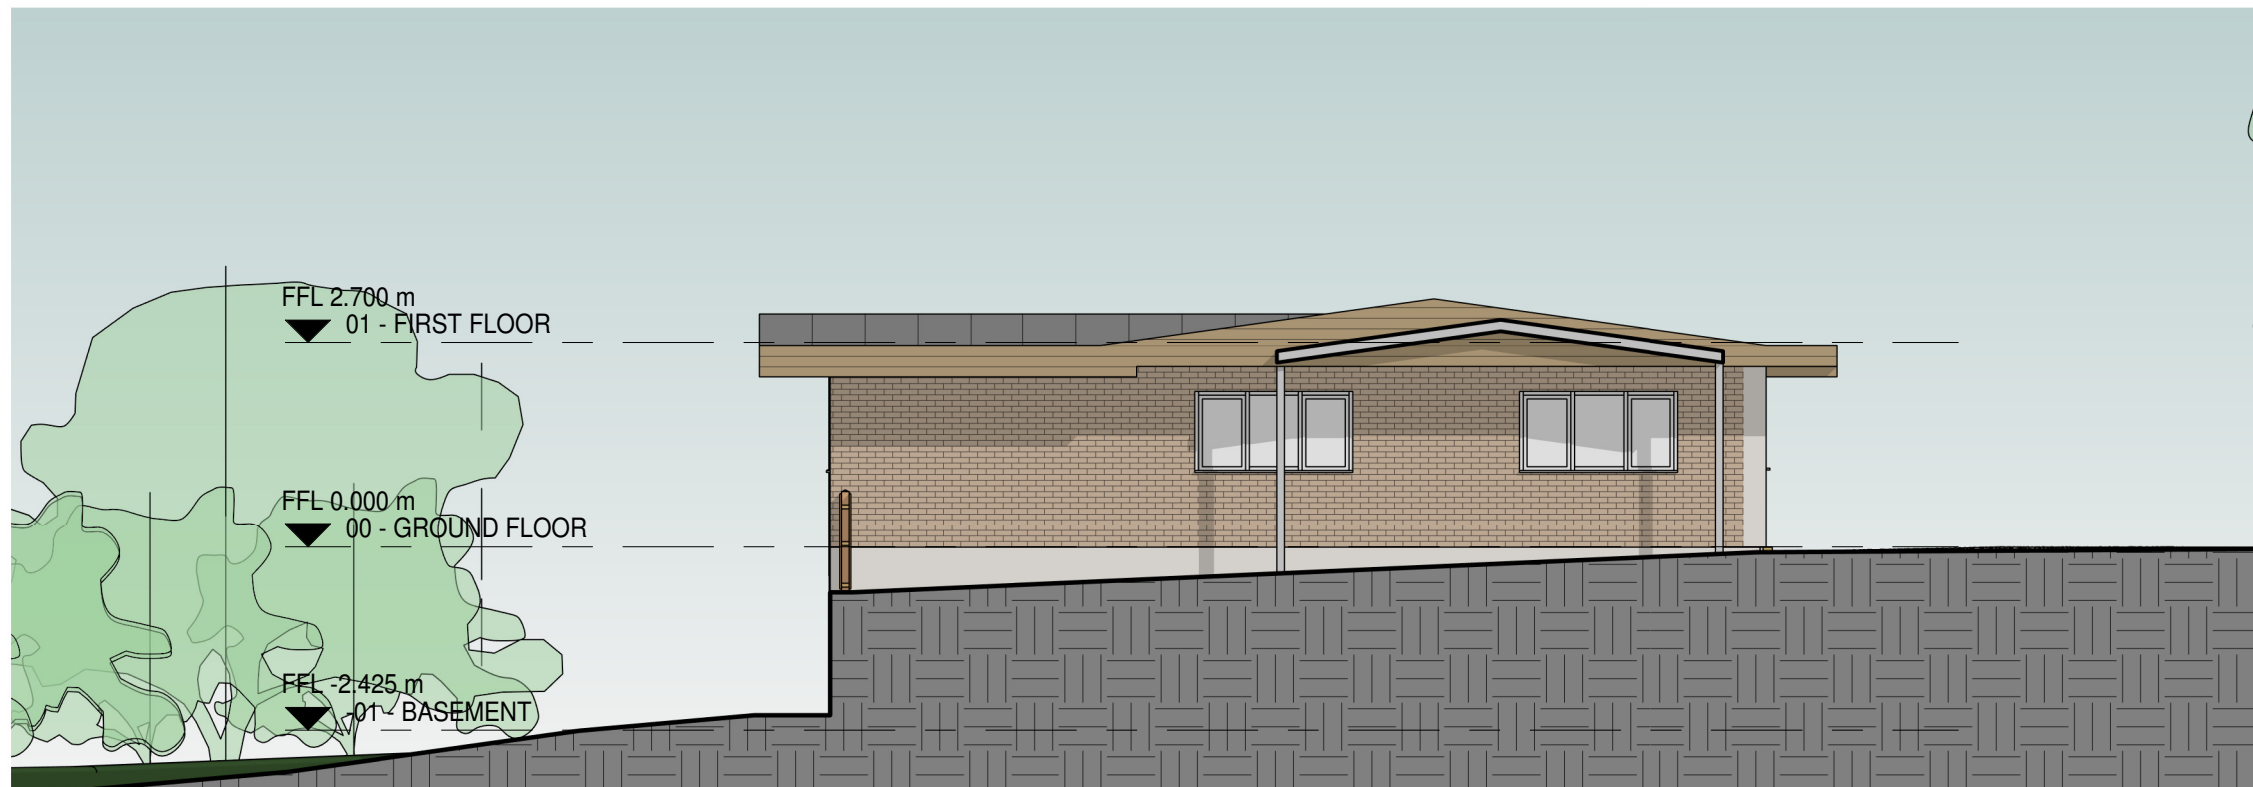

2 | **Existing Side Elevation**
SCALE 1 : 100

 

VISUAL SCALE 1:100 @ A3

A	Title block amended	17.09.19	DP
REV	DESCRIPTION	DATE	BY

THIS DRAWING IS THE COPYRIGHT OF DAVID PARRY.
CHECK ALL DIMENSIONS ON SITE. ANY DISCREPANCIES TO BE NOTIFIED TO THE ARCHITECT.
ELEMENTS OF STRUCTURE SHOWN ARE INDICATIVE AND FOR GUIDANCE. FINAL DESIGN TO BE AS STRUCTURAL ENGINEERS DETAILS AND SPECIFICATION.

PROJECT
**Chantry Meade Extension
for Ms Tracey Mew**

DRAWING TITLE
Existing Elevations 2

SCALE 1 : 100 @A3	DATE 12/08/18	DRAWN DP	CHECKED DP
----------------------	------------------	-------------	---------------

DRAWING STATUS
PLANNING

JOB No P114	DRAWING No 005	REVISION A
-----------------------	--------------------------	----------------------

13 HOPE STREET, CHESTER, CHESHIRE, CH4 8BU
Tel: 07951 590 458 | david@davidparryarchitect.co.uk
PRINTED: 17/09/2019 07:14:38

A3