


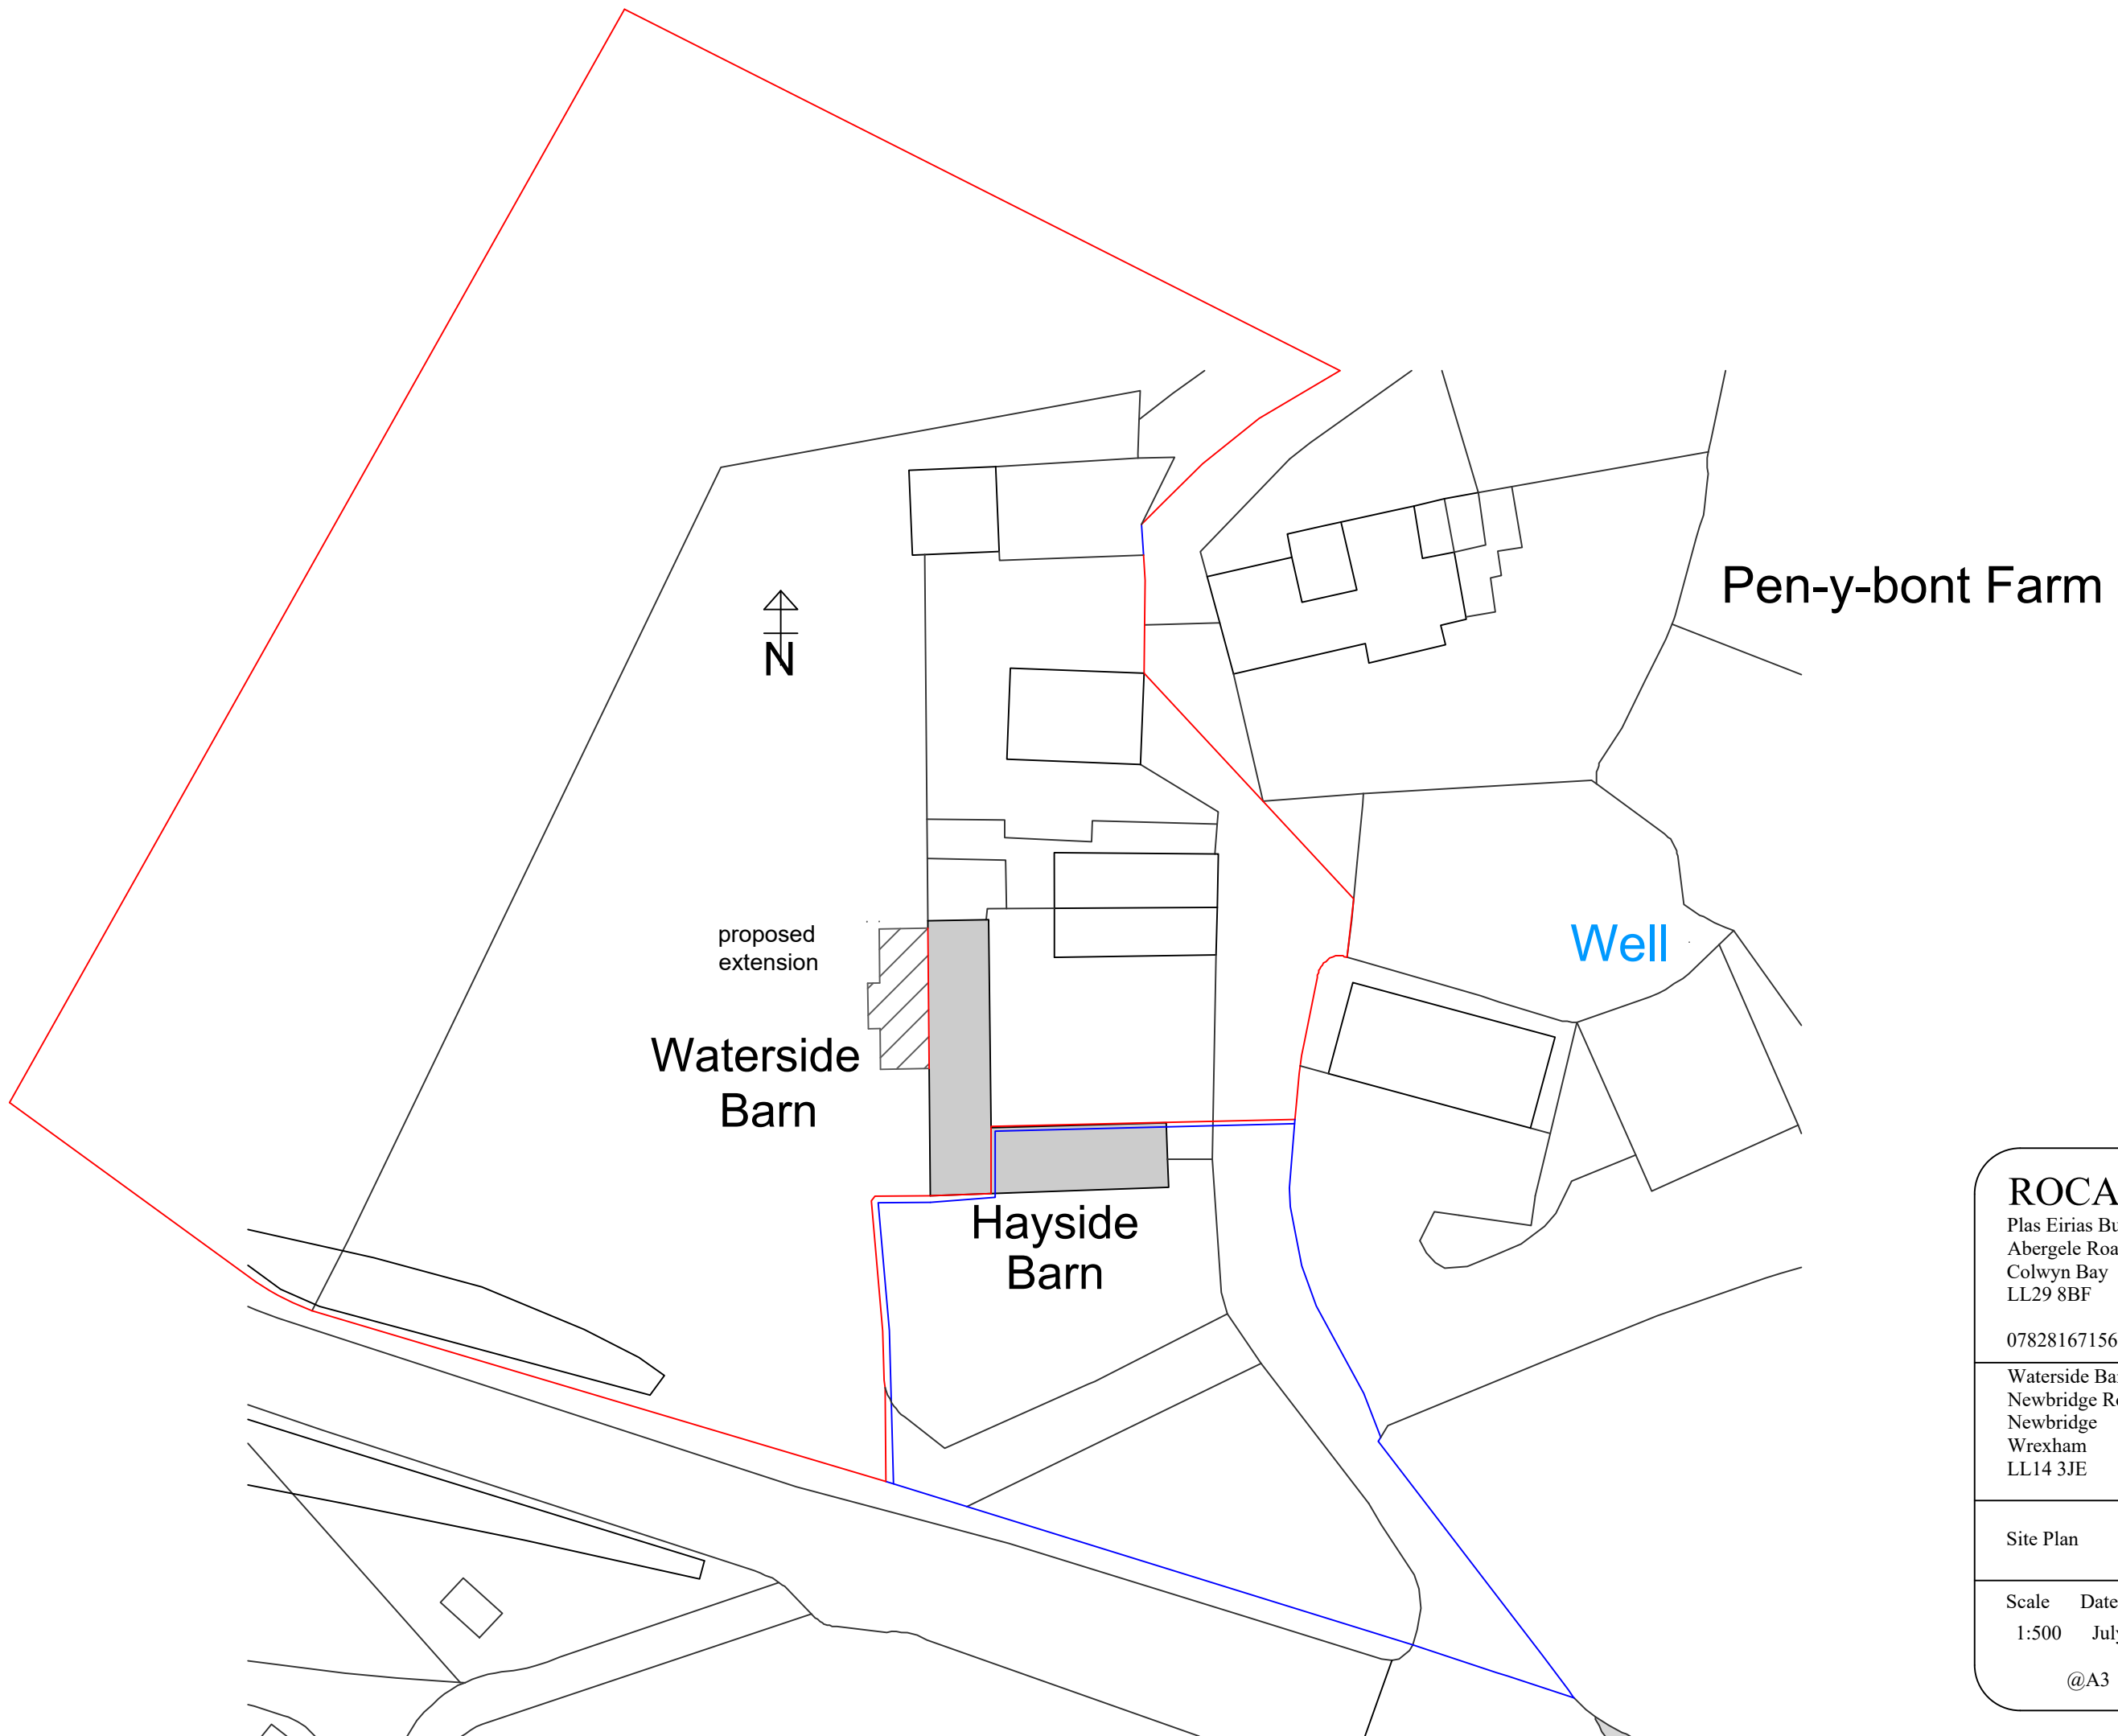

ROCAL DESIGN Plas Eirias Business Centre Abergele Road Colwyn Bay LL29 8BF 07828167156			
Waterside Barn Newbridge Road Newbridge Wrexham LL14 3JE			
Site Plan			
Scale	Date	Drawn	Dwg No
1:500	July 19	RGE	59/63/4
@A3		Rev A	