





Front Elevation
1 : 50

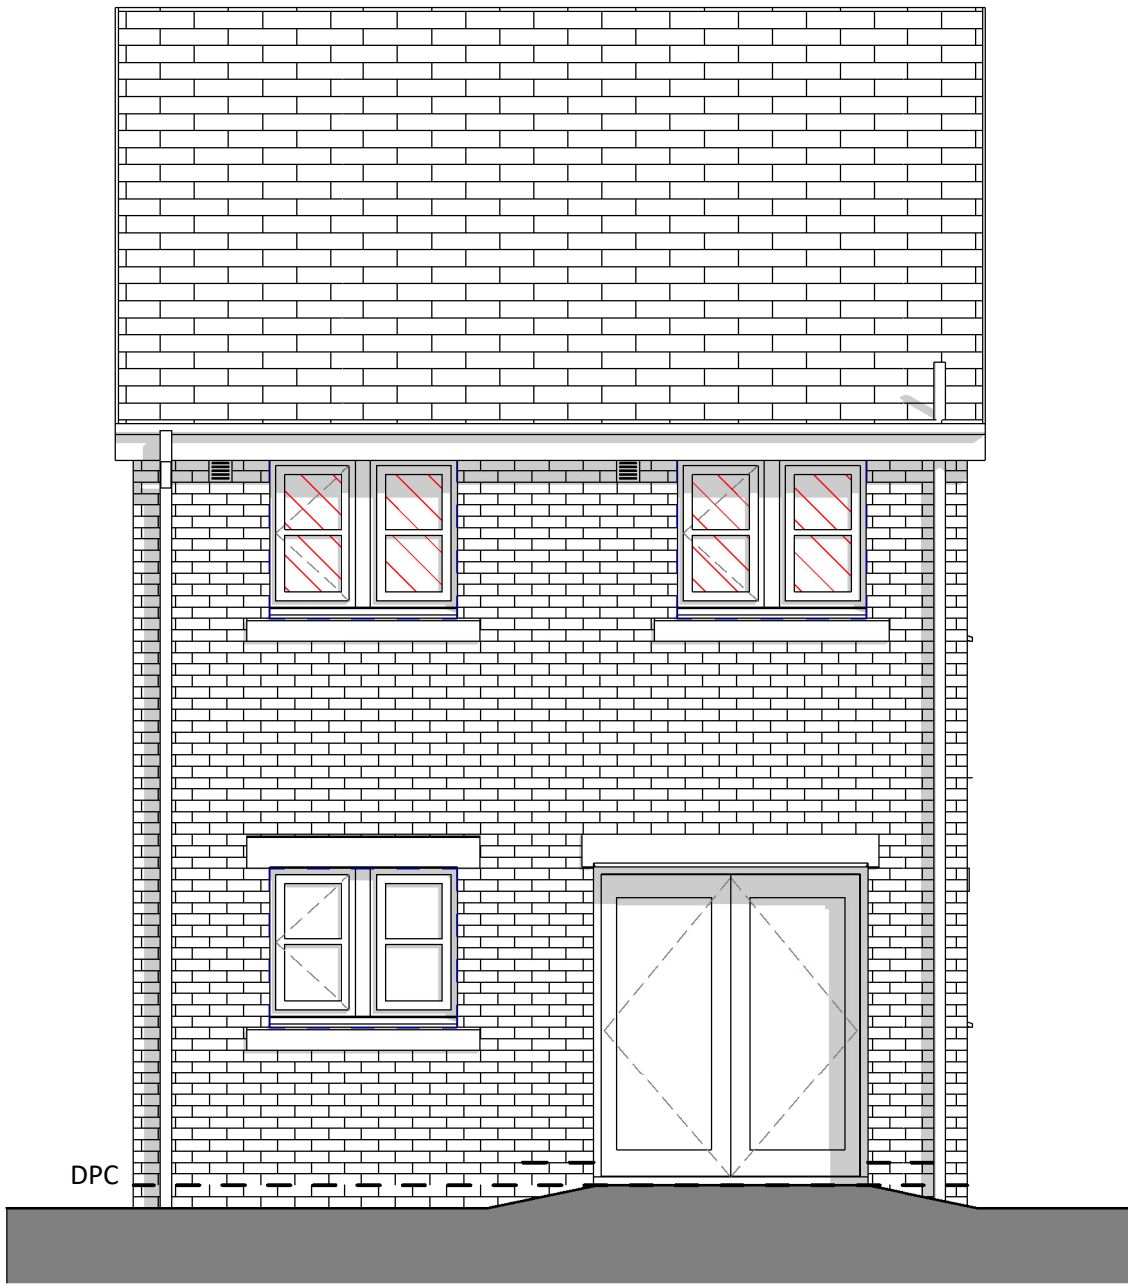


Rear Elevation
1 : 50



Side Elevation
1 : 50

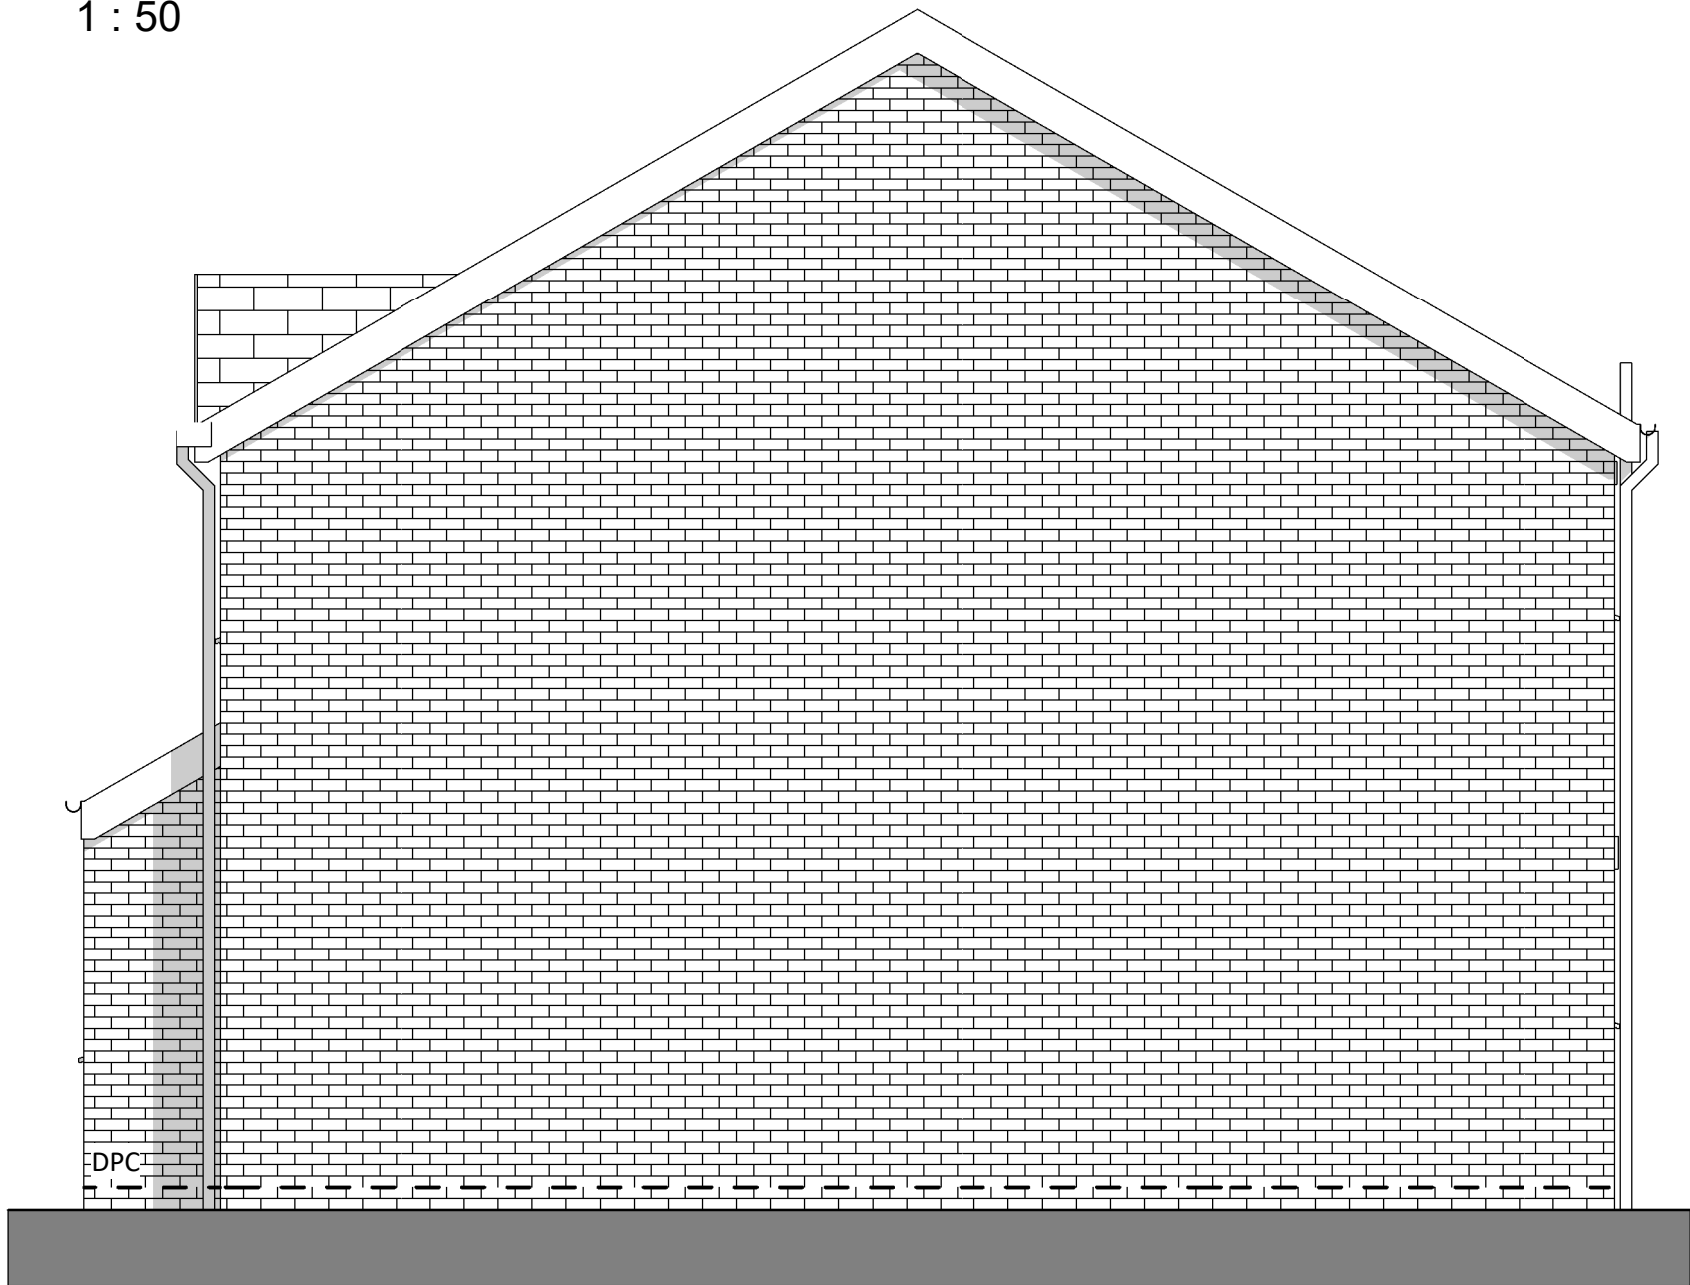

Side Elevation
1 : 50

 

- General Notes
1. Contractor to verify all dimensions and check level datums on site
 2. All of the designs are the sole property of TACP Architects Ltd and may not be used without their written agreement
 3. All prints, specifications and their copyright are the property of TACP Architects Ltd
 4. Do not scale off drawings
 5. All dimensions shall be checked on site before commencement of shop drawings, manufacture and all discrepancies must be reported to TACP Architects Ltd

- MATERIALS
1. Fair faced brickwork
 2. Reconstitued feature stone cills / head
 3. UPVC double glazed windows
 4. UPVC / PPC Aluminium external door / Bi-fold doors
 5. Interlocking pre-cast concrete tiles - colour to be grey with matching ridge tiles
 6. UPVC Gutter - All rainwater goods in black uPVC - half round gutters
 7. UPVC white fascia and soffit
 8. UPVC downpipes - All rainwater goods in black uPVC - circular downpipes
 9. Lead flashing

Revisions				
Rev	Date	Description	By	Check

Consultants

Client

Project Title
Elm Villa, Marchwiell

Drawing Title
Proposed Elevations

Scale	Date	Drawn By	Checked By	Office
1 : 50@A2	20/02/20	ACR	MG	Wrexham

Job Number	Project	Originator	Zone	Level	Type	Role	Number	Revision
EV001	EV -TACP-	PB-	ZZ-	DR-	A-	200		

TACP Architects Ltd
Pembroke House
Ellice Way, Wrexham Technology Park,
Wrexham, LL13 7YT
01978 291161

admin@tacparchitects.co.uk
www.tacparchitects.co.uk

Architecture • Interior Design • Healthcare Planning • Conservation • Masterplanning • Sustainable Design

