


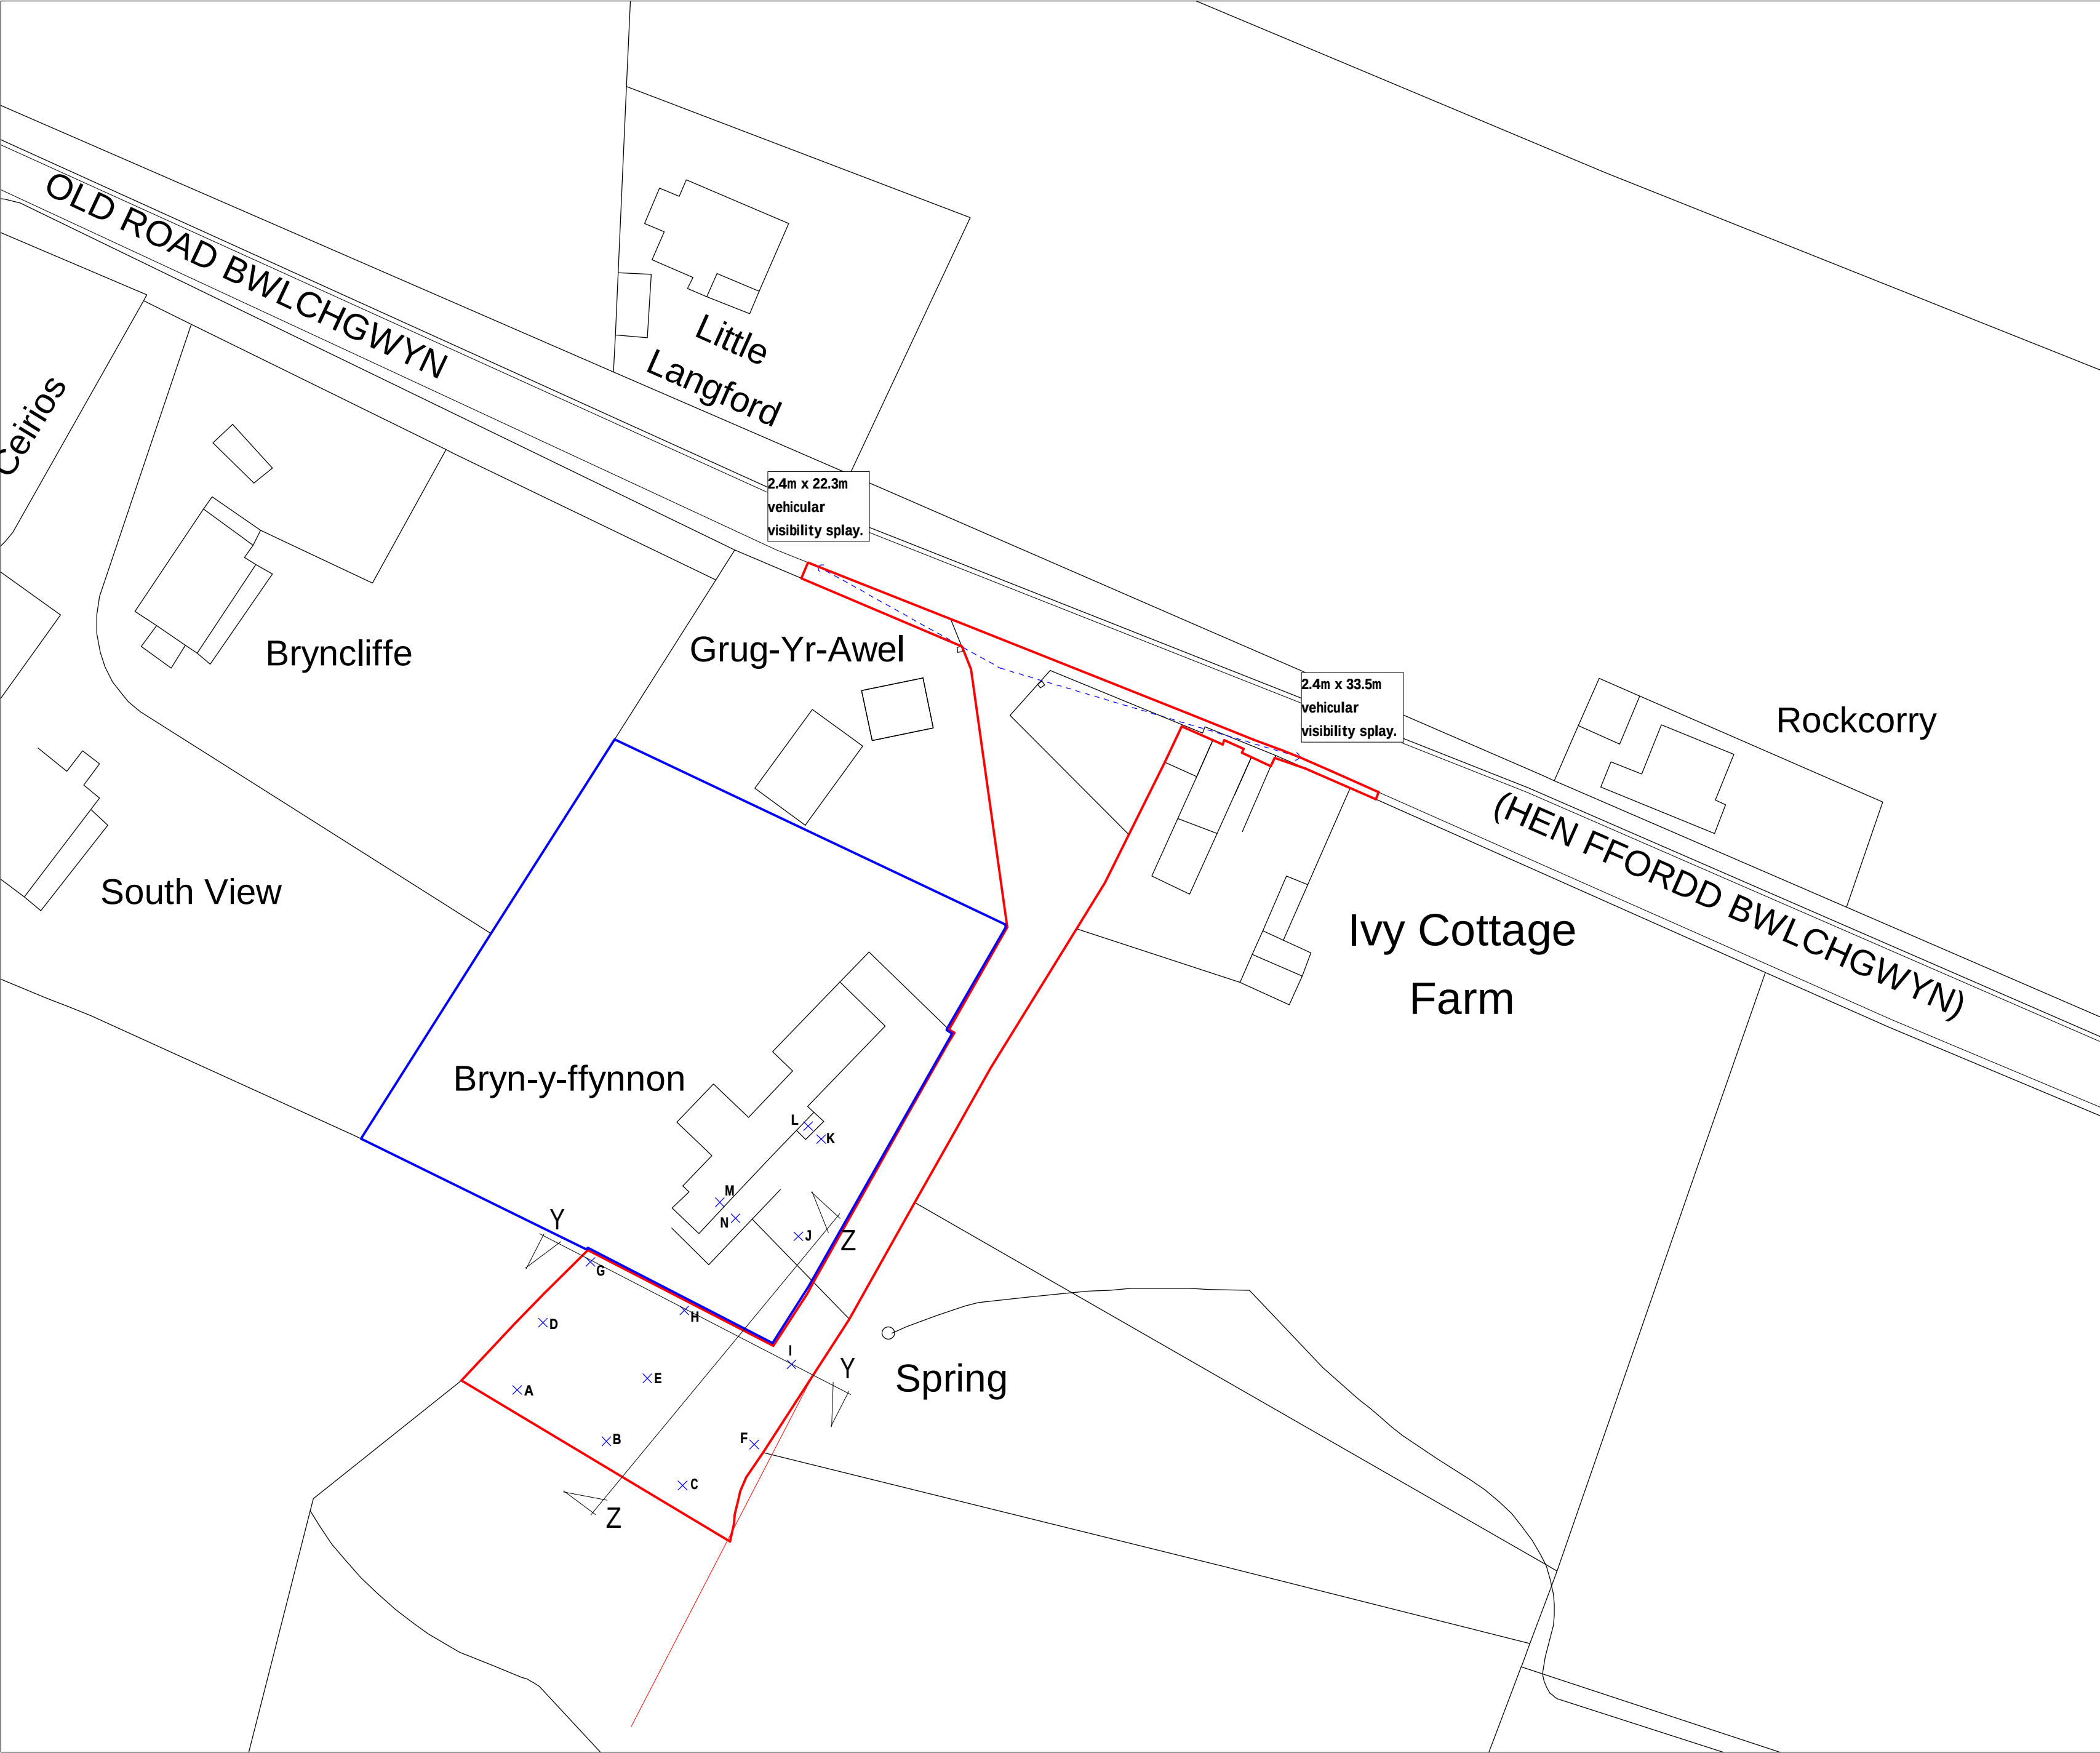

POINT	LEVEL
A	10.000
B	8.223
C	5.873
D	9.212
E	7.653
F	5.003
G	7.768
H	7.468
I	4.762
J	4.183
K	4.545
L	4.708
M	5.274
N	5.173

Rev	Date	Detail	Initial

Project:
Proposed new dwelling on land associated with Bryn Y Ffynnon, Old Road, Bwlchgwyn, Wrexham.

Title:	Existing: Site Plan	Scale: (A2) 1:500
--------	------------------------	----------------------

Drawn By:	Date:
D.J.Edwards	May 2019
Drawing No:	Sheet:
N031/003	1 of 1



Office 3K4,
Redwither Business Tower,
Wrexham. LL13 9XT
Tel: 01978 356500
www.blueprintarchitectural.com
© copyright all rights reserved

Site Plan 1:500