




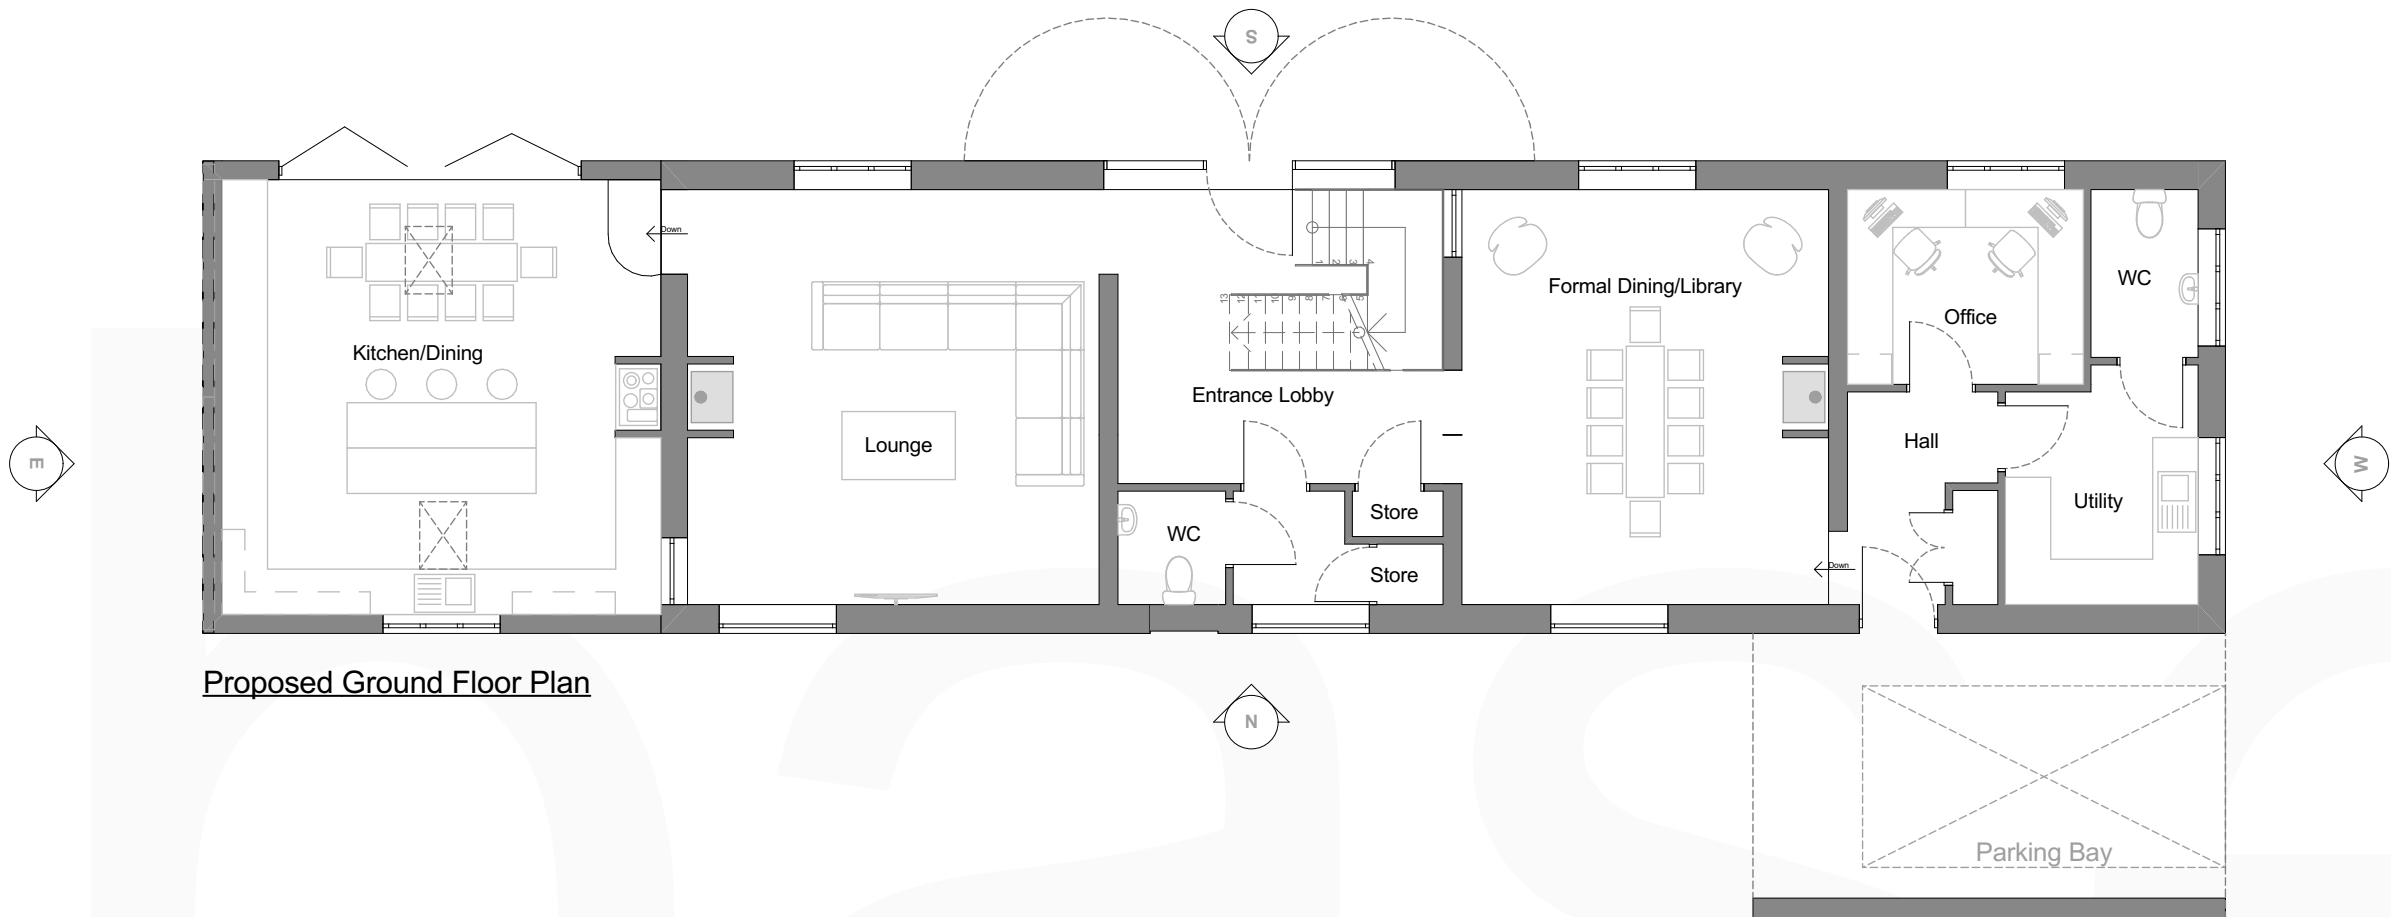

Proposed Ground Floor Plan

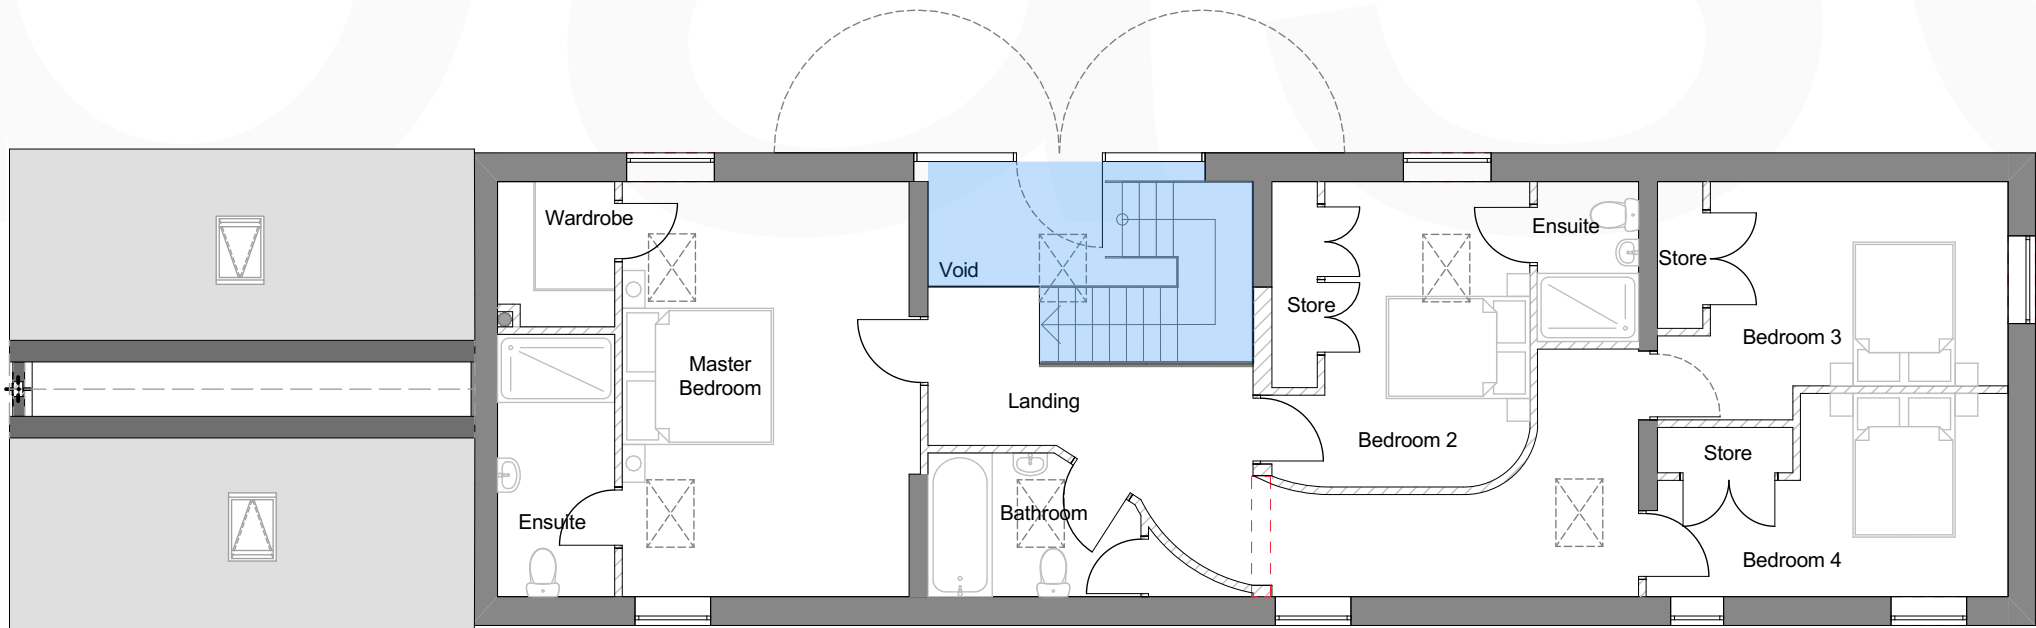

Proposed First Floor Plan

 

A	23/07/20	Amendments to conservation officers request	EHA	JS
Rev No.	Date.	Rev.	By.	Chk.

PLANNING APPLICATION

Scale.	1:100 @ A3	Date.	29.01.2020	Drawn by.	JW	Chk.	AO
--------	------------	-------	------------	-----------	----	------	----

base.
ARCHITECTS

Project Title. Knolton Farm

Client. Jennifer Latham

Drawing Title. Proposed Floor Plans

Project No.	BA2583	Drawing No.	PL-007 A	Revision.	
-------------	--------	-------------	----------	-----------	--