


The content of this drawing is subject to the provision of the Copyright Act 1956. Work to figured dimensions only. Site dimensions are to be checked before work is started. Any discrepancy whatsoever between any information contained on this drawing and any other document or drawing must be drawn to the attention of the Architect by the Contractor before the work is executed. IF IN DOUBT ASK IMMEDIATELY.

NOTES:

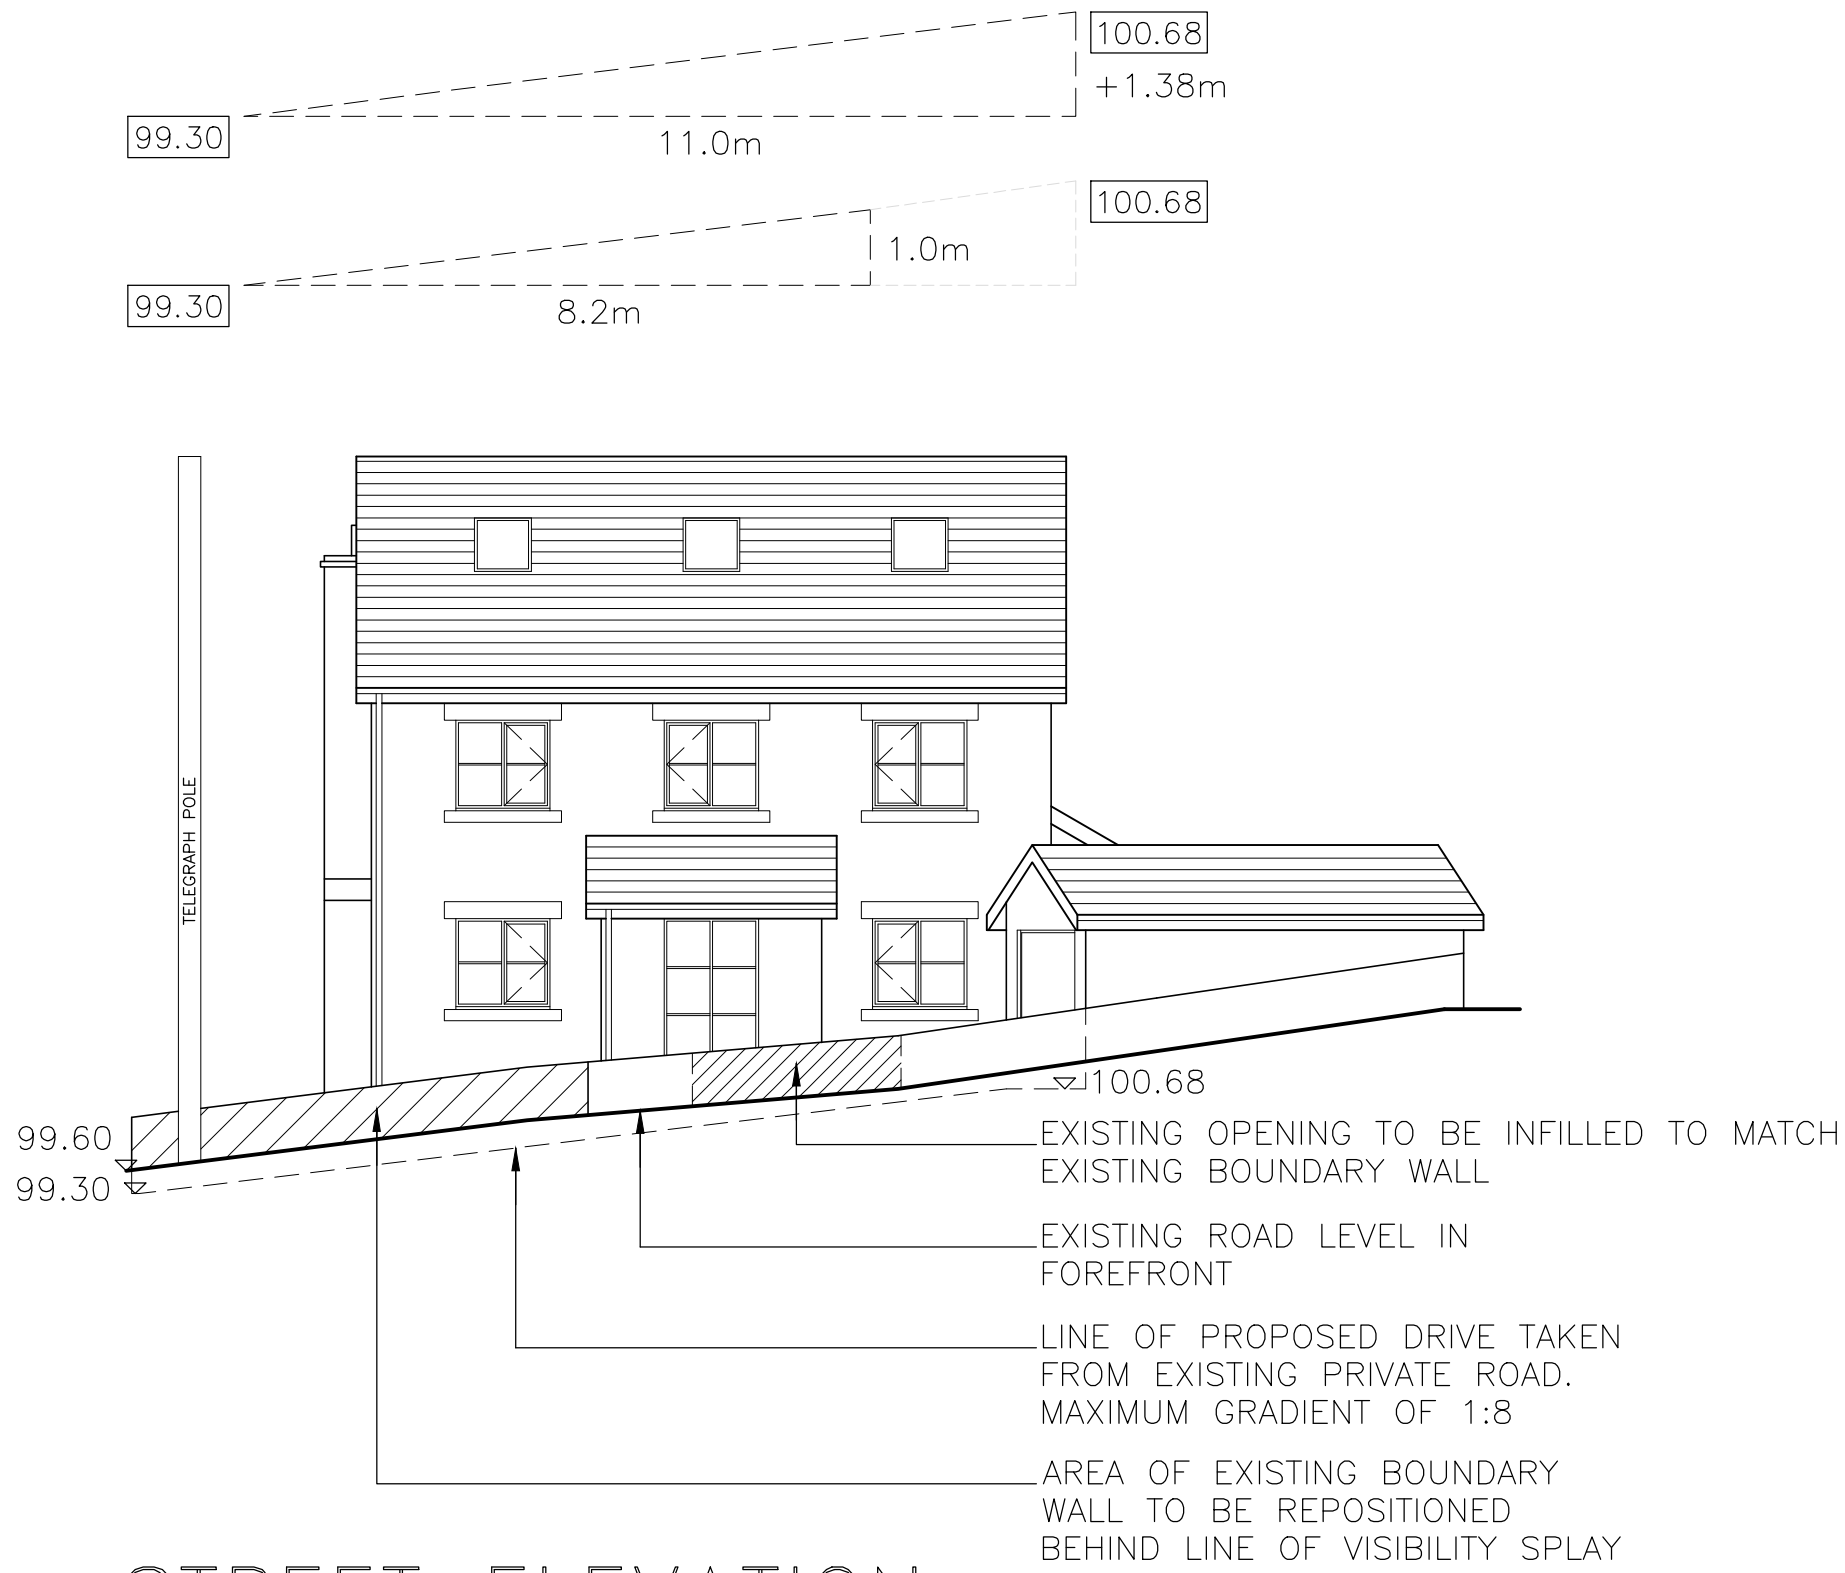

STREET ELEVATION



PROPOSED SITE PLAN

VISIBILITY AND WALL POSITION AMENDED	11.11.19	D
WALL HEIGHT REDUCTION AMENDED	08.08.19	C
VISIBILITY IMPROVEMENTS	05.08.19	B
VISIBILITY IMPROVEMENTS	08.07.19	A
DESCRIPTION	DATE	REV



ARCHITECTS

4 HUNTERS WALK, CANAL STREET, CHESTER, CH1 4EB
TELEPHONE : 01244-320591 FAX : 01244-343281
E MAIL : team@designmix.net
ASSOCIATED OFFICE IN LONDON

CLIENT			
Ms S. BAGBY			
JOB TITLE			
YEW TREE COTTAGE			
DRAWING TITLE			
PROPOSED SITE PLAN			
DATE: APR '19		DRAWN BY: KSL	
SCALE: 1:200 @ A3			
JOB NO. C1539		DRAWING NUMBER 10	REV D