



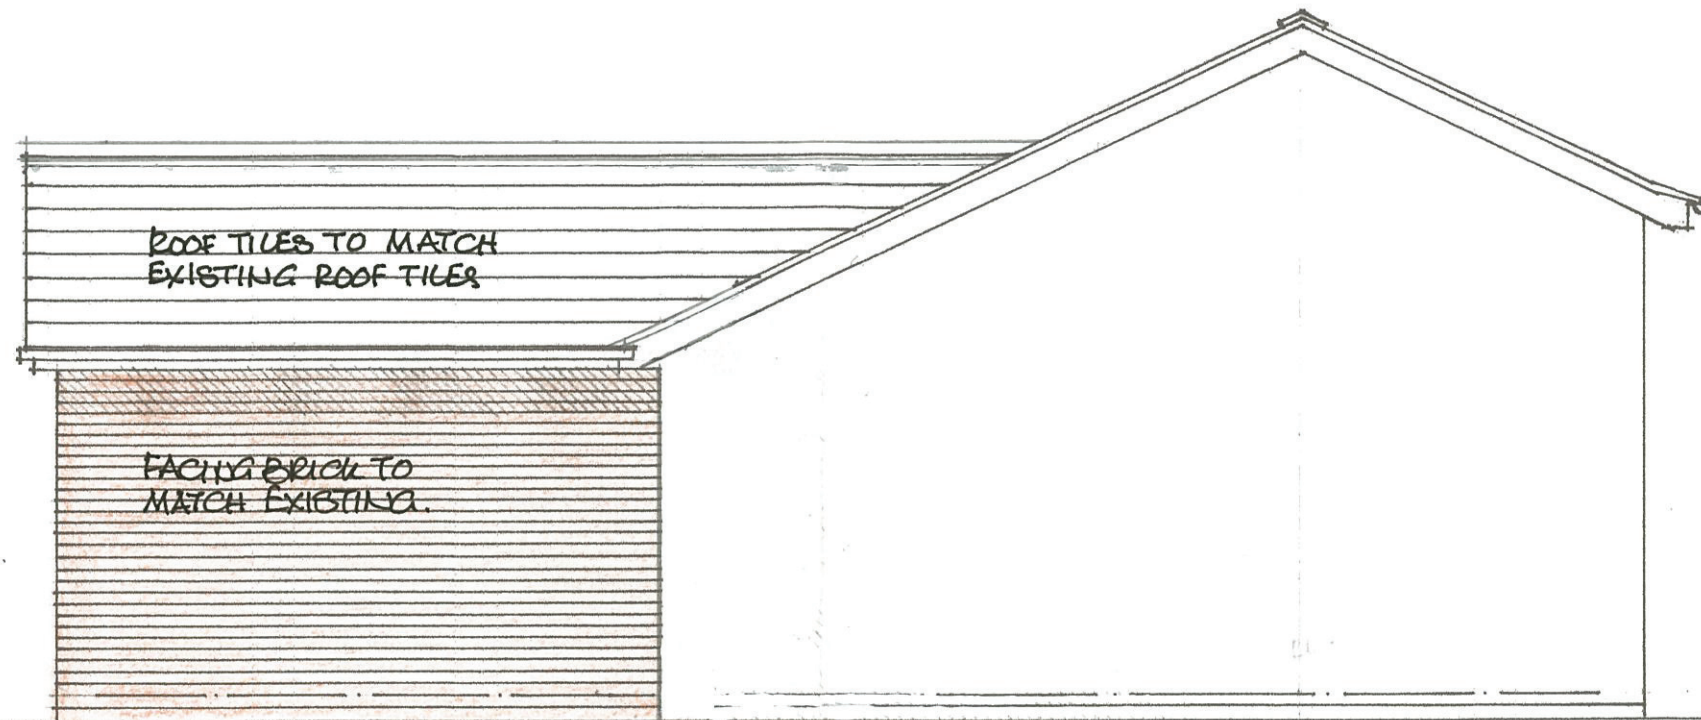


proposed side

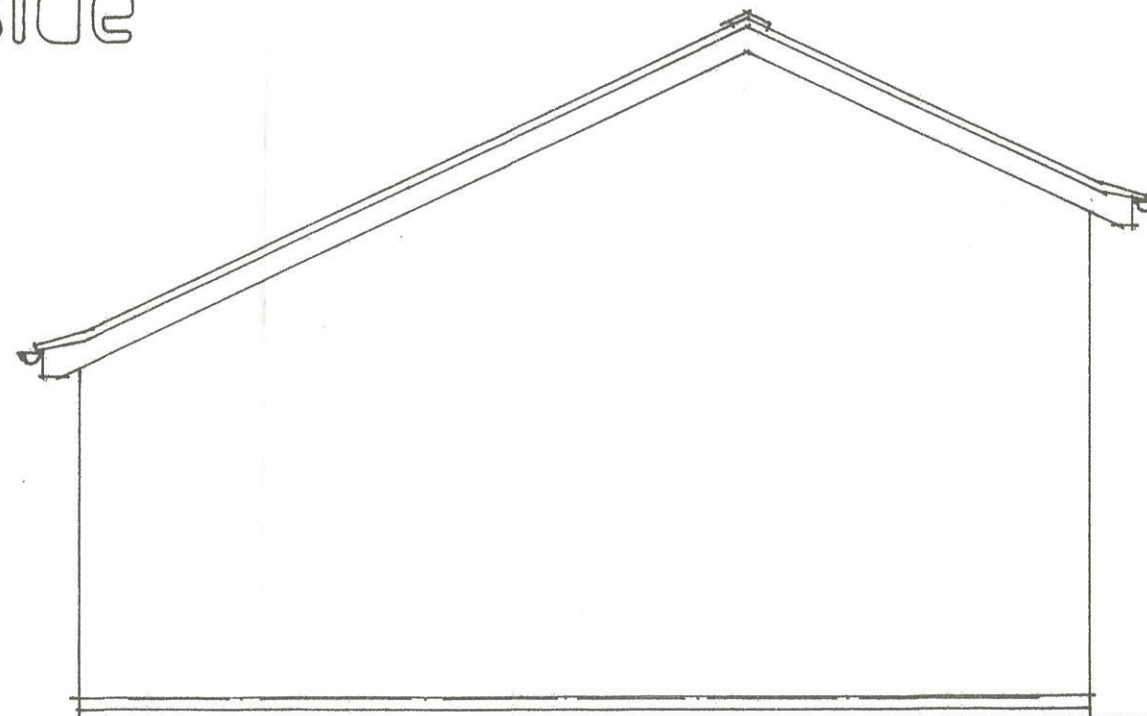

existing side

scale 1:50

AMENDED DRAWING 31ST MAY 2020

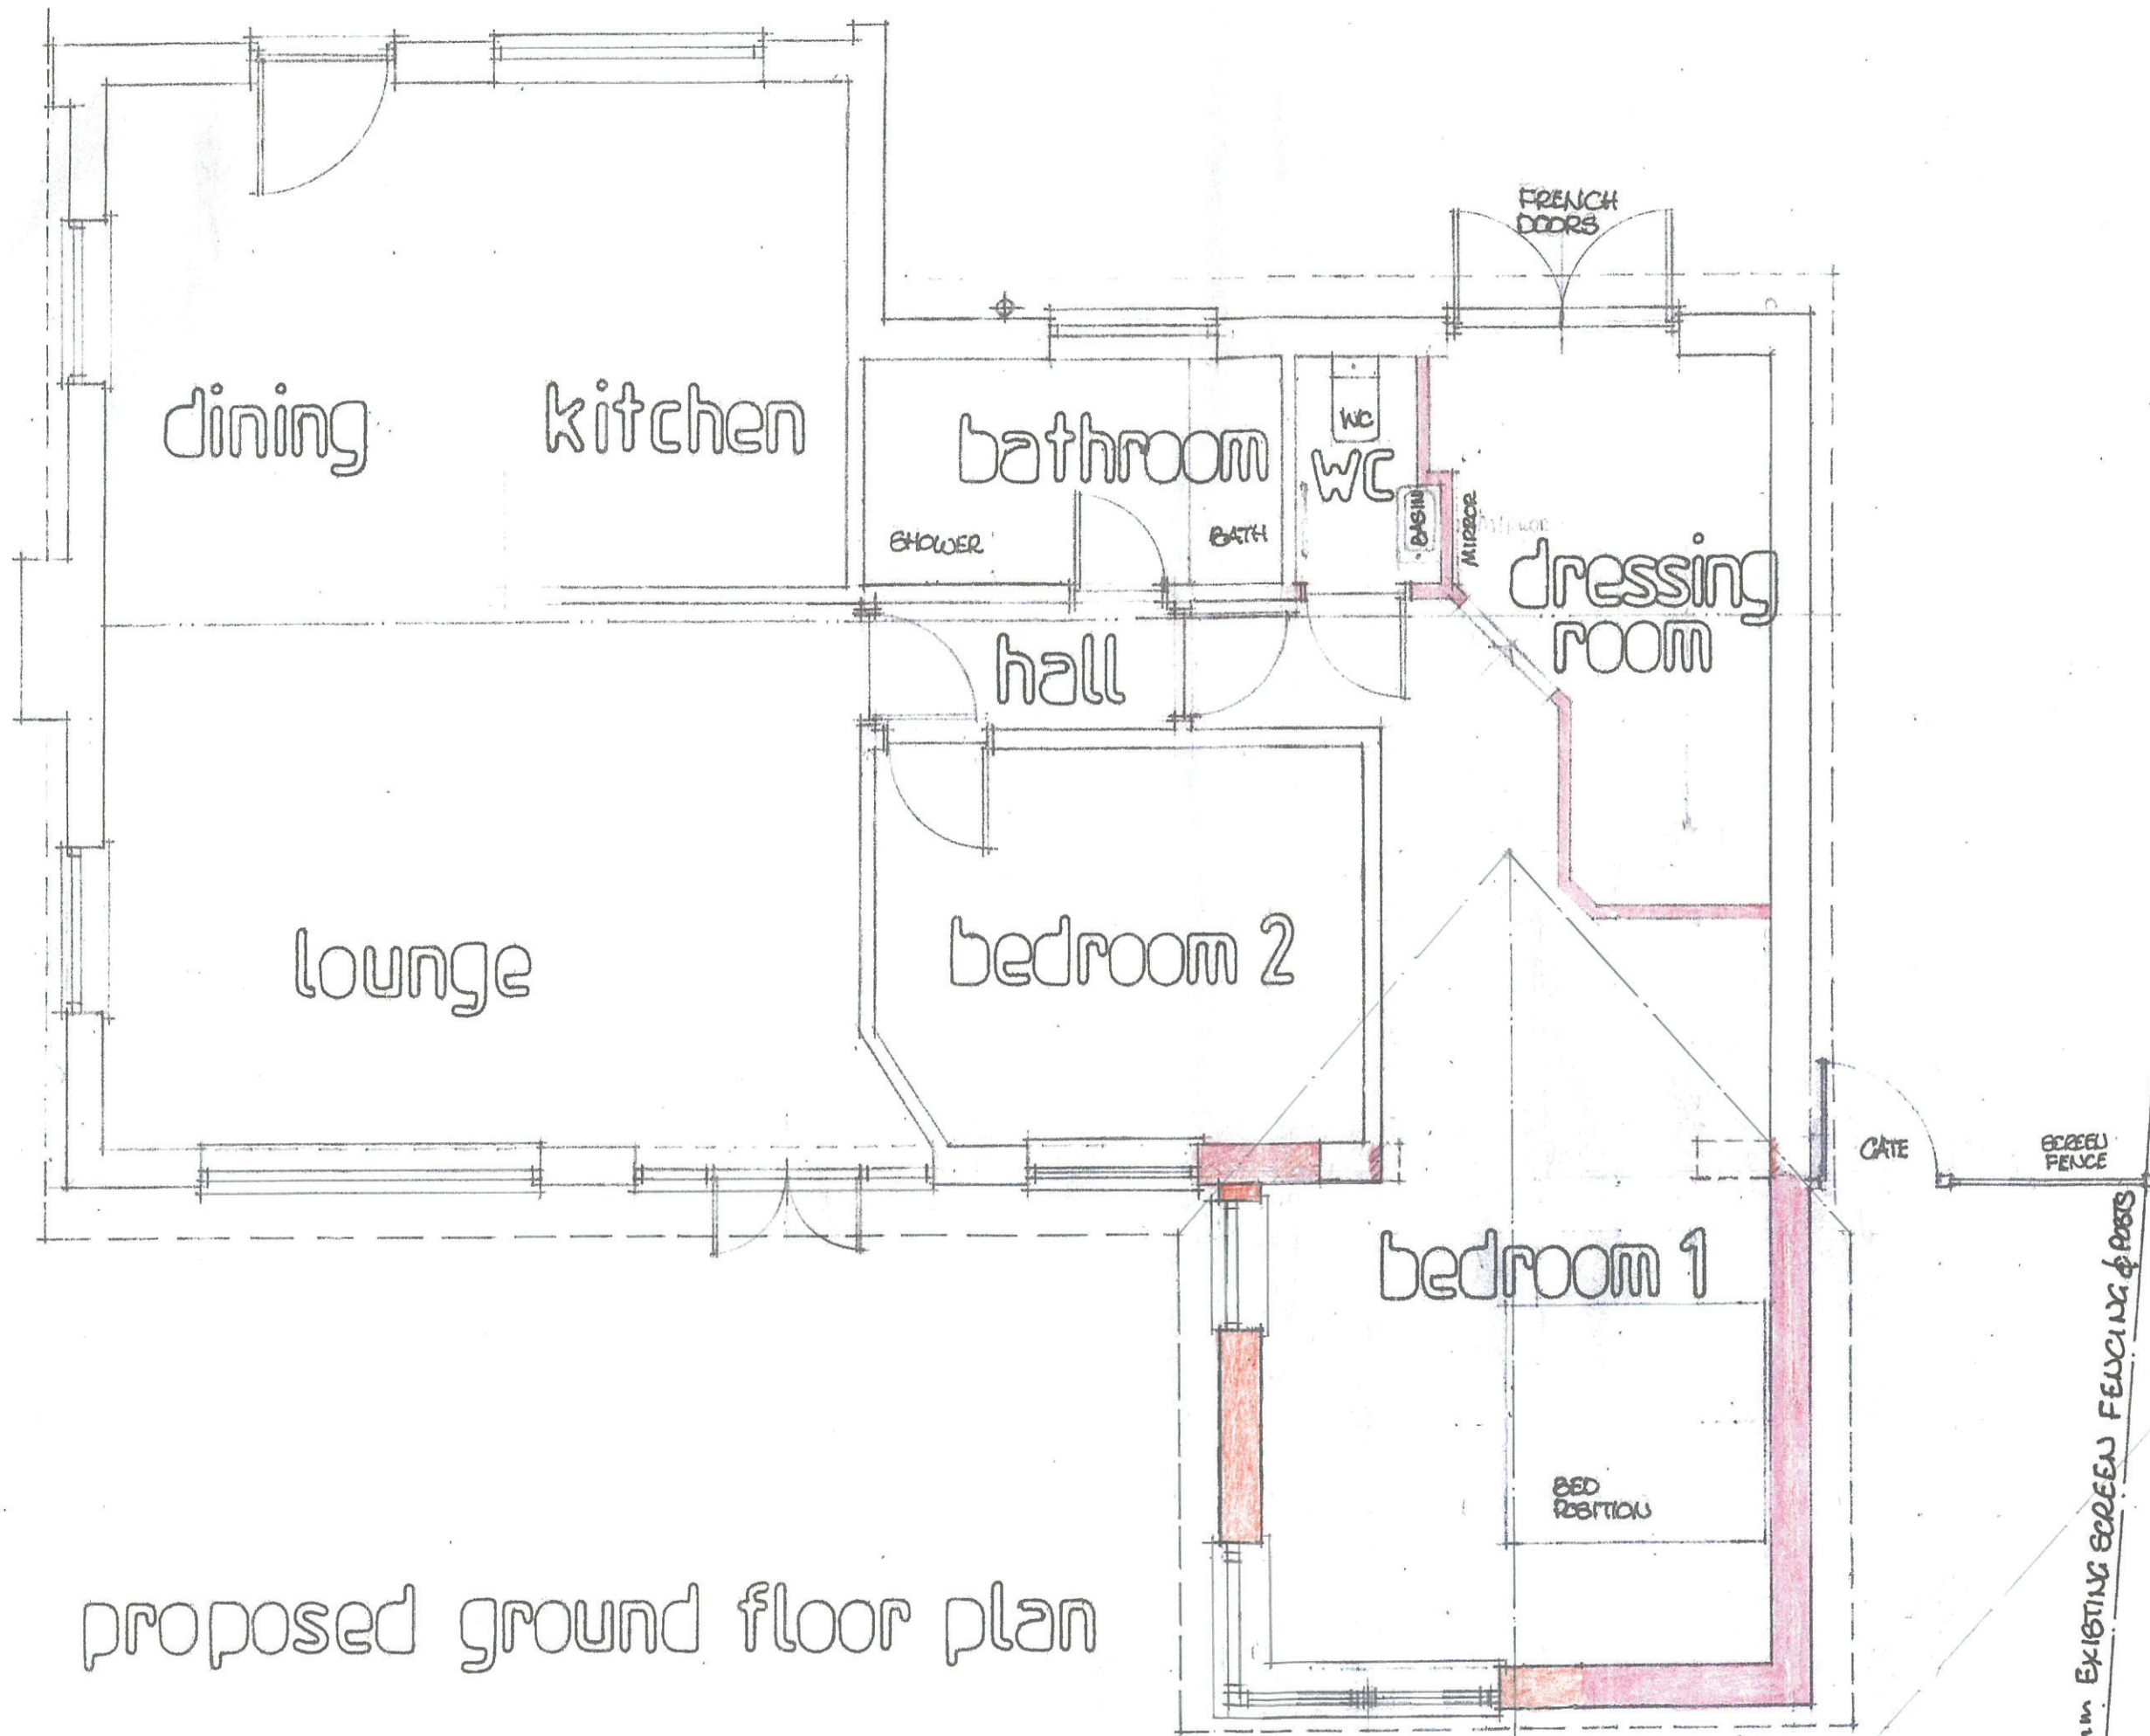

proposed ground floor plan

adjoining bungalow


1800 mm EXISTING SCREEN FENCING & POSTS

PROPOSED BEDROOM EXTENSION
AT "PAVIA" ABBEYGATE WALK
BANGOR ON DEE, WREXHAM.
FOR: MR & MRS B SCOTT.
AMENDED 31ST MAY 2020.

scale 1:50




proposed front

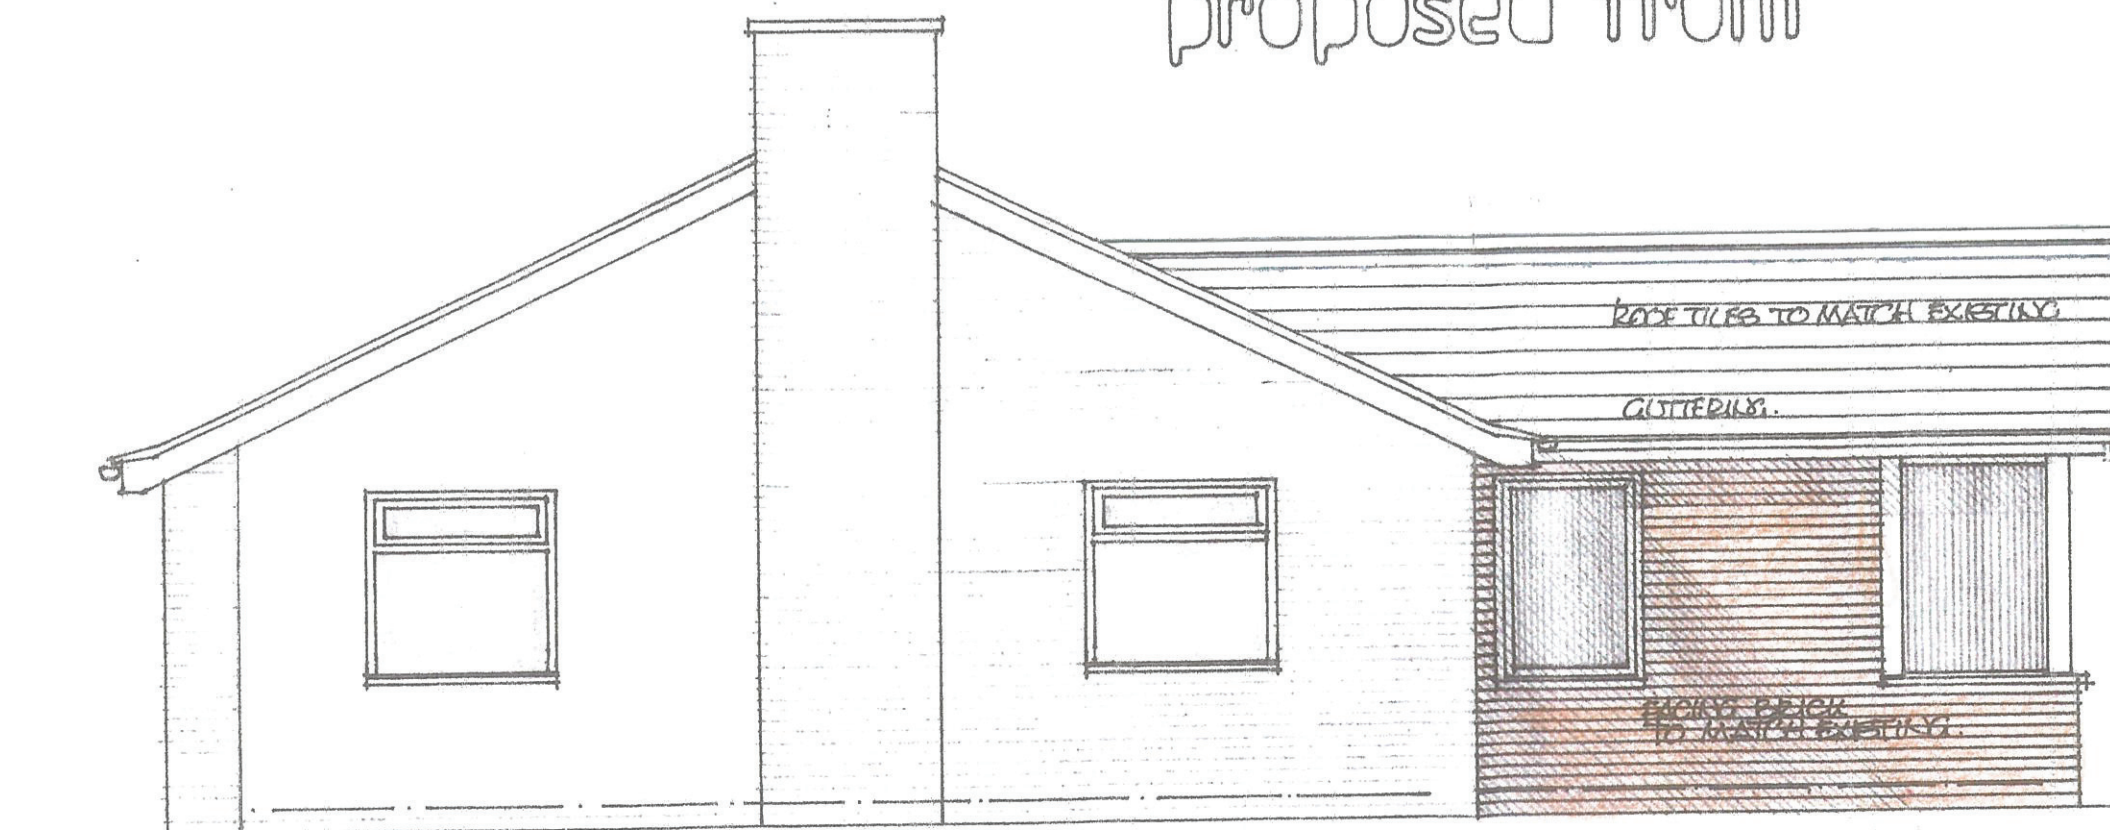


proposed side


scale 1:50
 AMENDED DRAWING 31ST MAY 2020.

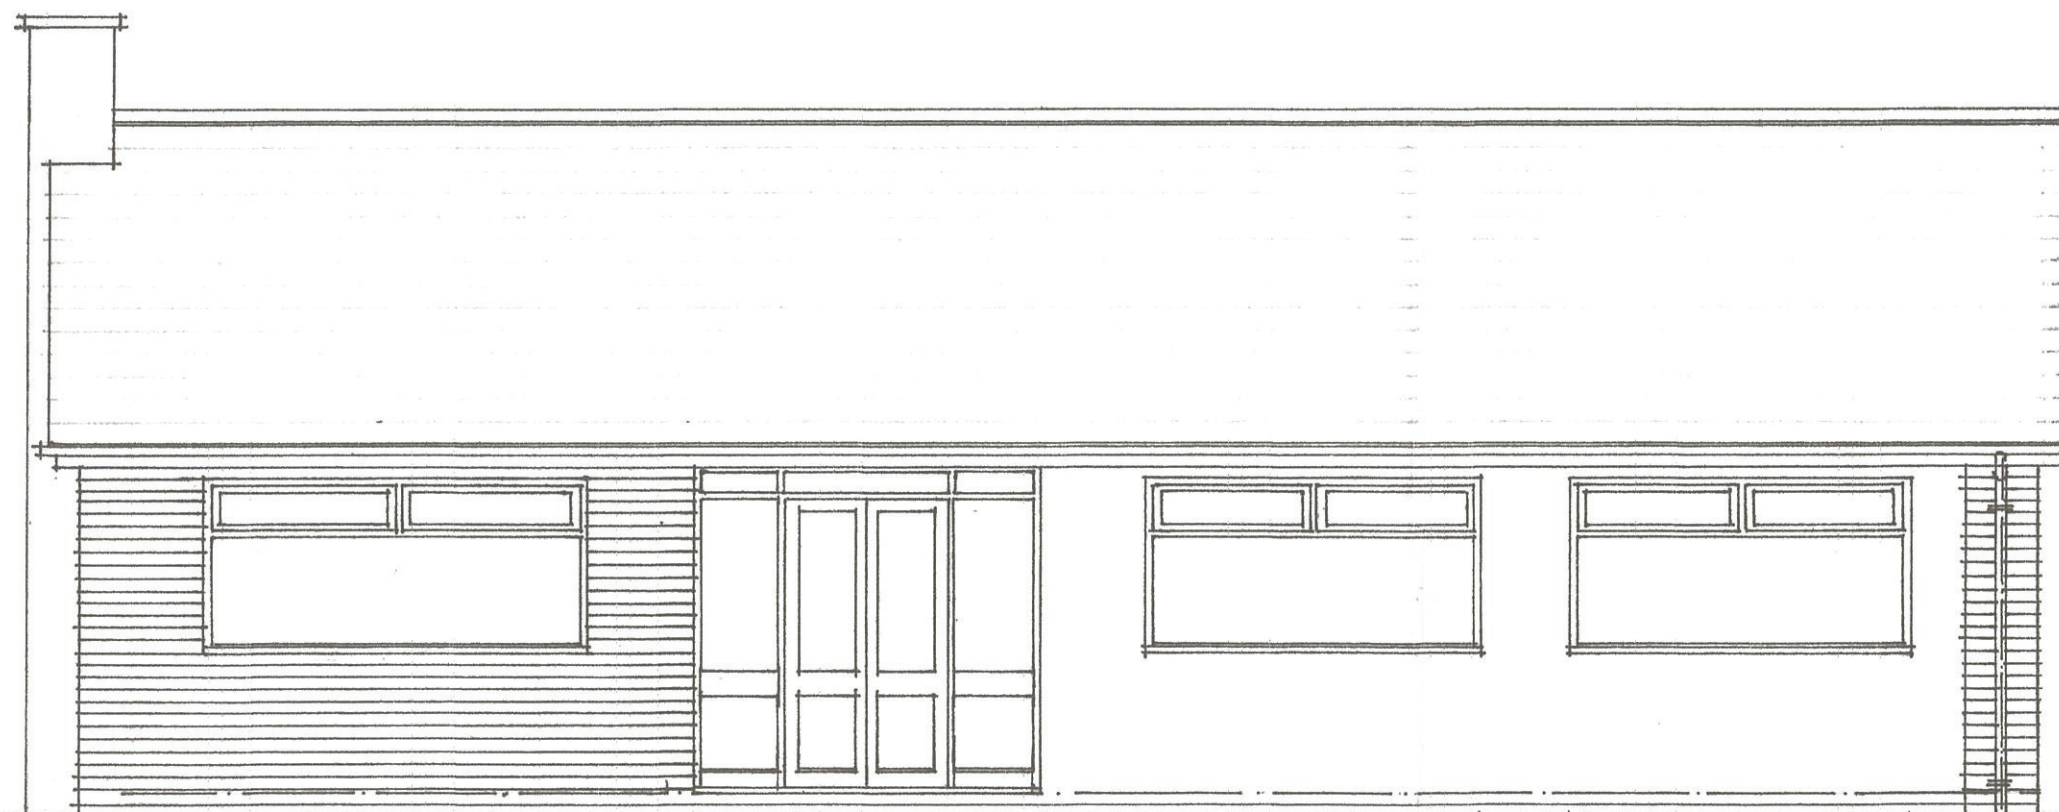


EXISTING FRONT ELEVATION.

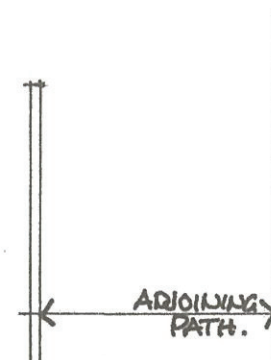

SCALE = 1:20.

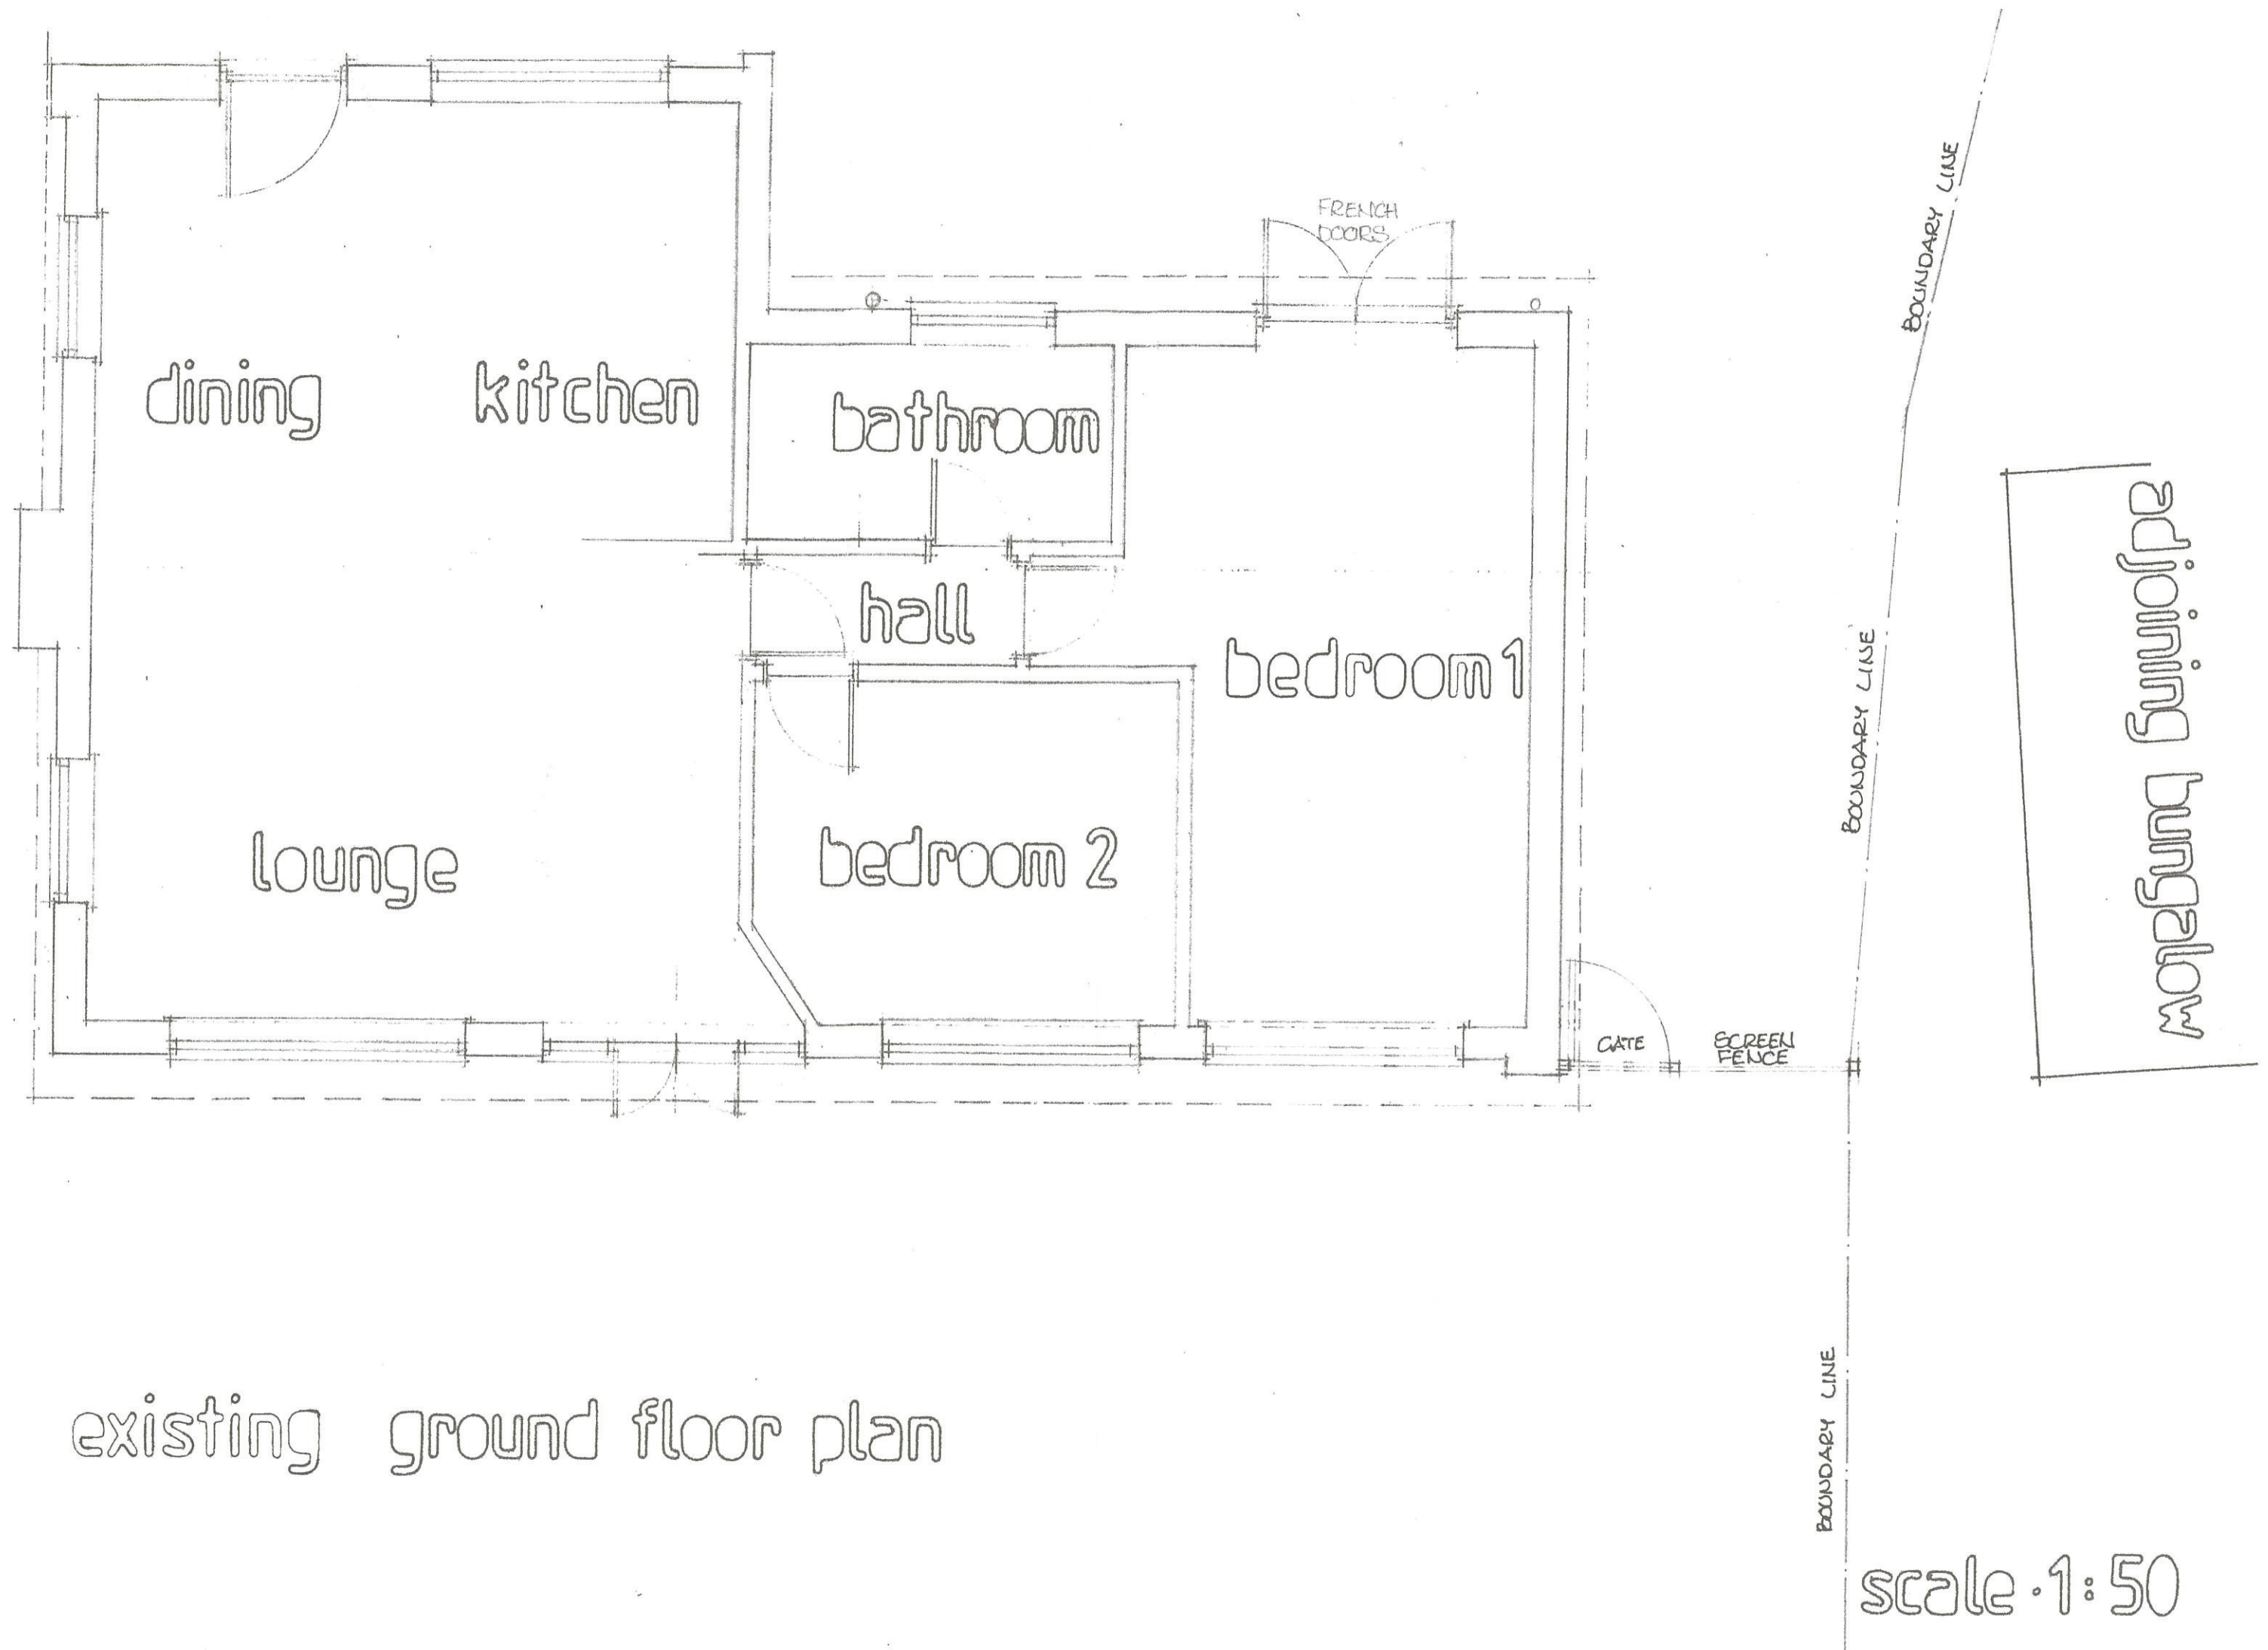

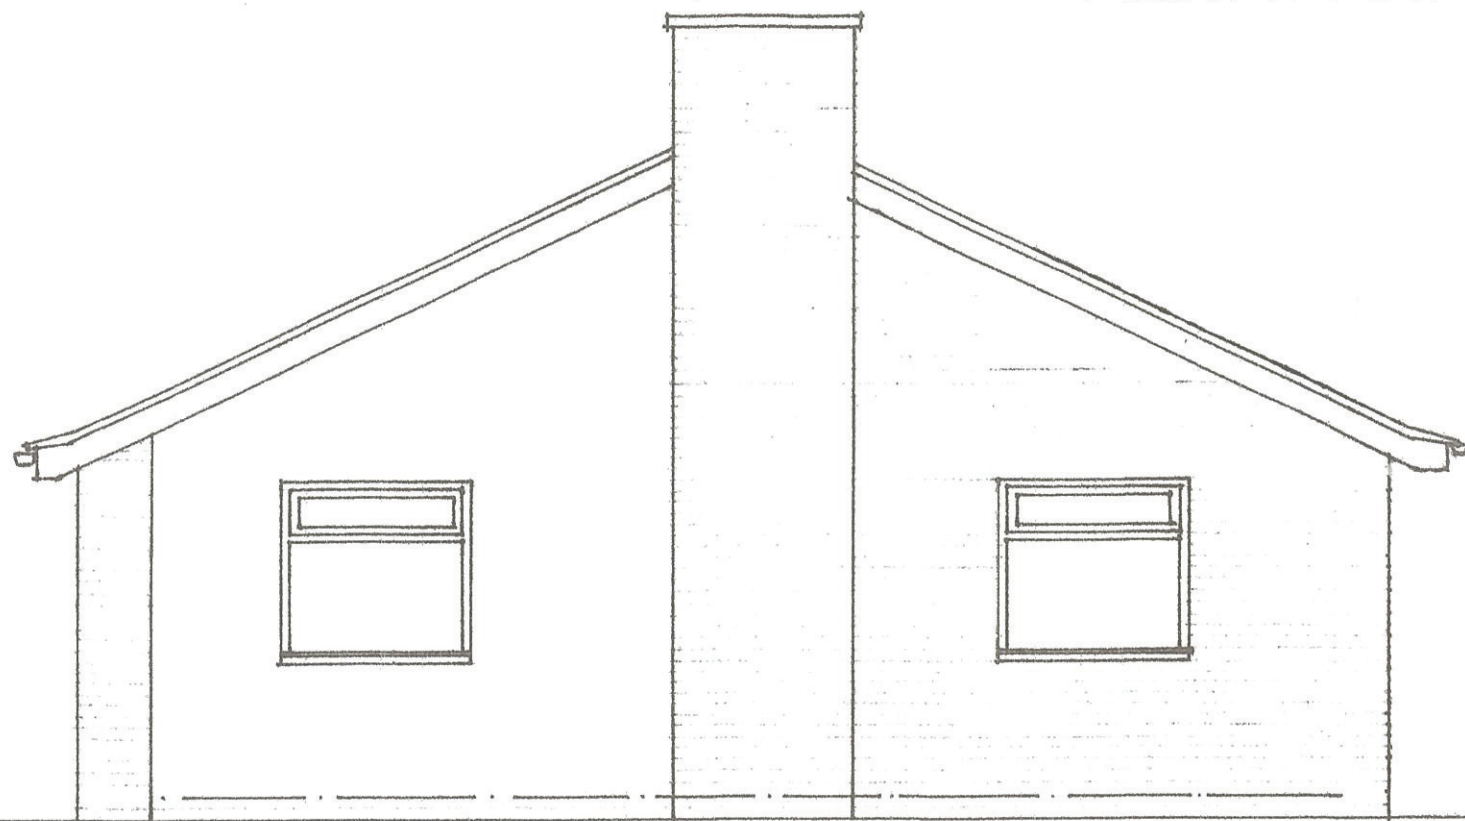

existing side

scale 1:50