



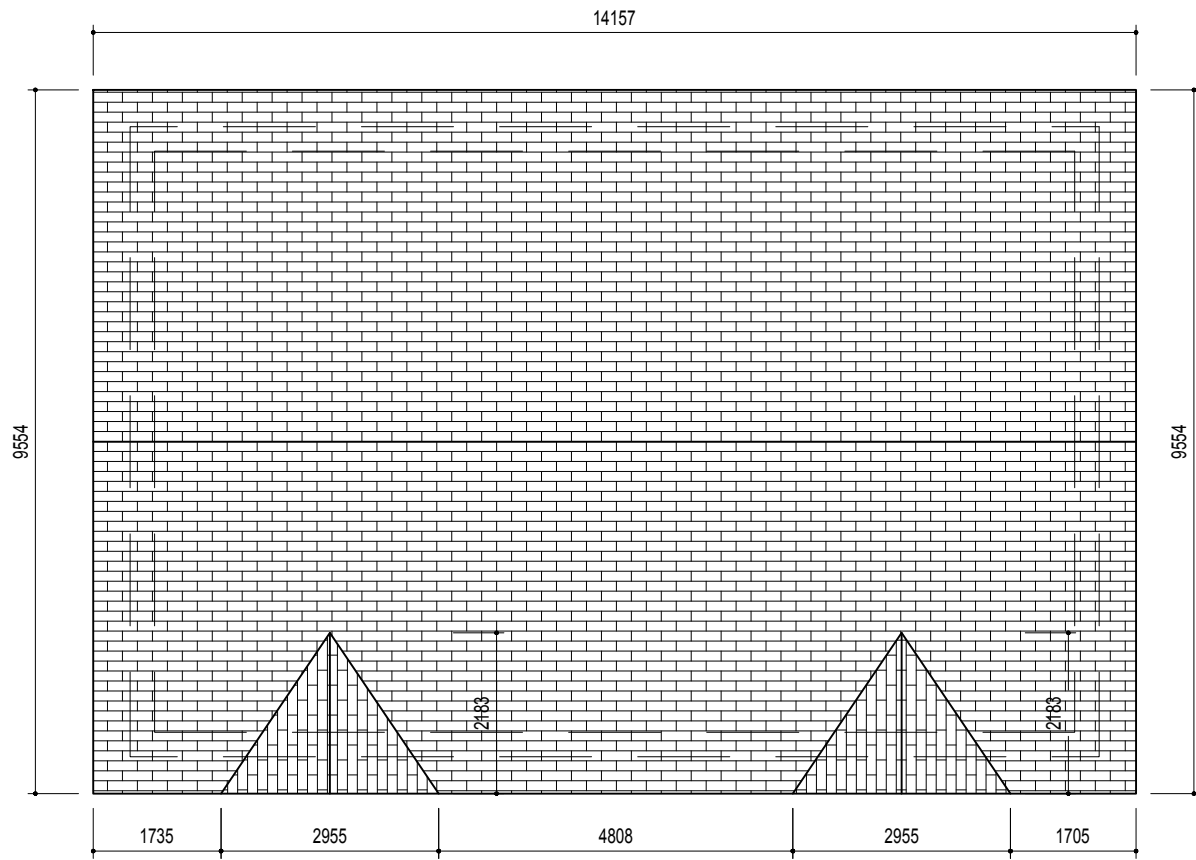


Block D
Proposed Roof Plan
(1:100)

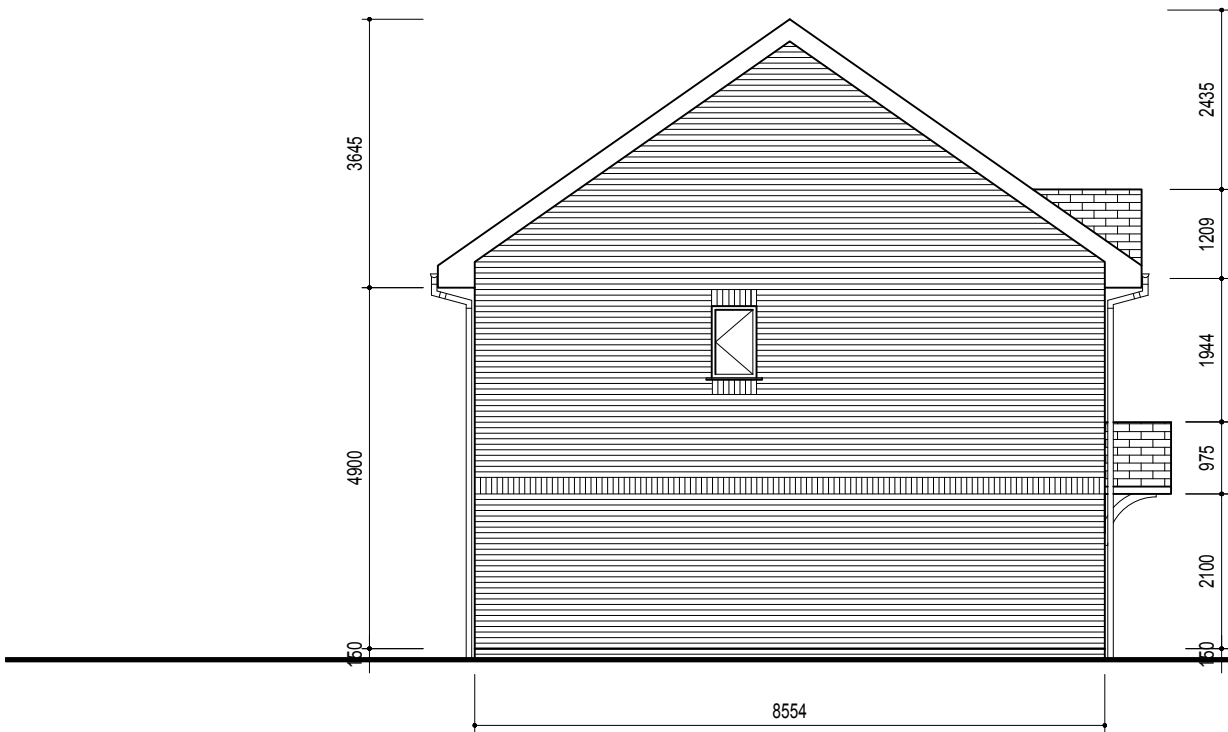


Block B
Proposed LH Gable Elevation
(1:100)



Block B
Proposed Front Elevation
(1:100)

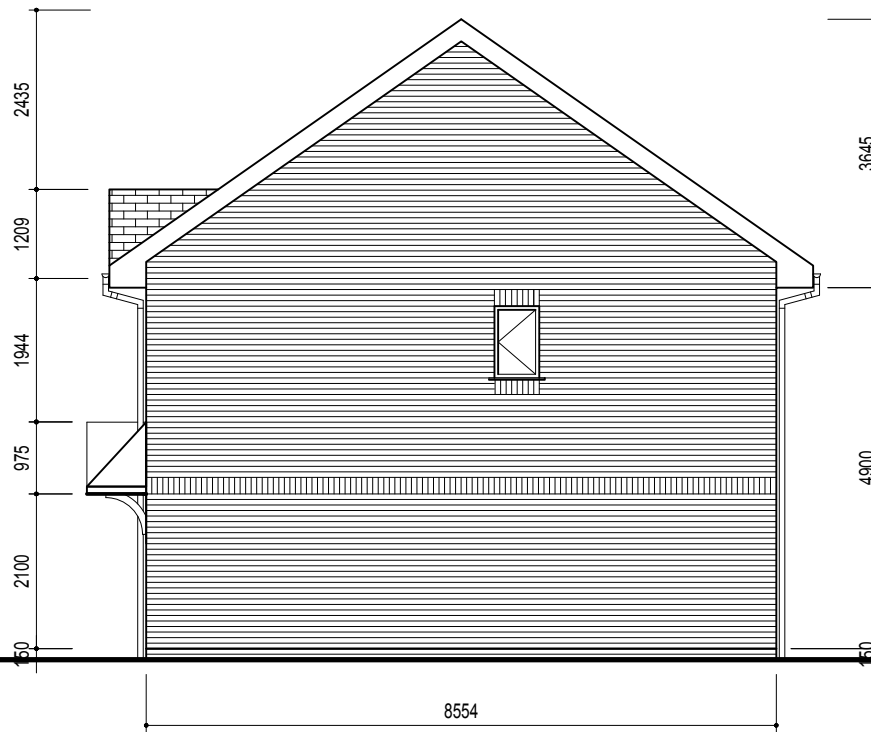


Block B
Proposed RH Gable Elevation
(1:100)

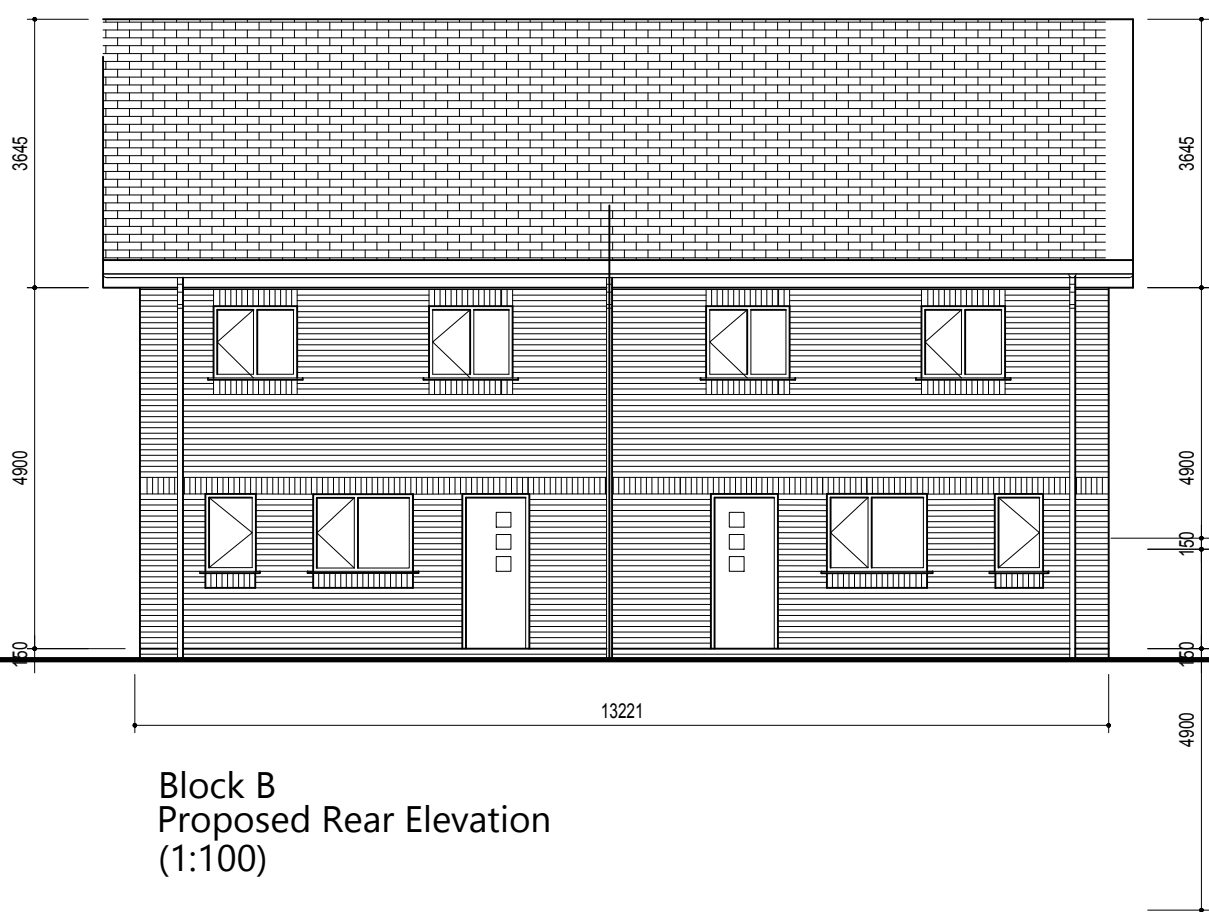


Block B
Proposed Rear Elevation
(1:100)

Block B
2 No x 3 Bed / 5 Persons Units


- Schedule of External Materials:
- 01 - External walls - Teviot Red facing brick by Fronterra.
 - 02 - Roof covering - SLE flat gray concrete roofing tile - contrasting red ridge.
 - 03 - Windows - Dark grey UPVC externally - white internally.
 - 04 - Gutters & Downpipes - Black UPVC
 - 0 - Fascias & Soffites - White UPVC.

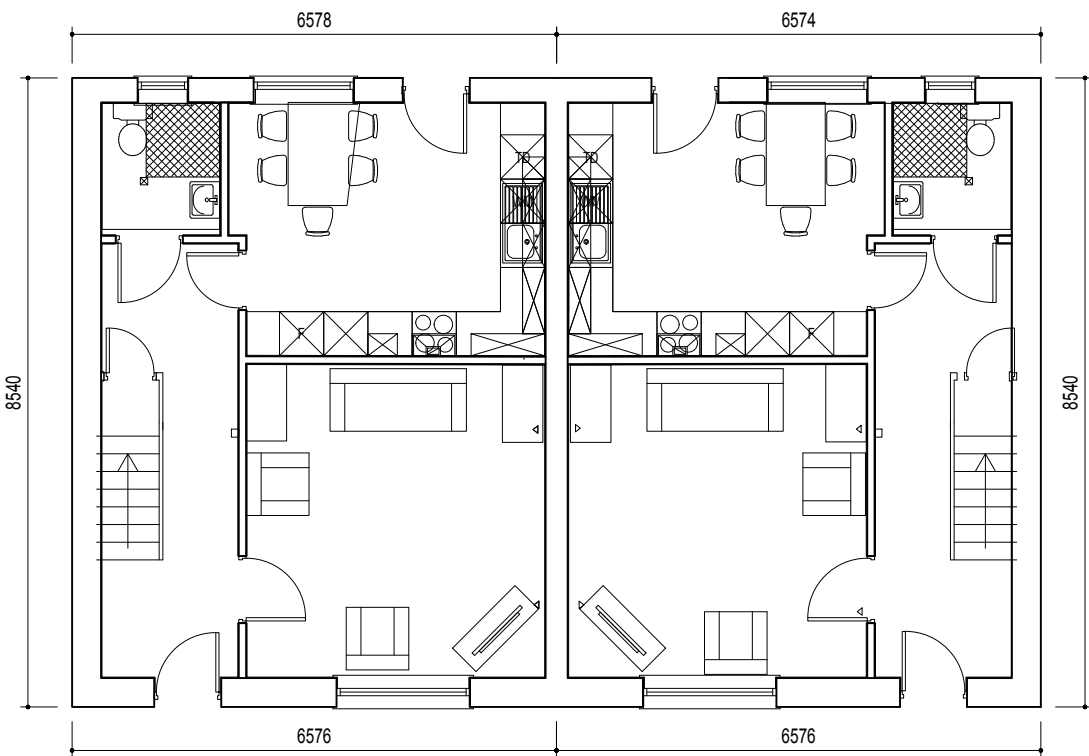

Block B
Proposed Ground Floor Plan
(1:100)

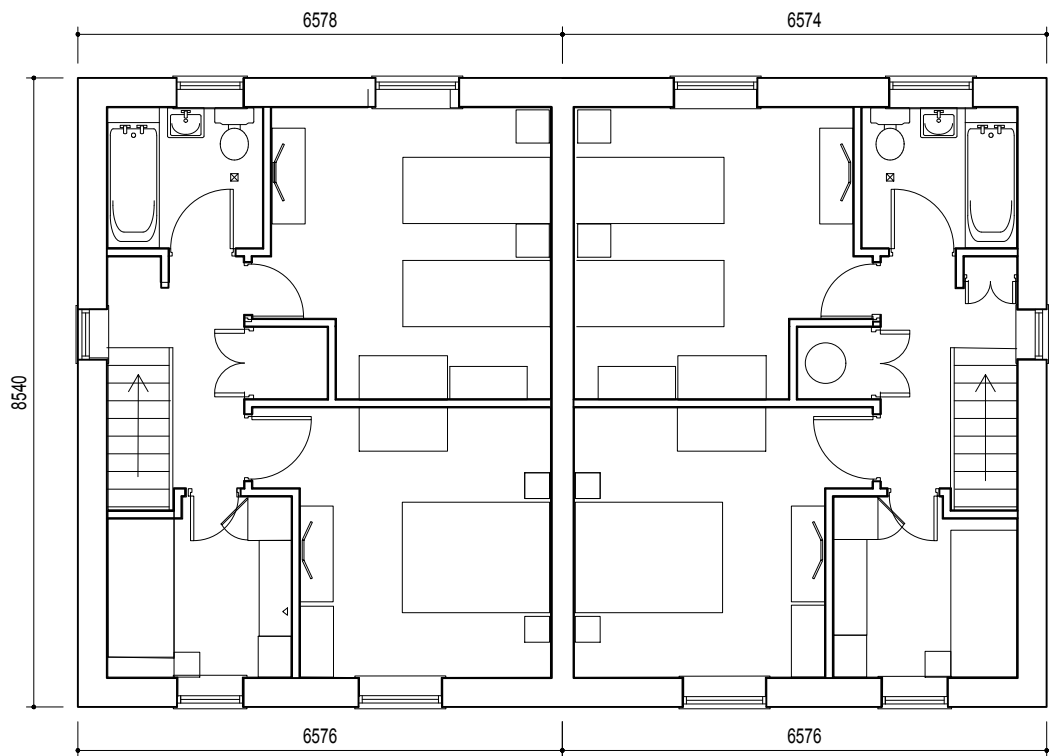

Block B
Proposed First Floor Plan
(1:100)

 

Block B Area = 95.5sqm

A	Scheme amended to Planner's requirements & Roof Plann added		13.03.2020
	Rev.	Revision	Date
Ian Stockdale Limited			
3C Edison House Wrexham Technology Park Wrexham LL13 7YT Tel: 07725 555715			
Title: 200 Series - Block B Proposed Elevations & Plans North Road, Wrexham		Scale: 1:100 @ A1	Authorised. -----
Client: Limegrove Build Limited.		Date: 23.01.2020	Issue. -----
		Drawn: IMc	Chk'd. -----
		Draw'n.g. No. 3276-200-001 A	Rev. -----