

Date: August 2018

PENLEY HALL DRIVE, PENLEY

LANDSCAPE AND VISUAL IMPACT APPRAISAL

LVIA FIGURES (1 of 2)

The study is intended to accompany an Outline Planning Application to Wrexham County Borough Council for development of residential units on land previously used as WWII United States and Polish Hospital in Penley.

The Study has been prepared and coordinated by Above Zero Landscape Architecture on behalf of Mr K. Barker and Mrs T. Wilson.

above

zero

Above Zero Reference:	023_01_Penley Hall- LVIA Figures (1 of 2)
------------------------------	---

Issue Version	Status	Prepared by	Checked	Date
Vs1	Issue	ES	TS	22.05.2018
Vs2	Final	ES	TS	29.05.2018
Vs3	Final	ES	TS	07.08.2018
Vs4	Final	ES	TS	10.08.2018
Vs5	Final	ES	TS	04.11.2019

LIMITATION: This report has been prepared on behalf of and for the exclusive use of Above Zero Landscape Architecture's Client, and is subject to and issued in connection with the provisions of the agreement between Above Zero Landscape Architecture and its Client. Above Zero Landscape Architecture accepts no liability or responsibility whatsoever for or in respect of any use of or reliance upon this report by any third party.


Figures

Site Context and Landscape Character and Views

- Figure 1.1– Site Location Plan (1/10,000)
- Figure 2.1– Landscape Character Areas (1/10,000)
- Figure 3.1– Landscape and Visual Analysis (Topography and Land Cover)
- Figure 4.1– Viewpoint Location and Visual Receptor Plan (1/5,000)
- Figure 5.1 – Tree Survey (Tree Solutions Ltd)

Landscape Strategy and Layout

- Figure 6.1 –Landscape Strategy and Parameters Plan (Illustrative)
- Figure 6.2- Indicative Site Layout- (McCormick Architecture Limited)

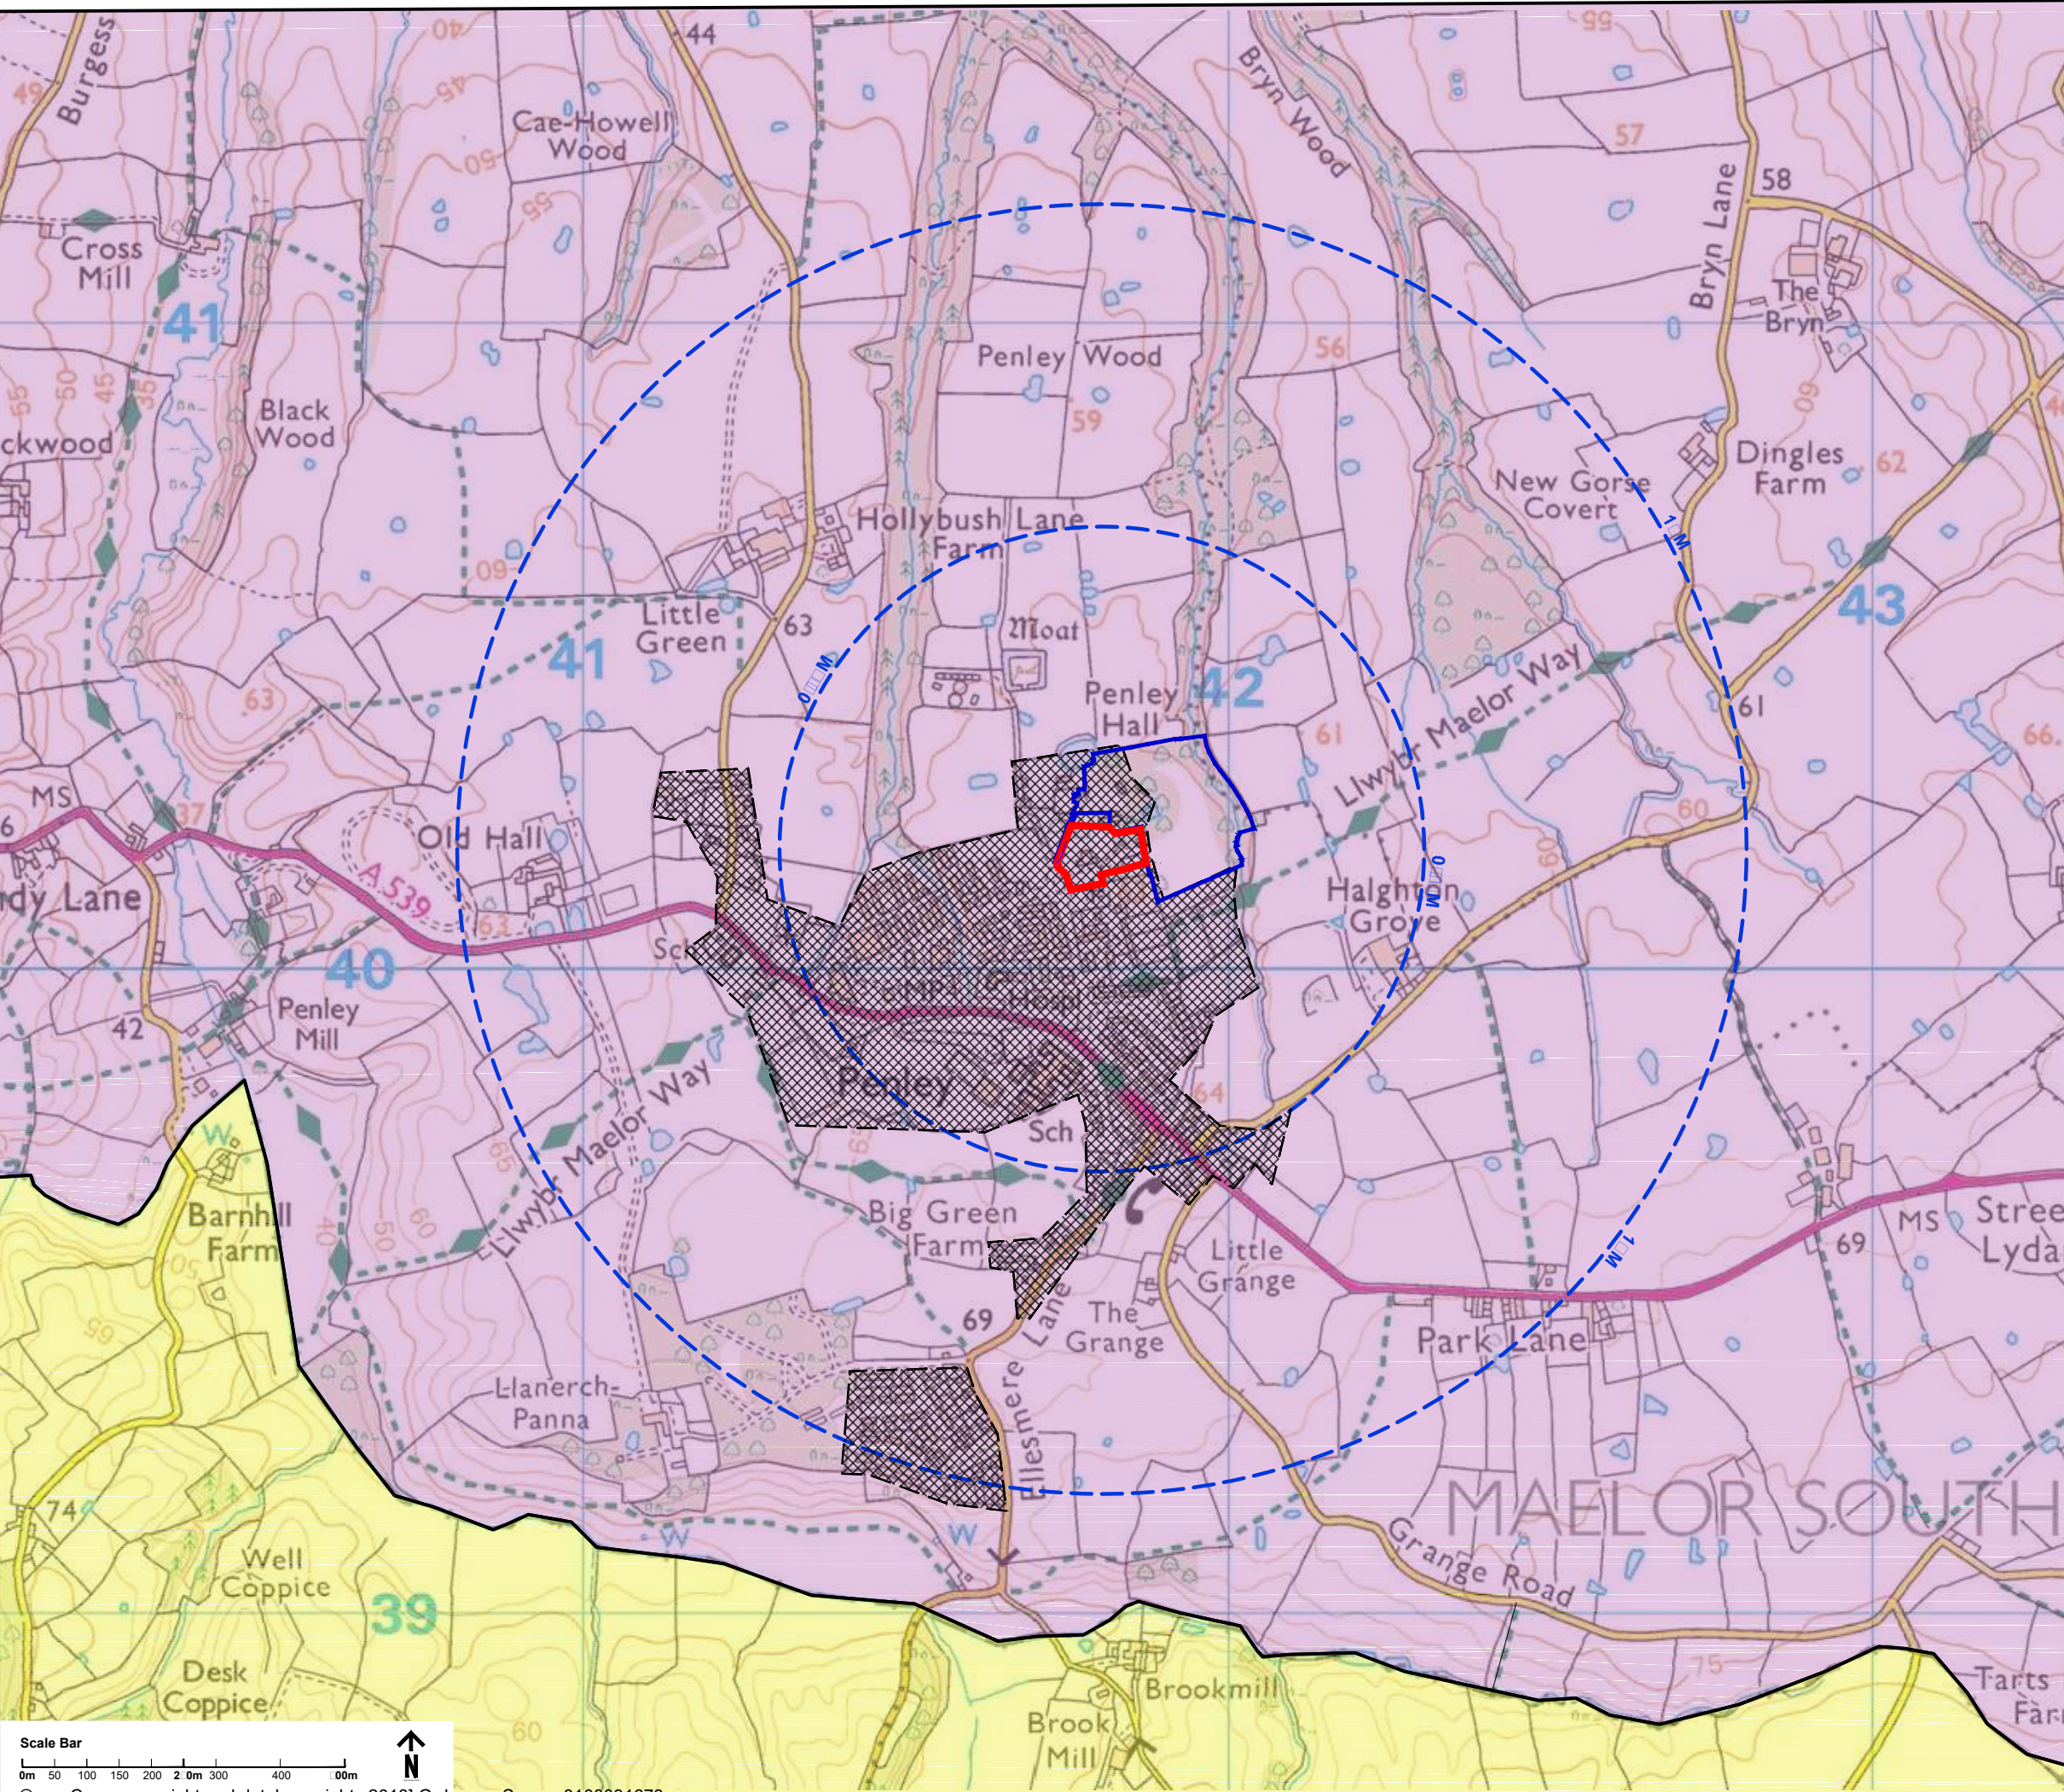

Location and Context

Site Area

Land under control of site land owner

0.5 & 1km offset from site

Approximate Extent of Built up Area of Penley (including Domestic Gardens and Playing Fields)

Landscape Character and Typology Areas

Wrexham County Borough Council
(Landscape Character Area 13b- English Maelor)

Shropshire County Council
(Landscape Typology Area- Wooded Estatelands)

Project:
Penley Hall Drive, Penley,

Drawing Title:
Landscape Character Areas

Scale:
A3:1/10,000 A1: 1/5,000

Date:
22/05/2018

Status:
Planning

Drawn: ES
Checked: TS


Drawing Number:
AZ023.006 (Figure 2.1)


Revision:
A


above
zero

Landscape Design
Landscape Planning
Landscape Management
Public Realm & Green Space

Tel: 01829 759389 email: info@abovezero.co.uk web: www.abovezero.co.uk

 

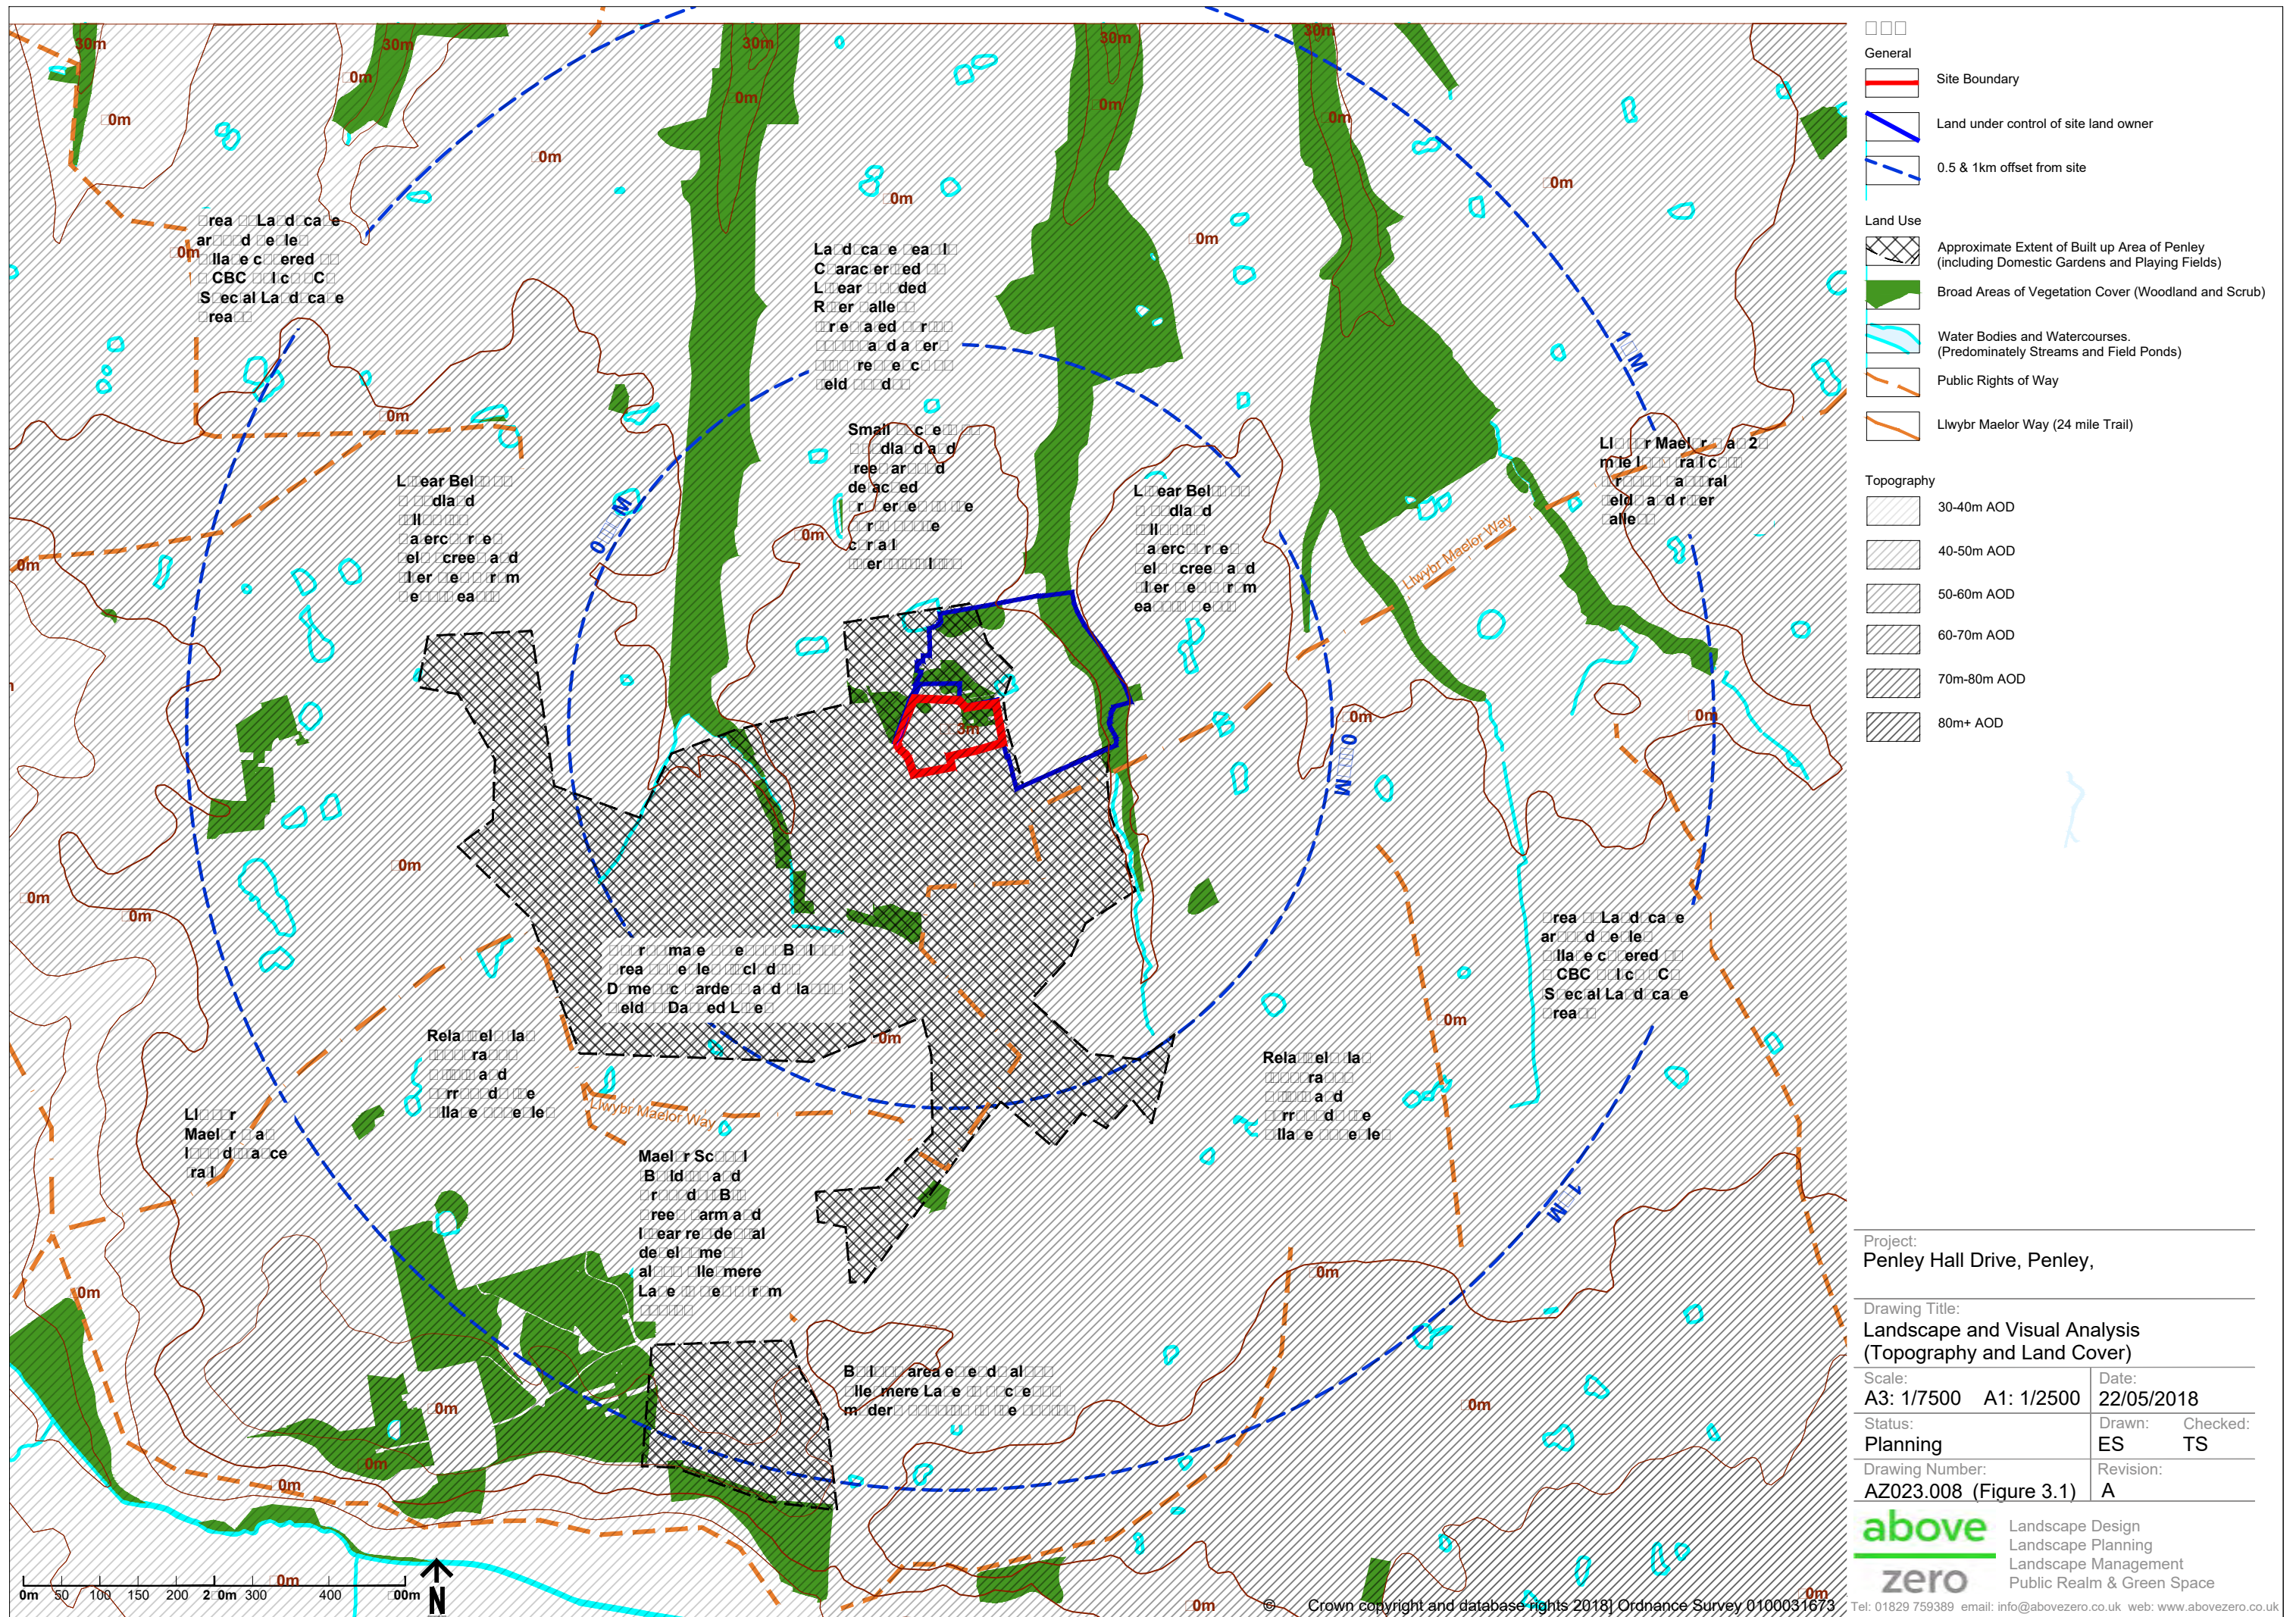

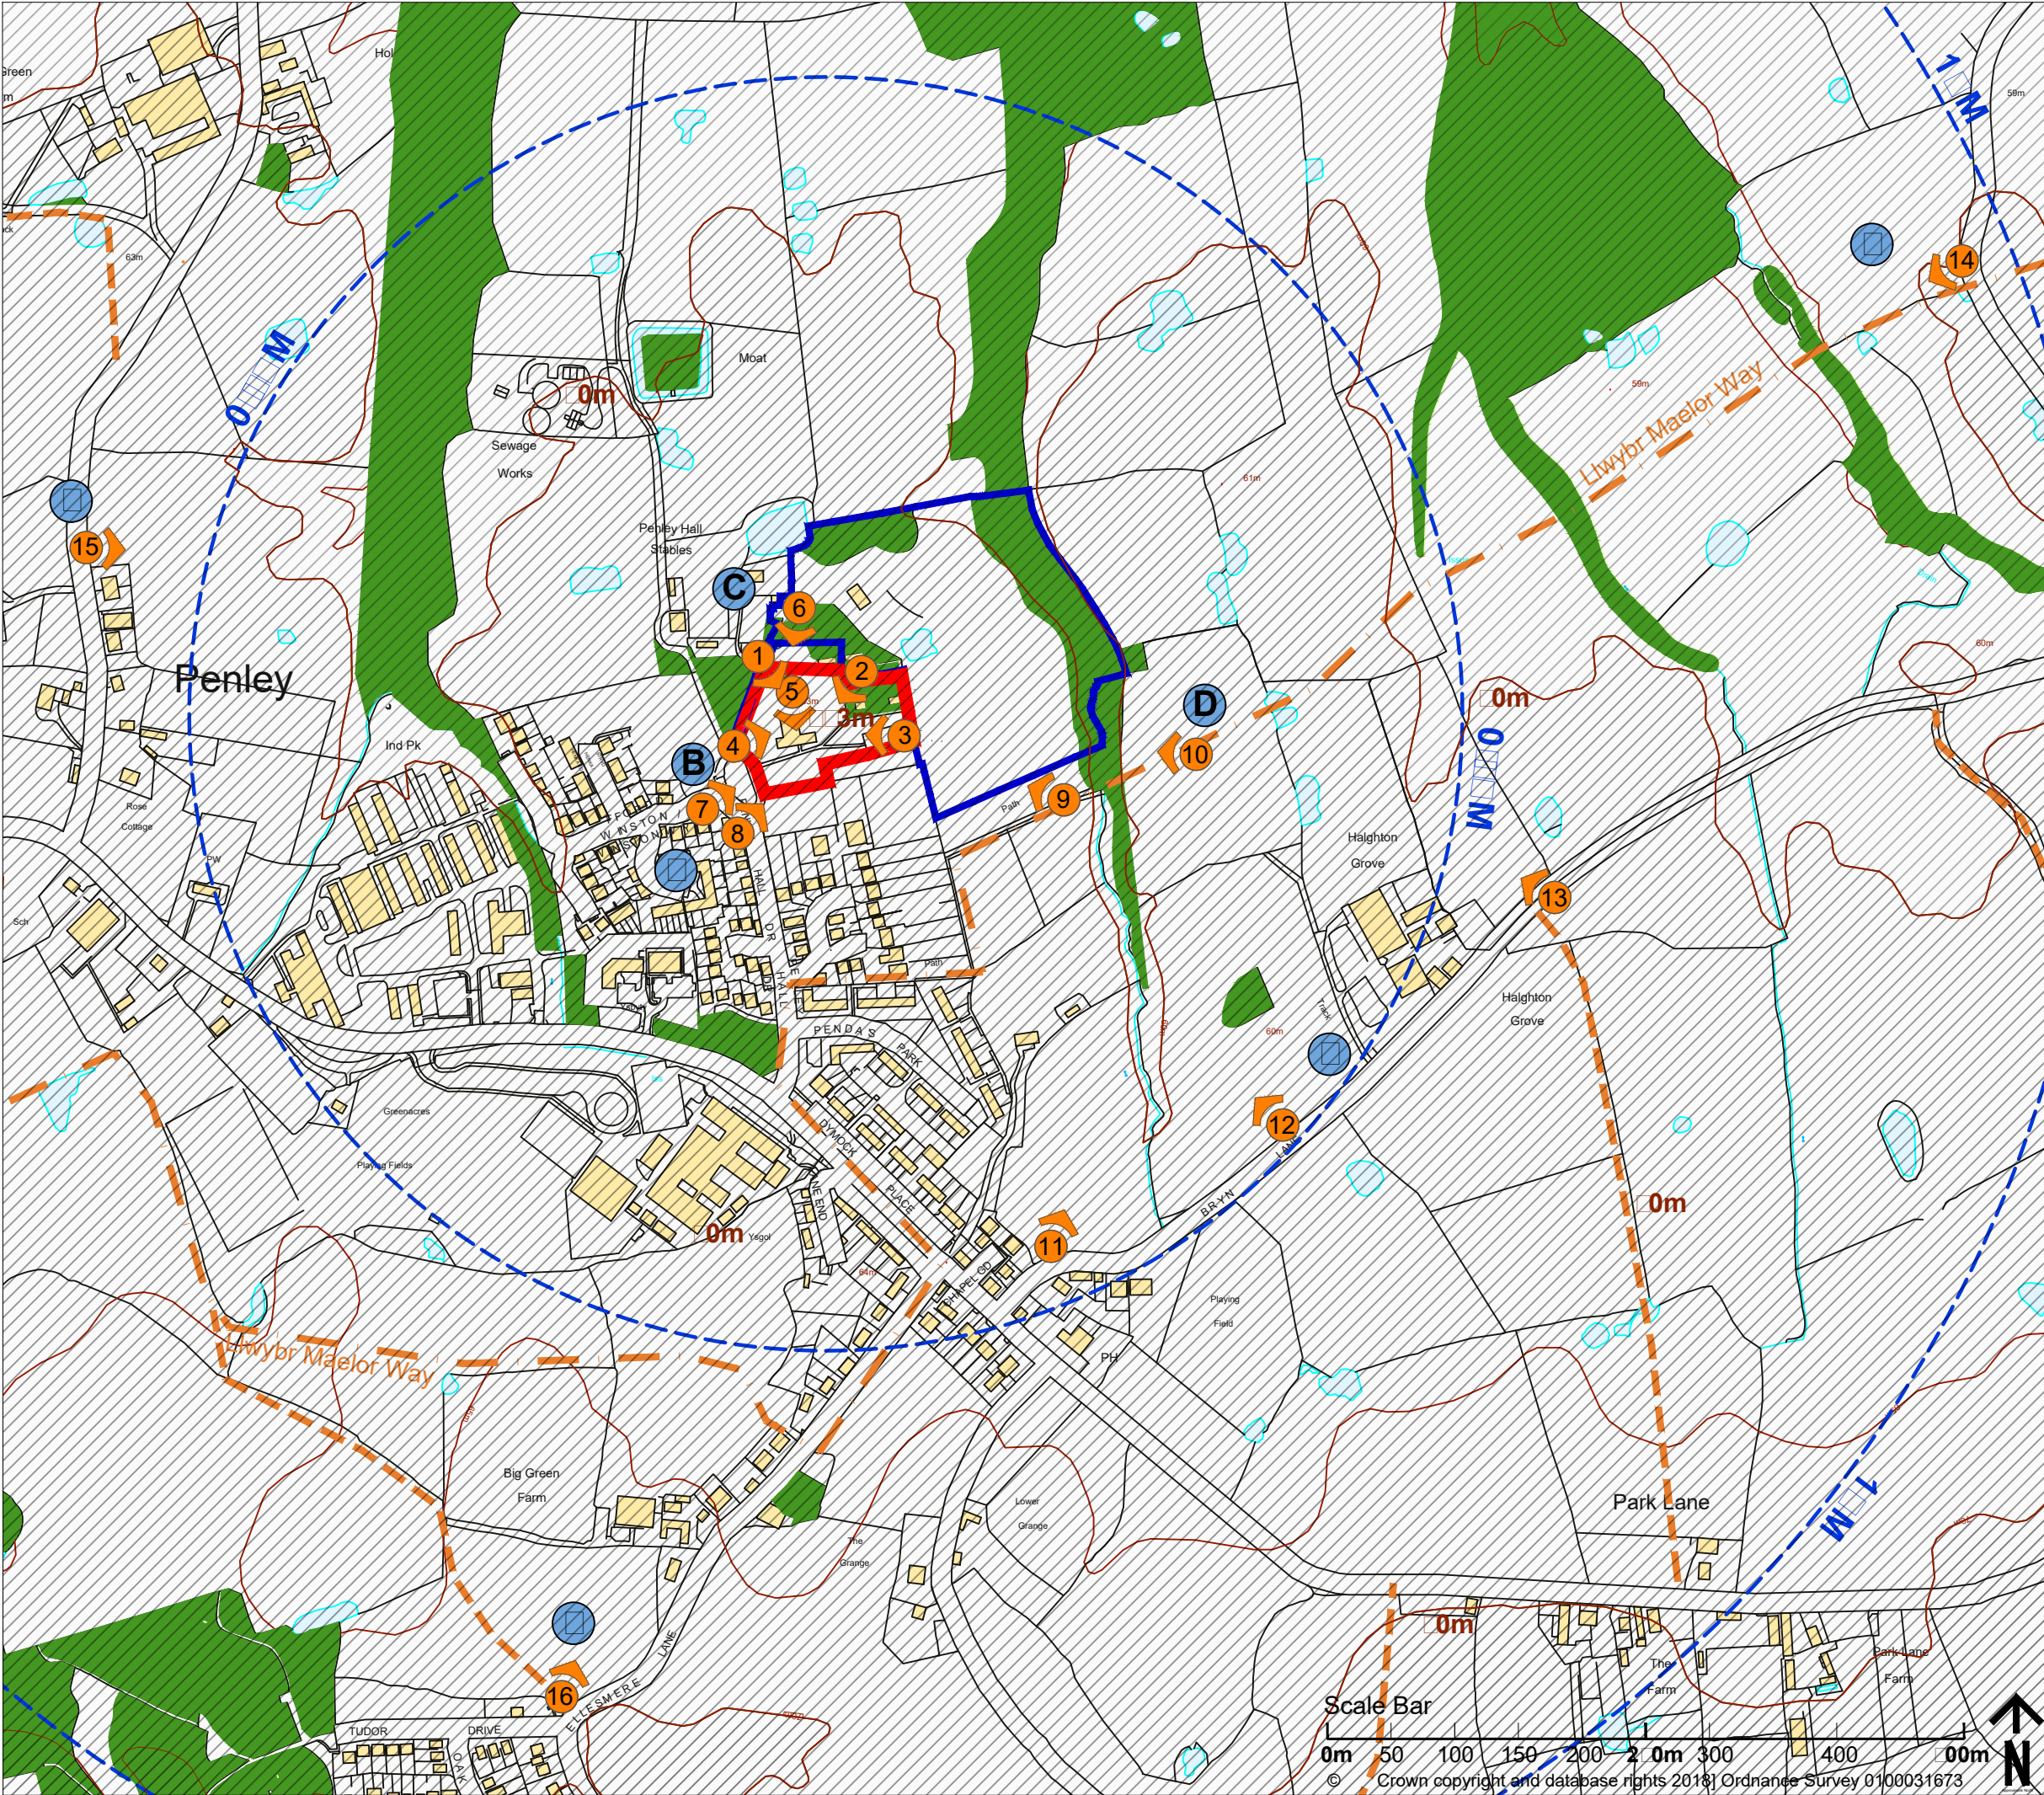

General

Site Boundary

Land under control of site land owner

0.5 & 1km offset from site

Views

Representative Viewpoint Locations

Groups of Visual Receptors

A

Properties South and South West of the site;

B

People using open spaces and highway (Penley Hall Drive, Winston Way) to the south and west of the site;

C

Properties to the North West of the site (Penley Hall, Stables, The Pigeonaire, Tupa, Workshops)

D

People using the footpath Llwybr Maelor Way (24 miles trail) to the East of the site;

E

People using Public Rights of Way and highways (Bryn Lane) to the South East of the site;

F

People using Public Rights of Way and highway (Bryn Lane) to the North East of the Site;

G

People using Rural Lanes, Public Areas, Public Rights of Way and Properties to the South of the site (Ellesmere Lane). and

H

People using Rural Lanes (Hollybush Lane), Properties situated on Hollybush Lane and Public Rights of Way to the West of the site.

Land Use

Broad Areas of Vegetation Cover (Woodland and Scrub)

Water Bodies and Watercourses.
(Predominately Streams and Field Ponds)

Public Rights of Way

Llwybr Maelor Way (24 mile Trail)

Topography

30-40m AOD

40-50m AOD

50-60m AOD

60-70m AOD

70m-80m AOD

80m+ AOD

Project:

Penley Hall Drive, Penley,

Drawing Title:

Viewpoint Location & Visual Receptors Plan

Scale:

A3: 1/5000 A1: 1/2500

Date:

22/05/2018

Status:

Planning

Drawn:

ES

Checked:

TS

Drawing Number:

AZ023.007 (Figure 4.1)

Revision:

A

above

zero

Landscape Design

Landscape Planning

Landscape Management

Public Realm & Green Space

Tel: 01829 759389


email: info@abovezero.co.uk

web: www.abovezero.co.uk

Scale Bar

0m 50 100 150 200 250 300 400 500m

© Crown copyright and database rights 2018 Ordnance Survey 0100031673

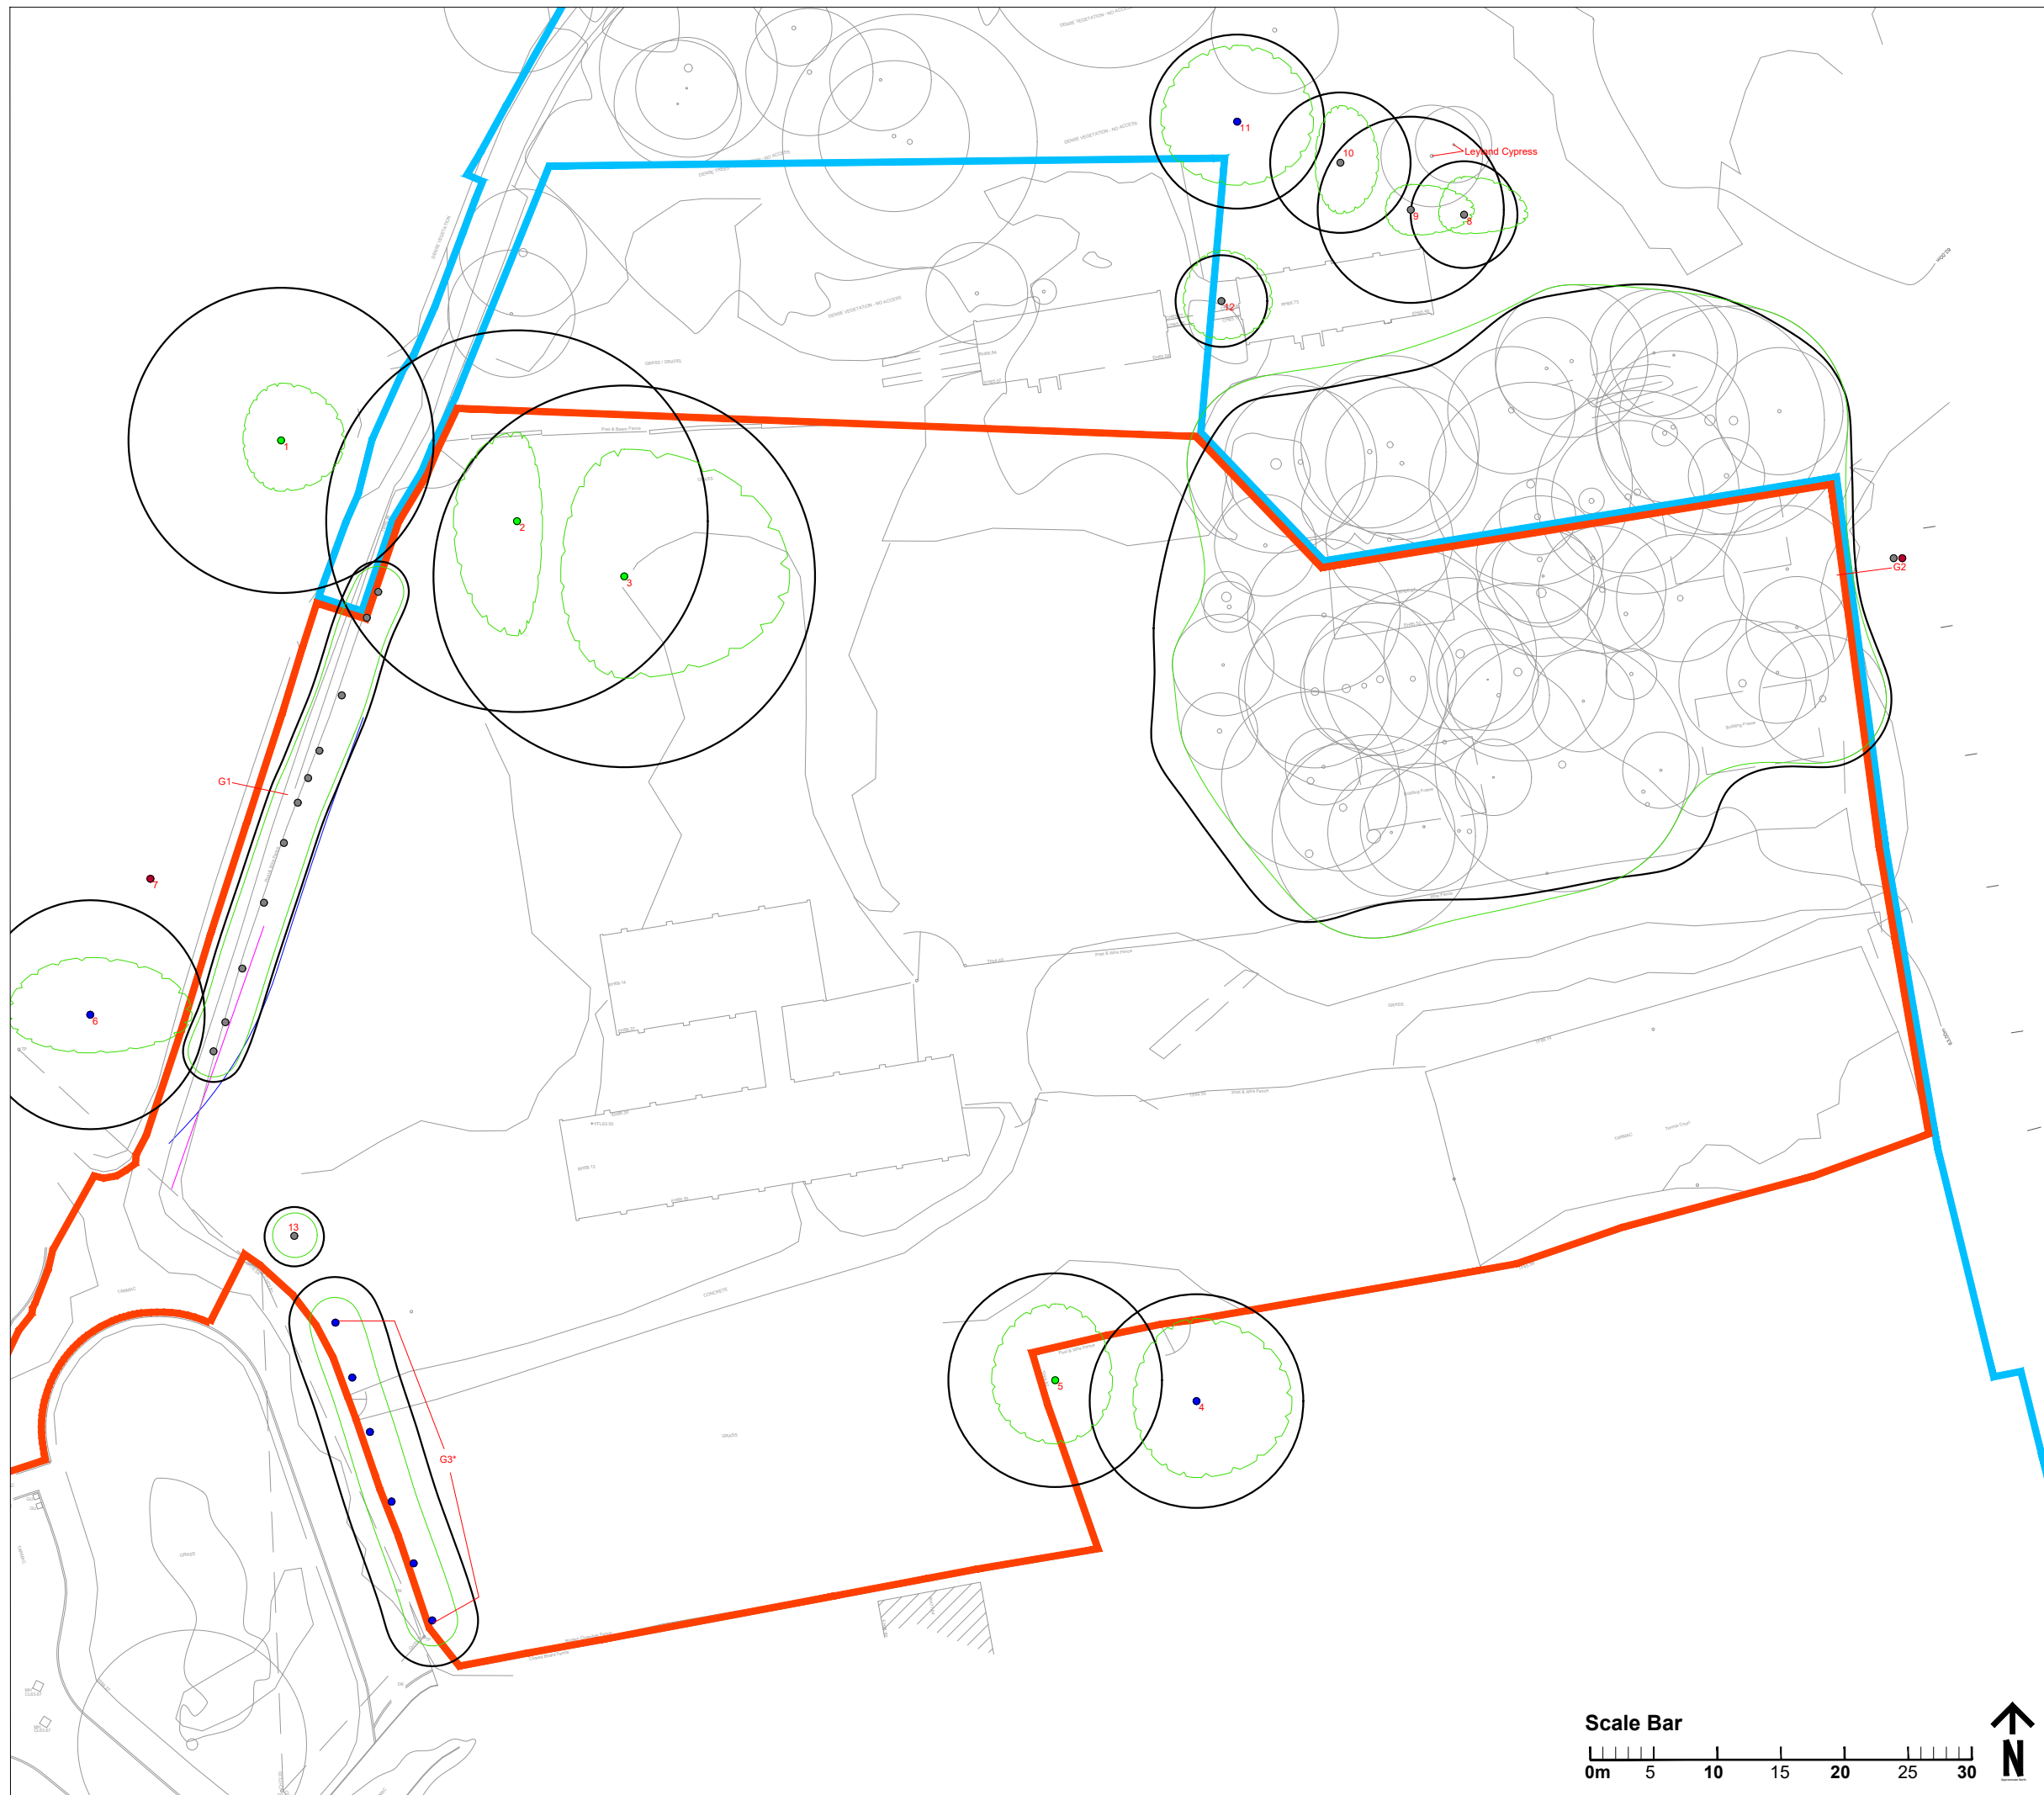


Project:
Penley Hall Drive, Penley,

Drawing Title:
Tree Survey (Tree Solutions Ltd)

Scale:	Date:	
A3: 1/500 A1: 1/250	22/05/2018	
Status:	Drawn:	Checked:
Planning	ES	TS
Drawing Number:	Revision:	
AZ023.009 (Figure 5.1)	B	



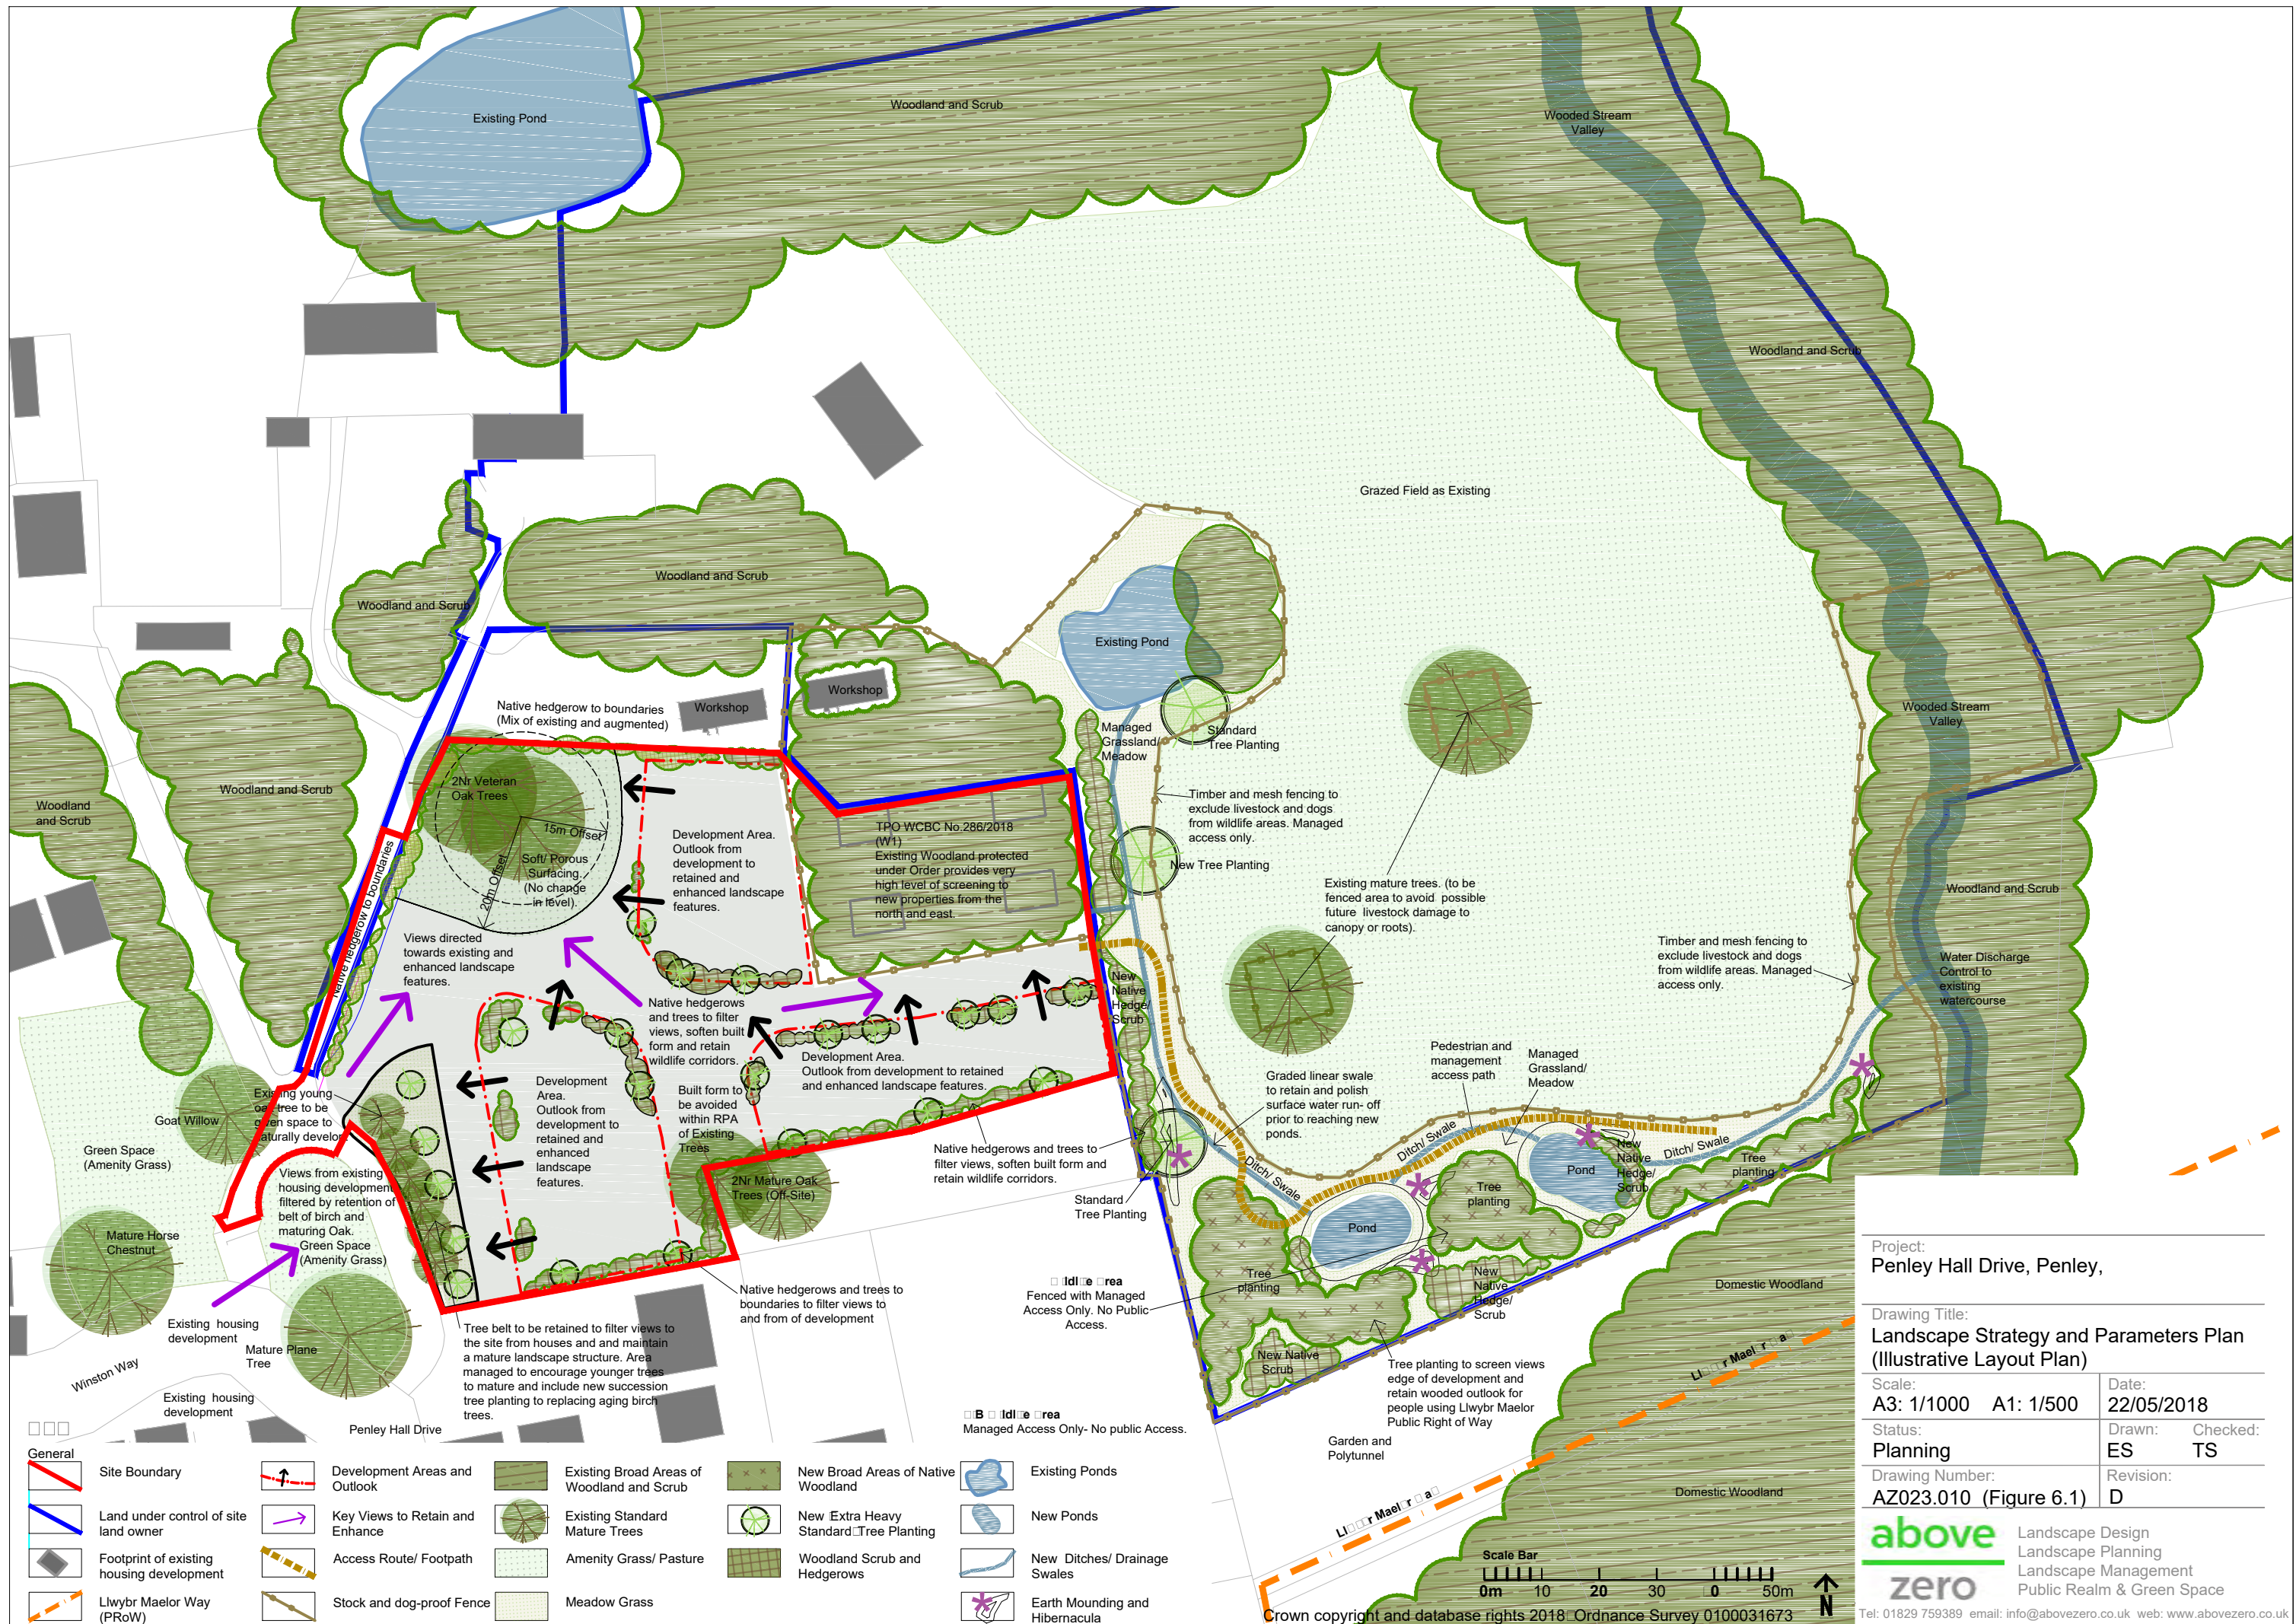

Project:
Penley Hall Drive, Penley,

Drawing Title:
Landscape Strategy and Parameters Plan
(Illustrative Layout Plan)

Scale:
A3: 1/1000 A1: 1/500

Status:
Planning

Drawing Number:
AZ023.010 (Figure 6.1)


Date:
22/05/2018

Drawn: ES
Checked: TS

Revision:
D

above zero Landscape Design
Landscape Planning
Landscape Management
Public Realm & Green Space

Tel: 01829 759389 email: info@abovezero.co.uk web: www.abovezero.co.uk

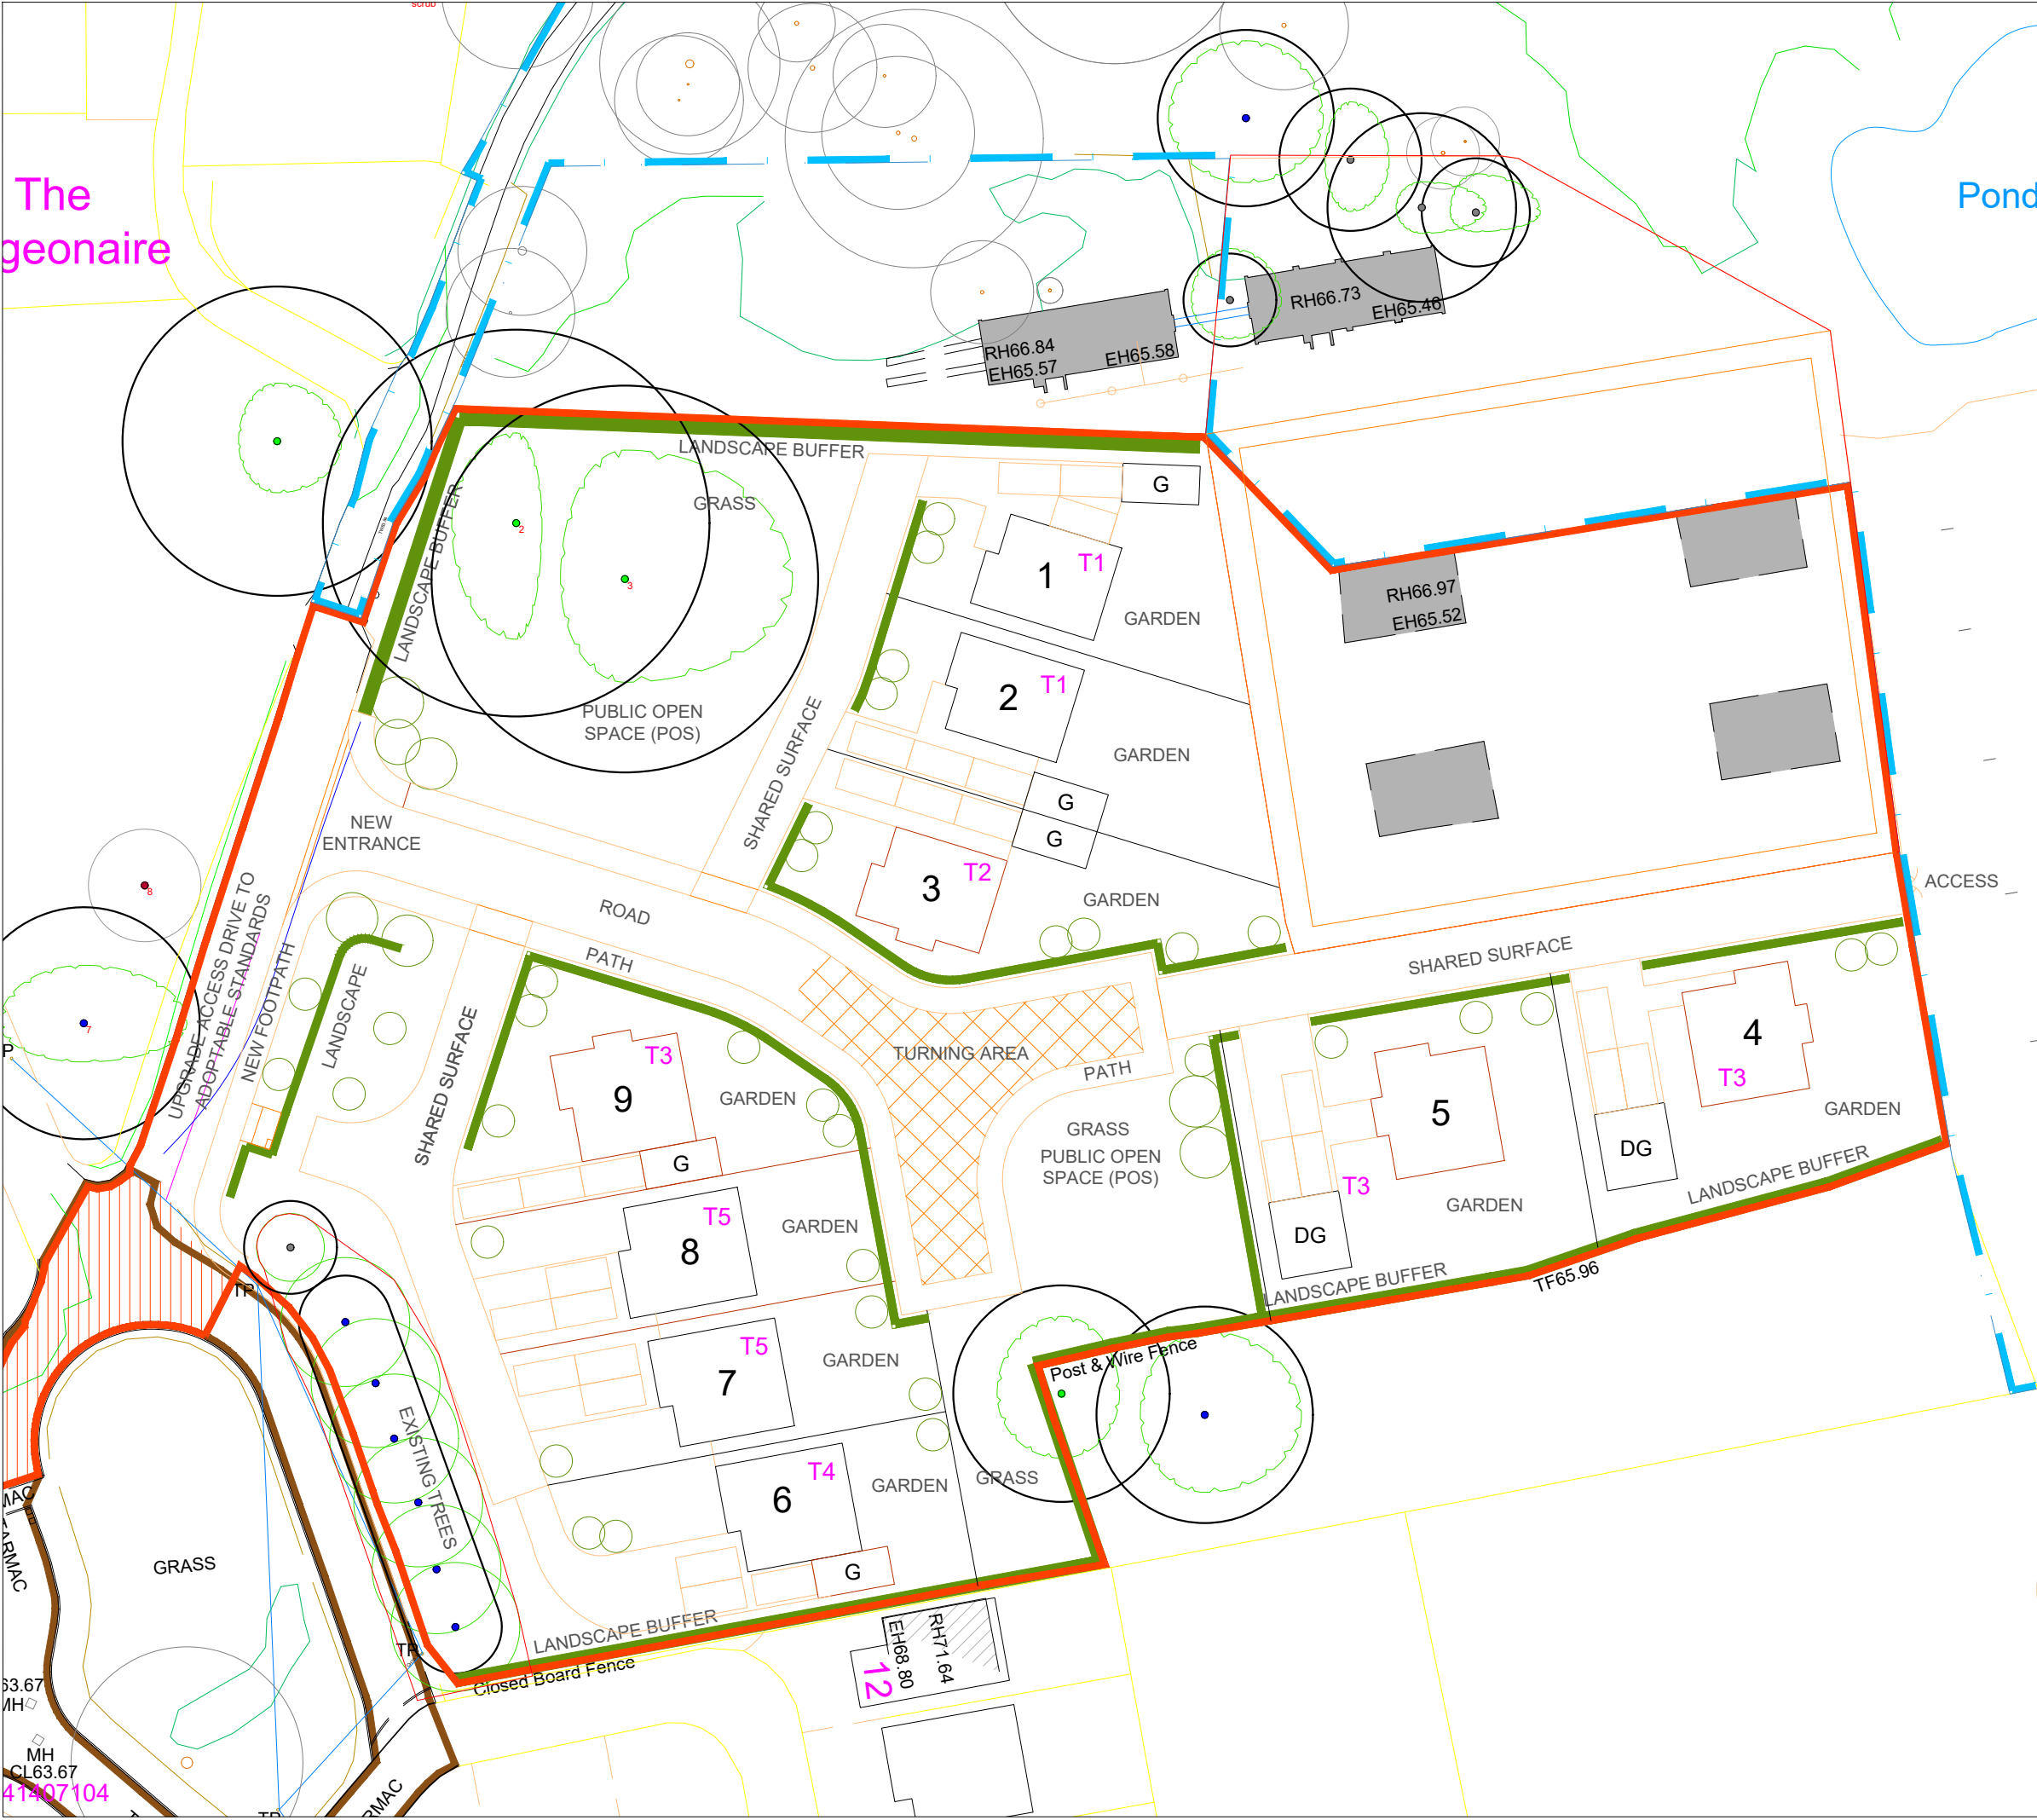

The
geonaire

Pond

33.67
MH
CL63.67
41407104

Project: Penley Hall Drive, Penley,		
Drawing Title: Sketch Proposed Site Plan (McCormick Architecture)		
Scale: A3: 1/500 A1: 1/250	Date: 21/05/2018	
Status: Planning	Drawn: ES	Checked: TS
Drawing Number: AZ023.015 (Figure 6.2)	Revision: B	