


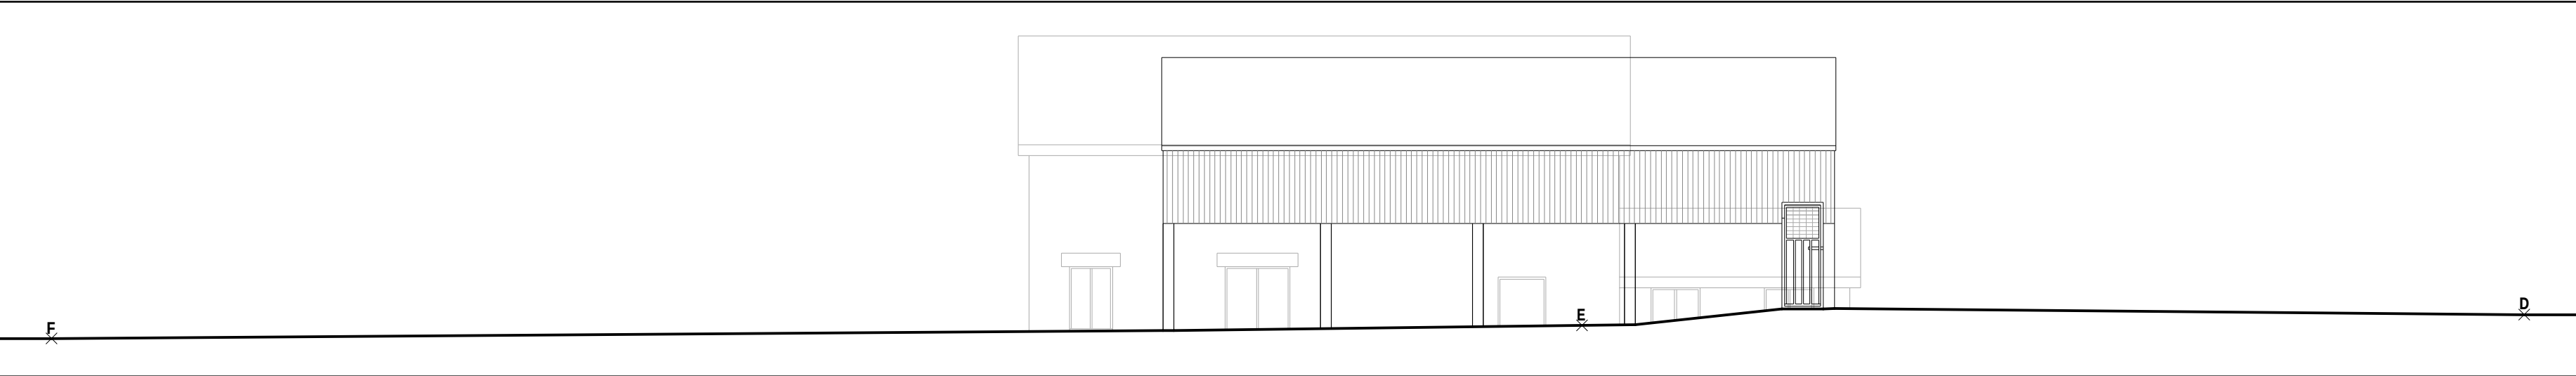

Section Z-Z 1:100




Key

Existing Site

Land owned by client

Section Y-Y 1:100

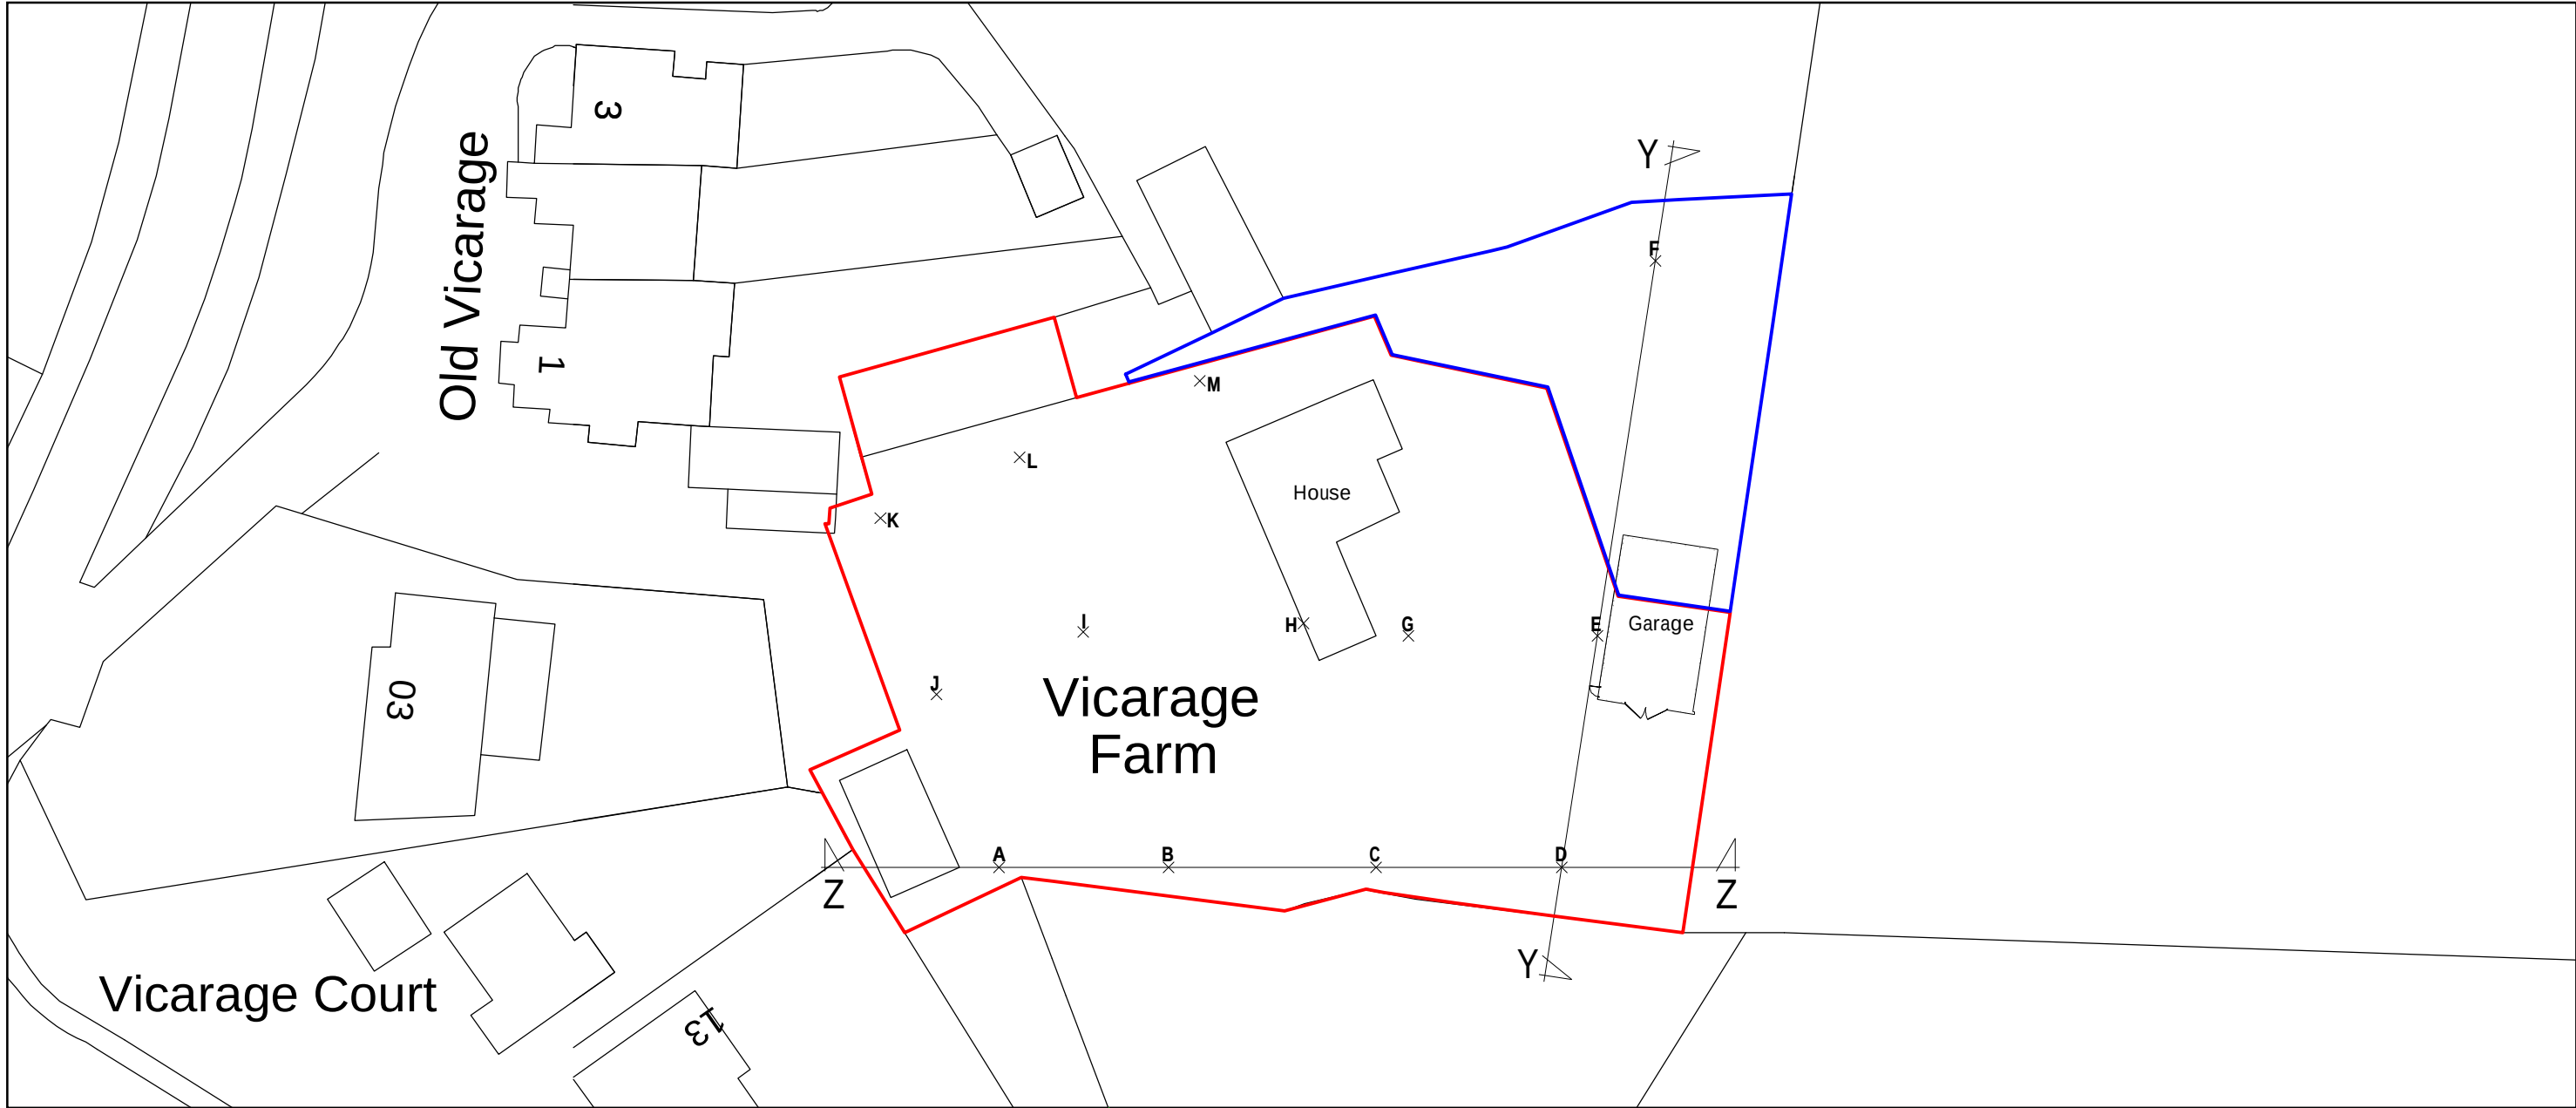

Site Plan 1:500

Point	Level
A	10.000
B	10.225
C	11.191
D	12.356
E	12.153
F	11.905
G	11.051
H (Dwelling FFL)	10.951
I	11.040
J	9.901
K	10.114
L	10.114
M	10.676

A	11/19	Existing dwelling added	D.J.F.
Rev	Date	Detail	Initial

Project:
Proposed Alterations at,
Vicarage Farm, Park Street,
Ruabon, Wrexham,
LL14 6LF

Title:
Existing:Site Plan
& Section

Scale: (A2)
1:500 &
1:100

Drawn By:
E.M.Jackson

Date:
Oct 2019

Drawing No:
H112/005

Sheet:
1 of 1

Office 3K4,
Redwither Business Tower,
Wrexham. LL13 9XT
Tel: 01978 356500
www.blueprintarchitectural.com
© copyright all rights reserved