





EXISTING FRONT ELEVATION

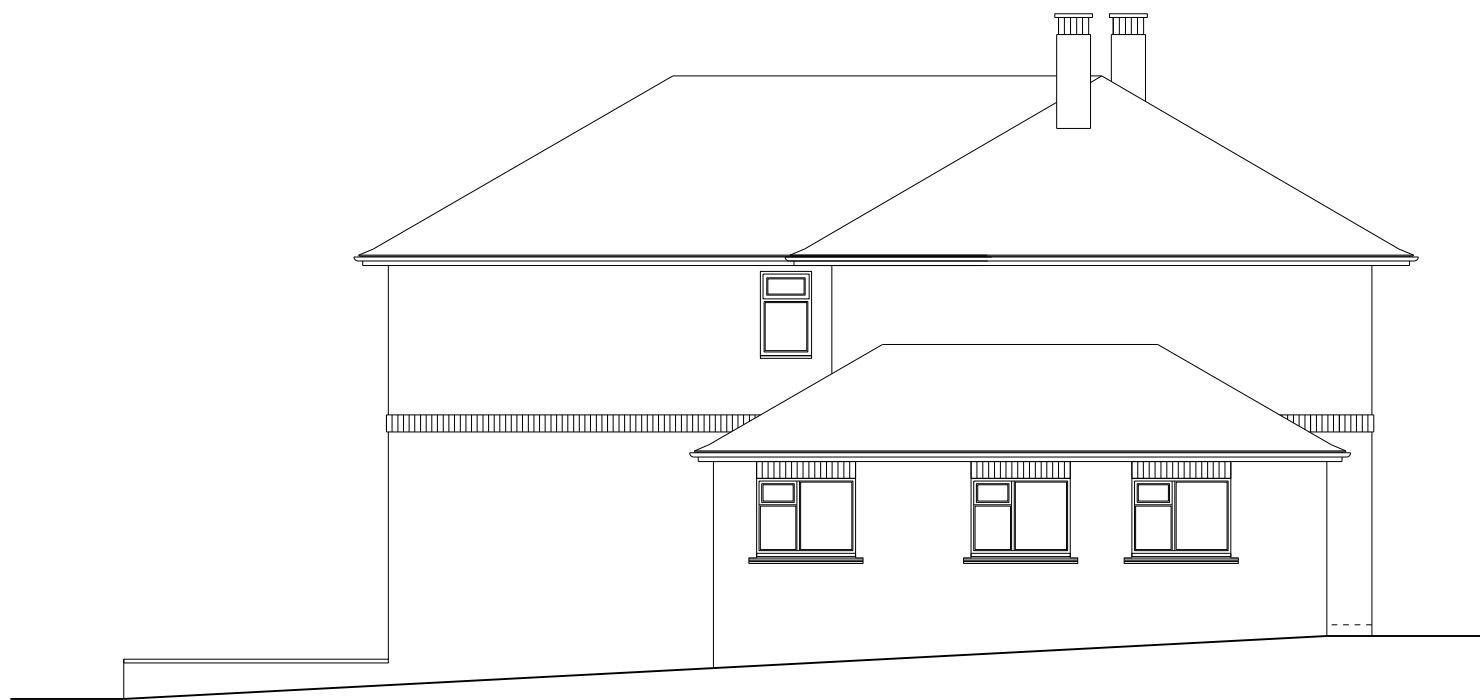


EXISTING SIDE ELEVATION



EXISTING REAR ELEVATION

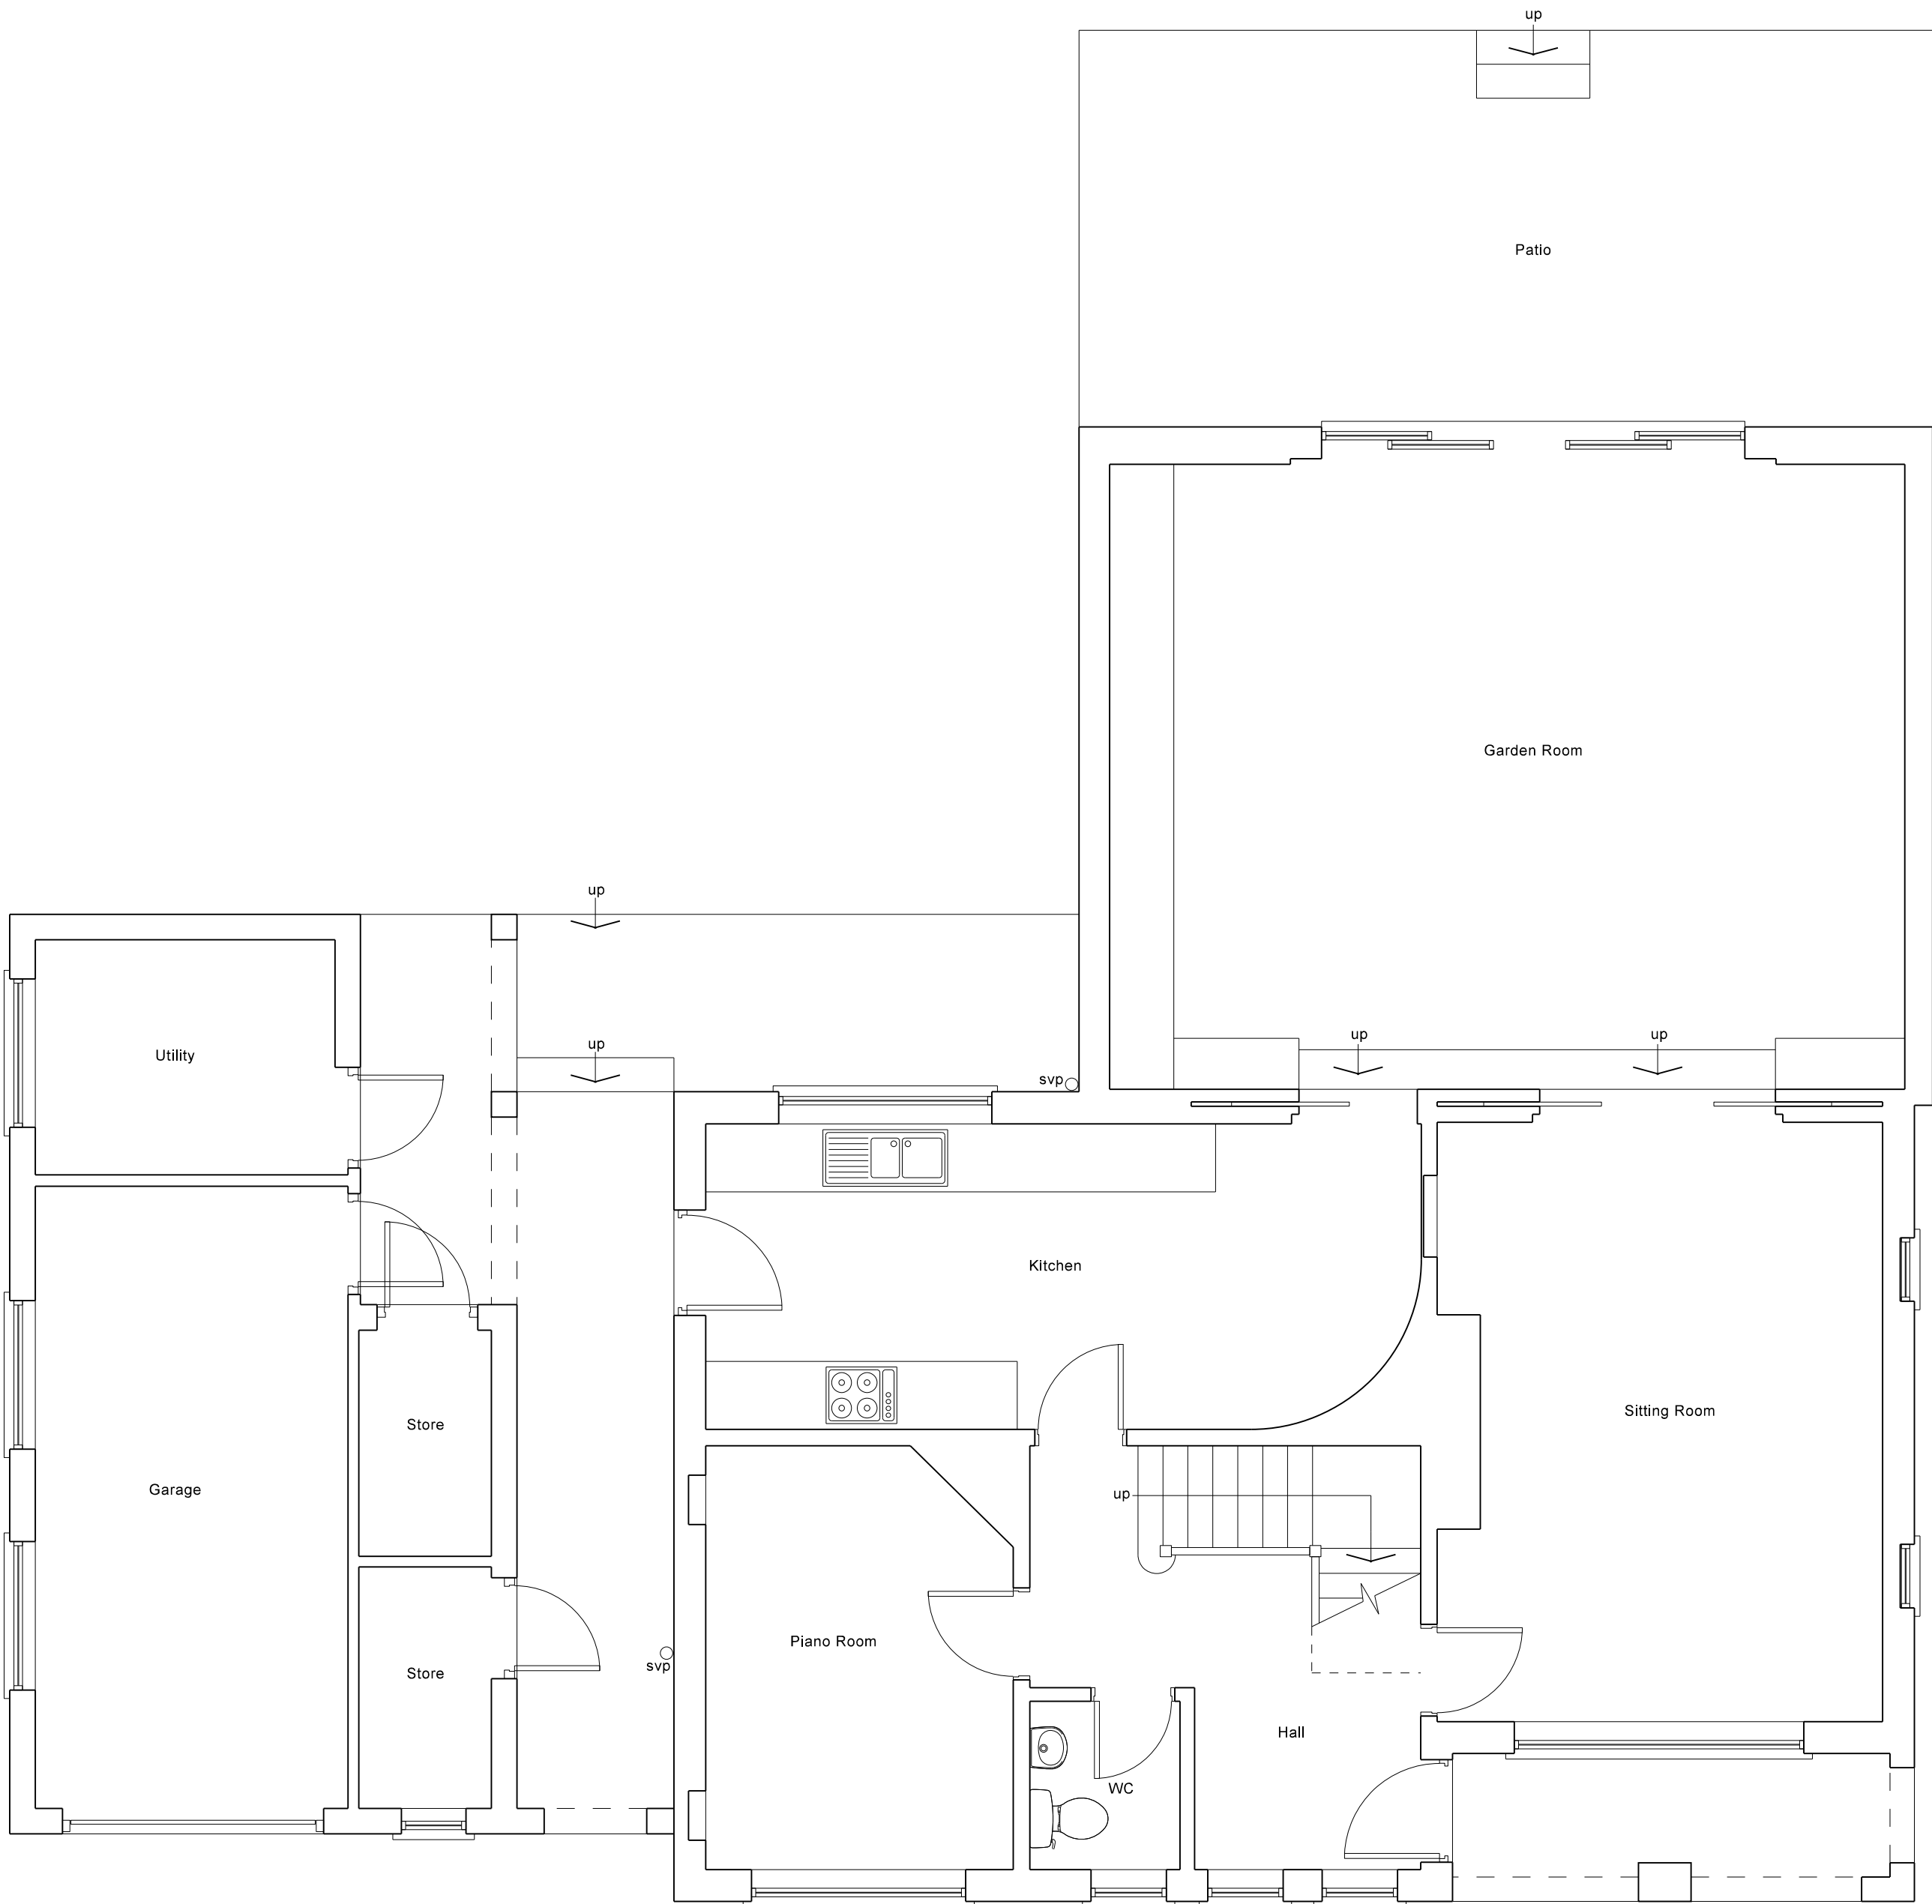

EXISTING GROUND FLOOR PLAN

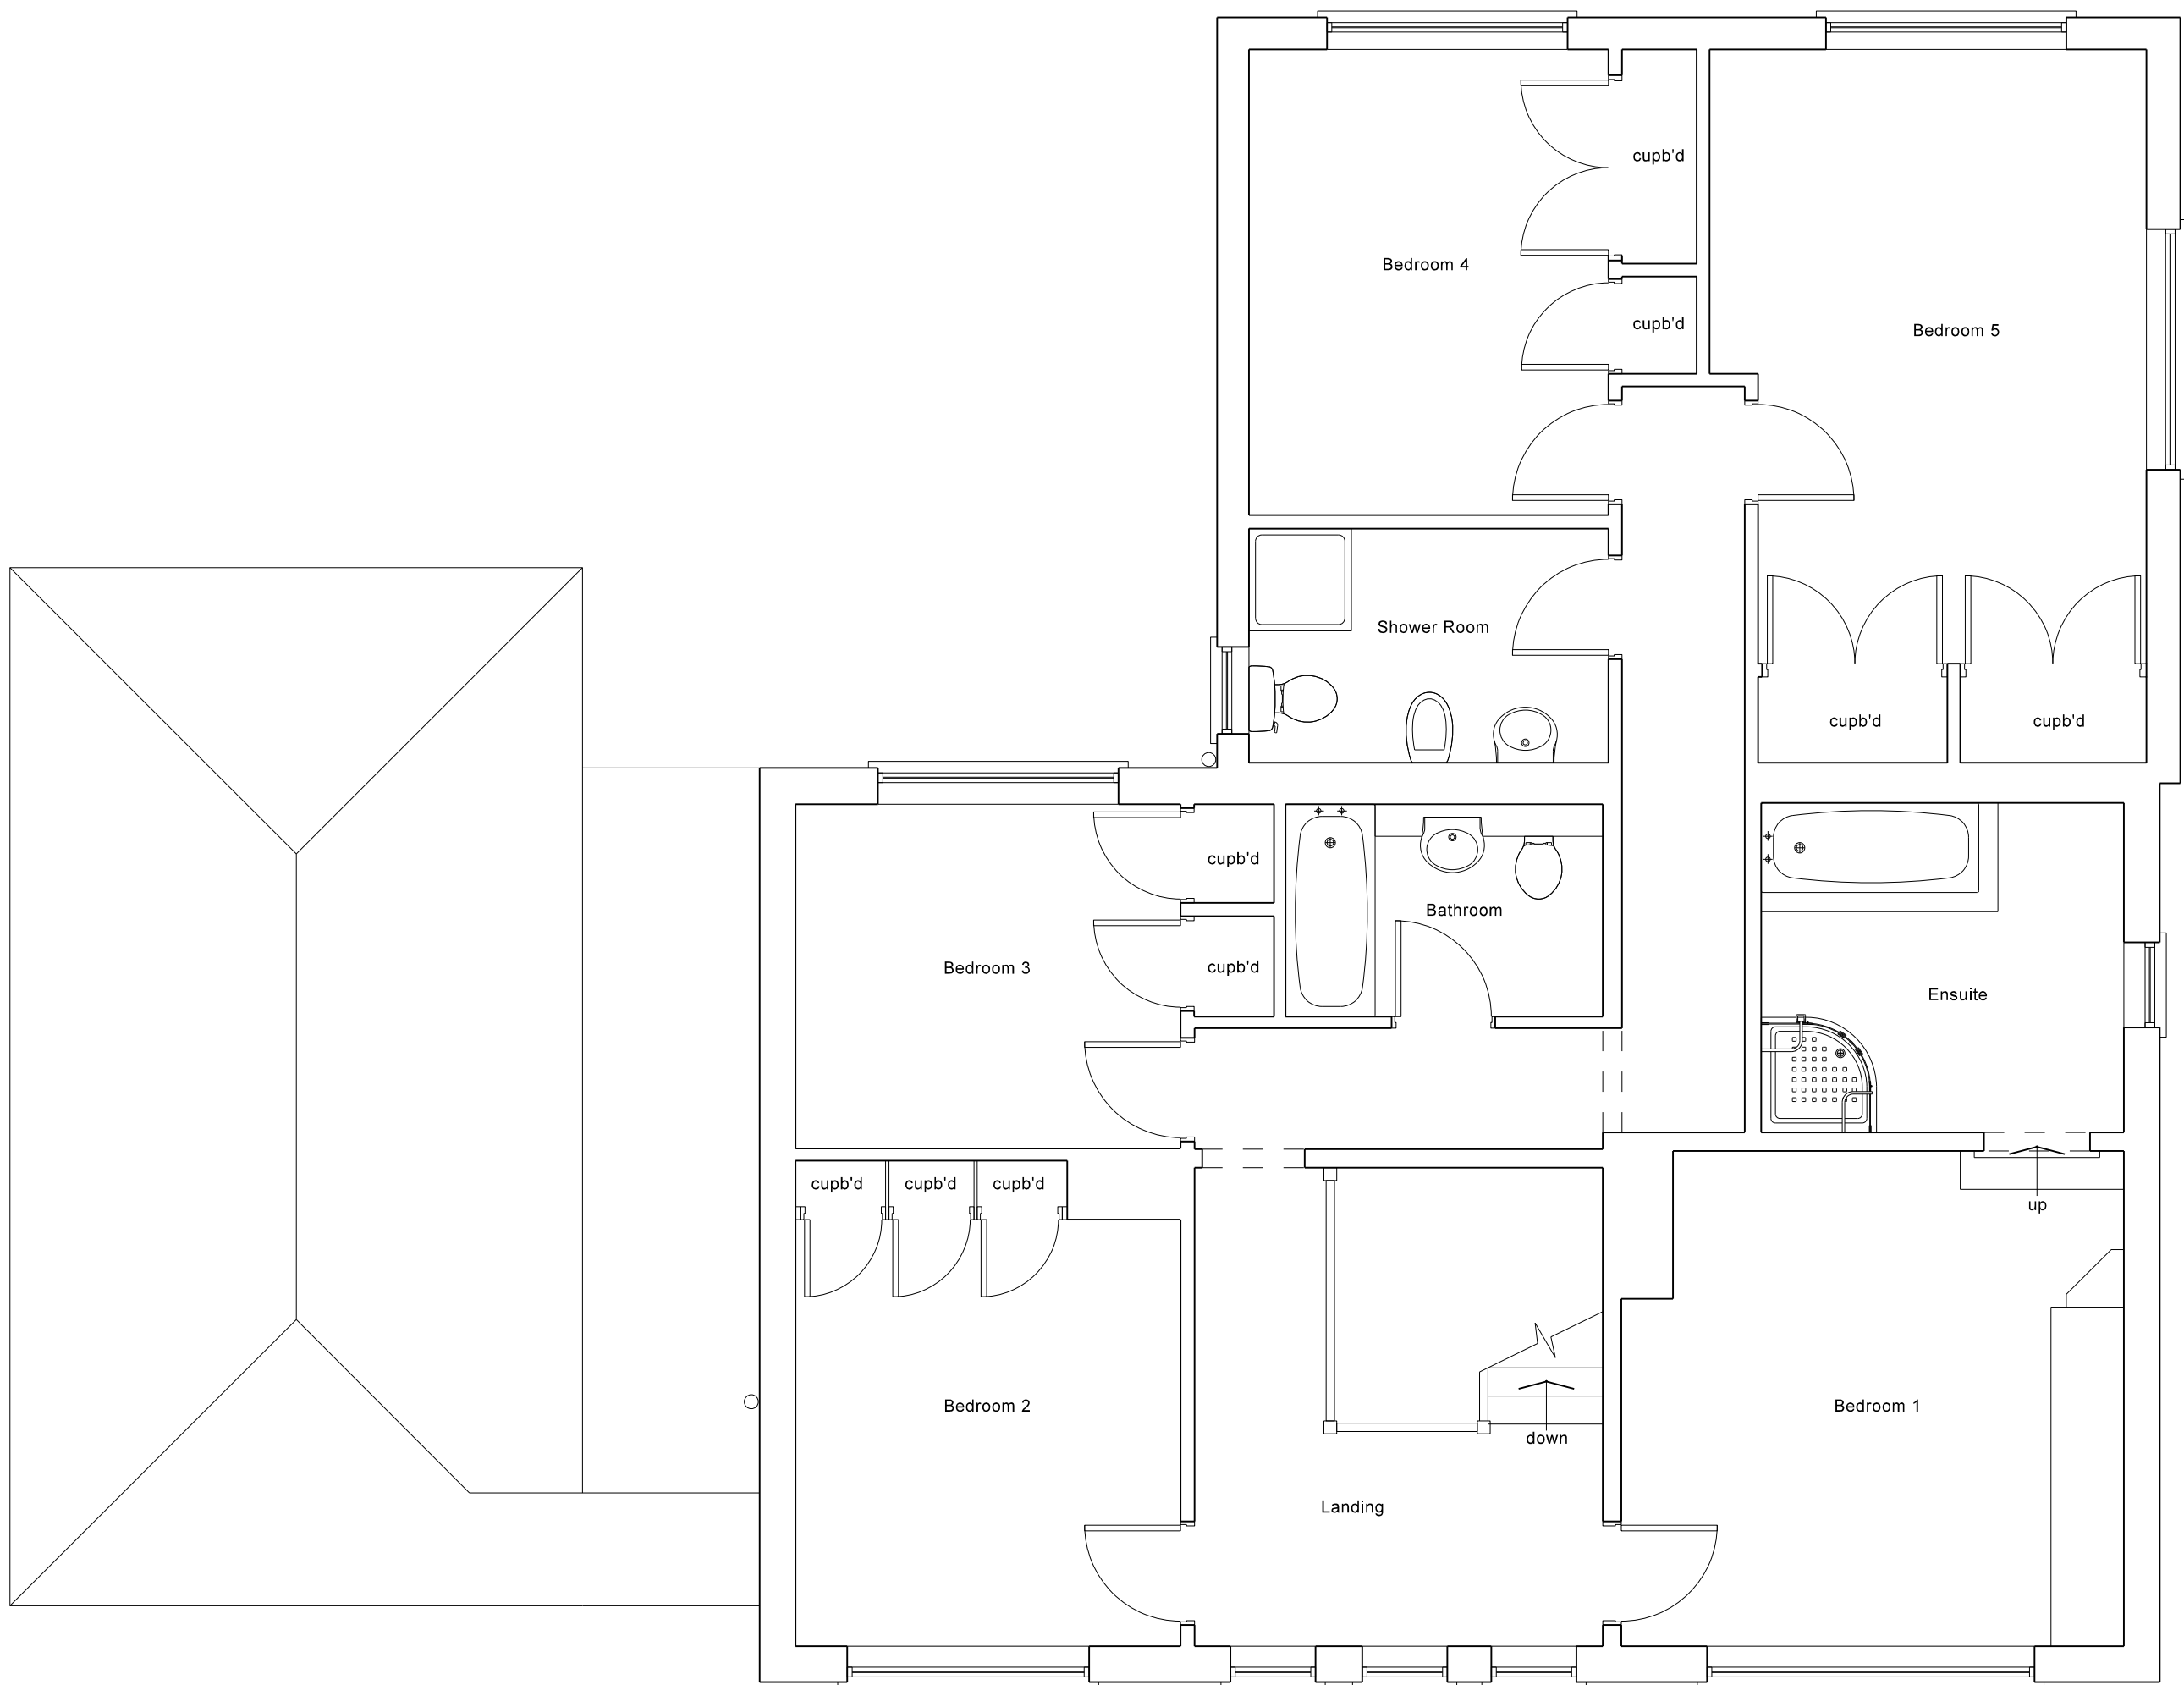

EXISTING FIRST FLOOR PLAN

REV	DATE	DETAILS
Copyright © Bratley Architectural Ltd 2020 Written dimensions to be taken in preference to scaled; all dimensions to be checked on site. Report suspected discrepancies or omissions.		

PROJECT
PROPOSED EXTENSION,
CONVERSION AND NEW GARAGE
69 Wynnstay Lane
Marford
Wrexham LL12 8LH

CLIENT
Mr A Cooper

DRAWING TITLE
Existing plans and elevations

DATE
24 January 2020

DRAWING REF
1463/03

SCALE @ A1
1:50, 1:100

REV

BRATLEY
ARCHITECTURAL LTD



PO Box 3870, Chester CH1 9DQ
M:07887 369396 E:info@b-arch.co.uk