


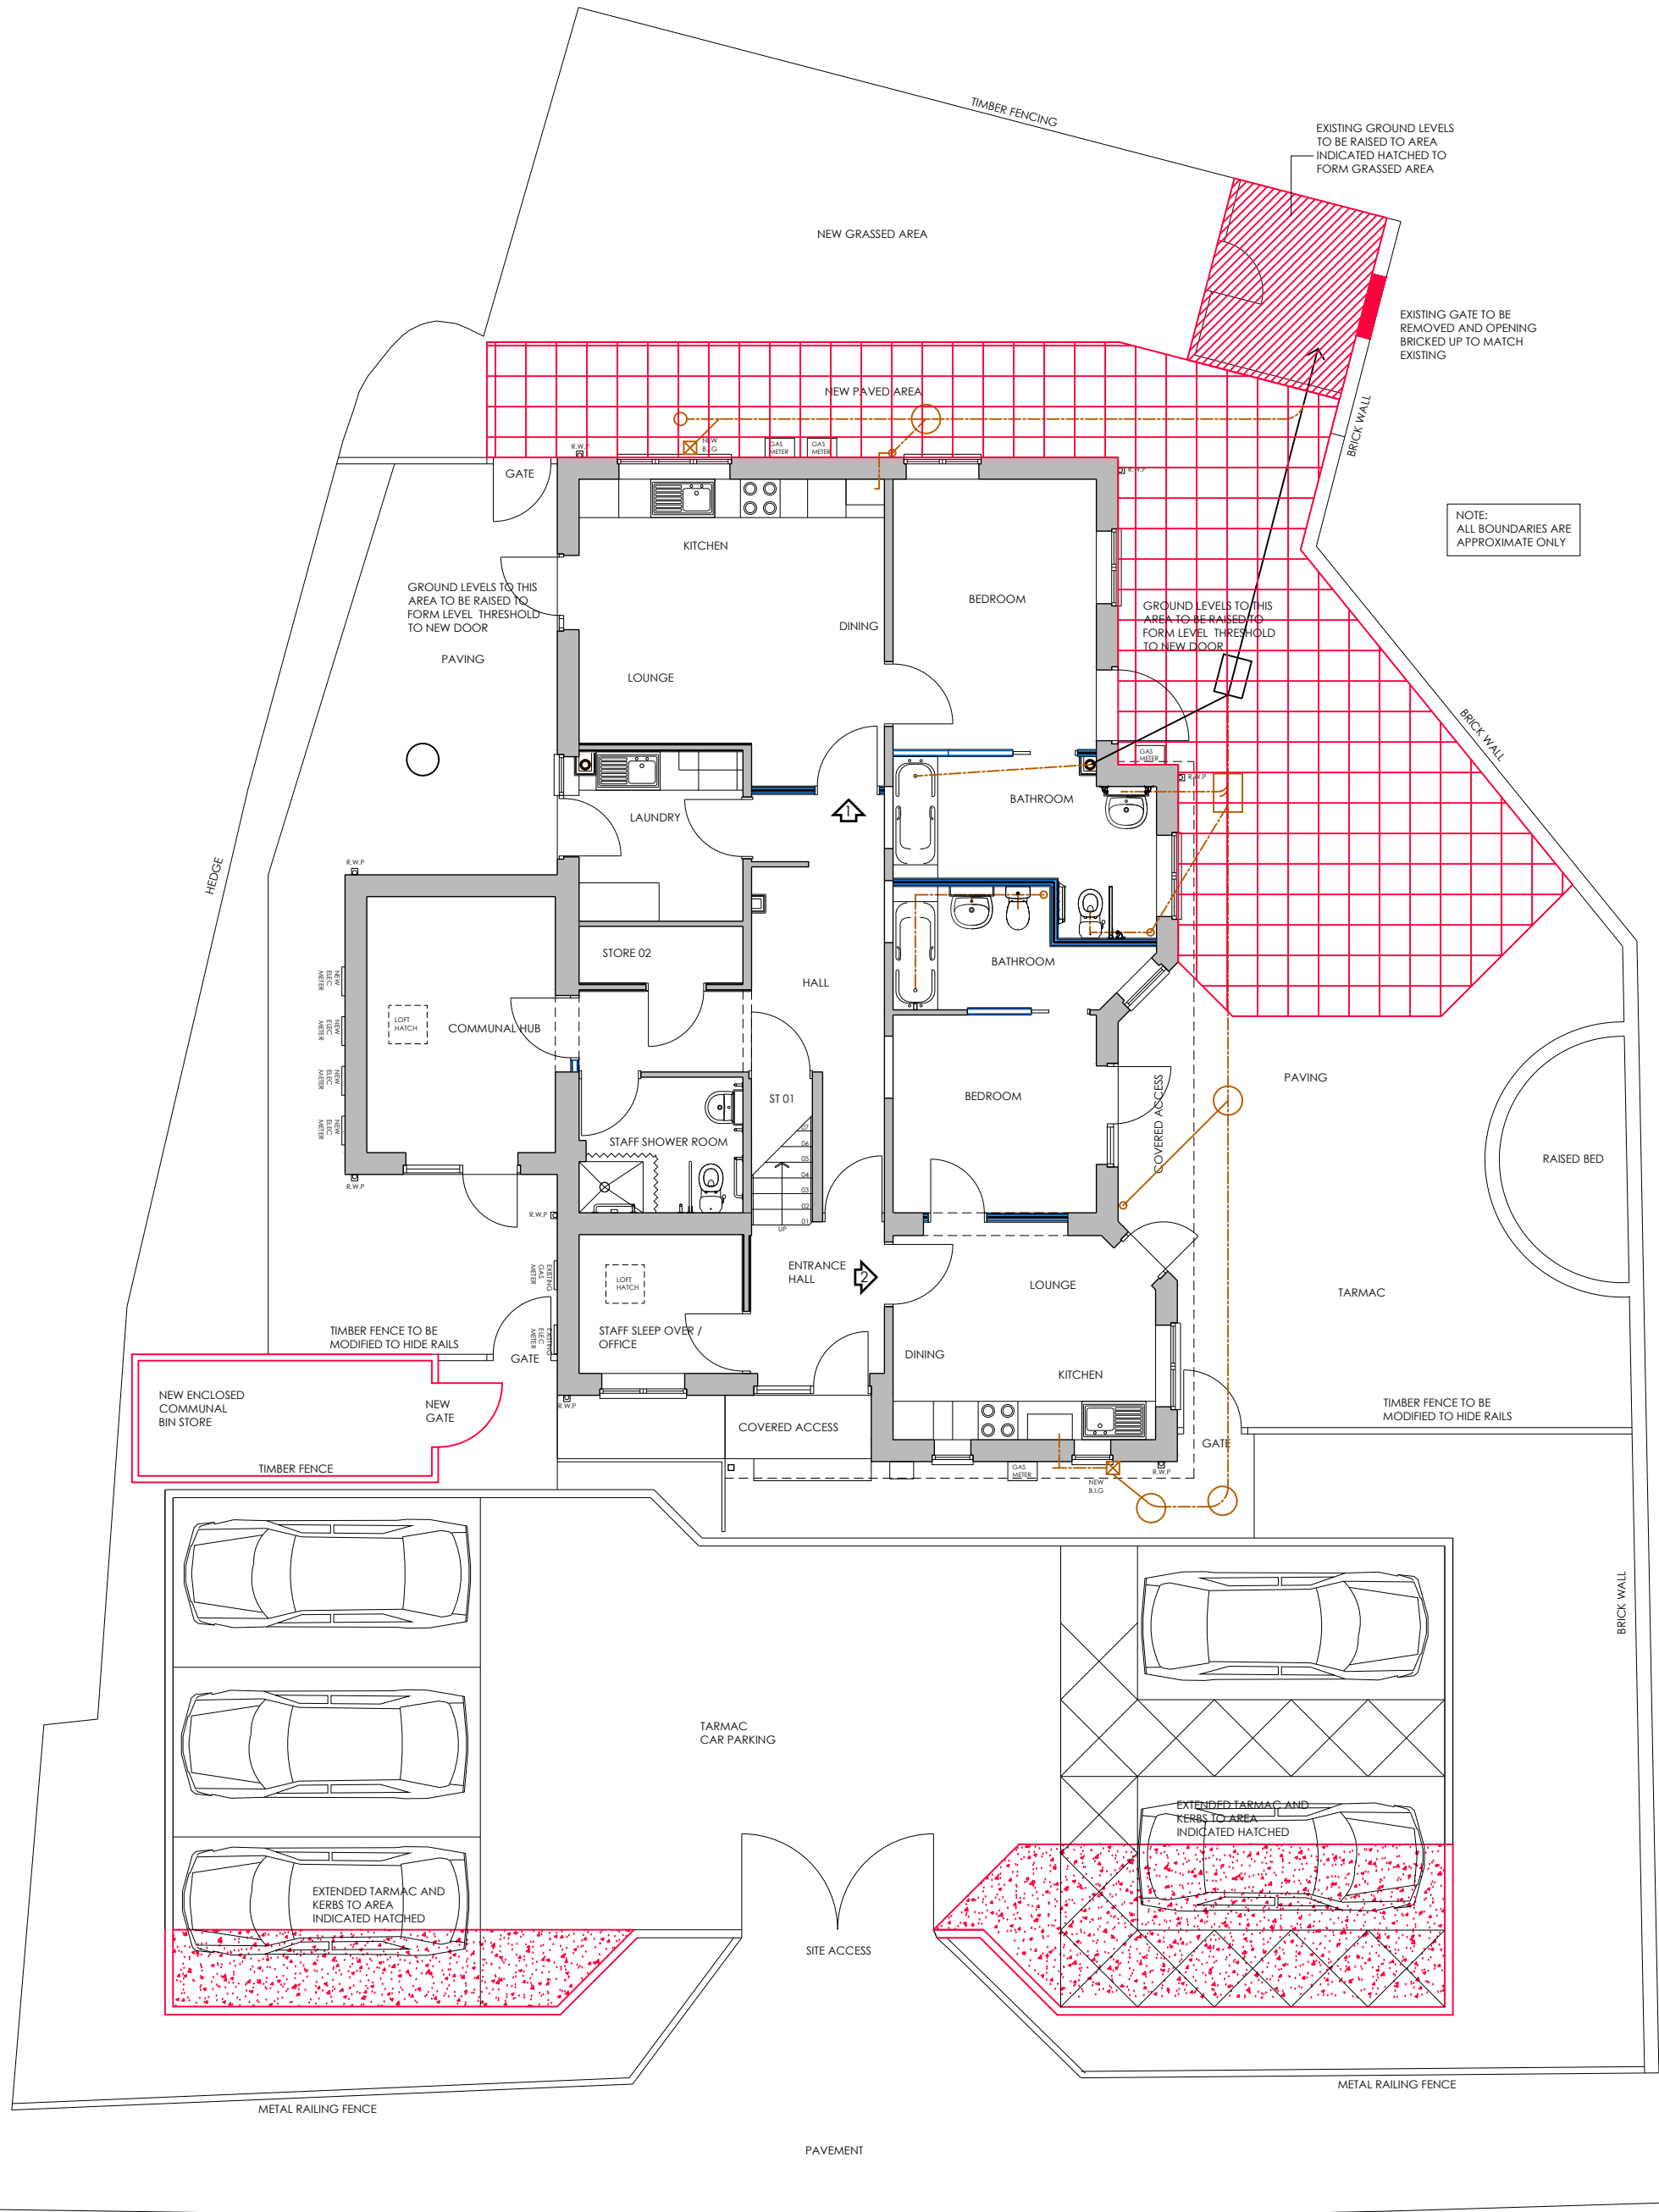

NOTES:
ALL DIMENSIONS TO BE CHECKED AND CONFIRMED ON SITE PRIOR TO ANY WORKS OR FABRICATION.

DO NOT SCALE OFF THIS DRAWING.

ANY ERRORS, OMISSIONS OR DISCREPANCIES ARE TO BE BROUGHT TO THE ATTENTION OF MUNRO ASSOCIATES IMMEDIATELY.

A	Feb 20	Car Parking Spaces indicated	MC
REV	DATE	DESCRIPTION	BY

Drawing Status

PLANNING



CHARLTON HOUSE, DRAYTONS PASSAGE, SHOPLATCH, SHREWSBURY, SY1 1HF.
T: 01743 341438 E: design@munro-associates.com

Client Clwyd Alyn Housing	
Project Proposed Alterations at Heddwch Haig Road Wrexham	
Scale 1:100 @ A2 1:200 @ A4	Date November 18 Drawn MRC

Drawing Title
PROPOSED SITE PLAN

Project No. 18.176	Drawing No. P-03	Revision A
------------------------------	----------------------------	----------------------

© THE CONTENTS OF THIS DRAWING ARE THE COPYRIGHT OF MUNRO ASSOCIATES. IT MUST NOT BE REPRODUCED NOR AMENDED BY A THIRD PARTY WITHOUT OUR WRITTEN PERMISSION.

Munro Associates (Architectural Services) Limited
Registered Office: Charlton House, Drayton's Passage,
Shoplatch, Shrewsbury, Shropshire, SY1 1HF.
Registered in England and Wales
Registration No. 08117820 Vat No. 650 8829 15

