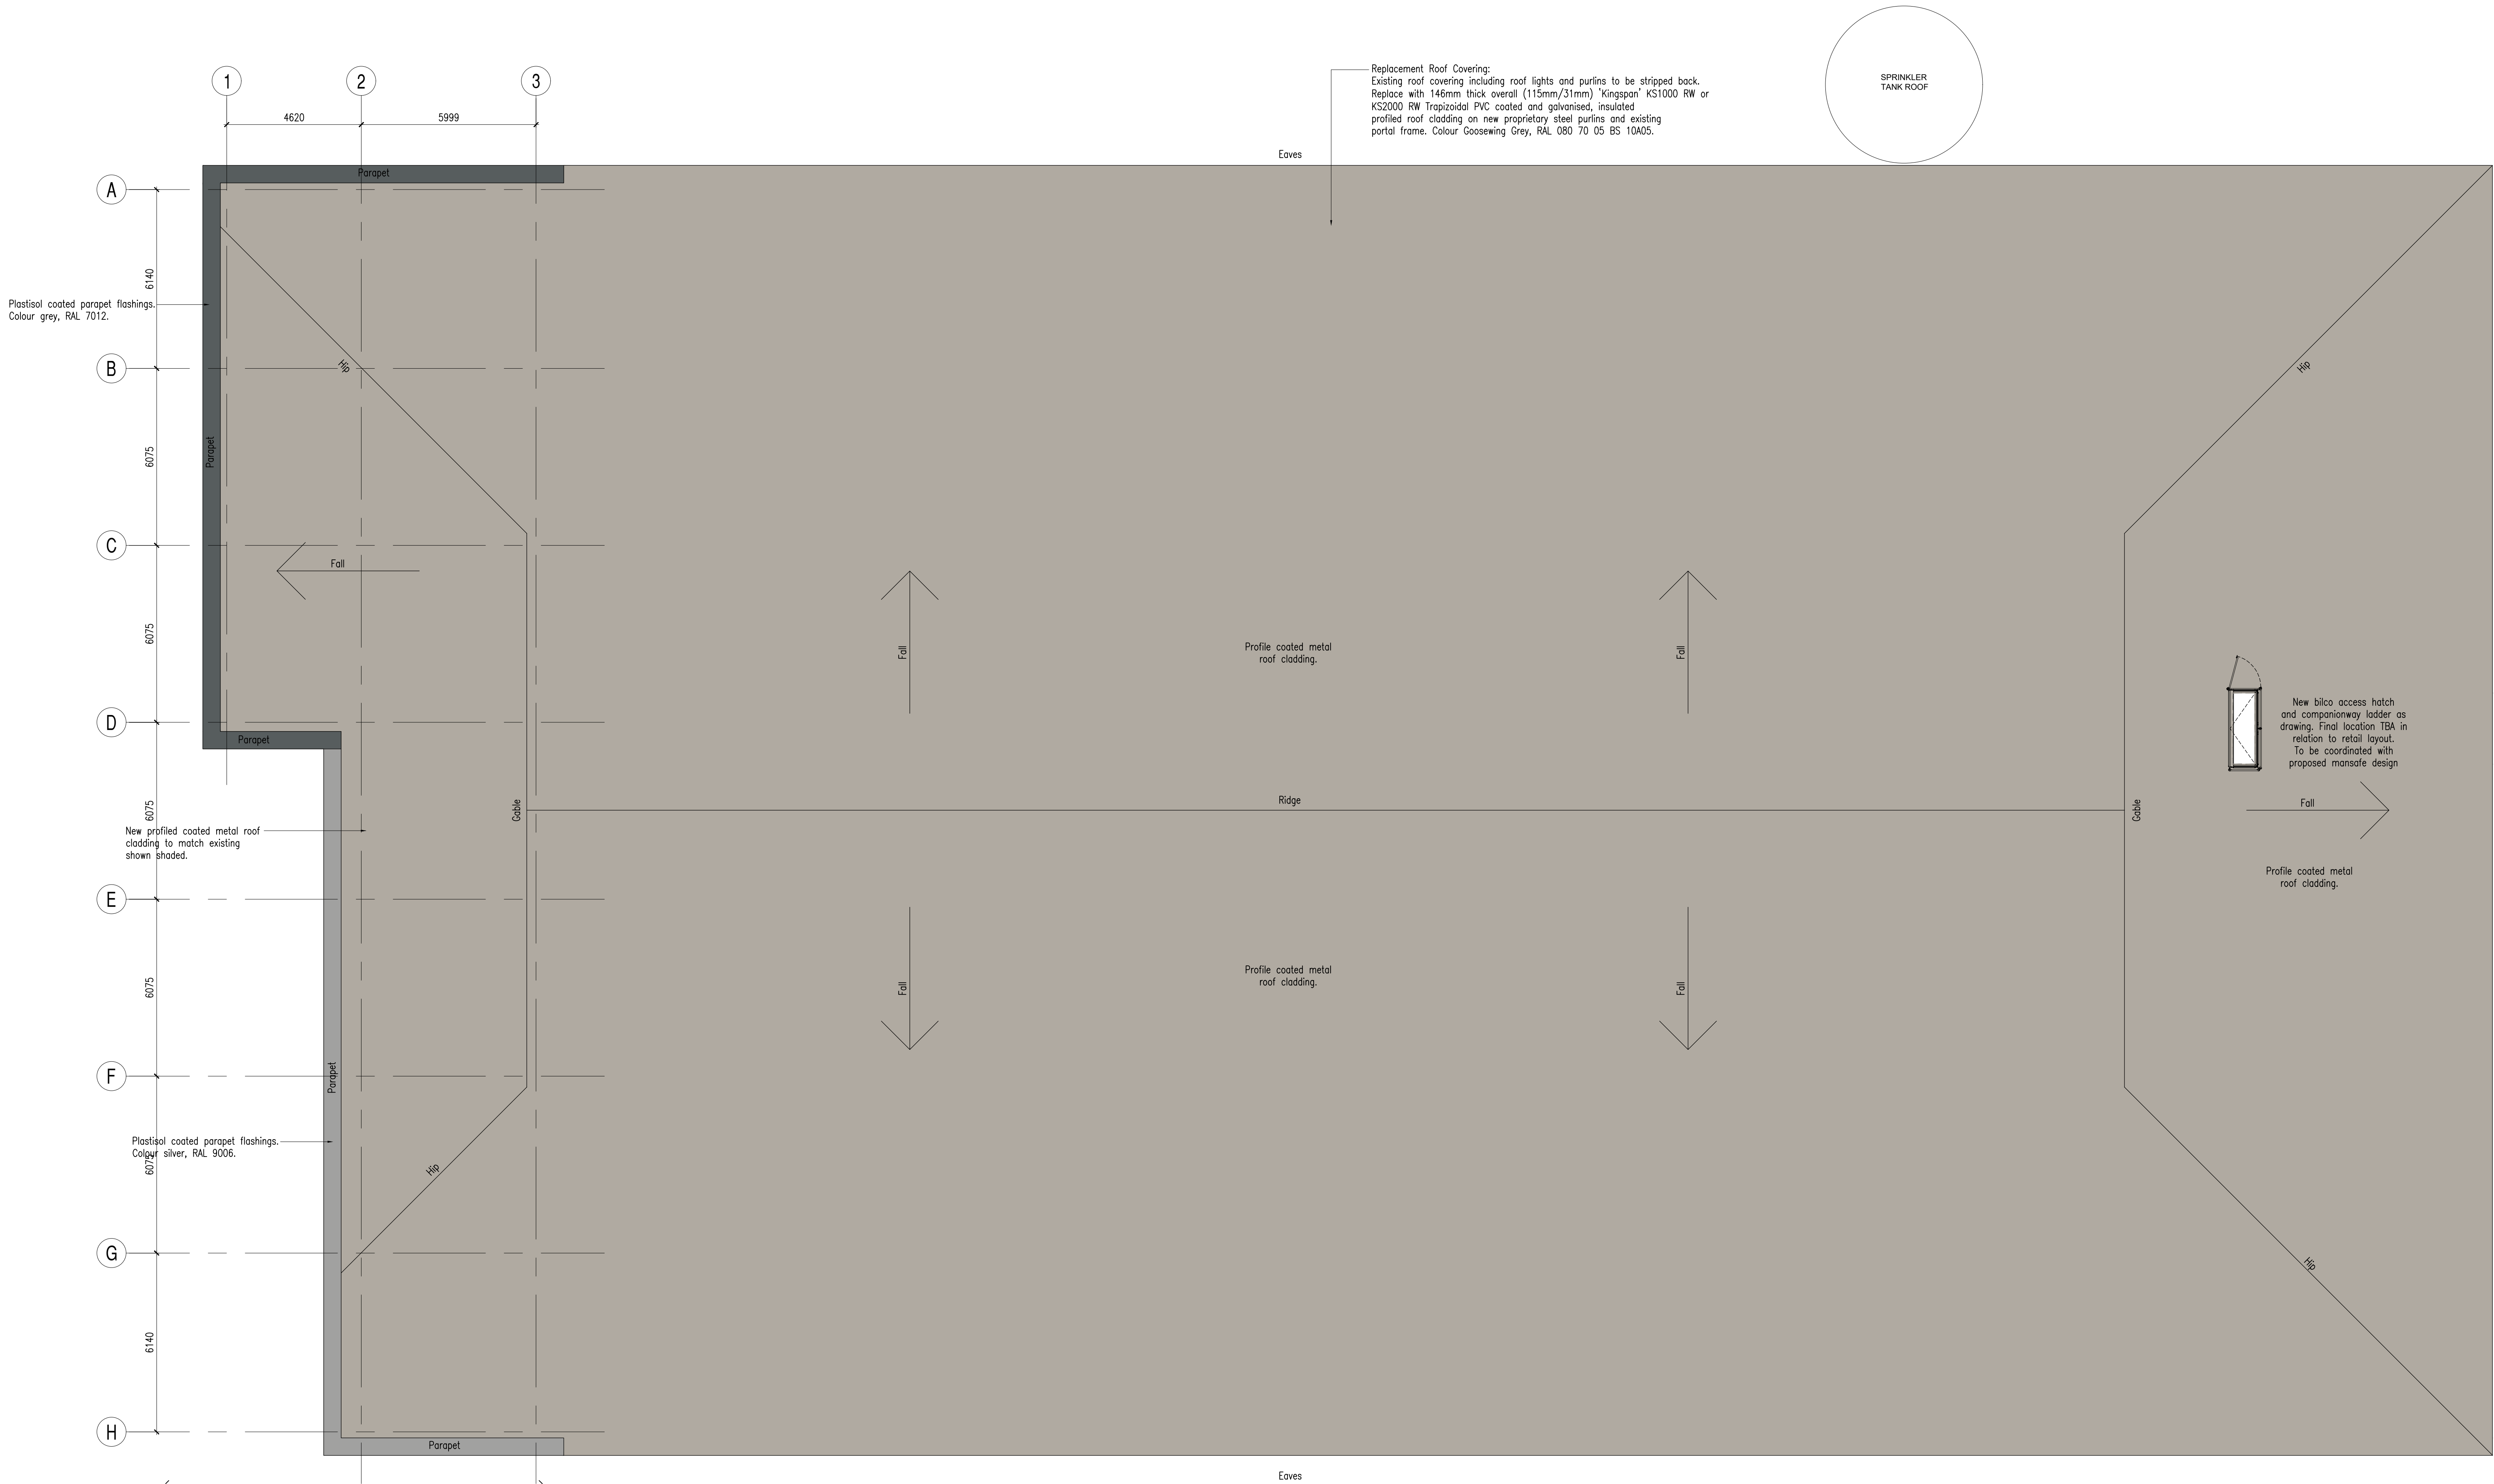
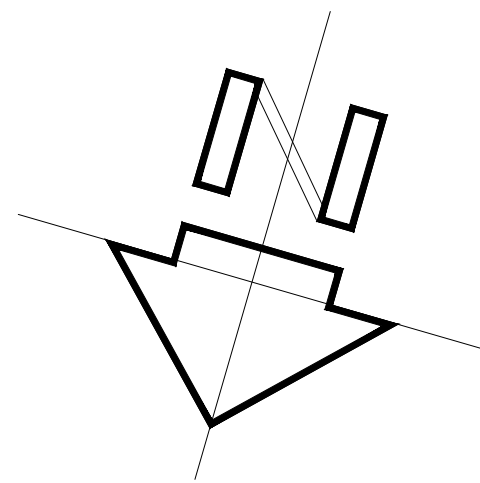


home bargains

TOP BRANDS - BOTTOM PRICES

Planning

C

07.04.20

07.04.20

B

15.05.19

15.05.19

A

13.05.19

13.05.19

REV

DATE

DATE

Roof access hatch amended. Entrance tower reduced in size.

Roof access hatch added.

Roofing rate added.

AMENDMENT

WPL

WPL Consulting LLP

1 Airport West, Lancaster Way, Leeds LS19 7ZA

Tel: 0113 202 9444 Fax: 0113 202 9333

E-mail: mail@wplconsulting.co.uk

PROJECT TITLE

Retail Unit Refurbishment

Holt Street

Wrexham

LL13 8DH

for Home Bargains

DRAWING TITLE

Proposed Roof Plan

PROJECT No:

8850

SCALE:

1:100@A0

DRAWING No:

106

DATE:

21.09.18

REVISION:


C

DRAWN BY:

ISB

CHECKED BY:

DATE:

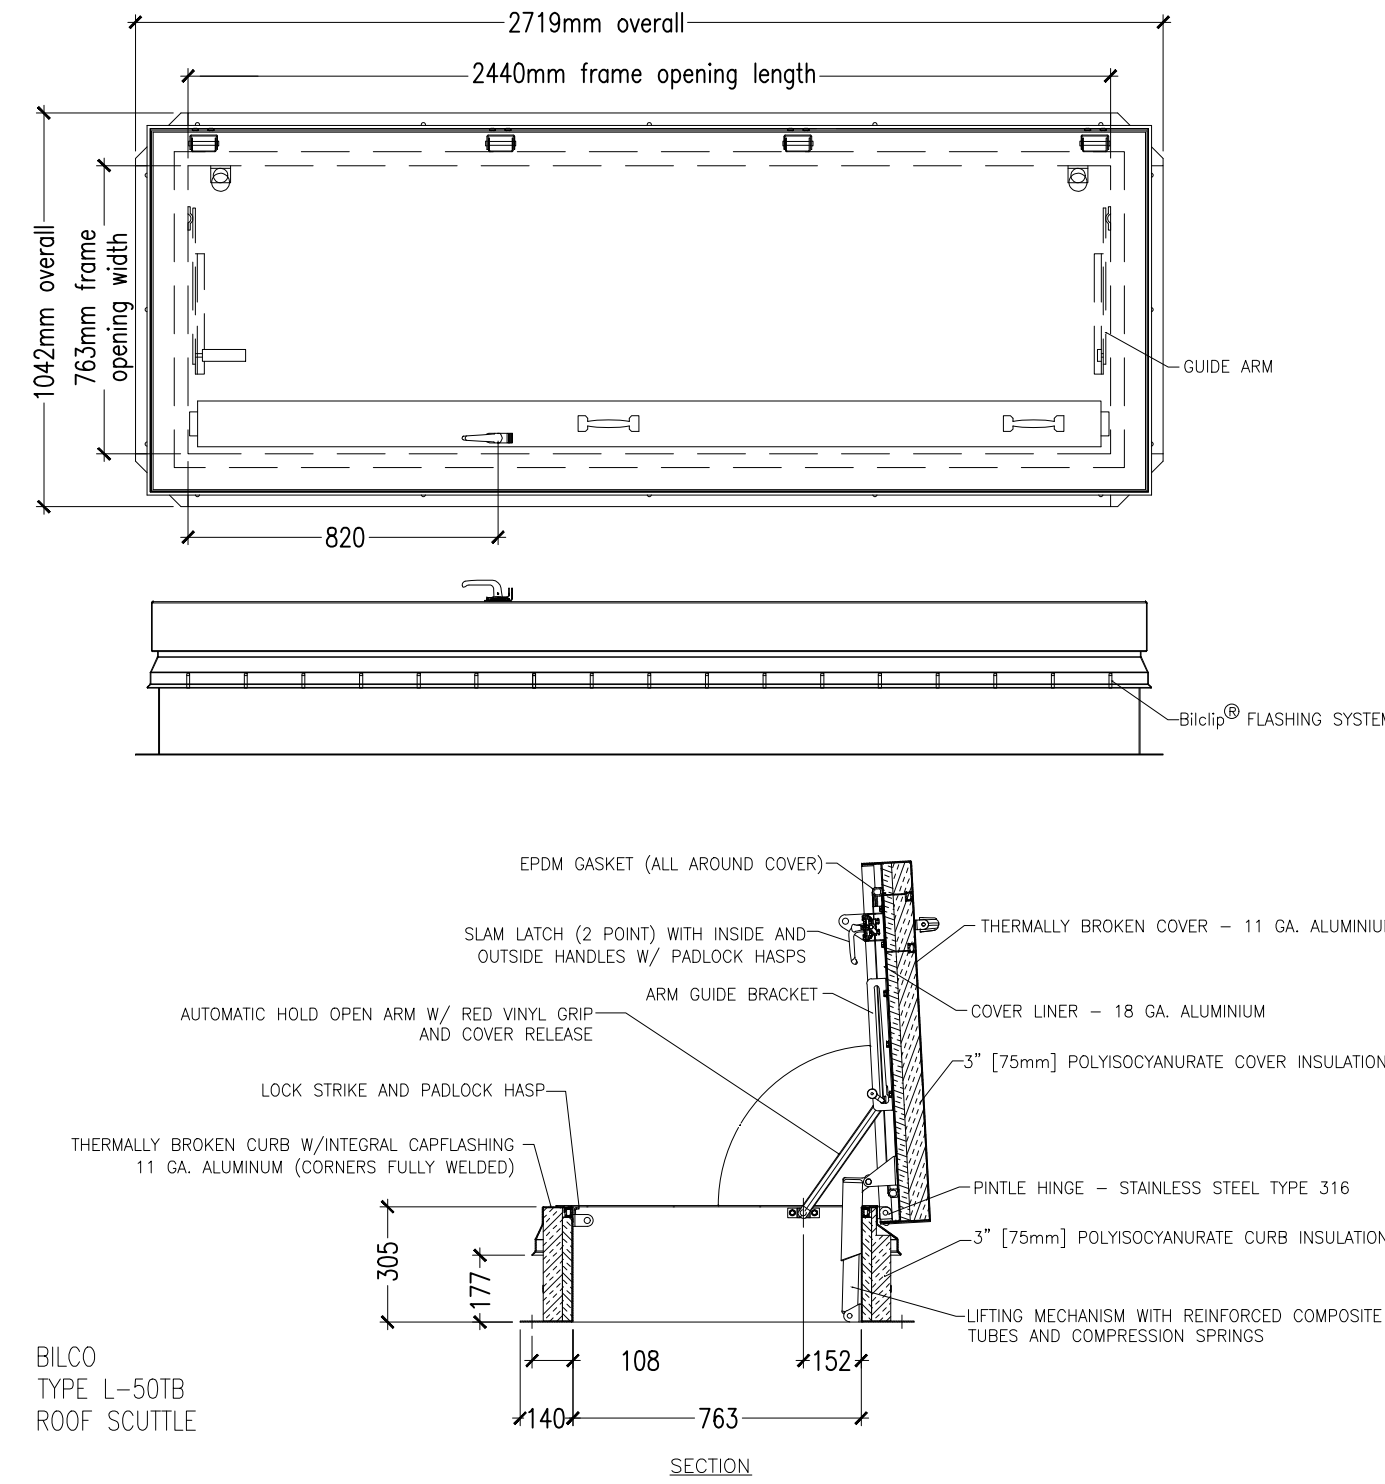

ROOF ACCESS DETAIL
Scale 1:20