
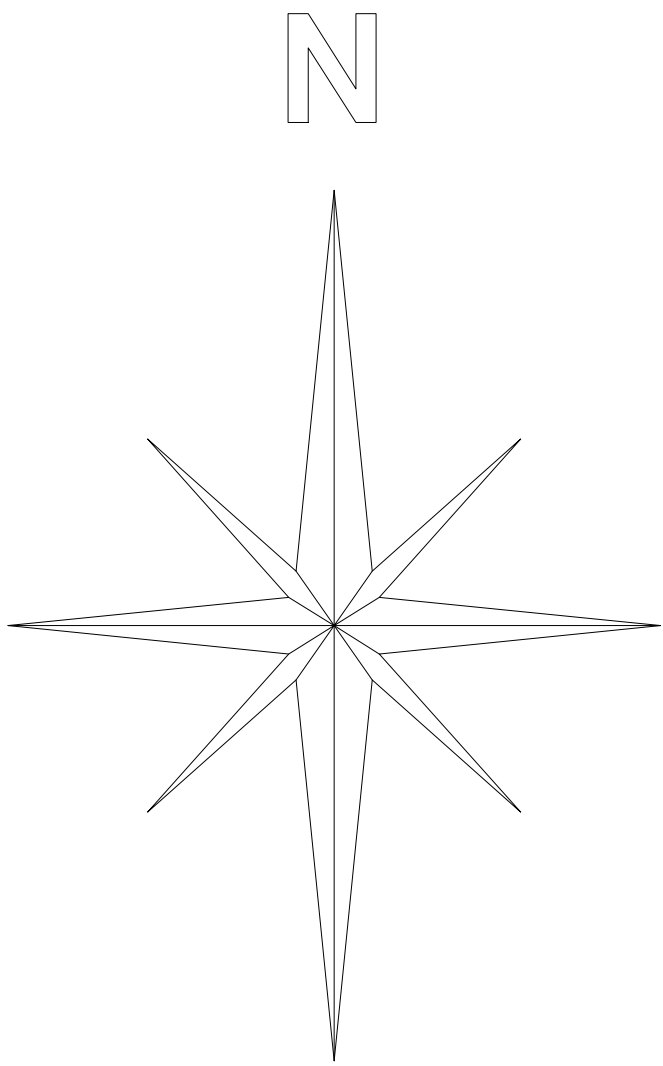


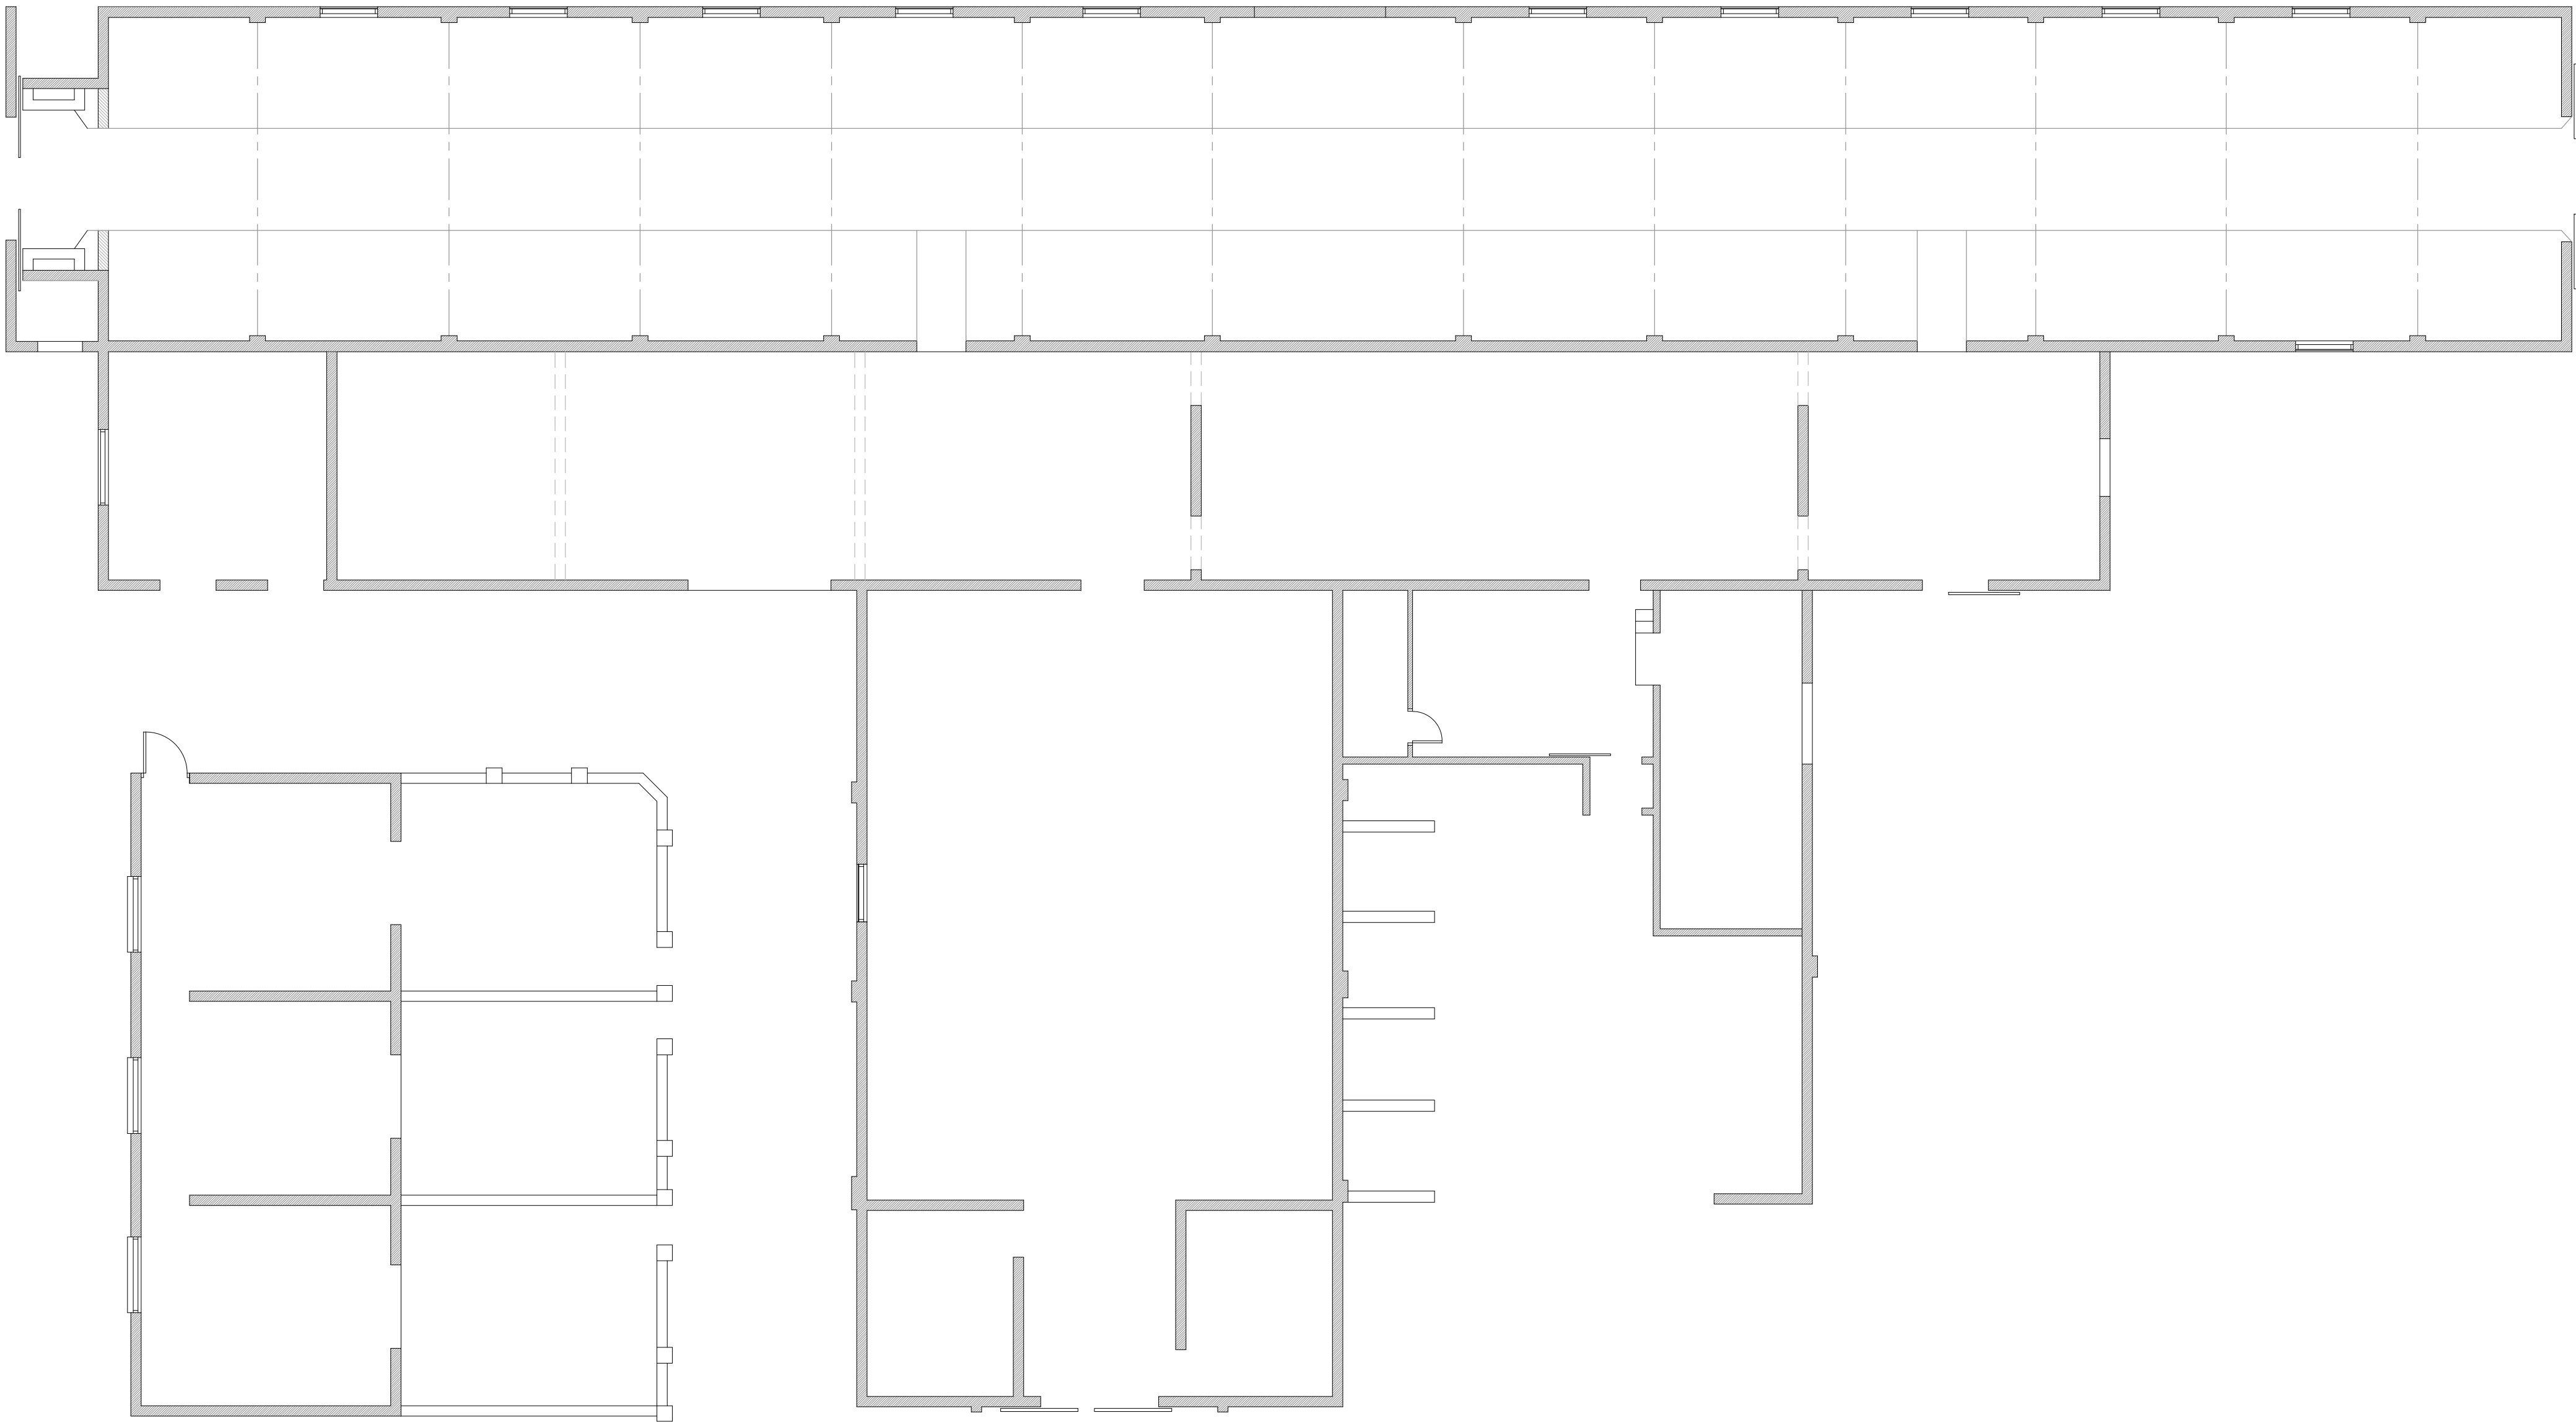

Existing Floor Plan
Scale 1:100

 CELLIS-ARCHITECTURAL-DESIGN 25 Sunningdale Close Wrexham North Wales LL13 9QU T 01978 264376 M 07791 480768 E ajones540@btinternet.com		Client	Mr. C. Sheffield.		
		Drawing Title	Existing Floor Plans.		
		Job Title	Proposed Barn Conversion to Plas Power Home Farm Building, Ruthin Rd.		
		Date	Scale	Rev	Draw No
		April 2019	1:100 at A1		PD165/02