



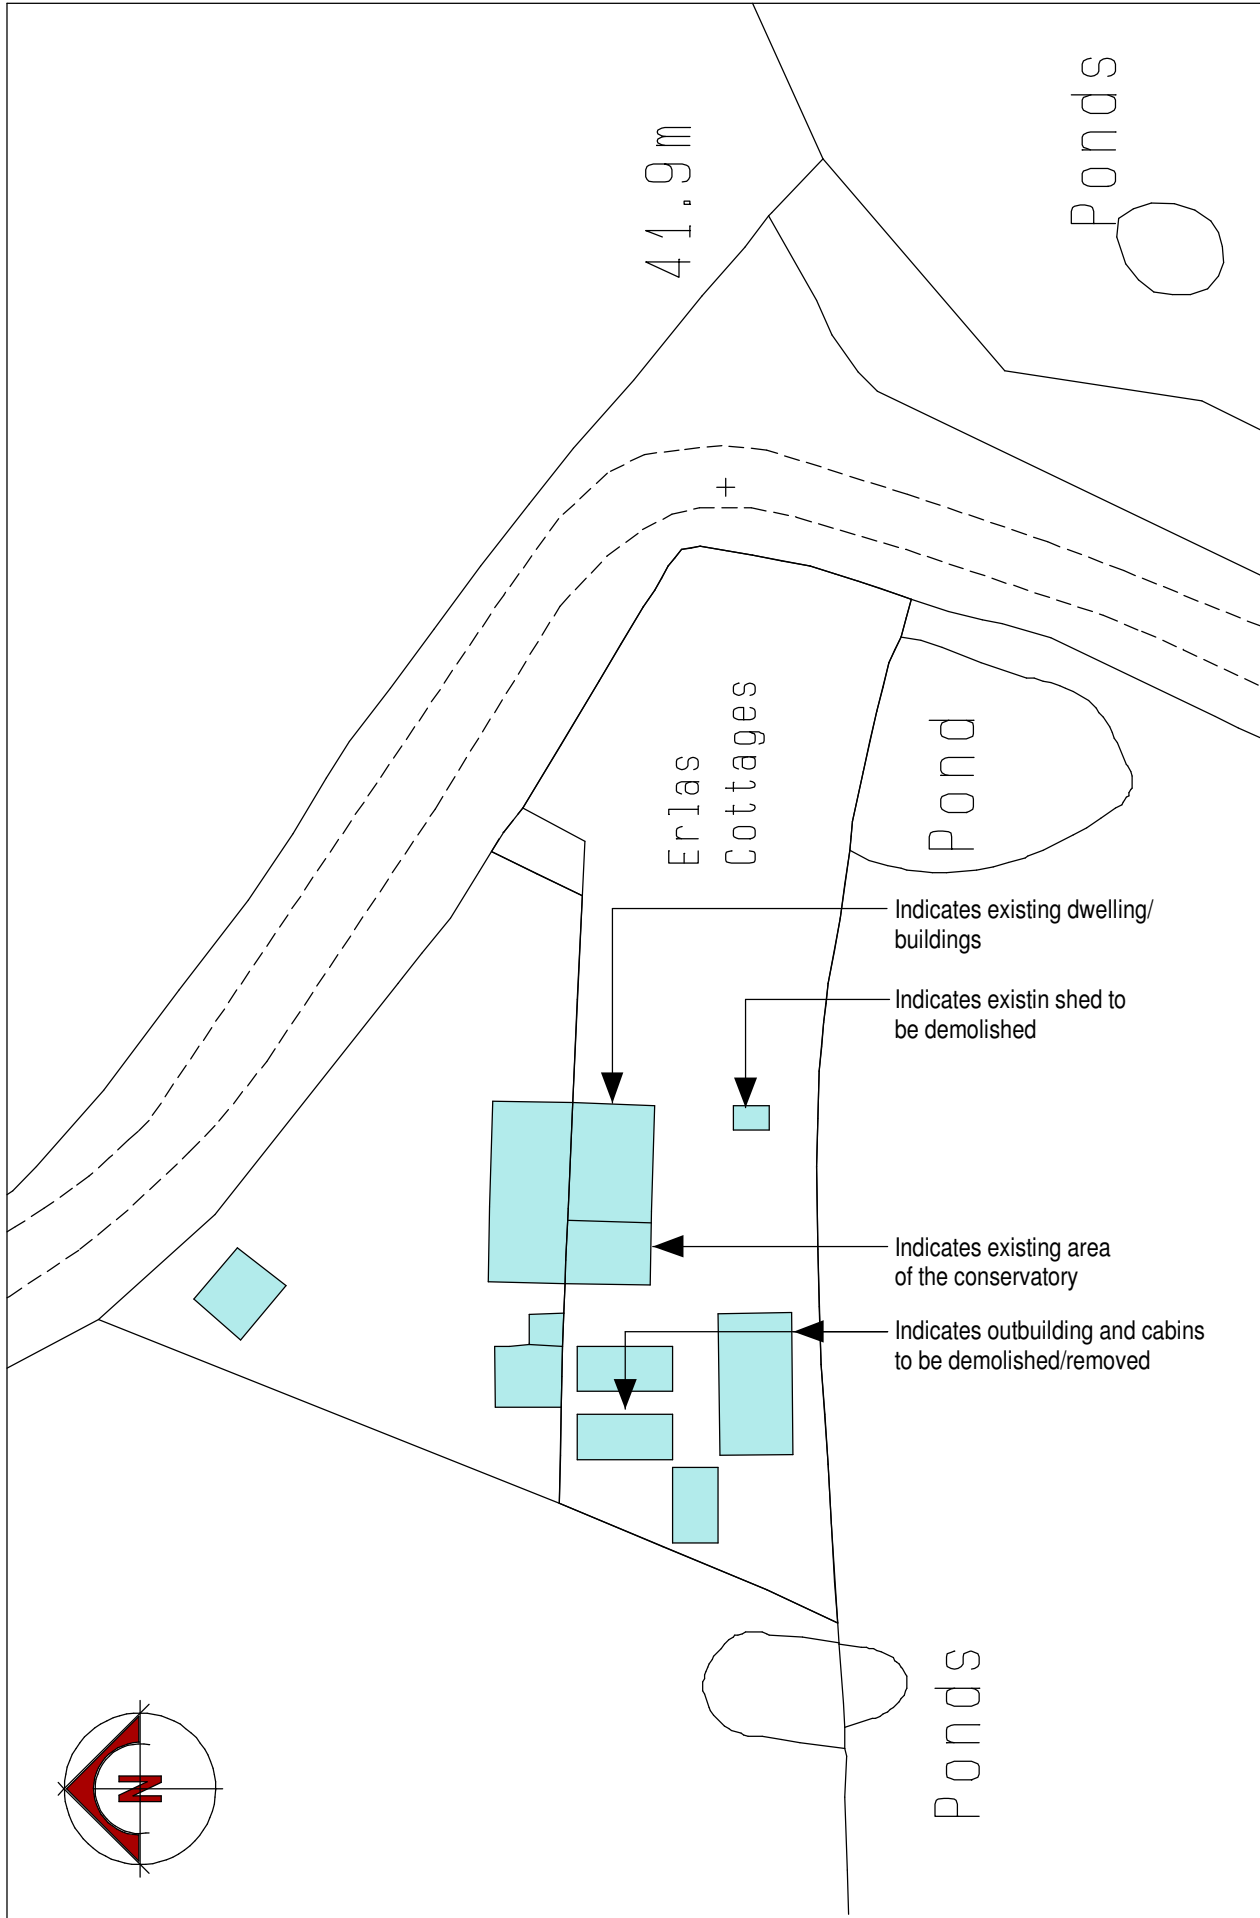

Ordnance Survey (c) Crown Copyright 2019. All rights reserved. Licence number 100022432

1 EXISTING SITE PLAN 1 : 50

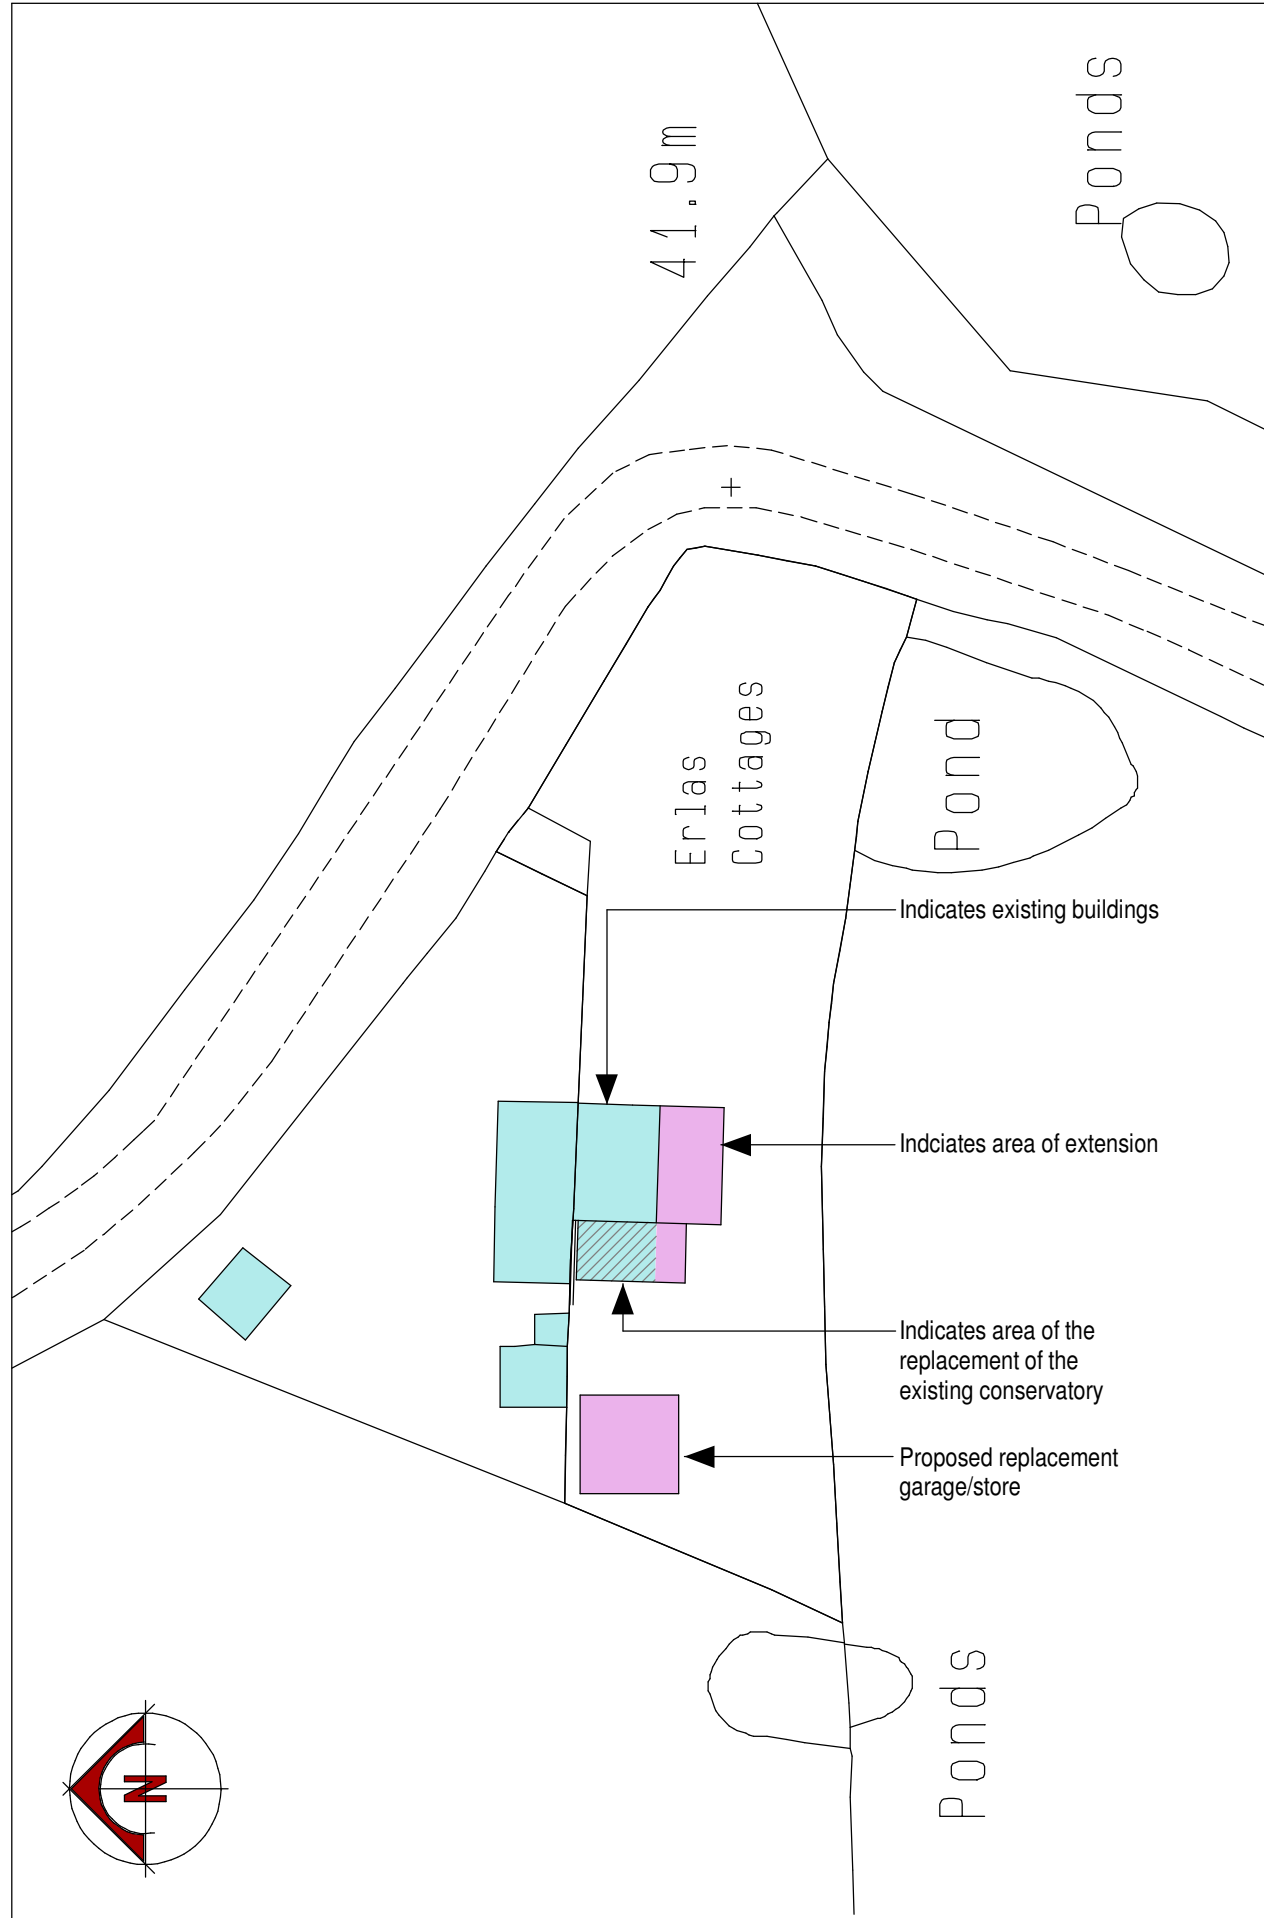

Ordnance Survey (c) Crown Copyright 2019. All rights reserved. Licence number 100022432

2 PROPOSED SITE PLAN 1 : 50

NOTES:
All drawings and specifications contained in this document are the copyright of ARH Architectural Design
All dimensions must be checked on site and not scaled from the drawings
All discrepancies must be notified to the Agent immediately.

A	02.06.19	AMENDED FOLLOWING COMMENTS	
Rev	Date	Revisions	
Drawn by :		Date :	
A.R. HEWITT		JUNE 2019	

ARH Architectural Design
206 Liverpool Road,
Whitchurch,
Shropshire,
SY13 1UT

Tel: 07891 147512
e-mail
arharchitecturaldesign@gmail.com

© copyright This drawing must not be reproduced without first obtaining written permission

Client :
Mr & Mrs P. Hodgkinson

Job Title :
PROPOSED TWO STOREY SIDE EXTENSION,
REPLACEMENT OF EXISTING CONSERVATORY WITH
GARDEN ROOM AND REPLACEMENT OF EXISTING
OUTBUILDING/CABINS WITH A NEW DETACHED
GARAGE/STORE AT
2 ERLAS COTTAGE
ERLAS
WREXHAM
LL13 9UD

Drawing Title :
EXISTING AND PROPOSED SITE PLANS

Dwg No : HS132/02	Scale : As Shown @ A3	Rev : A
-----------------------------	---------------------------------	-------------------