


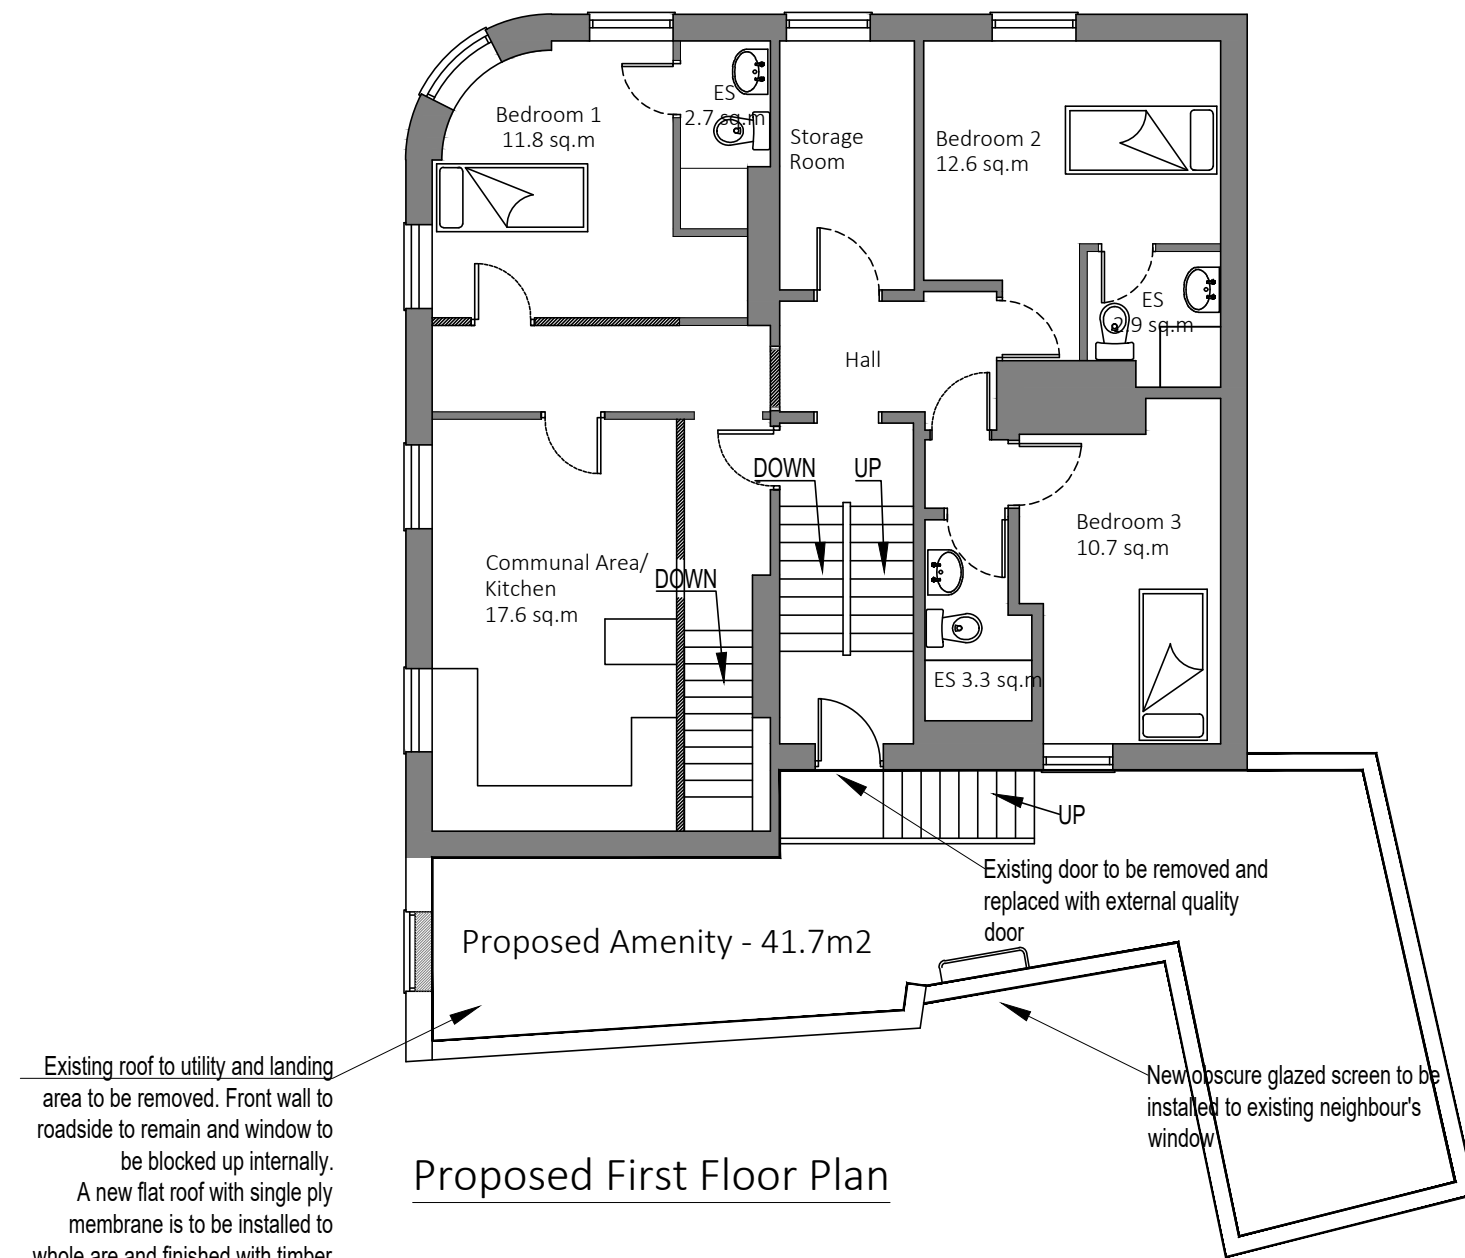

Proposed First Floor Plan

HDS Architectural, The Foundry, 15
 Yorke Street, Wrexham, LL13 8LW
 Tel (01978) 345250
 www.hdsarchitectural.co.uk

Project; Former Soul suite, 1 Pen Y Bryn, Wrexham, LL13 7HU	
Title; Proposed First Floor Plan	Scale (A3); 1:100
Dwg No; SS/PD/05	Date; July 2019
Revision;	