




Proposed East Elevation
scale 1:100



Proposed South Elevation
scale 1:100

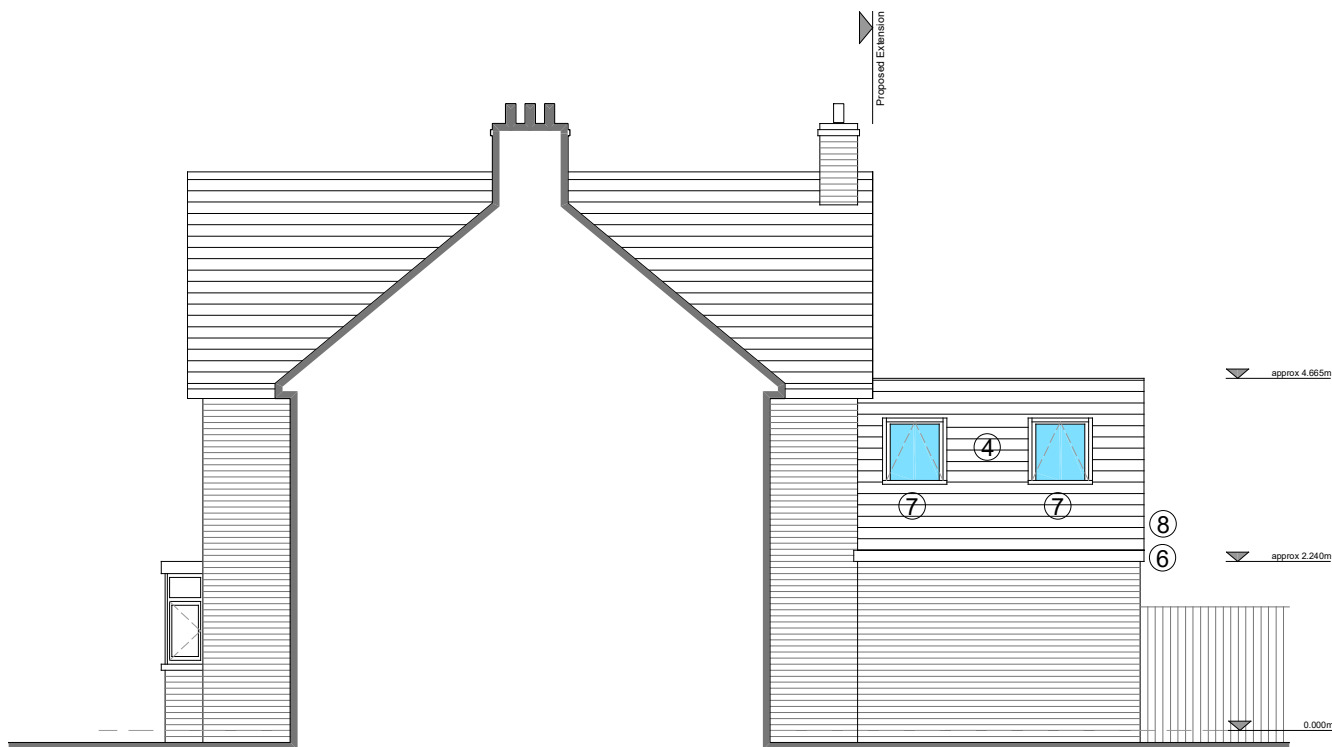

Proposed West Elevation
scale 1:100

KEY

- ① New double glazed aluminium window - colour white
- ② New double glazed aluminium sliding doors - colour dark grey
- ③ New double glazed aluminium patio doors - colour dark grey
- ④ New pitched roof
- ⑤ New facing brick to match existing
- ⑥ New UPVC fascias and soffits - colour white to match existing
- ⑦ New conservation velux rooflight
- ⑧ New gutters - colour black to match existing
- * Opaque glass

NOTES

ALL DIMENSIONS AND LEVELS ARE TO BE CHECKED ON SITE
ANY DISCREPANCIES ARE TO BE REPORTED TO THE ARCHITECT BEFORE ANY WORK COMMENCES
THIS DRAWING SHALL NOT BE SCALED TO ASCERTAIN ANY DIMENSIONS WORK TO FIGURED DIMS ONLY
THIS DRAWING SHALL NOT BE REPRODUCED WITHOUT EXPRESS WRITTEN PERMISSION FROM HUISDESIGN LTD.
READ IN CONJUNCTION WITH ALL RELEVANT DRAWINGS, SPECIFICATIONS, CONSULTANTS, SPECIALISTS, SUBCONTRACTORS DRAWINGS/ SPECIFICATIONS.

P2	28.01.2020	Key updated - colours added as requested by planning department
P1	09.12.2019	Planning Application Issue
rev	date/initials	description

project
3 THE GARDENS
location
HOLT - WREXHAM - LL13 9JW
client
MRS OLGA GREYLING
huisdesign ltd
Studio N Baltic Creative Campus 49 Jamaica Street Liverpool L1 0AH Mobile: 07376491079 Email: info@huisdesign.co.uk

drawing title			
PROPOSED ELEVATIONS			
dwg purpose			
PLANNING ISSUE			
scale	1:100	drawn AJS	checked AJS
@ sheet size	A3	rev date	10.19
2019034		006	P2
job number		drawing number	revision