




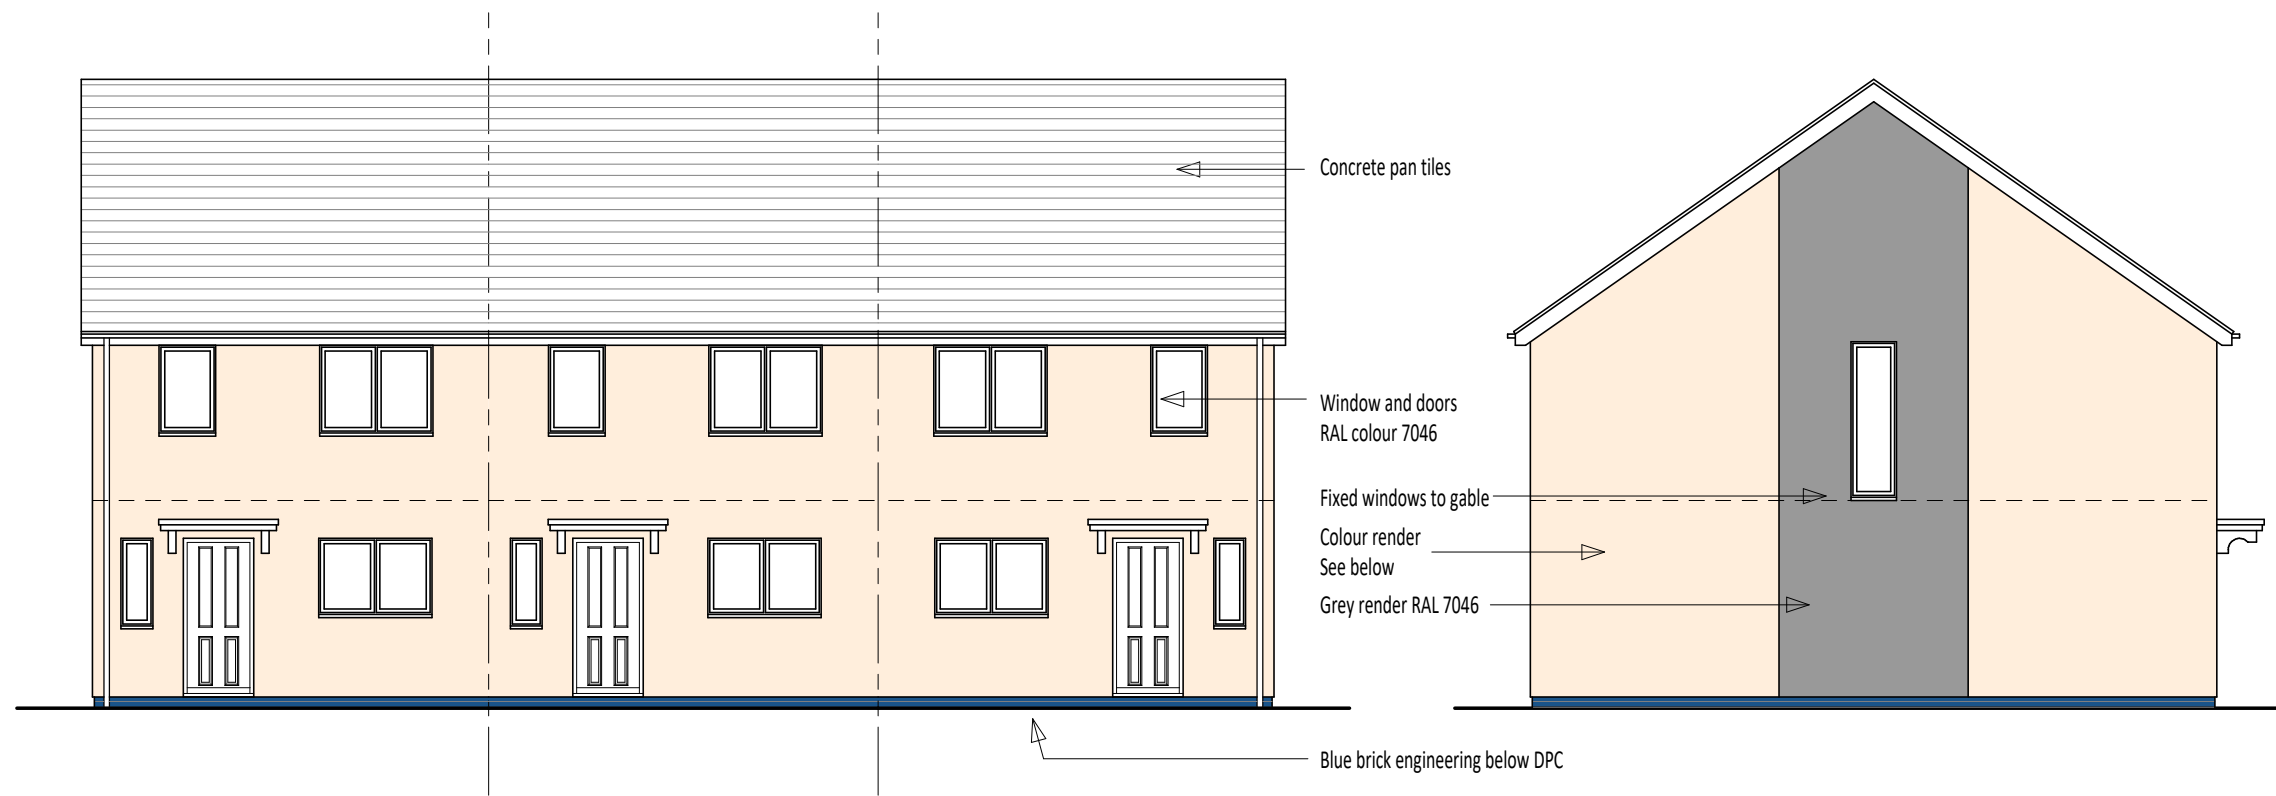


Front Elevation

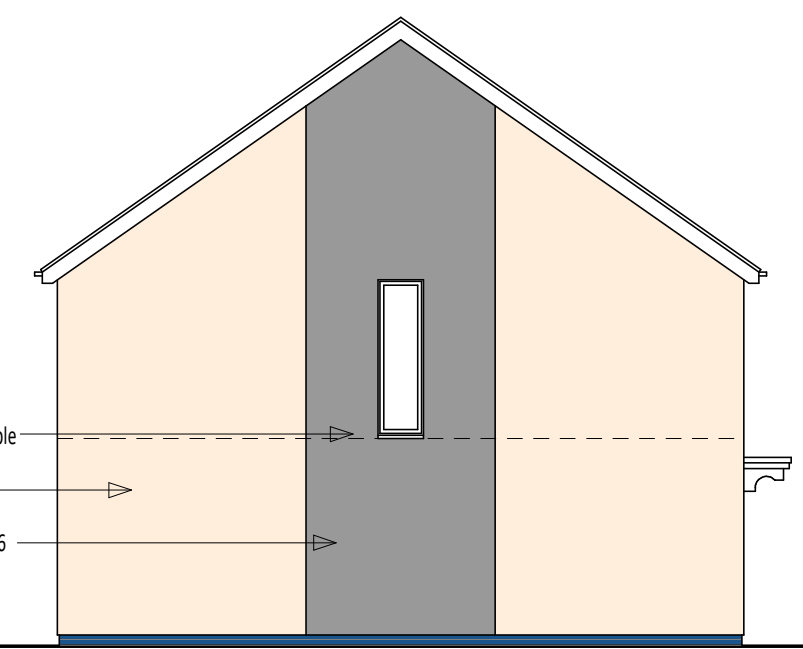

Side Elevation

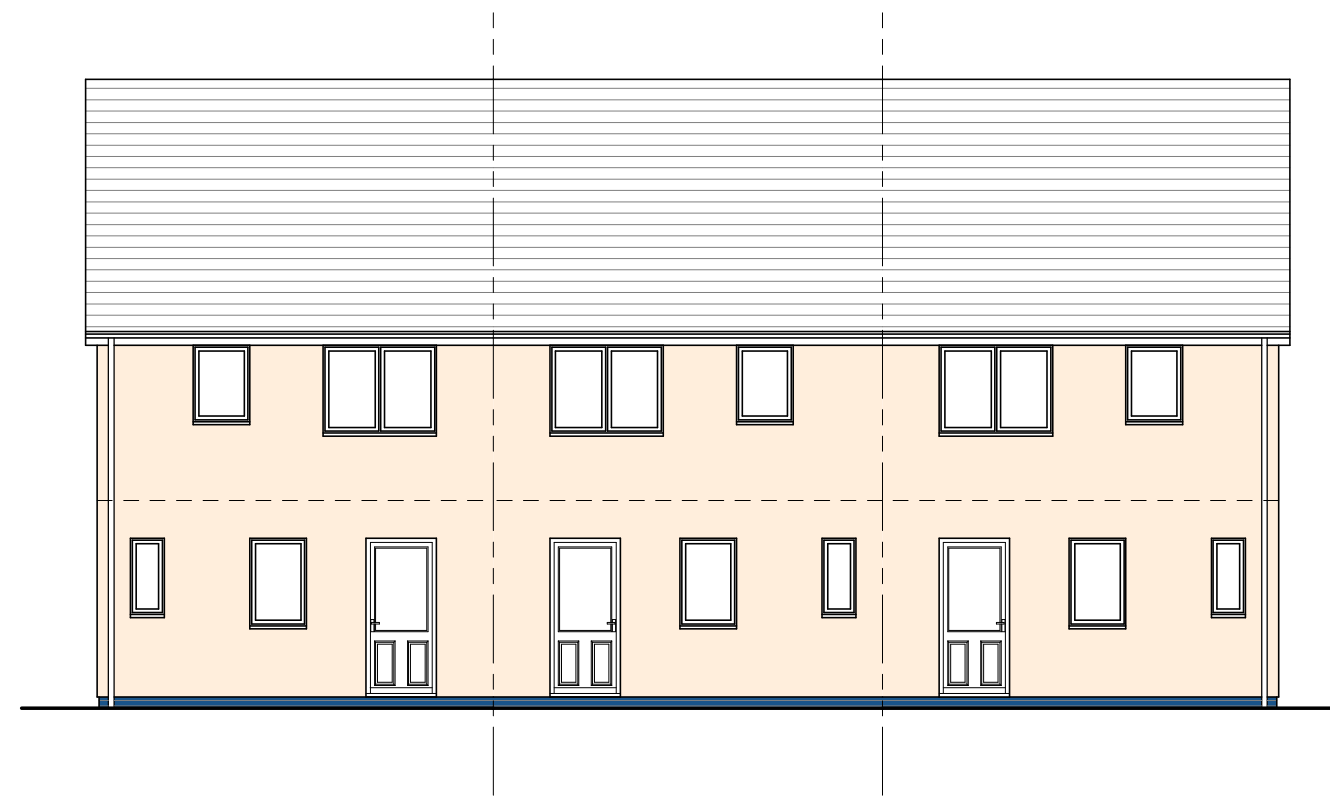

Rear Elevation

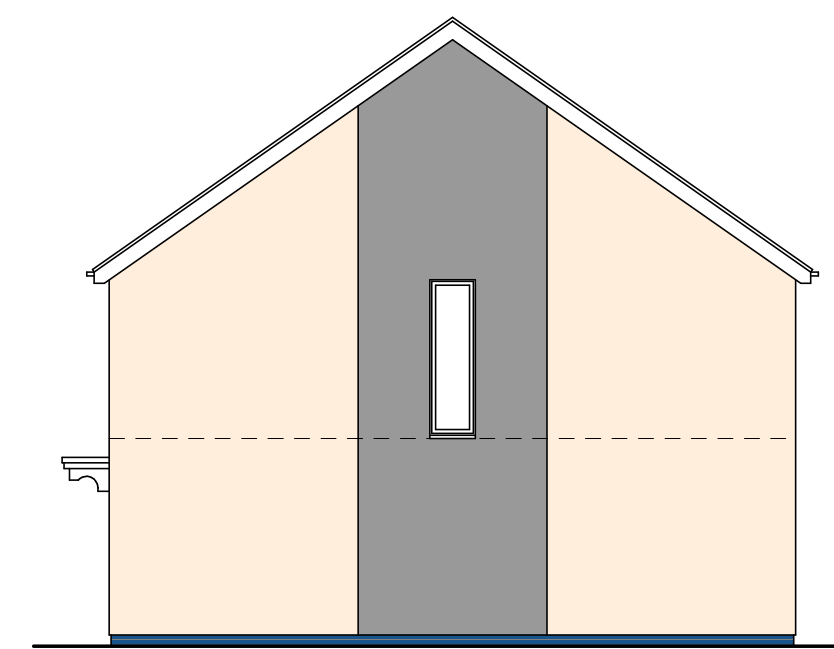


Side Elevation


Proposed Elevation 1:100

Plots 20 - 26 and 41 - 43 White colour render

Plots 27 - 32 Oatmeal colour render

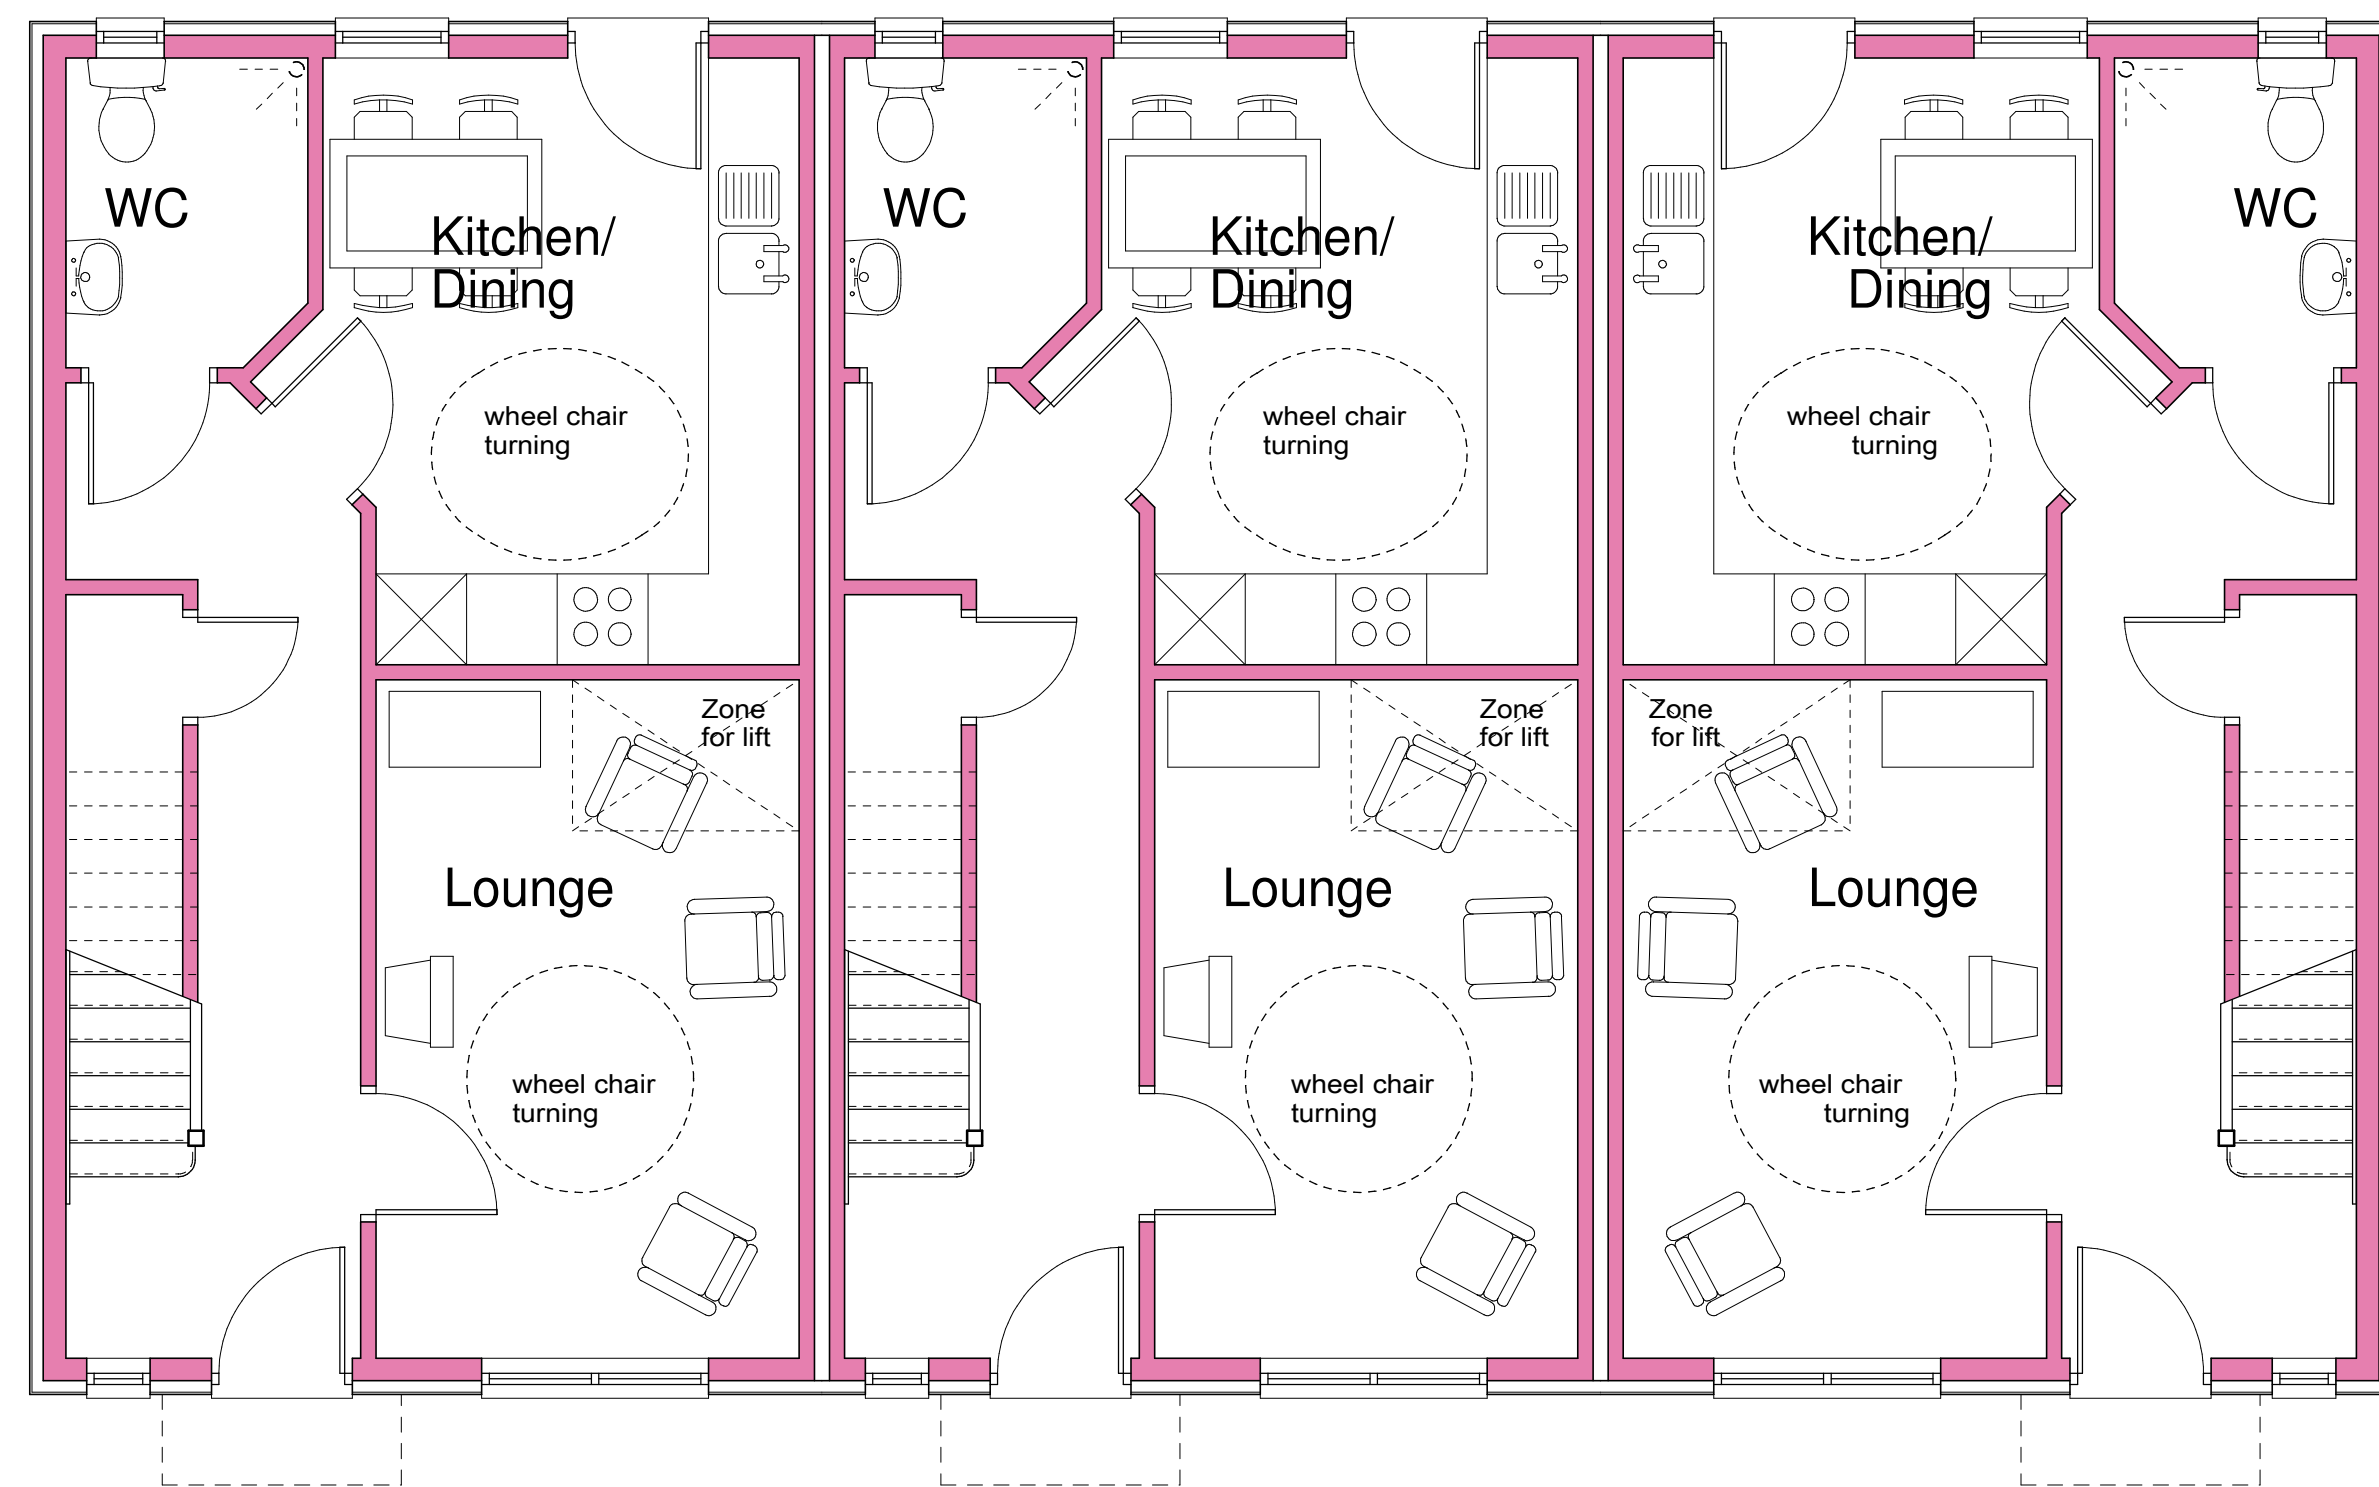

Ground Floor Plan

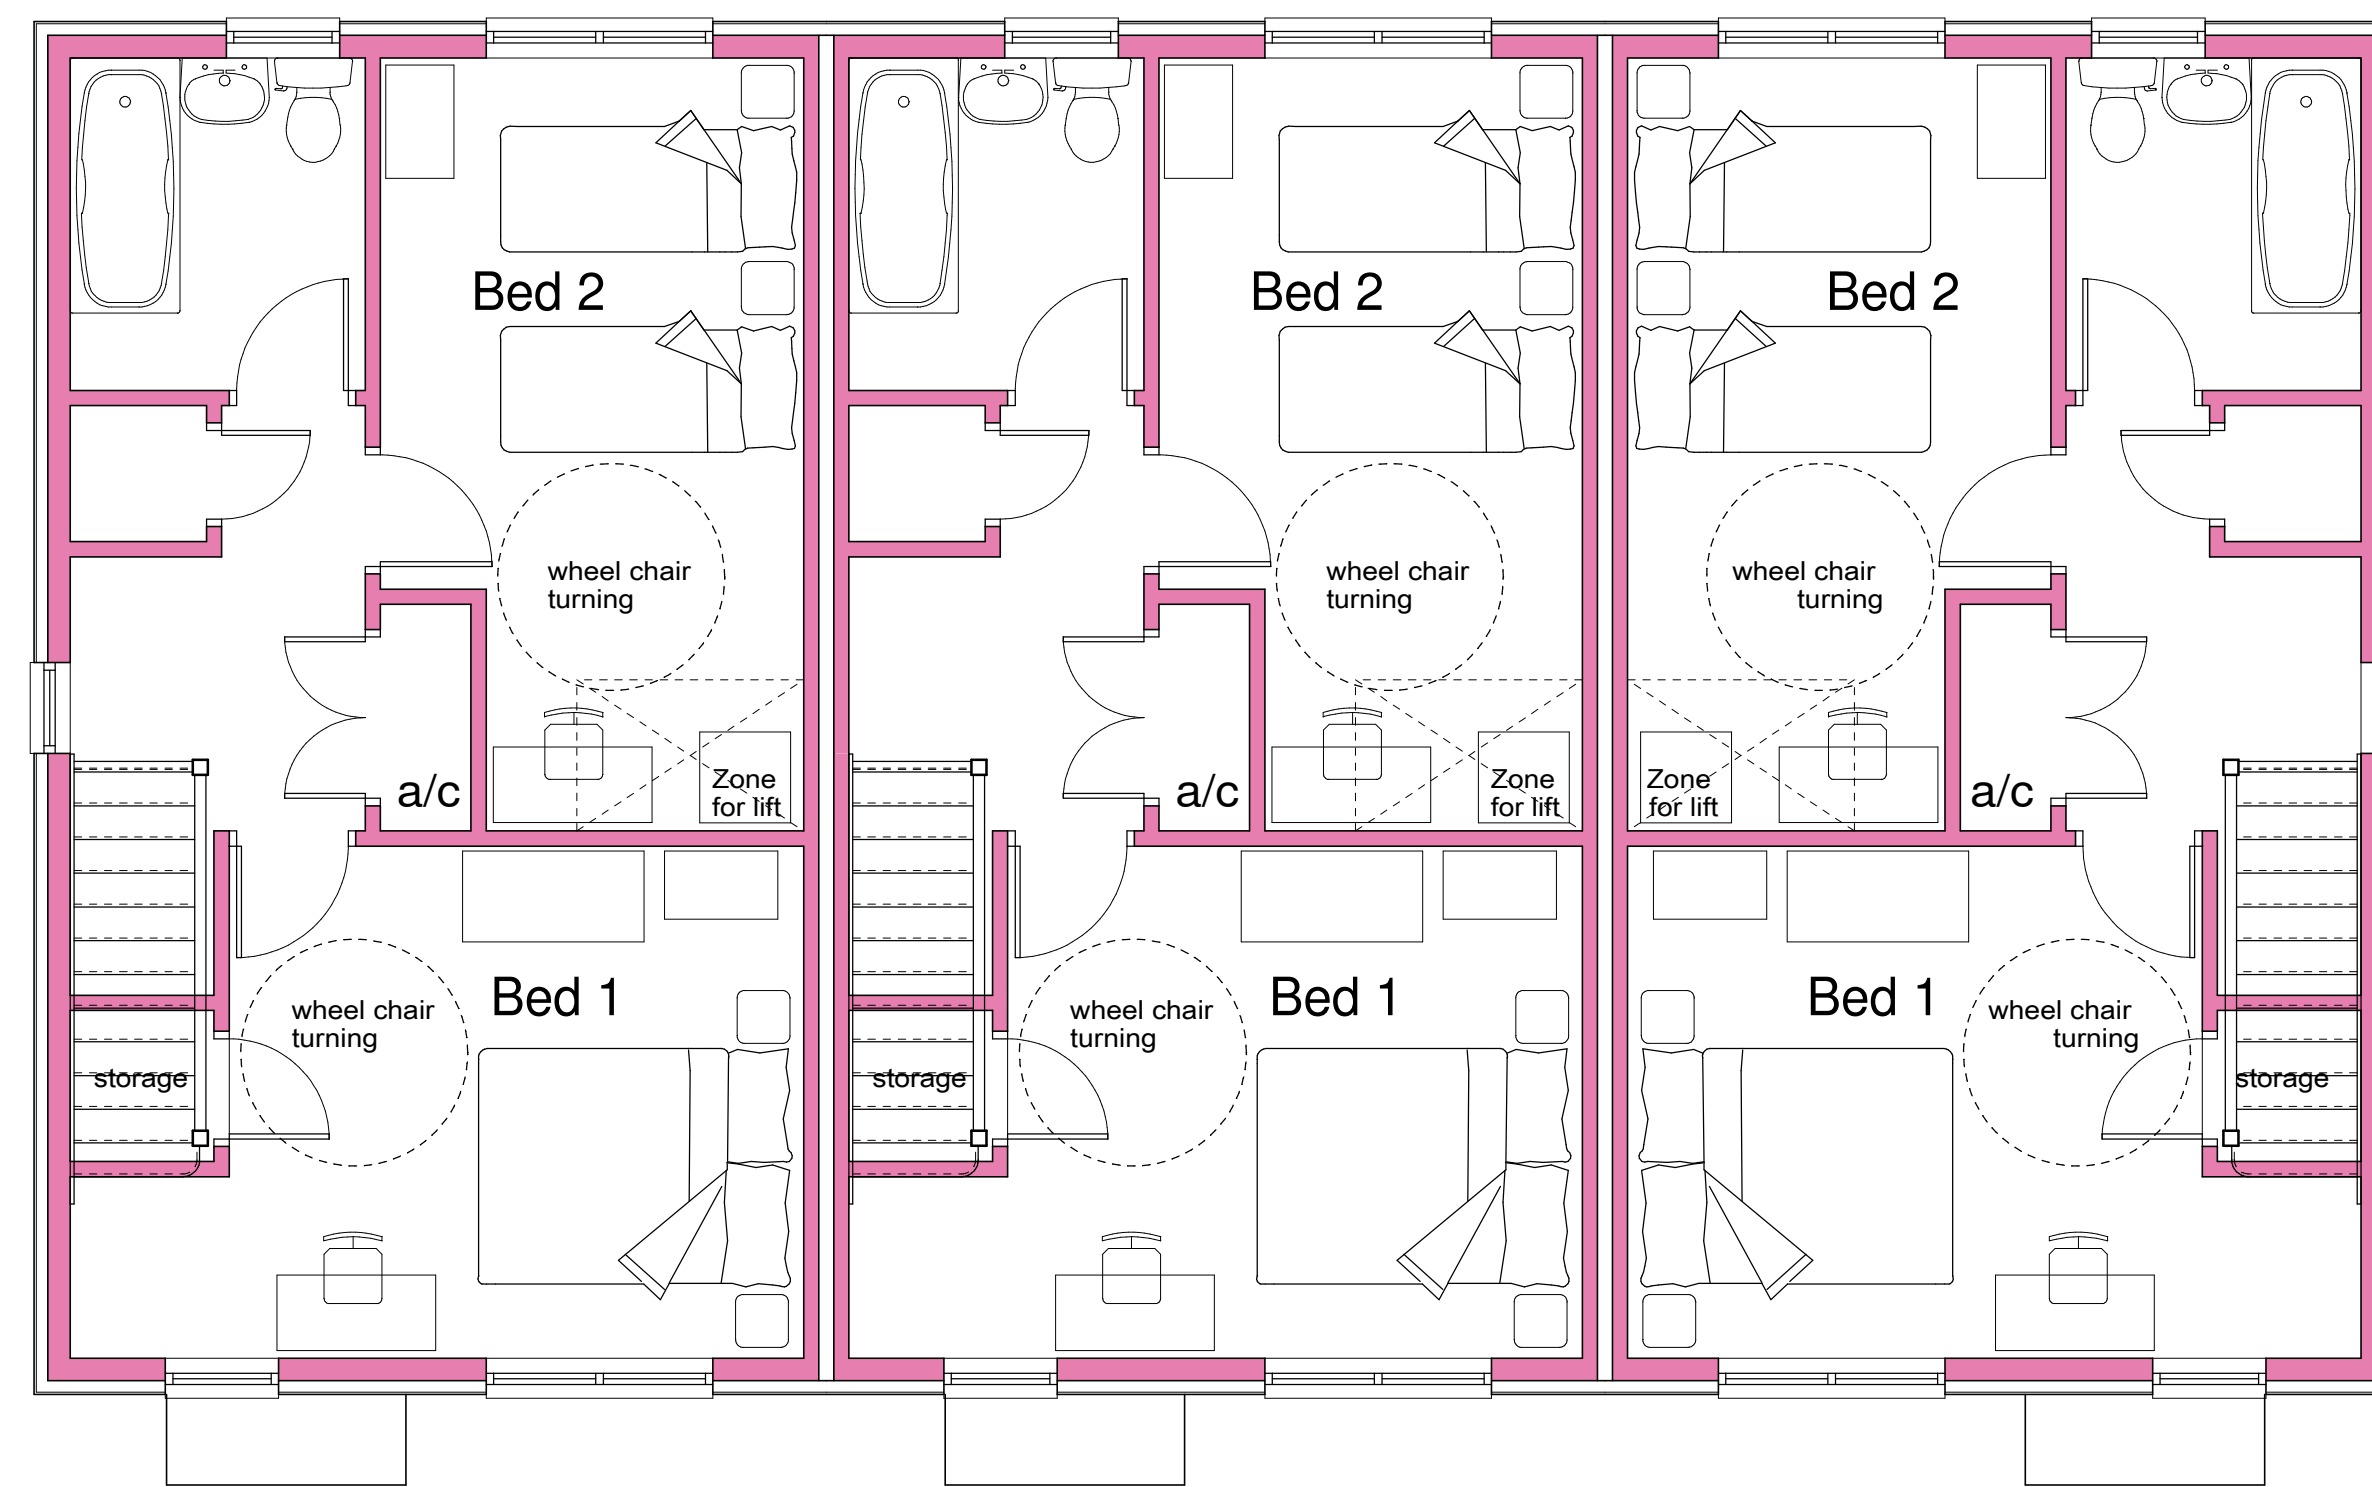

First Floor Plan

Revision:	07/03/20
A Elevations changed.	

Sean Caddick Architectural
13 Belvidere Walk
Shrewsbury
SY2 5LT
[email: seancaddick@live.co.uk](mailto:seancaddick@live.co.uk)
Tel: 07971 166529

Client:
Cartell GO Ltd

Project:
Residential Development
Wynnstey Park
Wrexham

Drawing title:
2 Bed Dwelling Terrace
Floor Plans and Elevations

Scale: 1:50 @ A1	Date: August 2019
Drawing number: 18/1786/06	Revision: A