



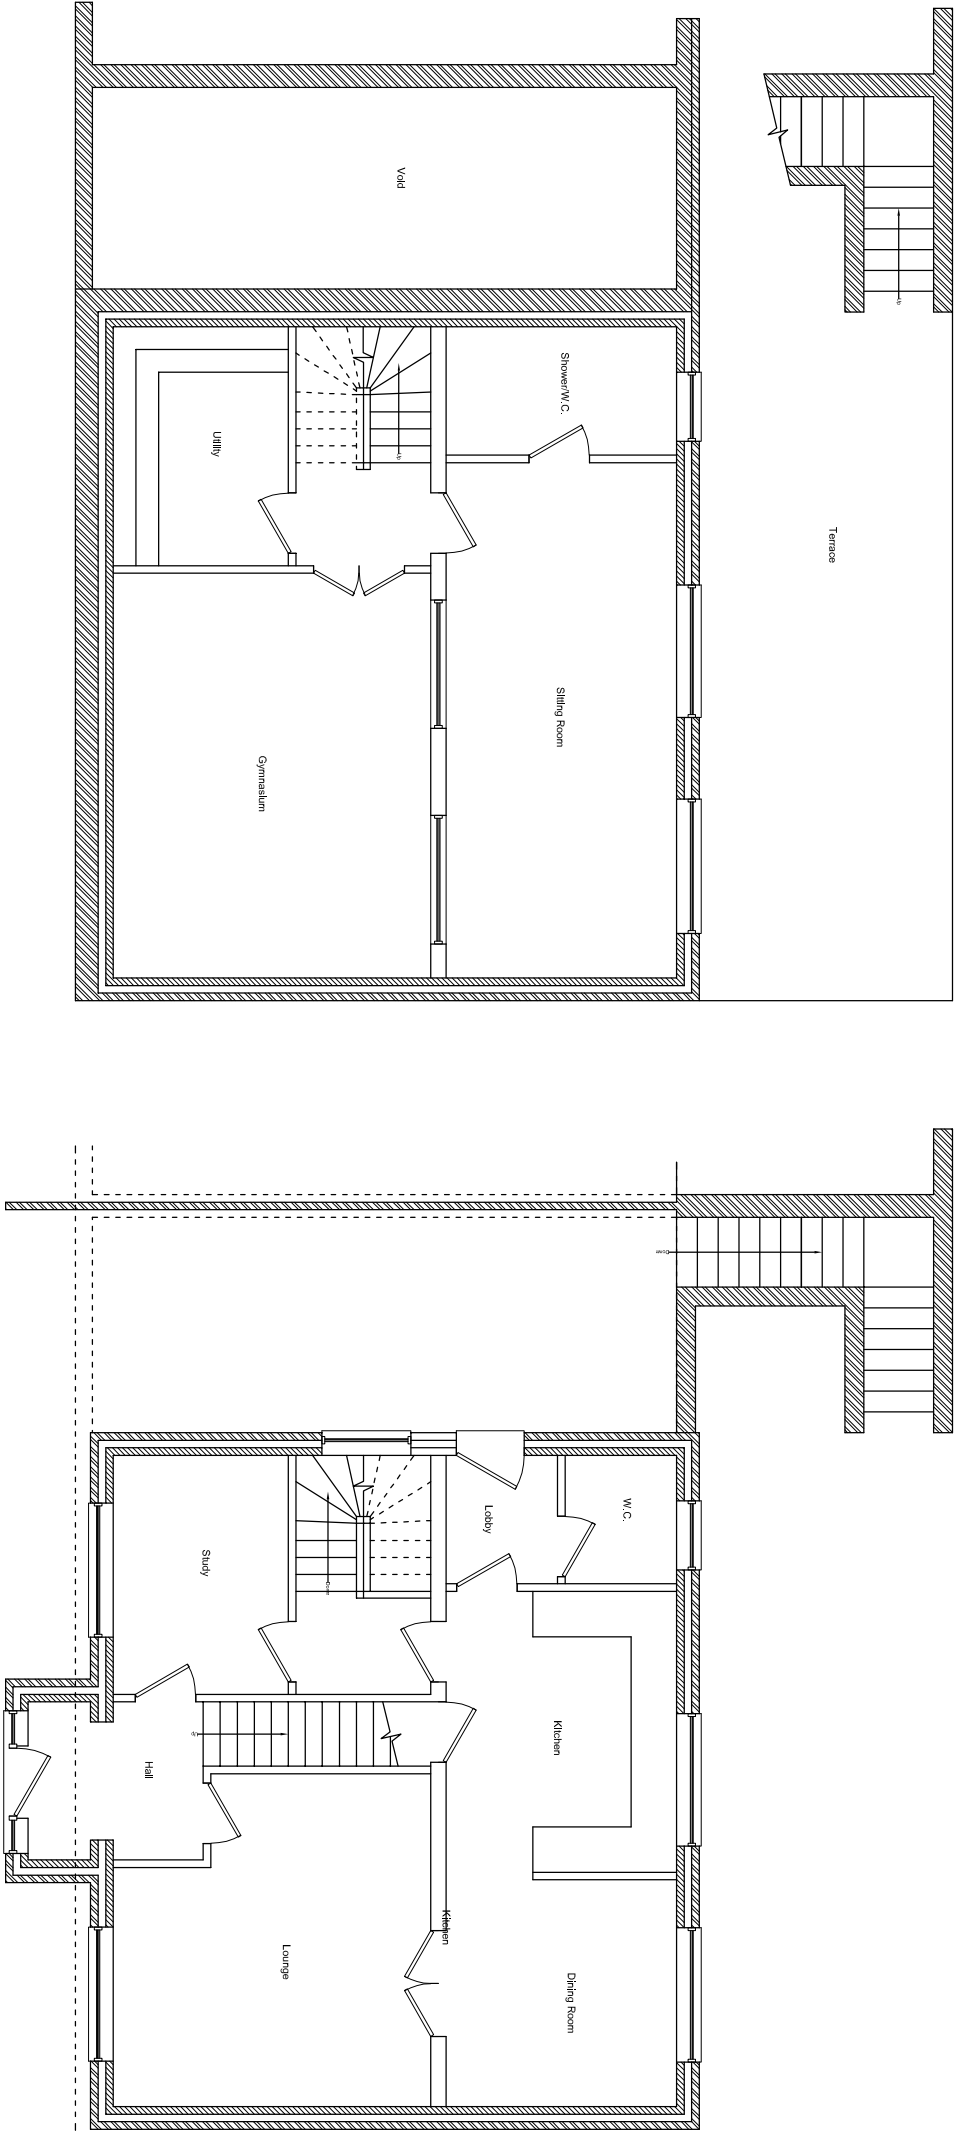


APPROVED LOWER GROUND FLOOR PLAN

APPROVED GROUND FLOOR PLAN

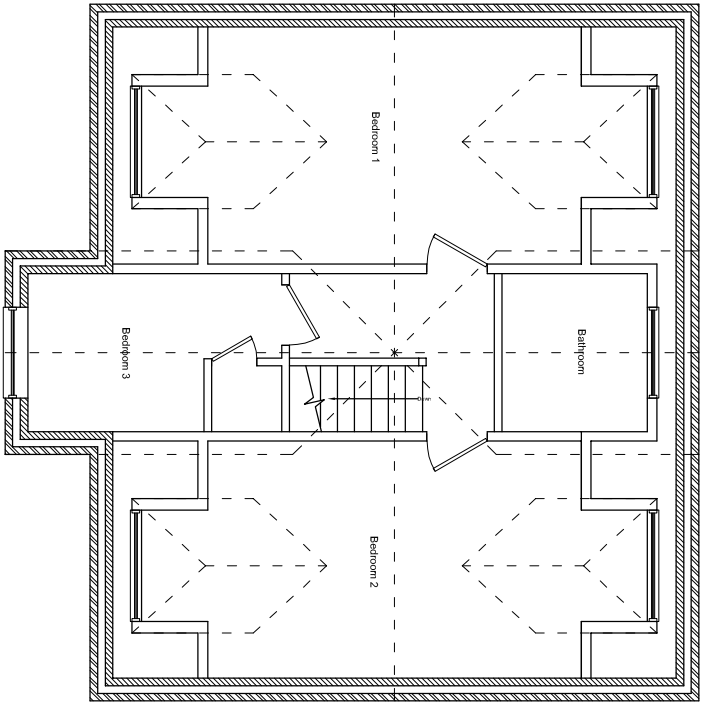

APPROVED FIRST FLOOR PLAN

 

Green Road, Brymbo.



t: 01928571770
m: 07930983395
e: michael@bjt.com

Client: Mr F. Murphy
Green Road, Brymbo.

Proposed Amendments to New Dwelling
Approved Plans

Scale 1:50 @ A1 Drawing No. MB-GR-01
Revision -