




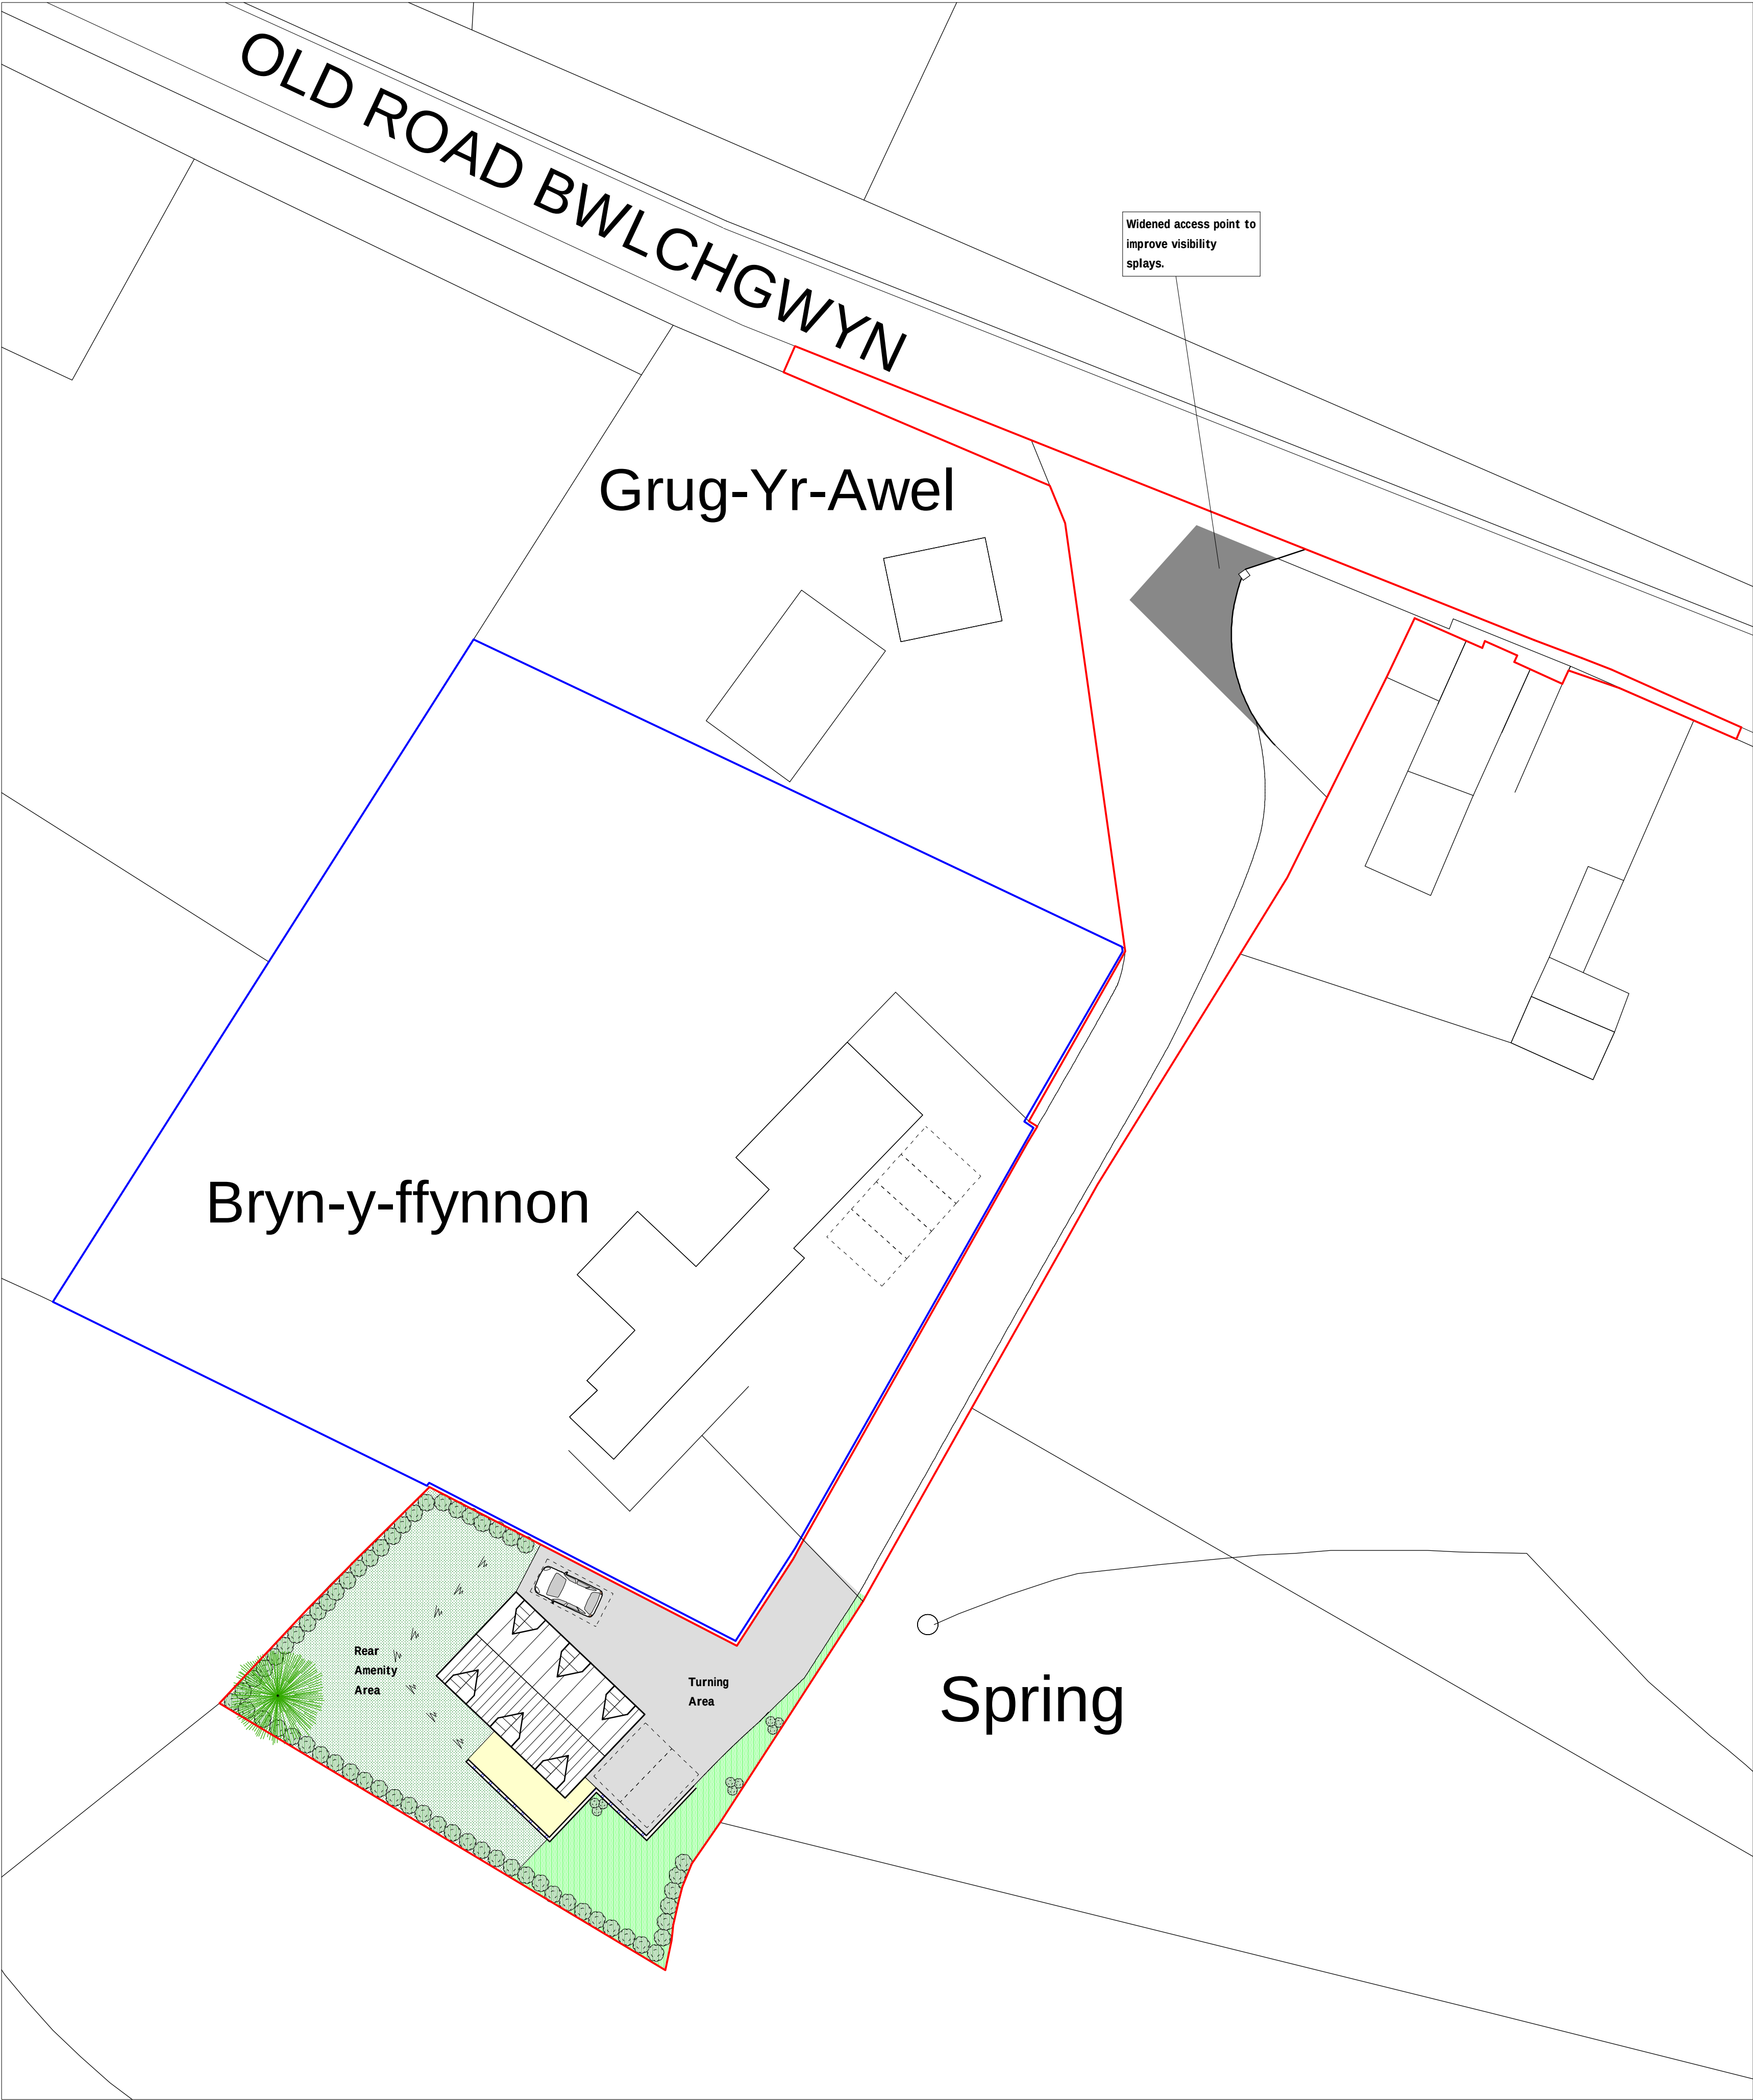

Site Plan 1:250

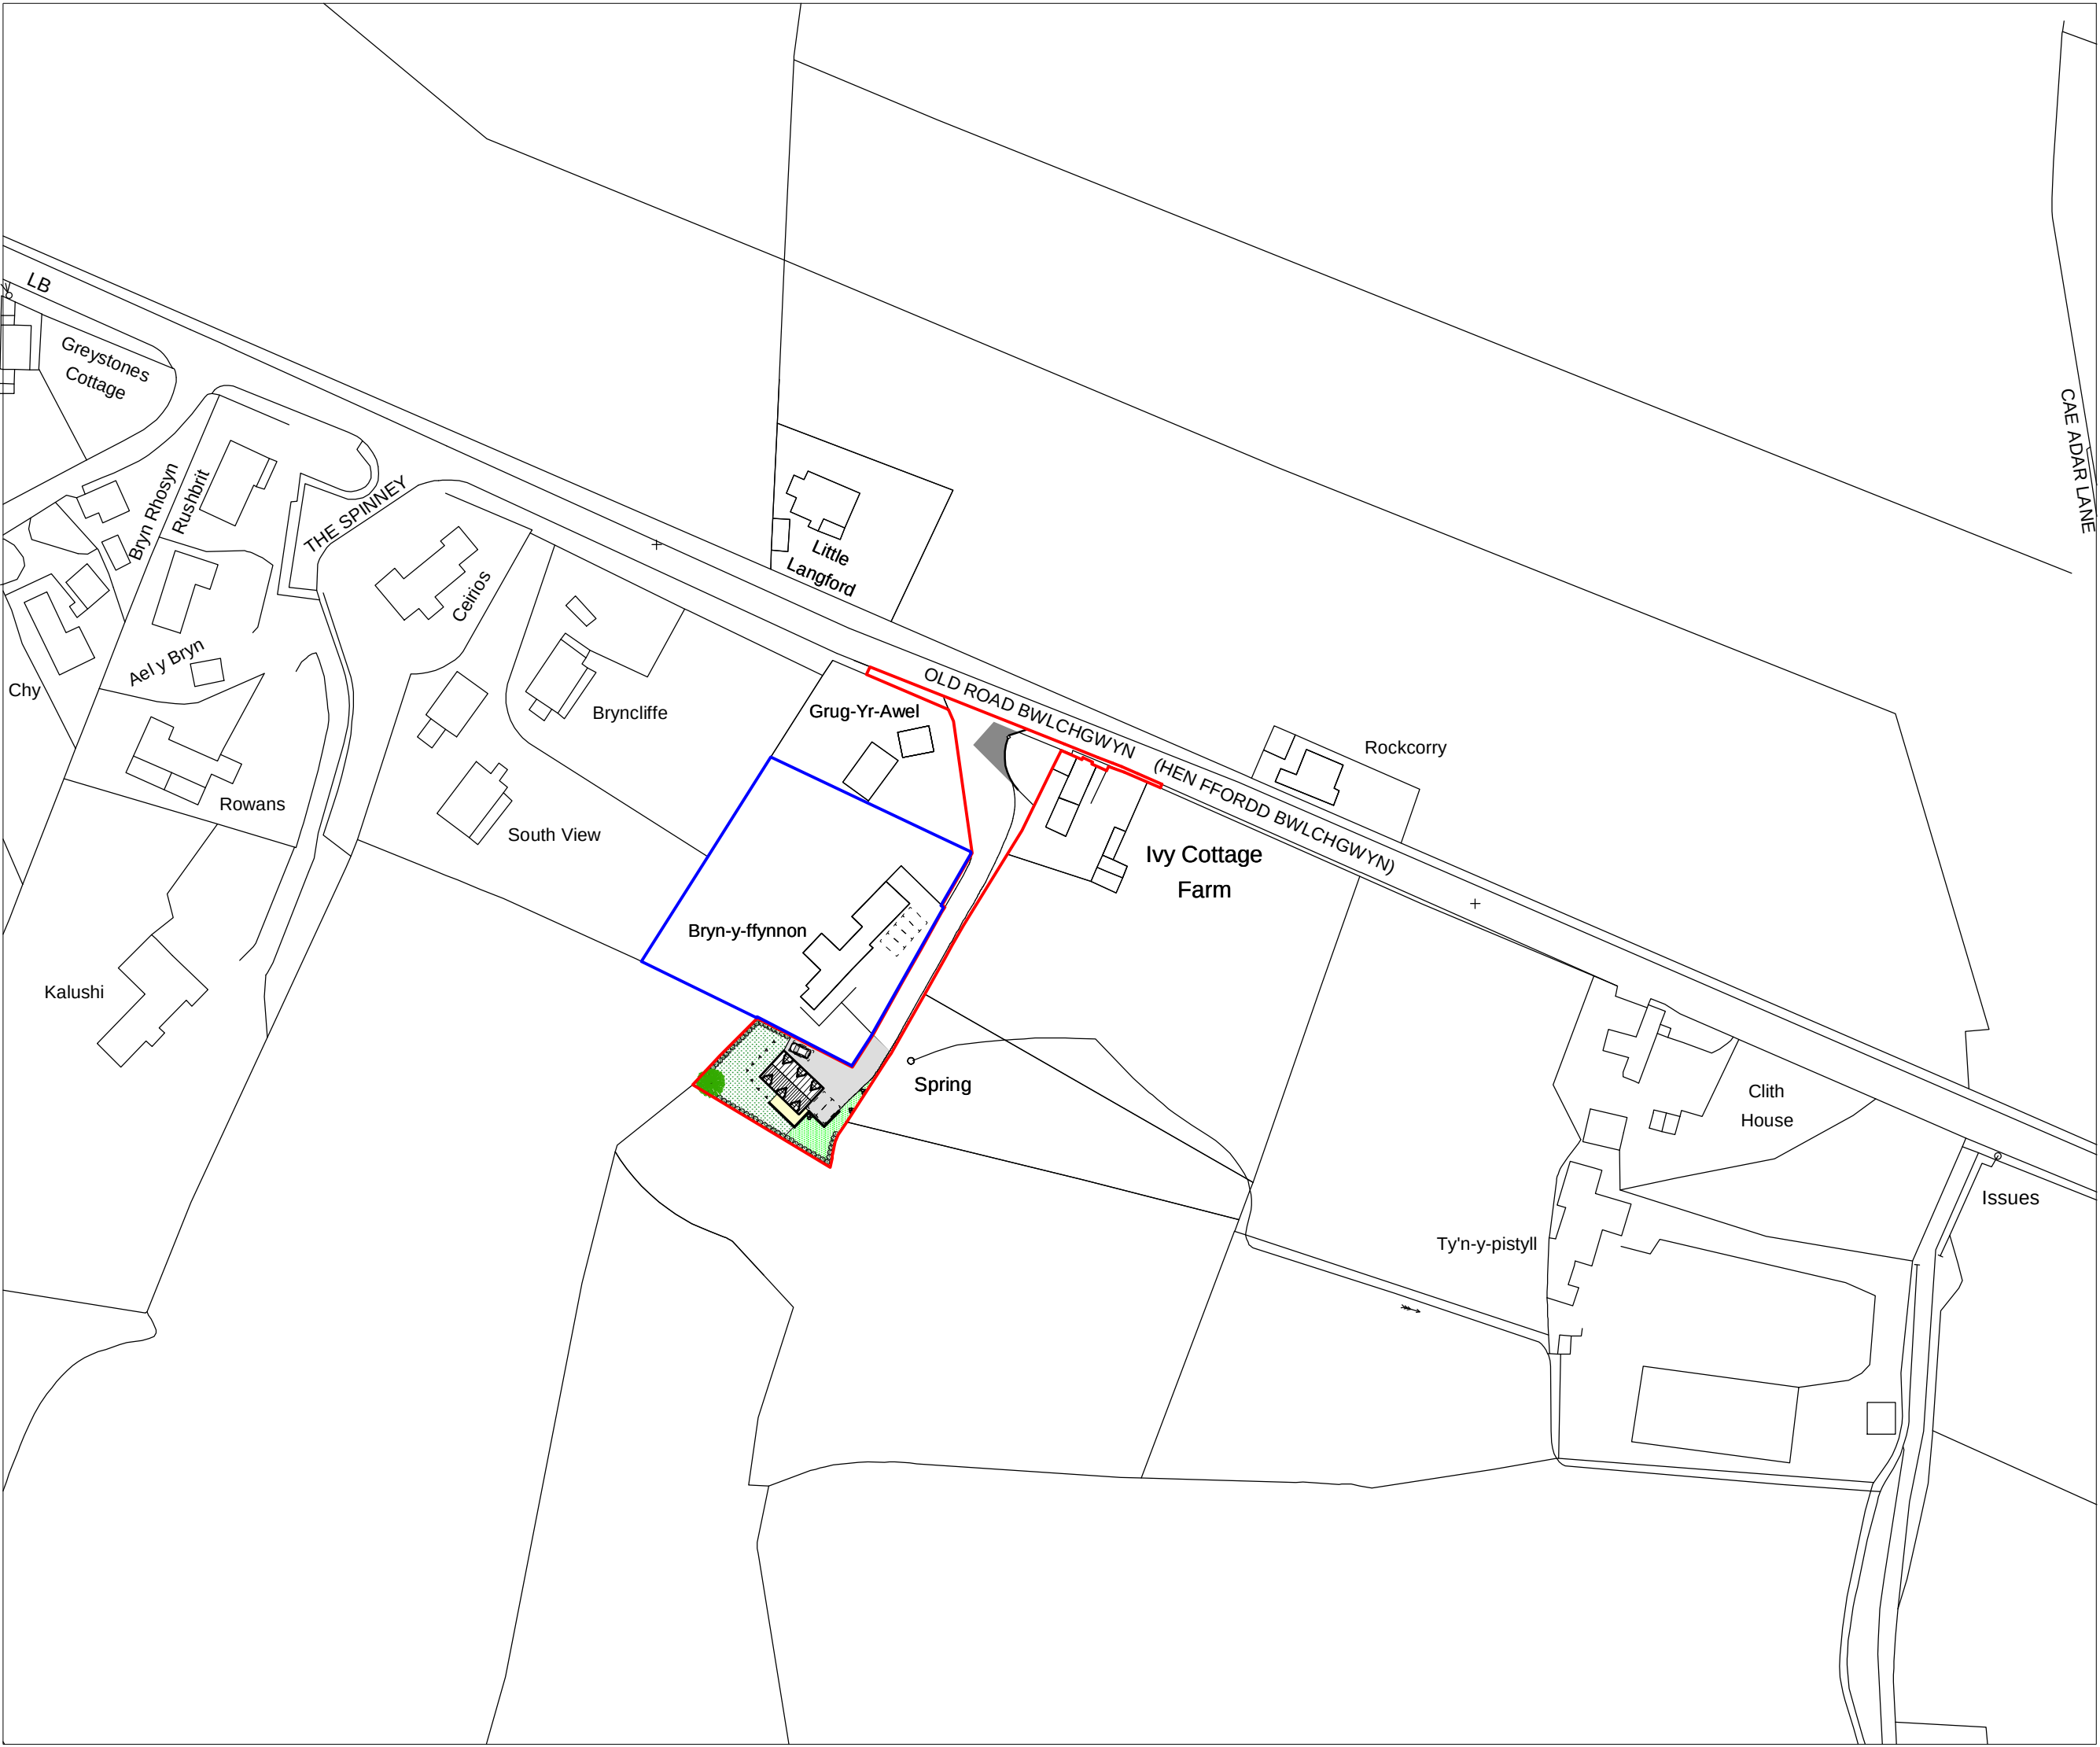

Location Plan 1:1250

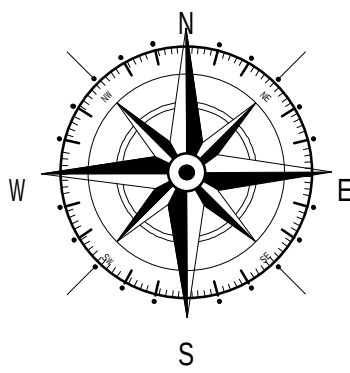

Key	
—	Application Site
—	Land owned by Applicant

Building Parameter	Minimum (mm)	Maximum (mm)
Depth	7000	7500
Width	11000	11500
Height	6565	6815

Rev	Date	Detail	Initial

Project: Proposed new dwelling on land associated with Bryn Y Ffynnon, Old Road, Bwlchgwyn, Wrexham.	
Title: Planning: Site & Location Plan	Scale: (A1) 1:250 & 1:1250
Drawn By: D.J.Edwards	Date: May 2019
Drawing No: N031/005	Sheet: 1 of 1



Office 3K4,
Redwither Business Tower,
Wrexham. LL13 9XT
Tel: 01978 356500
www.blueprintarchitectural.com
© copyright all rights reserved