


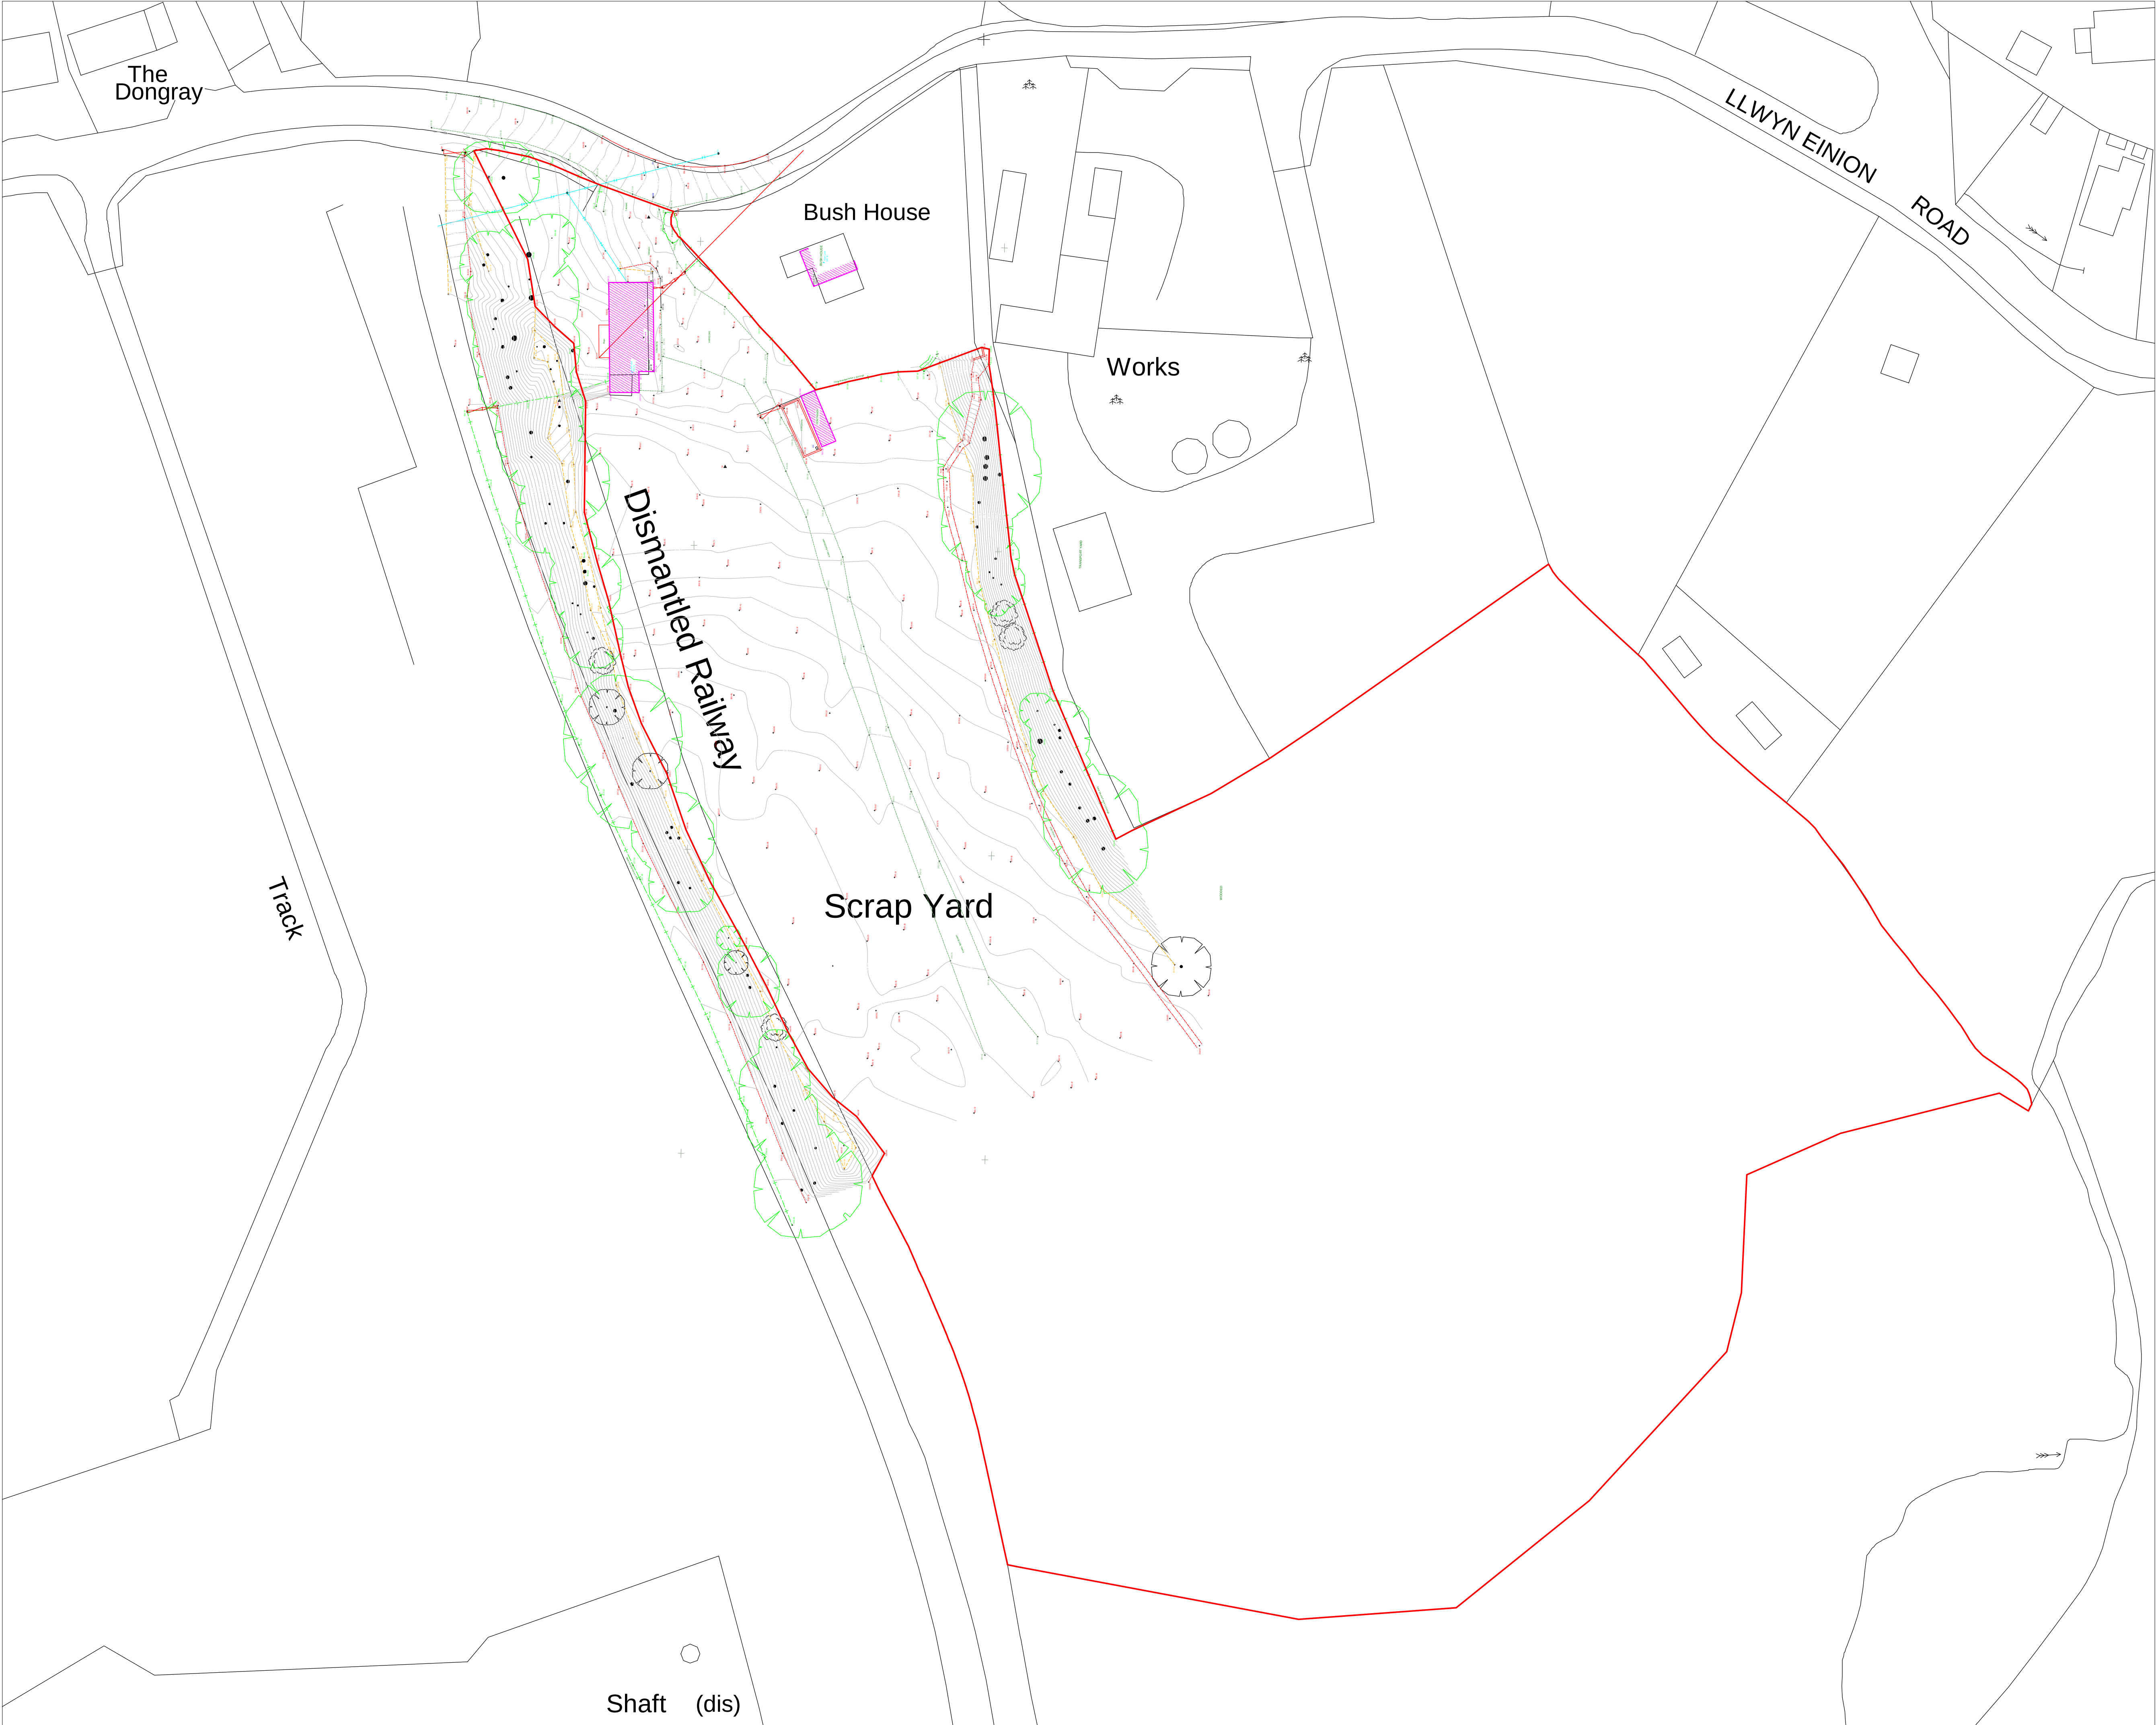

Site Plan 1:500

Key

Proposed Site

|     |      |        |         |  |
|-----|------|--------|---------|--|
|     |      |        |         |  |
|     |      |        |         |  |
|     |      |        |         |  |
|     |      |        |         |  |
| Rev | Date | Detail | Initial |  |

Project:  
Proposed residential  
development at Former Legacy  
Scrap Yard, Esclusham Mill  
LLwyneinion Road, Llwyneinion,  
Wrexham, LL14 4ET.

Title:  
Existing:  
Site Plan

Scale: (A1)  
1:500

Drawn By:  
D.J.Edwards

Date:  
Oct 2018

Drawing No:  
P115/001

Sheet:  
1 of 1

blueprint

architectural services

partner

LABC

Office 3K4,  
Redwither Business Tower,  
Wrexham. LL13 9XT  
Tel: 01978 356500  
www.blueprintarchitectural.com

© copyright all rights reserved