



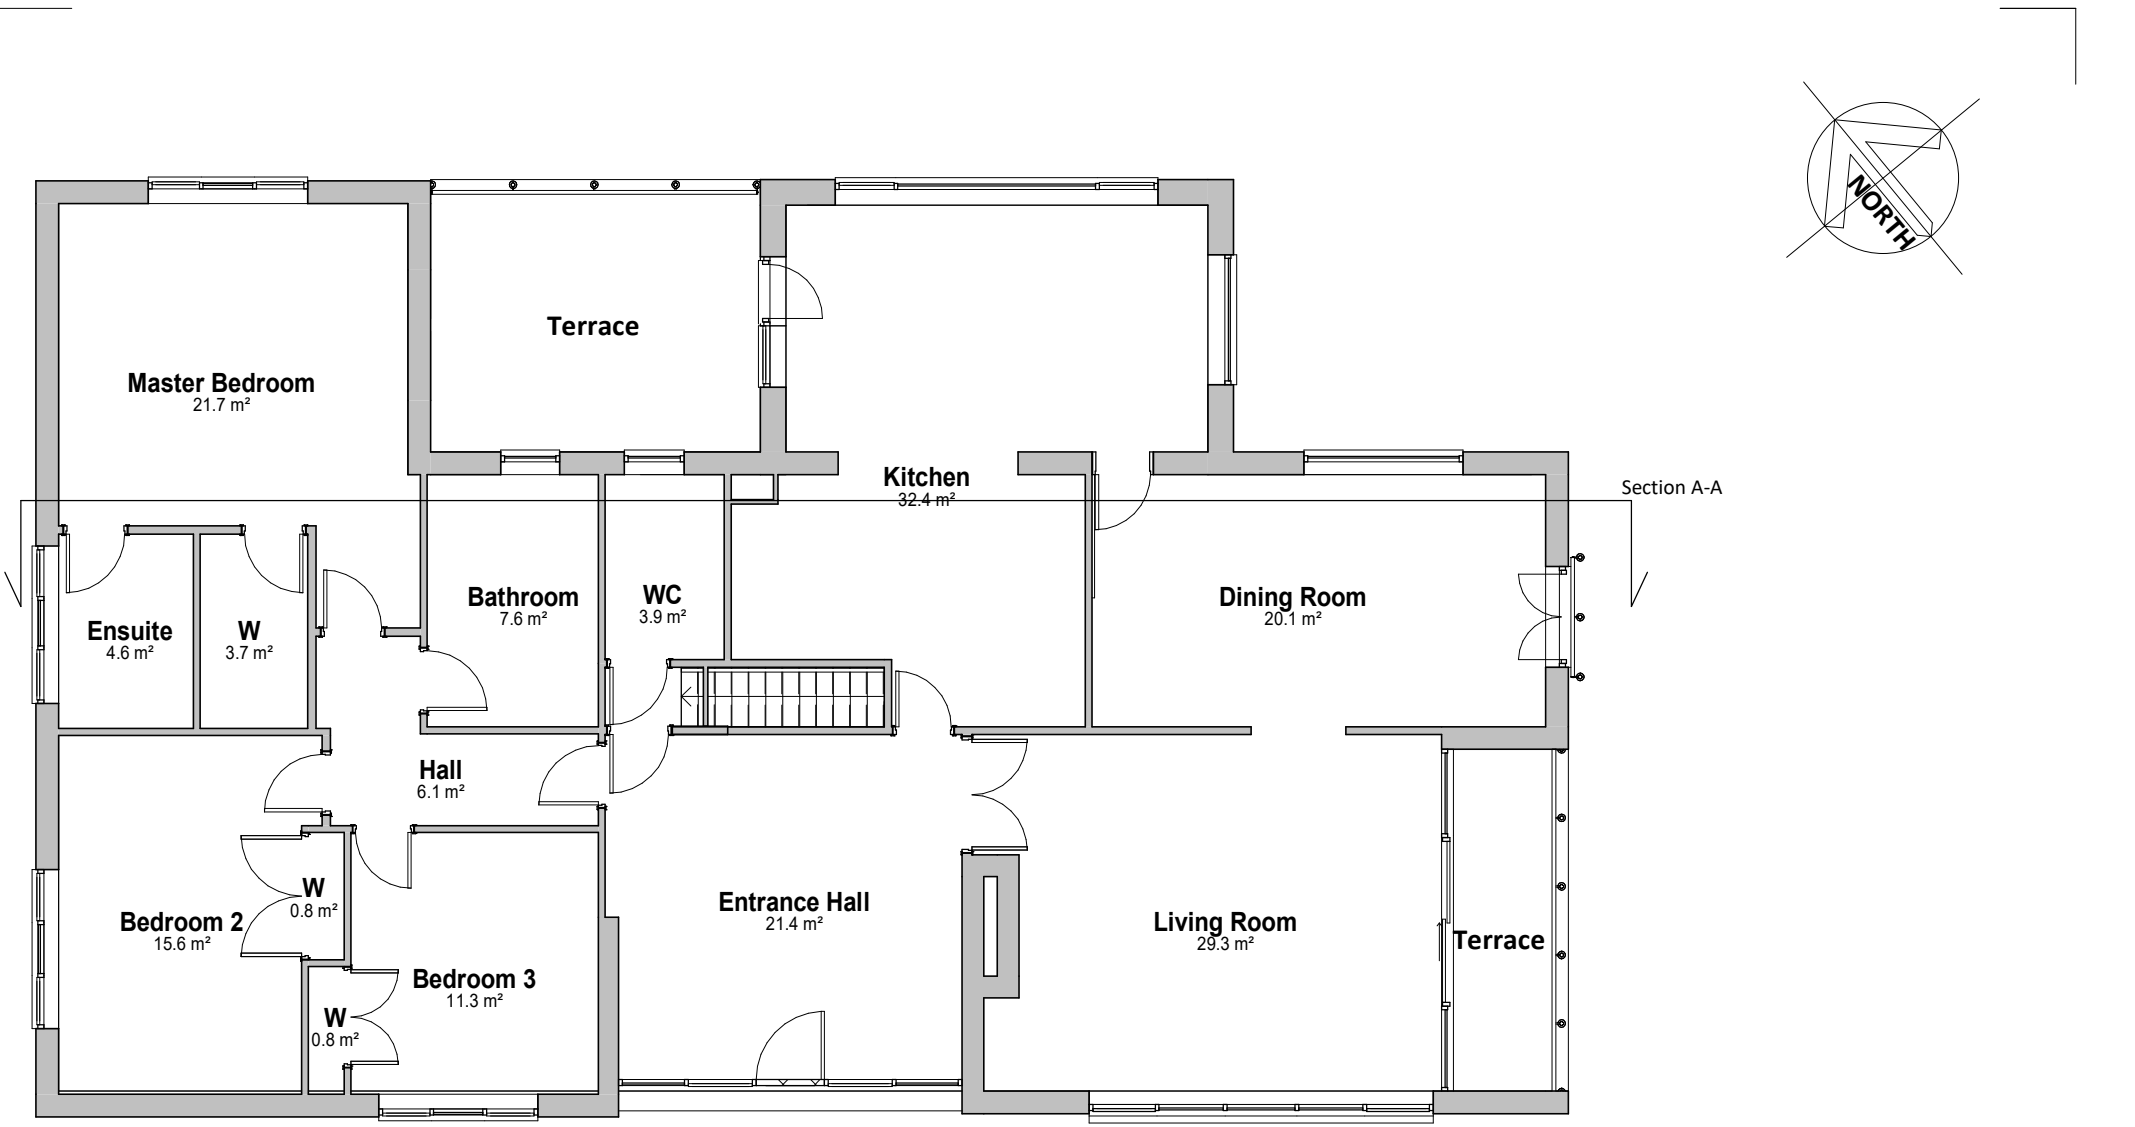

1 | Existing Ground Floor Plan

SCALE 1 : 100

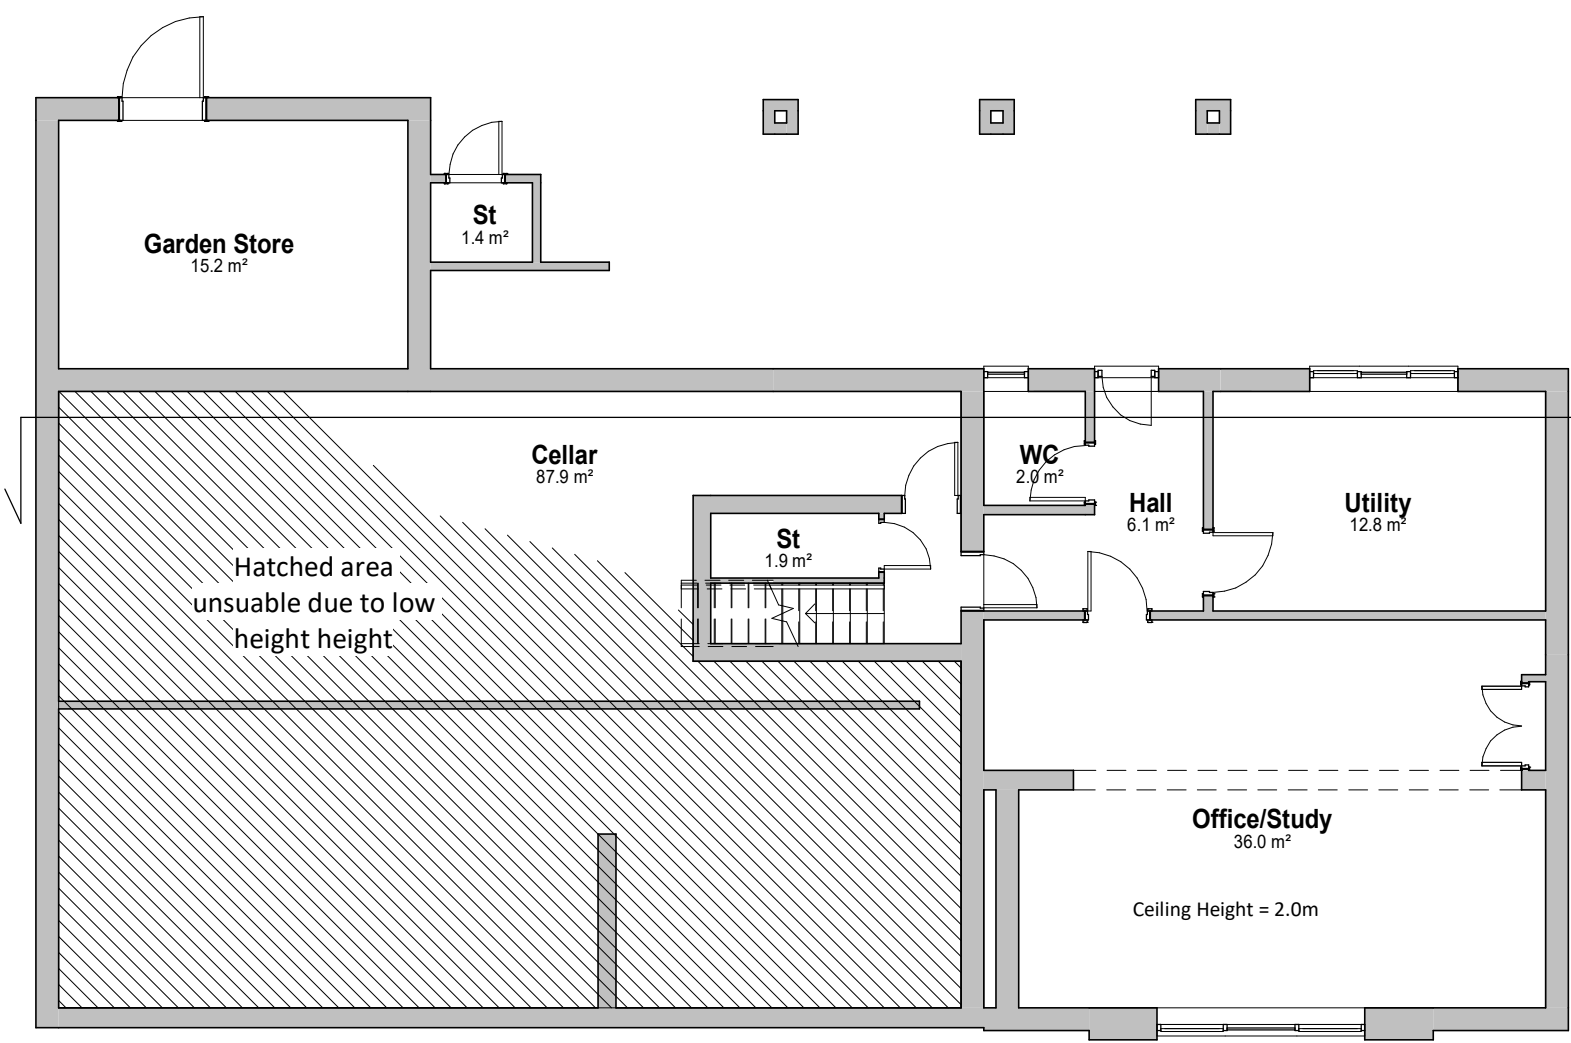

2 | Existing Basement Plan

SCALE 1 : 100

C	Section line added	11.04.20	DP
B	Revisions following Planning comments	10.04.20	DP
A	Title block amended	17.09.19	DP

REV	DESCRIPTION	DATE	BY
-----	-------------	------	----

THIS DRAWING IS THE COPYRIGHT OF DAVID PARRY. DO NOT SCALE FROM THIS DRAWING. WORK TO FIGURED DIMENSIONS ONLY. CHECK ALL DIMENSIONS ON SITE. ANY DISCREPANCIES TO BE NOTIFIED TO THE ARCHITECT.
ELEMENTS OF STRUCTURE SHOWN ARE INDICATIVE AND FOR GUIDANCE. FINAL DESIGN TO BE AS STRUCTURAL ENGINEERS DETAILS AND SPECIFICATION.

PROJECT
Chantry Meade Extension
for Ms Tracey Mew

DRAWING TITLE
Existing Floor Plans

SCALE	DATE	DRAWN	CHECKED
1 : 100 @A3	08/12/18	DP	DP

DRAWING STATUS	PLANNING
----------------	----------

JOB No	DRAWING No	REVISION
P114	003	C

13 HOPE STREET, CHESTER, CHESHIRE, CH4 8BU
Tel: 07951 590 458 | david@davidparryarchitect.co.uk

PRINTED: 11/04/2020 12:39:27



VISUAL SCALE 1:100 @ A3

A3