


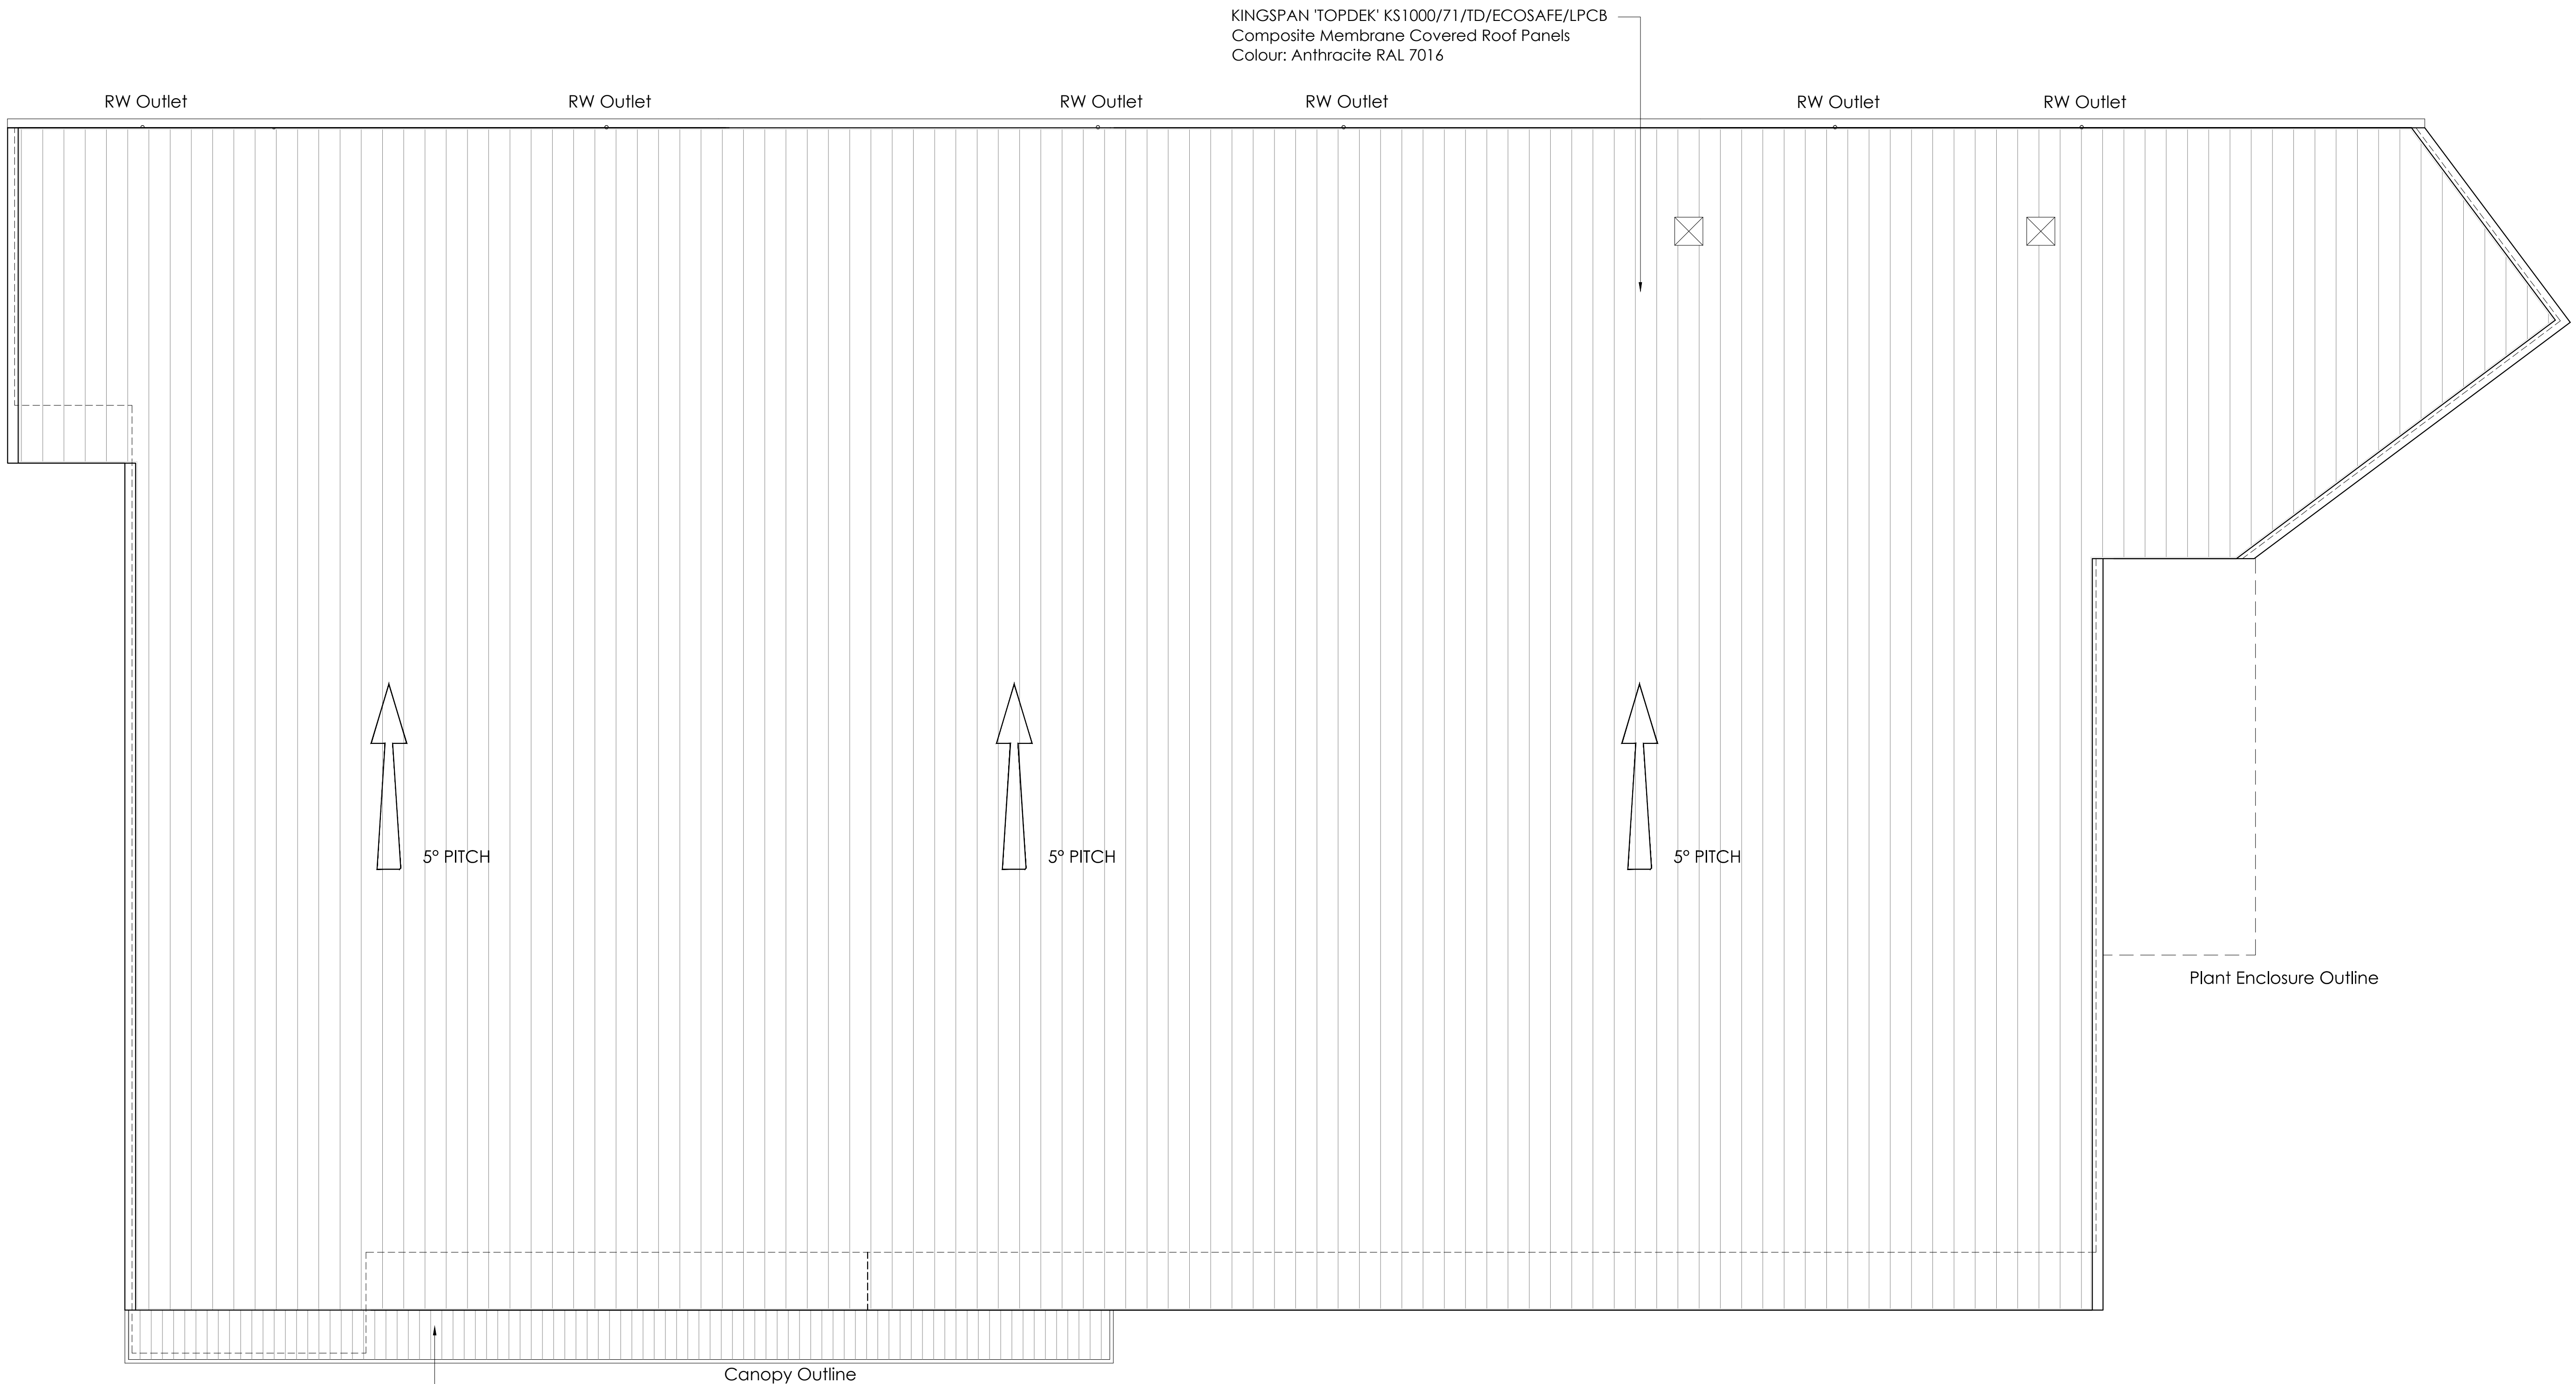


Uniclad 32/1000/rx0.7mm Plastisol
Coated Steel Single Skin Sheet.
Colour: Goosewing Grey.

Canopy Outline

Plant Enclosure Outline

Proposed Roof Plan
Scale 1:100 @ A1

 

CAD file reference J:\2636NESW - Straight Mile, Llay\17.0 DWG & I.S\100 Series Planning

This drawing is copyright and may not be reproduced in whole or part without written authority. Do not scale off this drawing.

Project Title	PROPOSED DEVELOPMENT		
	GRESFORD ROAD		
	LLAY		
Client	ALDI STORES LTD.		
Status	PLANNING		
Scale	1:100	Drawing Size	A1
Date	MAY 2019	Drawn By	AS
		Checked	SSR



Drawing Title

2636NESW-105

Job-Dwg No

- 2 St. Johns North,
Wakefield, WF1 3GA
t. 01924 291800
- Carvers Warehouse, 77 Dale Street,
Manchester, M1 2HG
t. 0161 2385535
- The Old Rectory, 79 High Street,
Newport Pagnell, MK16 6AB
t. 01908 211577
- 101 London Road,
Reading, RG1 5BY
t. 0118 9507700
- 10 Gress Court, St Christophers Place,
London, W1U 1JJ
t. 0207 4091215



ARCHITECTS

www.harrispartnership.com

Rev	Date	Description	Rev By	Chk'd By
C	15/01/20	External Lobby Reduced To Single Story	JA	MS
B	20/11/19	Roof plan updated to suit external lobby.	AS	MS
A	29/05/19	Address updated.	AS	MS