
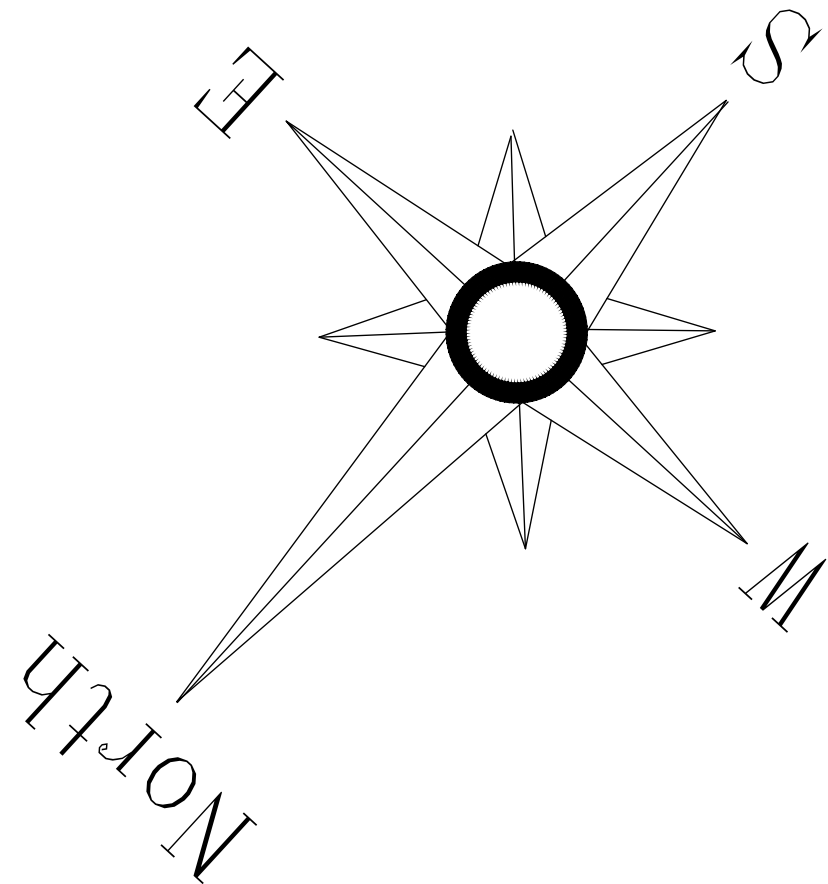


All levels and dimensions must be checked on site by contractor prior to commencement of works. Any variations must be reported to JSA Design. All information hereon in is the copyright of JSA Design. Copying in full or in part is forbidden without the written permission from JSA Design.

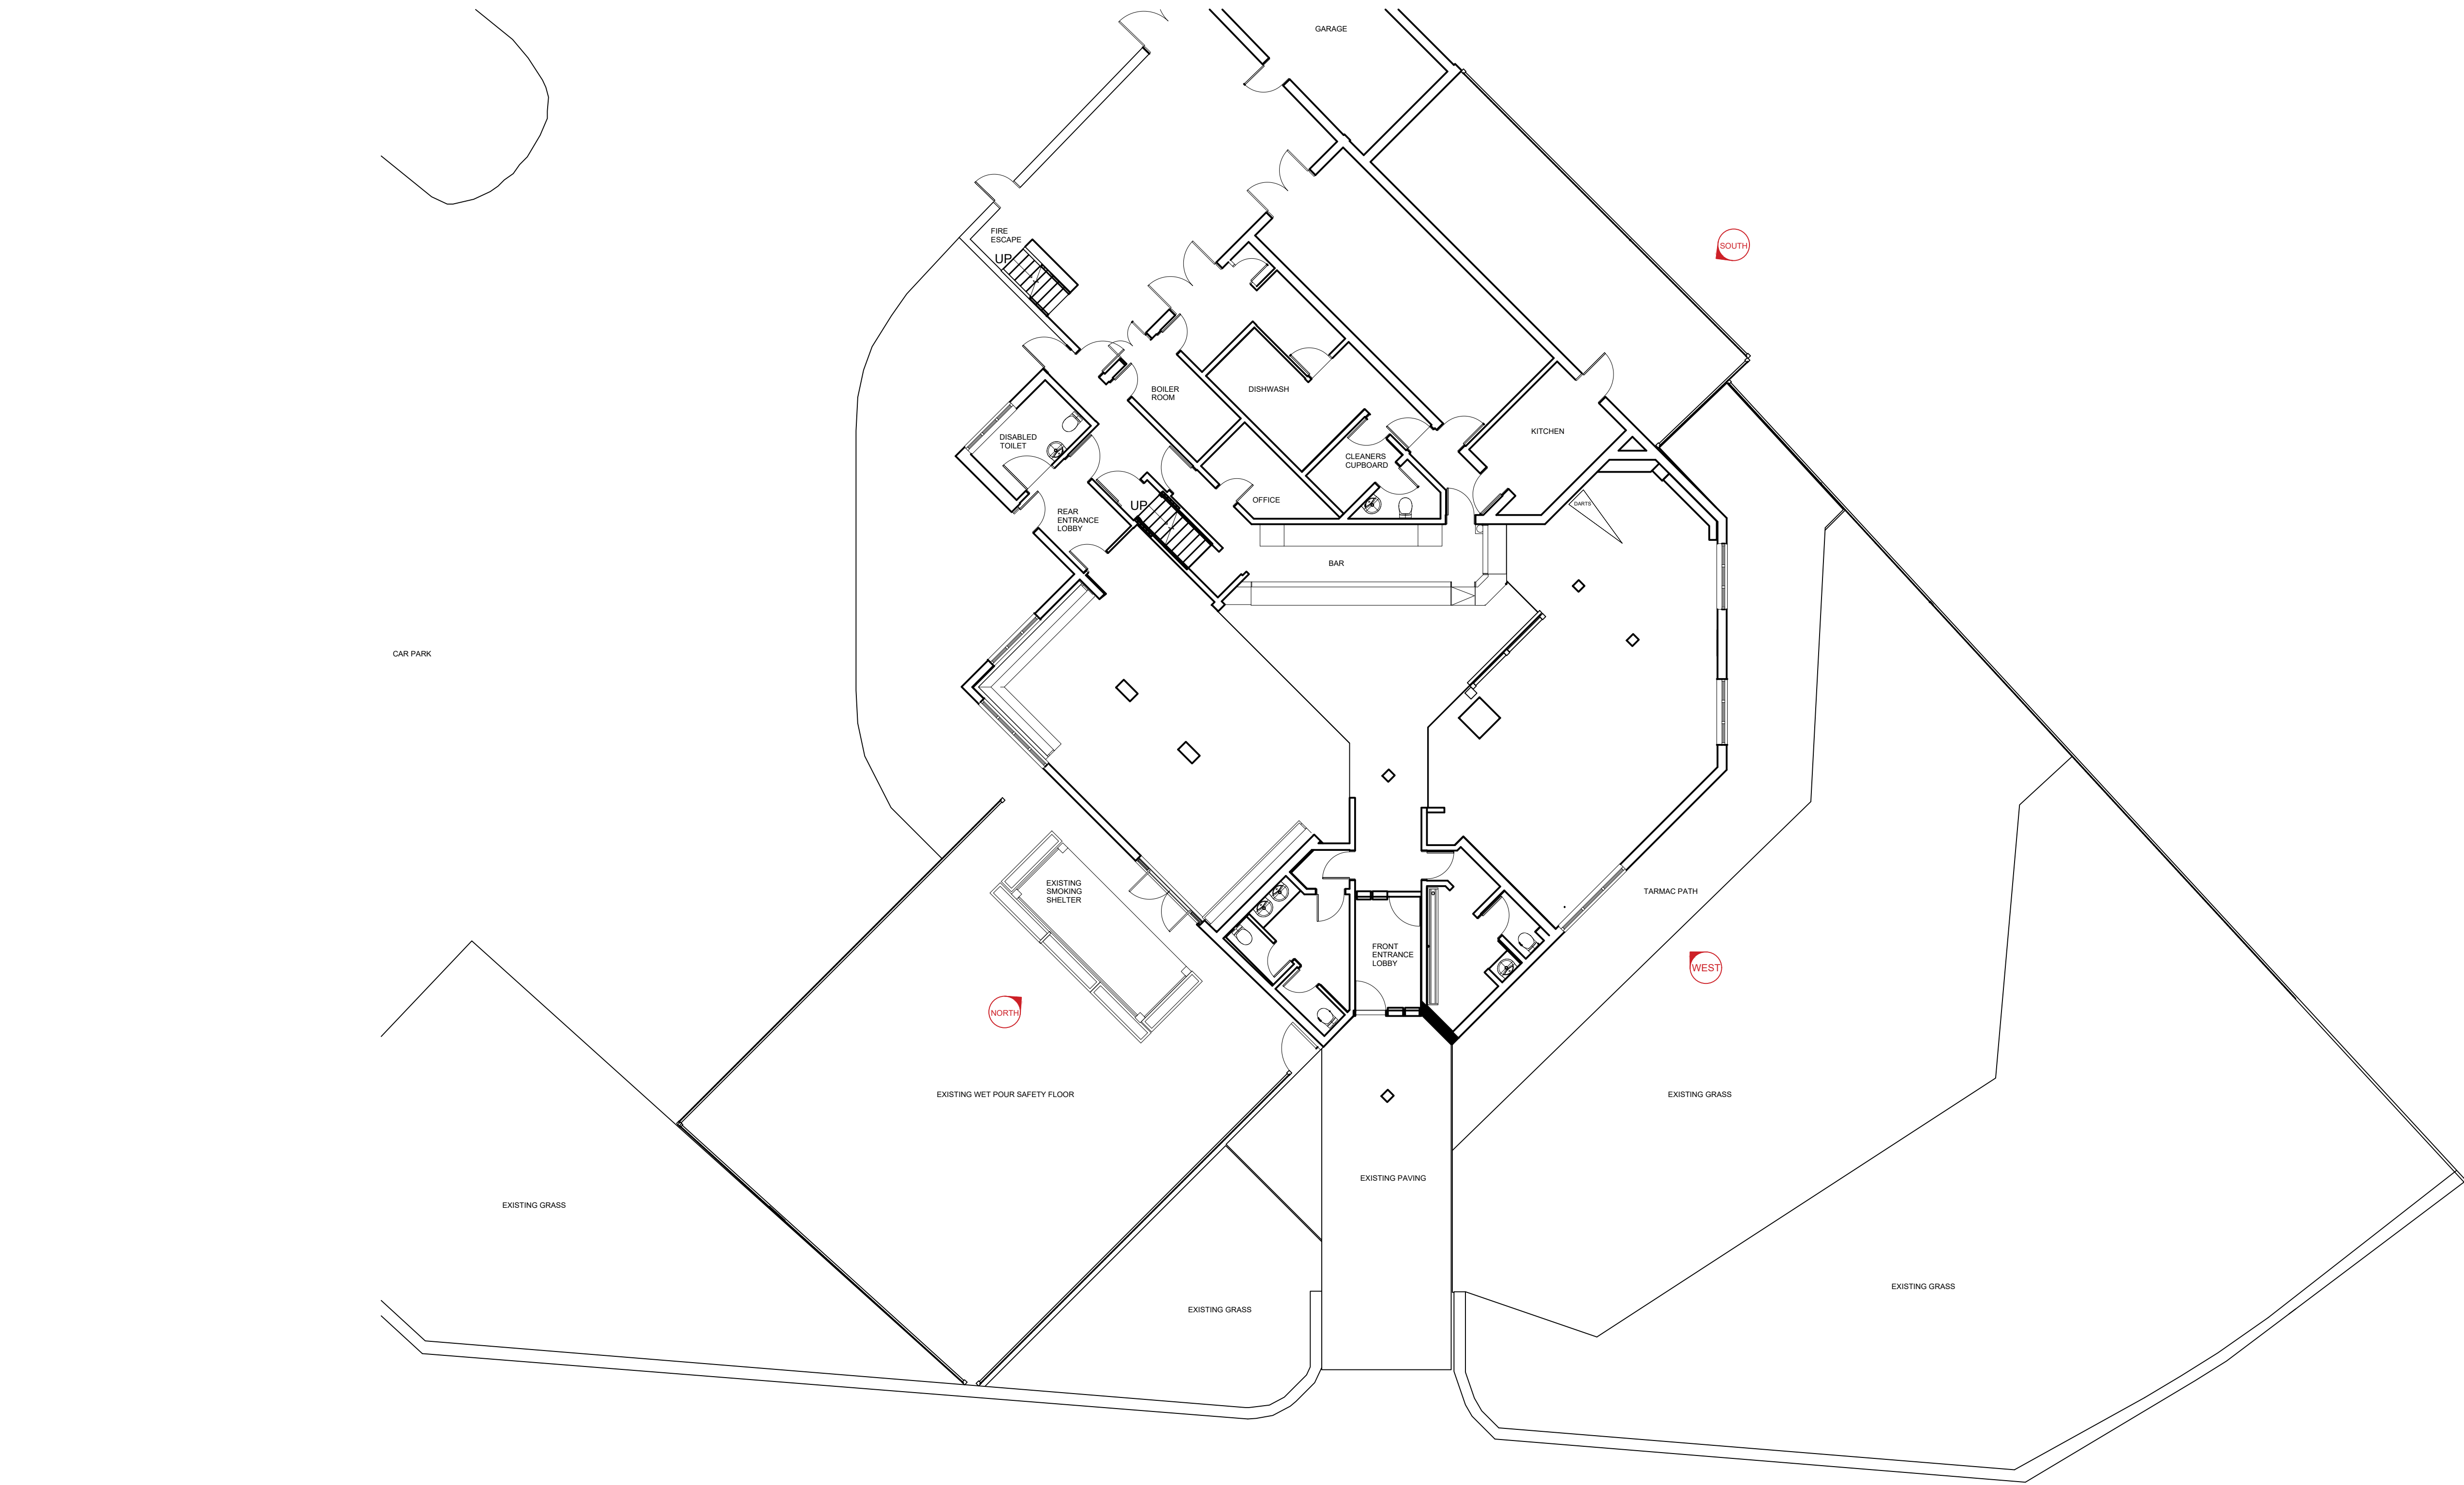

SCALE 1:100

B 16.12.19 Direction note changed	
A 19.11.19 Direction added	
Client	
STAR PUBS & BARS	
Date	Nov 2019
Status	STAT
Drawn	LAD
Checked	JPS
Scale	1:100
Size	A1
Rev.	B
Drawing No.	249 - 401
Drawing Title	
Existing Site Plan	
Project Title	
The Four Dogs, Wrexham	
JSA DESIGN	