


Asbestos
Asbestos has been undertaken at this property in September 2019 by APEC Environmental Ltd.
Prior to commencement of works ensure that all records have been consulted and understood.
Suspend works immediately upon discovery of uncovering of material suspected to be asbestos-containing and seek further instruction from the Architect prior to re-commencing works.

Construction (Design & Management) Regulations 2015
Design risk assessments are carried out throughout the design stage of this project in accordance with company procedures and manuals. Where reasonably possible all areas of risk applicable to design and end use of the construction have been identified and then eliminated, mitigated or recorded as a residual risk.

Note that general risks of which a competent designer or contractor should be aware are not included. This drawing is to be read in conjunction with the Pre Construction Information and all related documents prepared in accordance with the current Construction (Design and Management) Regulations 2015 and all applicable Health and Safety legislation as currently amended.

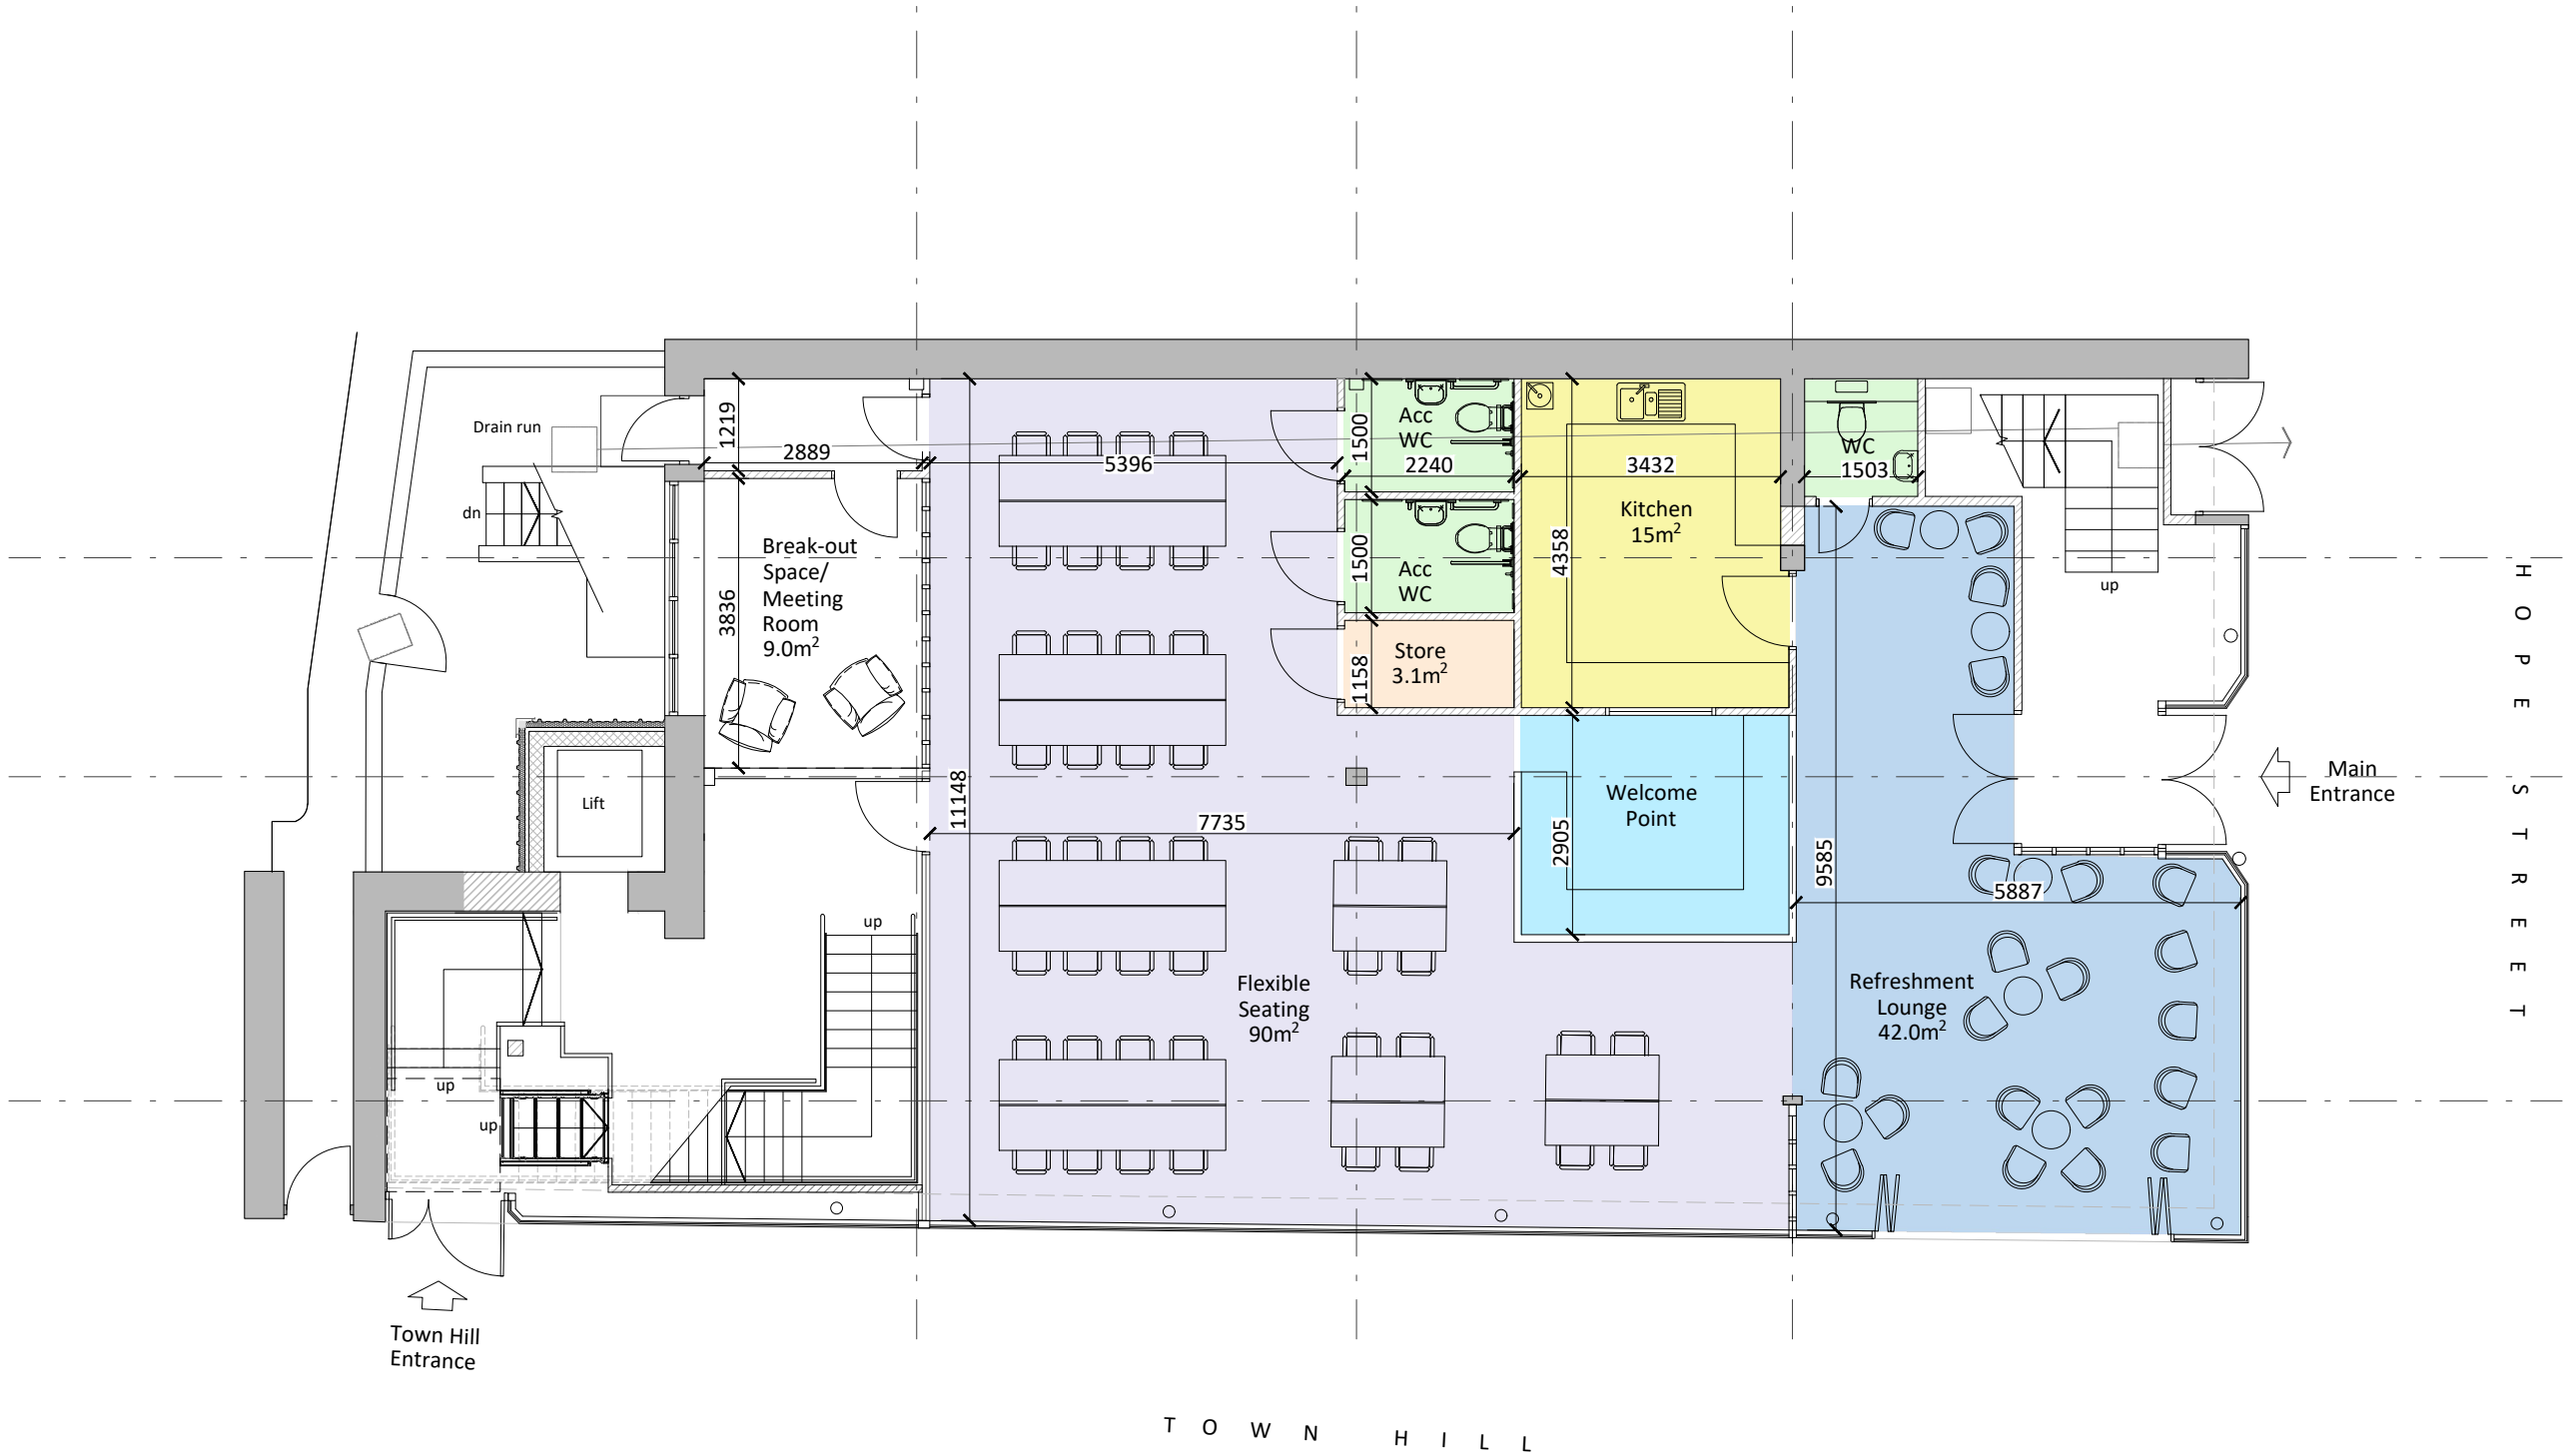

P04 PRAYER ROOM, STAIR CORE & LAYOUT UPDATED | JAW | TB | DGH 06.01.20
P03 LAYOUT CHANGES FOLLOWING CLIENT MEETING 7.11.19 | JAW | DGH | DGH 14.11.19
P02 LAYOUT CHANGES FOLLOWING CLIENT MEETING 7.11.19 | JAW | DGH | DGH 30.10.19
P01 INITIAL ISSUE | CH | DGH | DGH 22.10.19
REV DESCRIPTION | BY | CHK | APP | DATE
RIBA PLAN OF WORK 2013 WORKSTAGE LEVEL OF MODEL DEFINITION (LOD)

PURPOSE OF ISSUE - FIT FOR COMMENT

lawray architects
penseiri

CARDIFF 029 2076 2511
LONDON 0207 138 3560
WREXHAM 01978 357 887
www.lawray.co.uk

CLIENT
ESCOBAETH LLANELWY
DIOCESE OF ST ASAPH

PROJECT TITLE
HOPE STREET
1-2 HOPE STREET & 6 TOWN HILL
WREXHAM

DRAWING TITLE
PROPOSED GROUND FLOOR PLAN
Initial Sketch Layout

PROJECT No 19121
SCALE @ A3 approx. 1:100

DRAWING No. (BSP192307)	REV
PROJECT - ORIGINATOR - ZONE - LEVEL - TYPE - ROLE - CLASSNUMBER	
HST-LAW-X-G00-DR-A-06002	P04
DO NOT SCALE	Any discrepancy or query concerning this drawing should be referred to the Architect
Copyright © LAWRAY	
Registered Office: Greenmeadow Springs, CARDIFF CF15 7AB Reg. Co. No. 2724178, VAT Reg. No. 134 2146195	