



PROPOSED FLOOR PLANS SCALE 1:100 A3 FORMAT

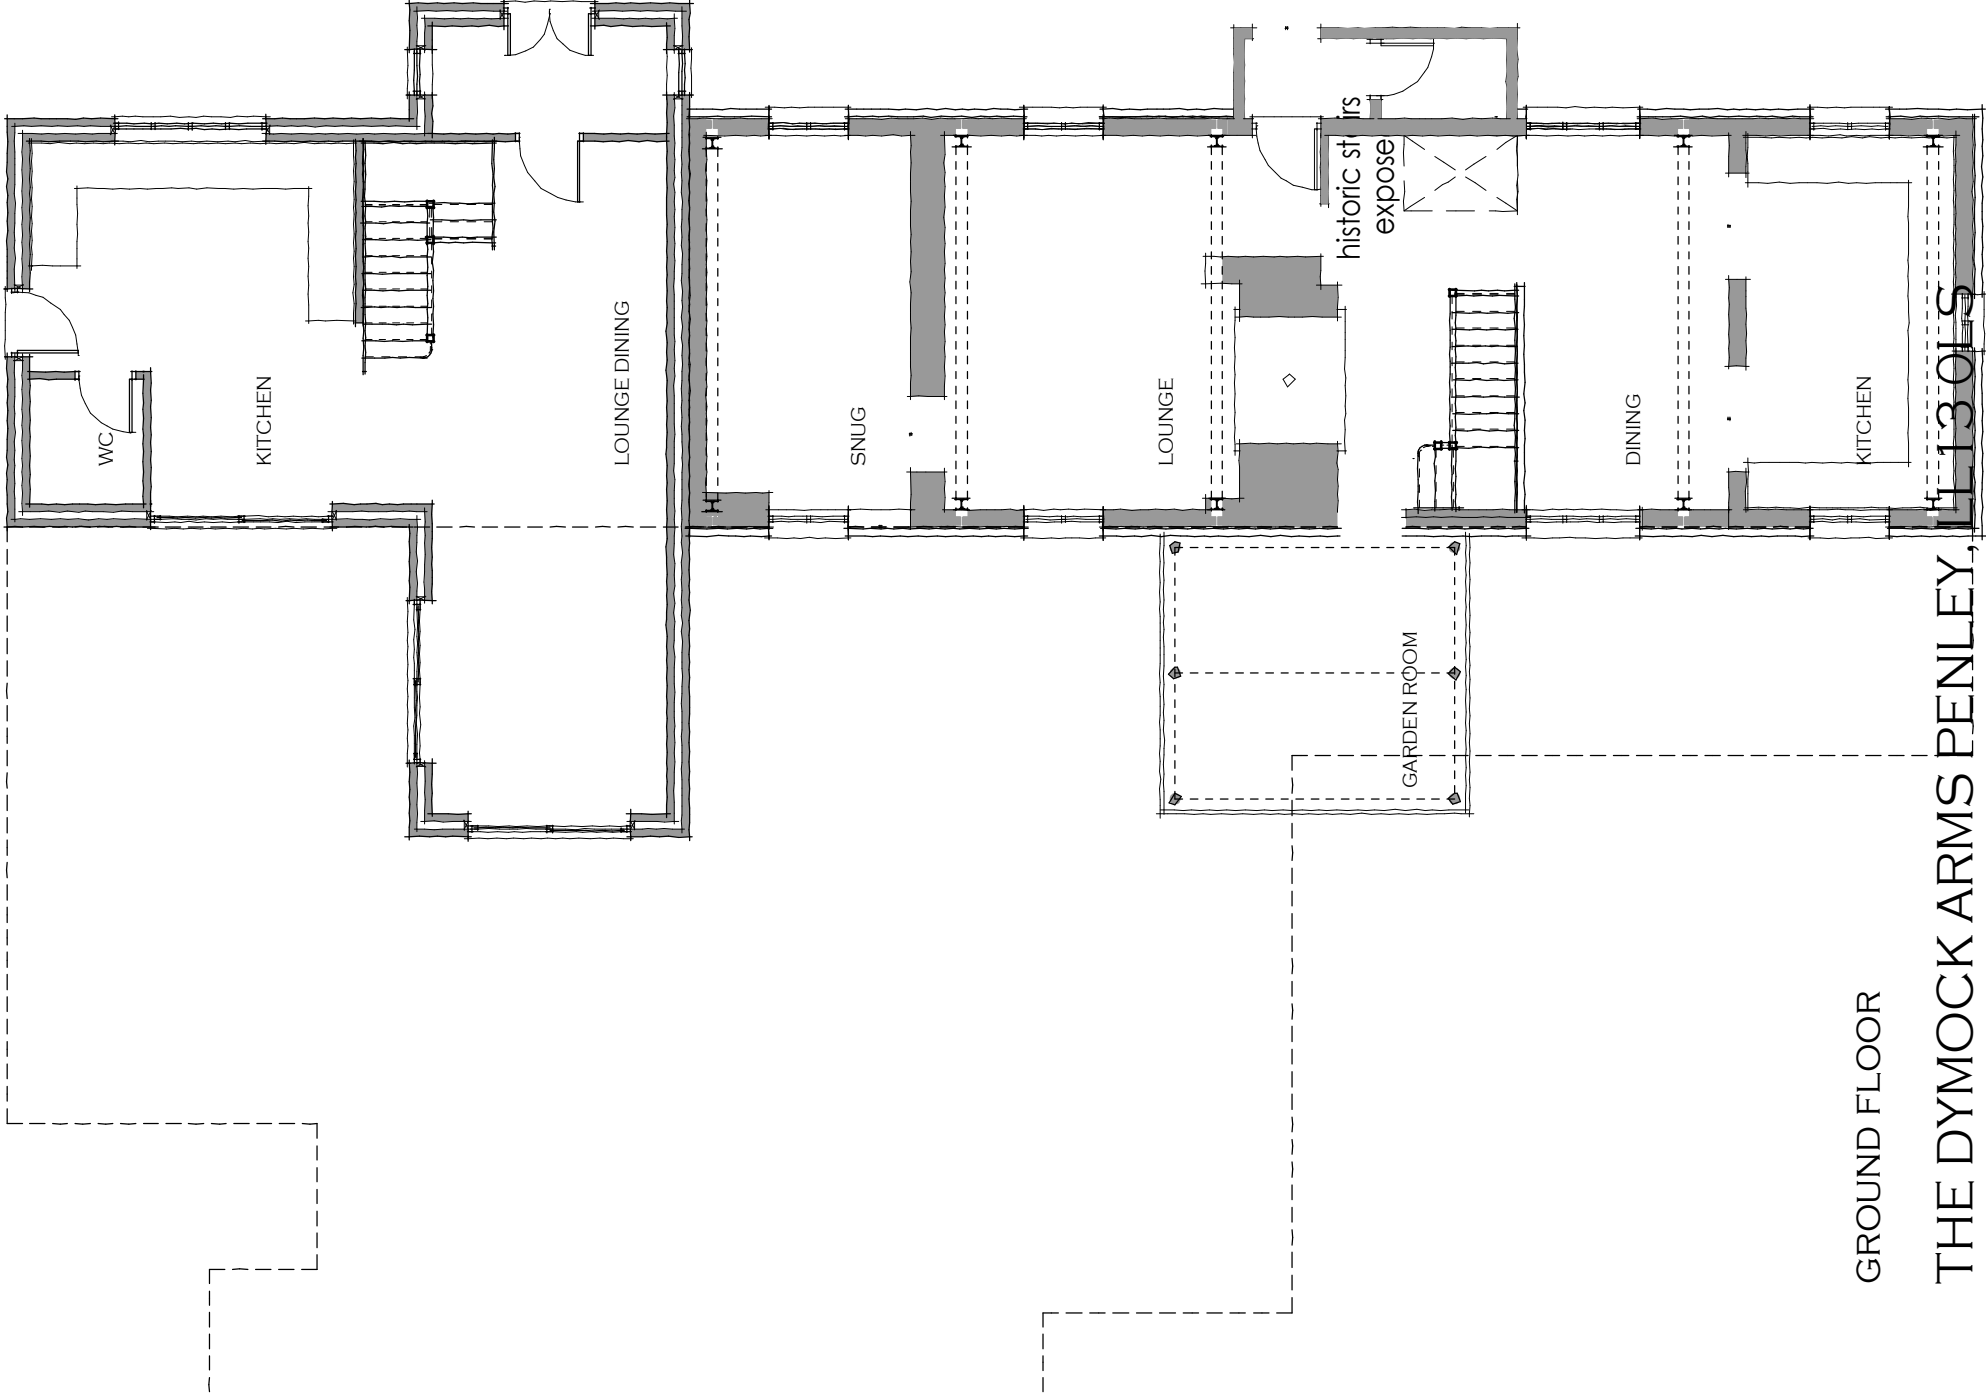

GROUND FLOOR

THE DYMOCK ARMS PENLEY, LL13 0LS

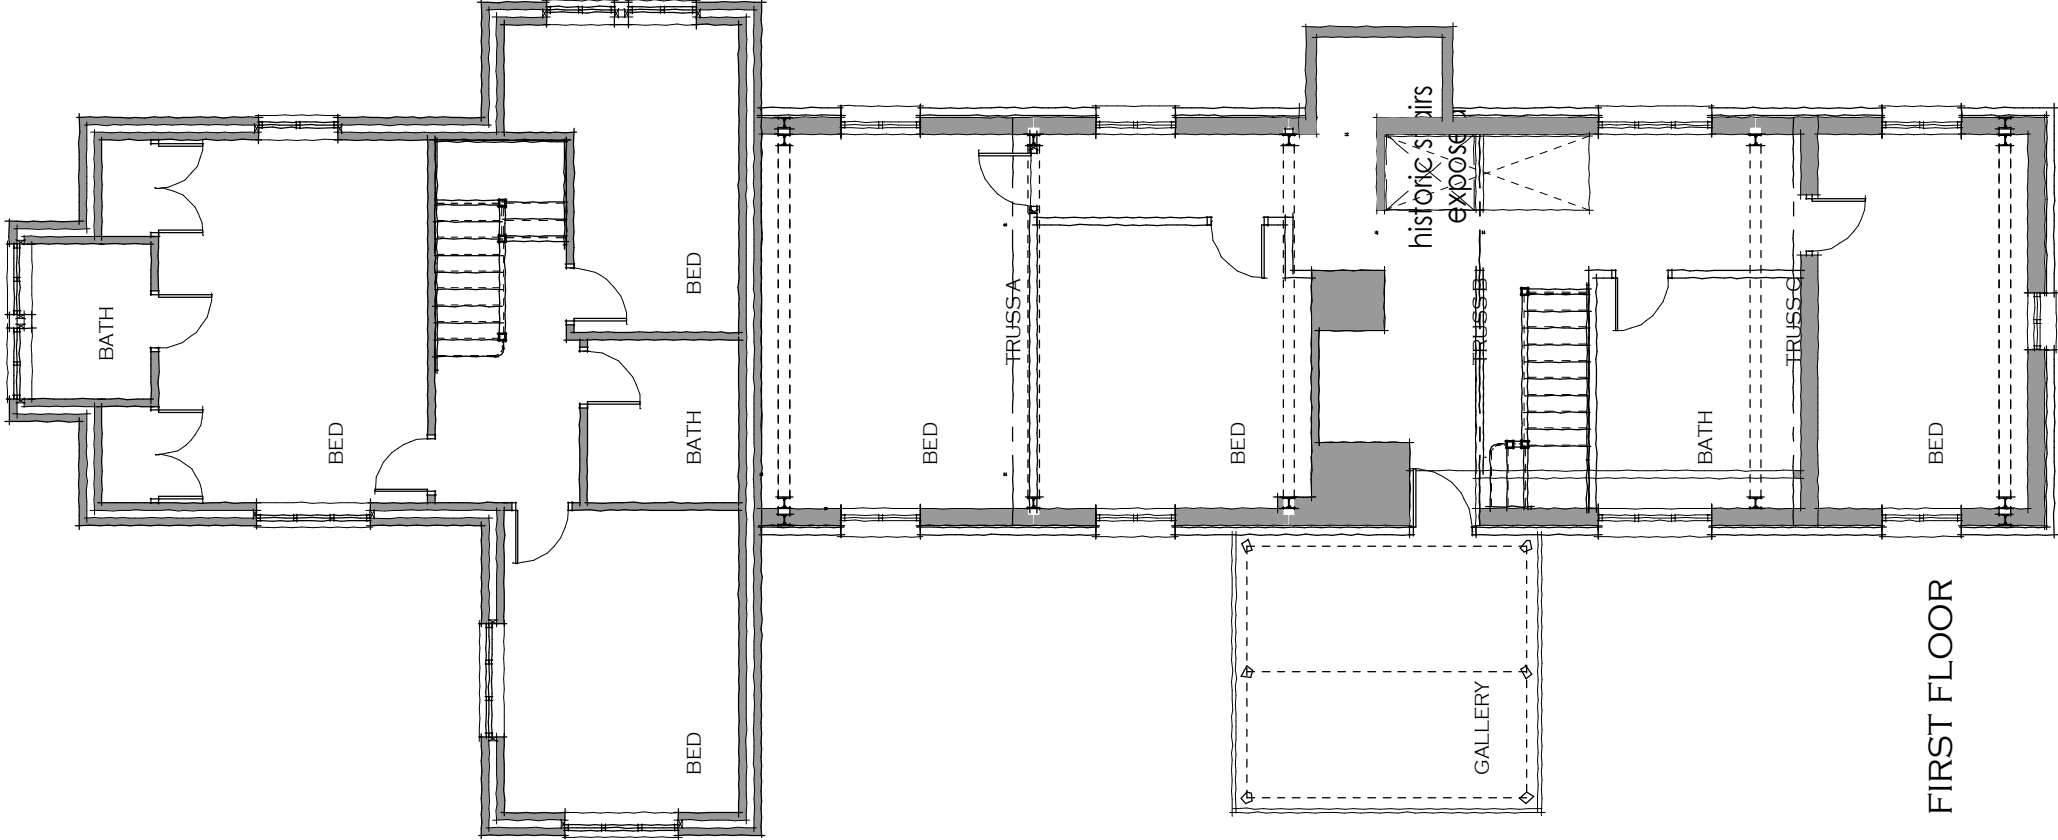

FIRST FLOOR

GEOMETRA
chartered and registered architects

geometra

e mail: dep13120@icloud.com

dwg no: DA/JM/2019/5
amendments: 0
client: MR J MURPHY
project: THE DYMOCK ARMS
PENLEY, LL13 0LS proposed floor plans
date: MARCH 2019

GEOMETRA: David Evans BSc(Hons) Dip Arch ARB RIBA
College Fields Farm Dorrington Lane Woore CW3 9RT
Tel: 01630 647750 Mobile 0787982868

