




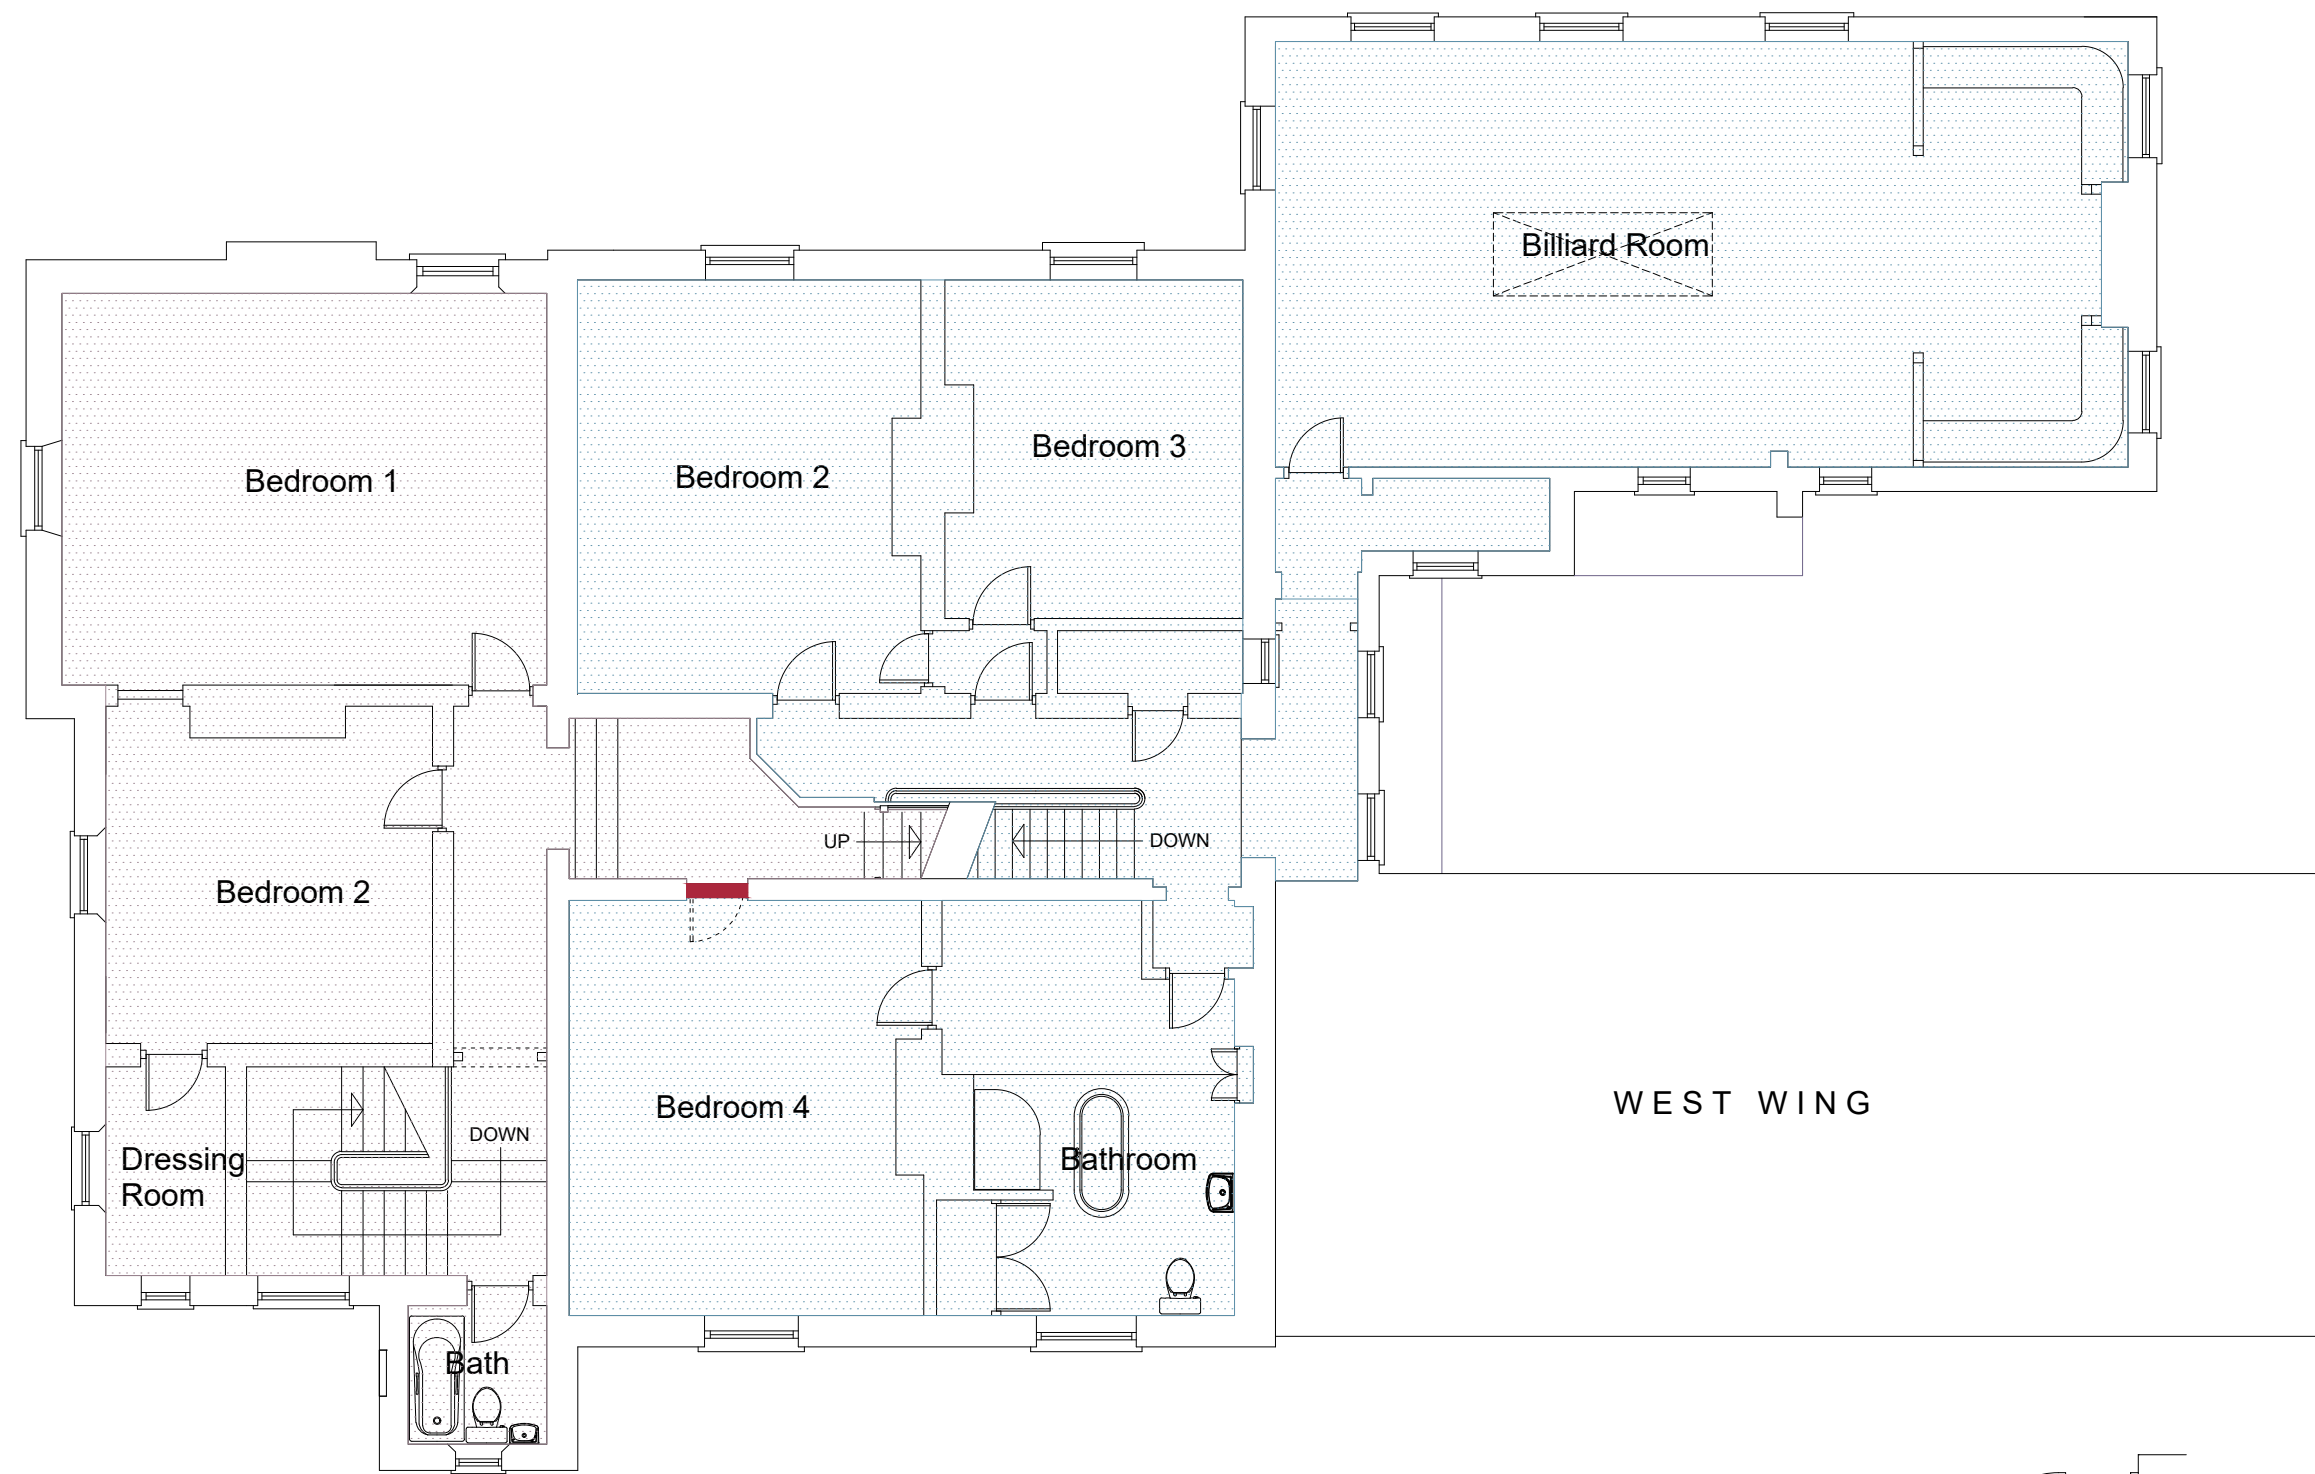

FIRST FLOOR PLAN

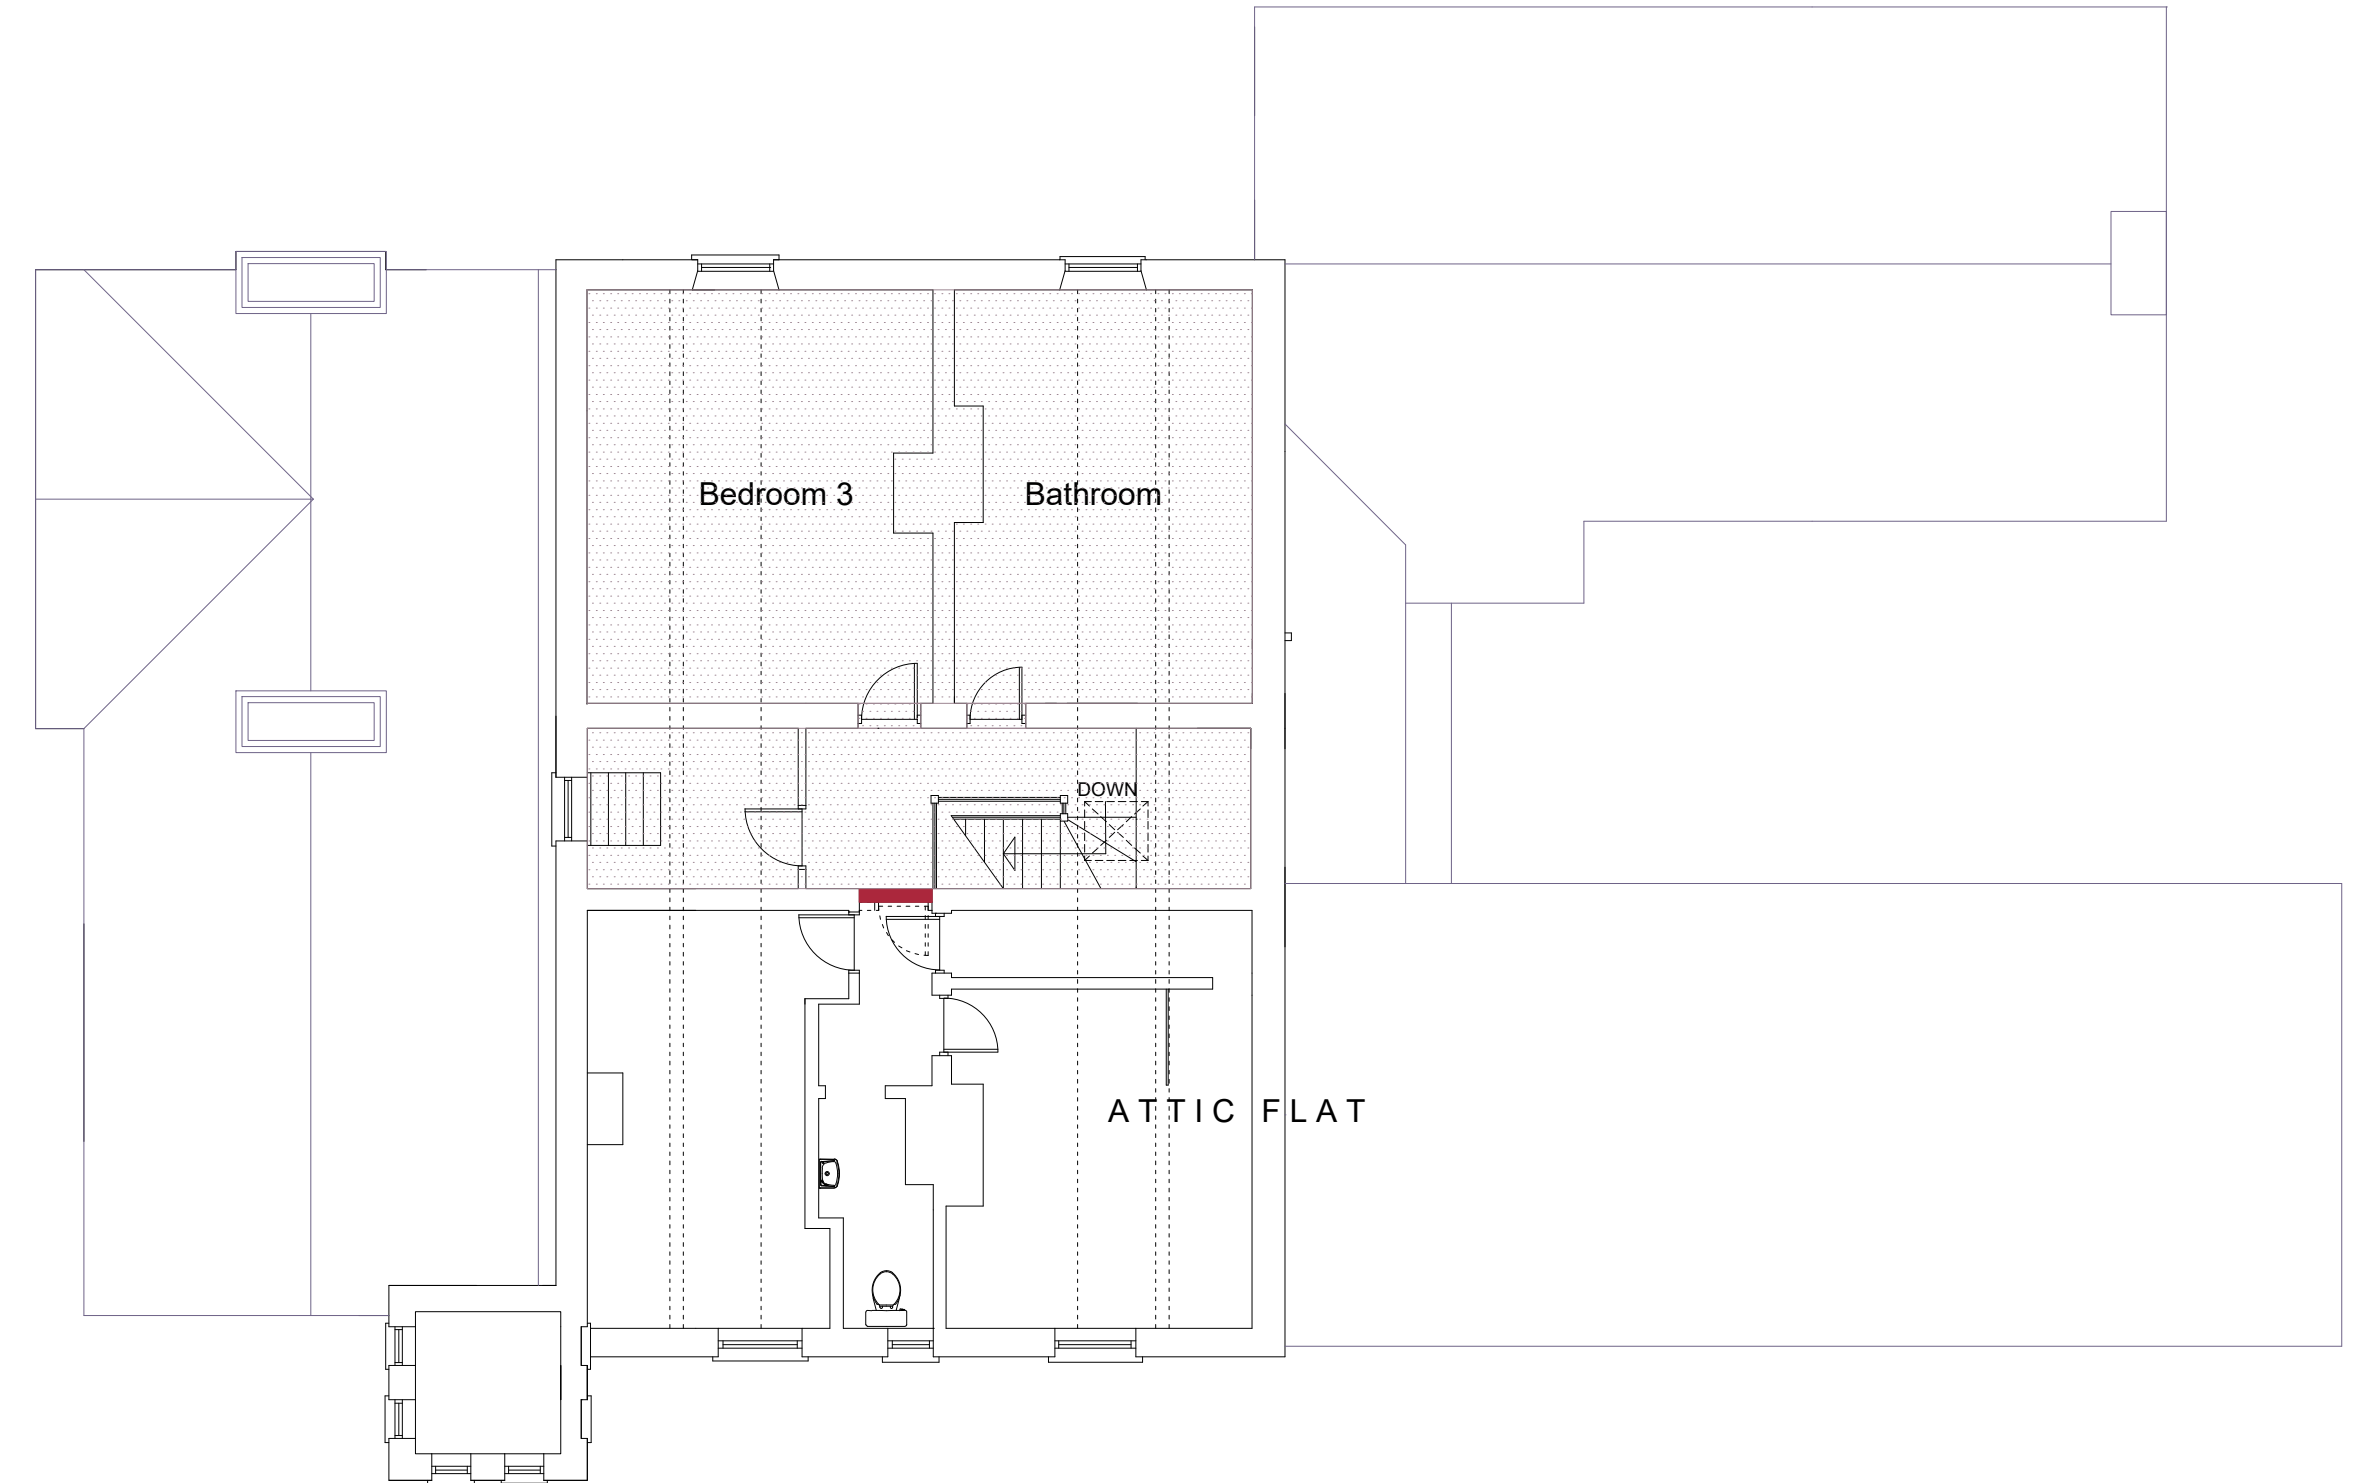

SECOND FLOOR PLAN

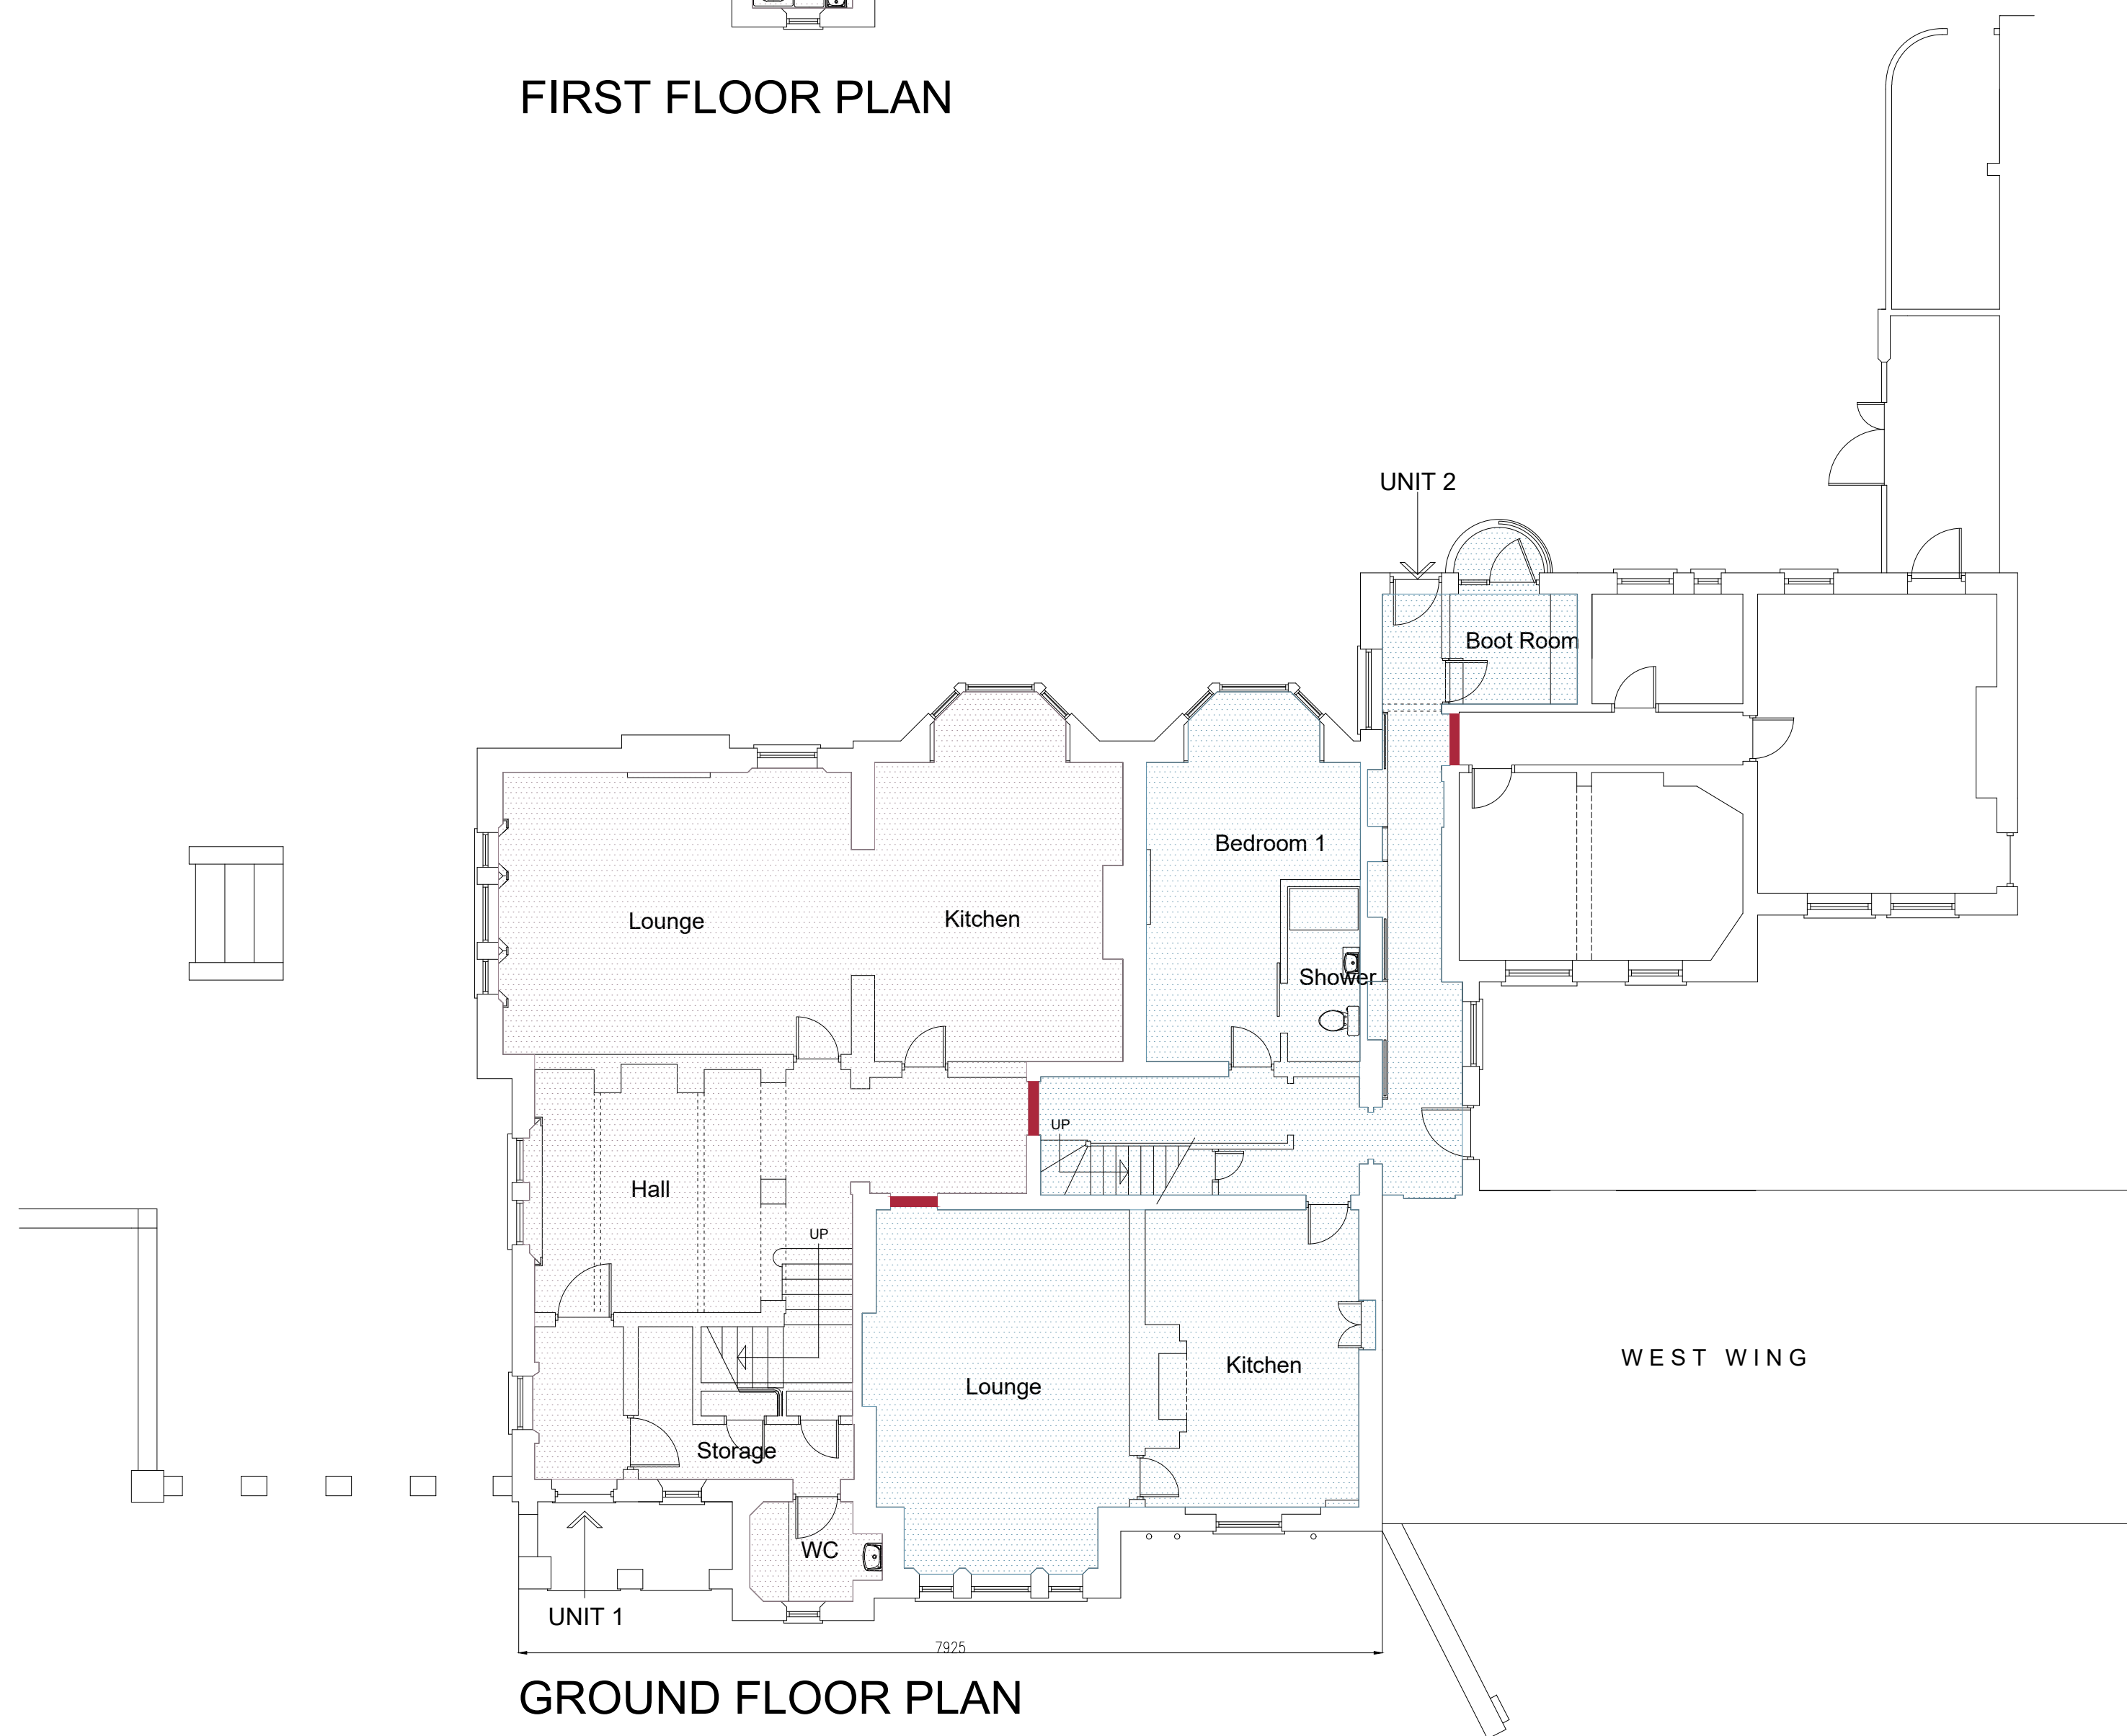

GROUND FLOOR PLAN

Doors to be Blocked Up

REVISIONS:
A 02/07/2020
First floor area to Unit 2 increased to include
Snooker Room.



Client:
Mr & Mrs Dan Woodall

Job Description:
Proposed Floor Plans

Location:
Whitewell Lodge
Whitewell
Whitchurch, SY13 3AL

Scale:
1:100

Date:
4 October, 2019

Drawing Number:
W.1464 / 3

Revision:
A