



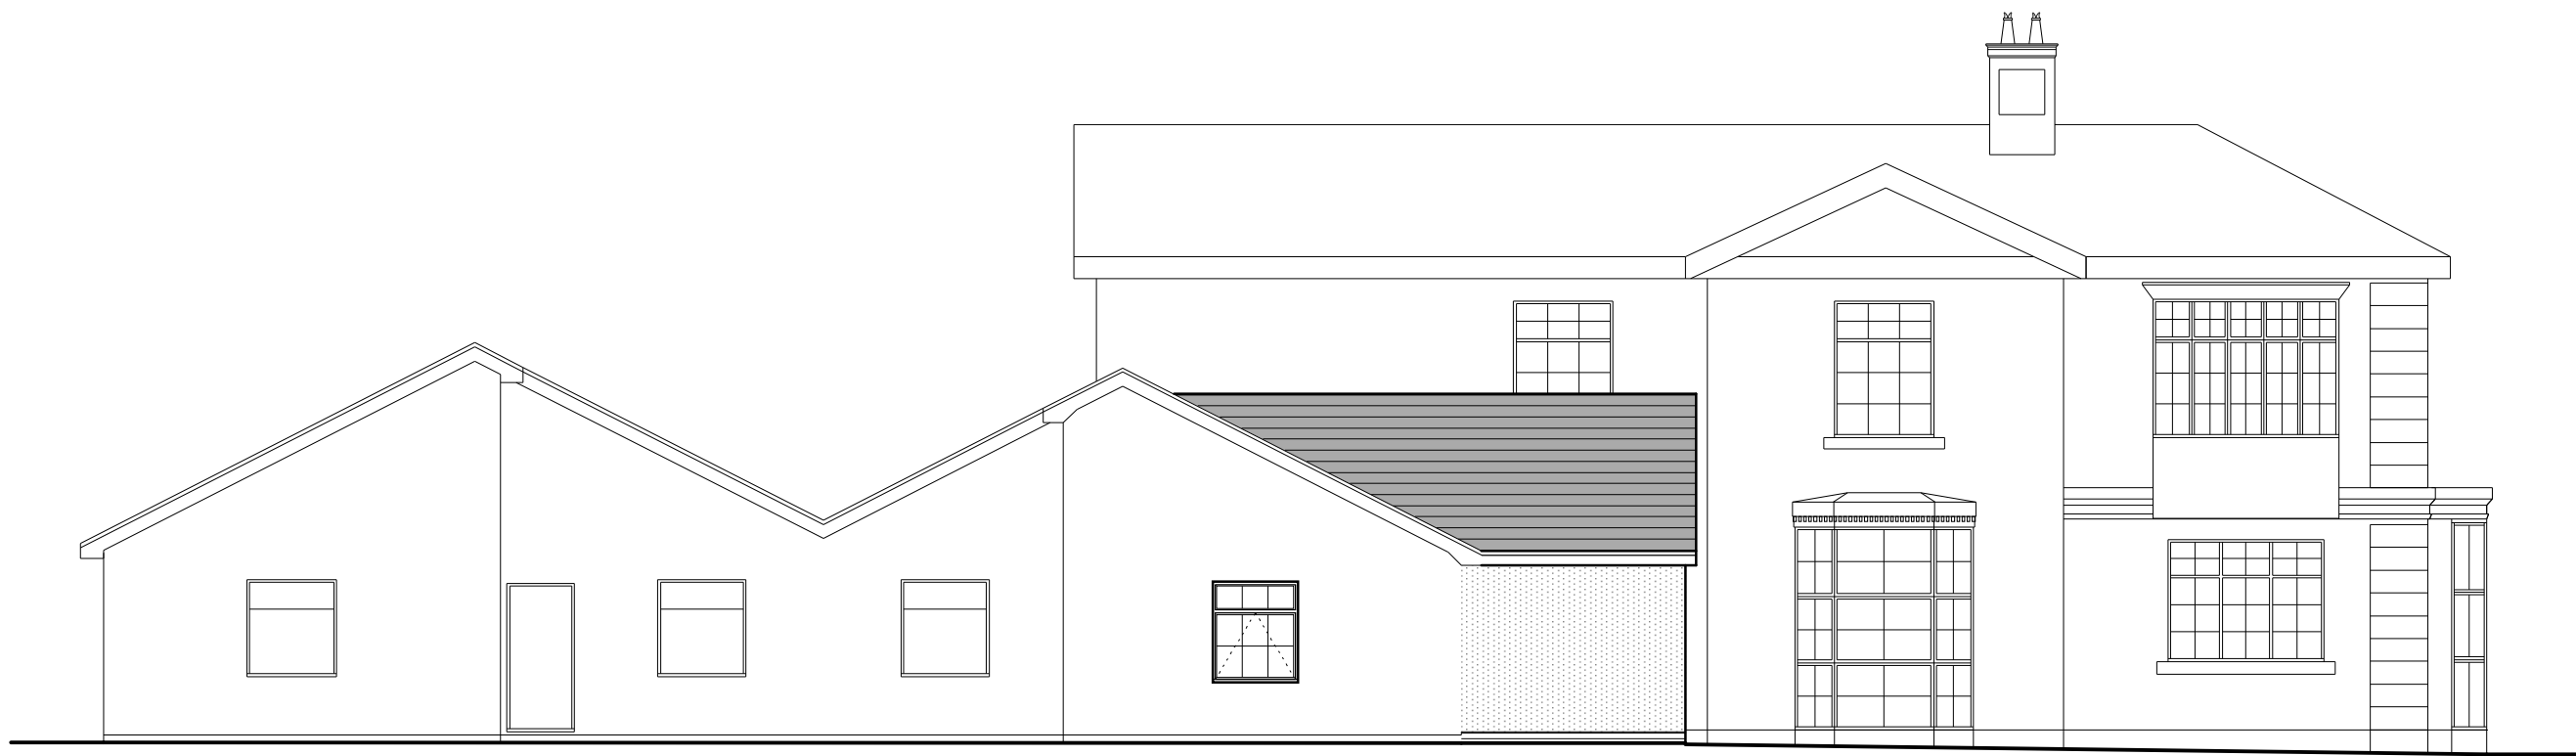

Front Elevation: 1:100



Side Elevation: 1:100

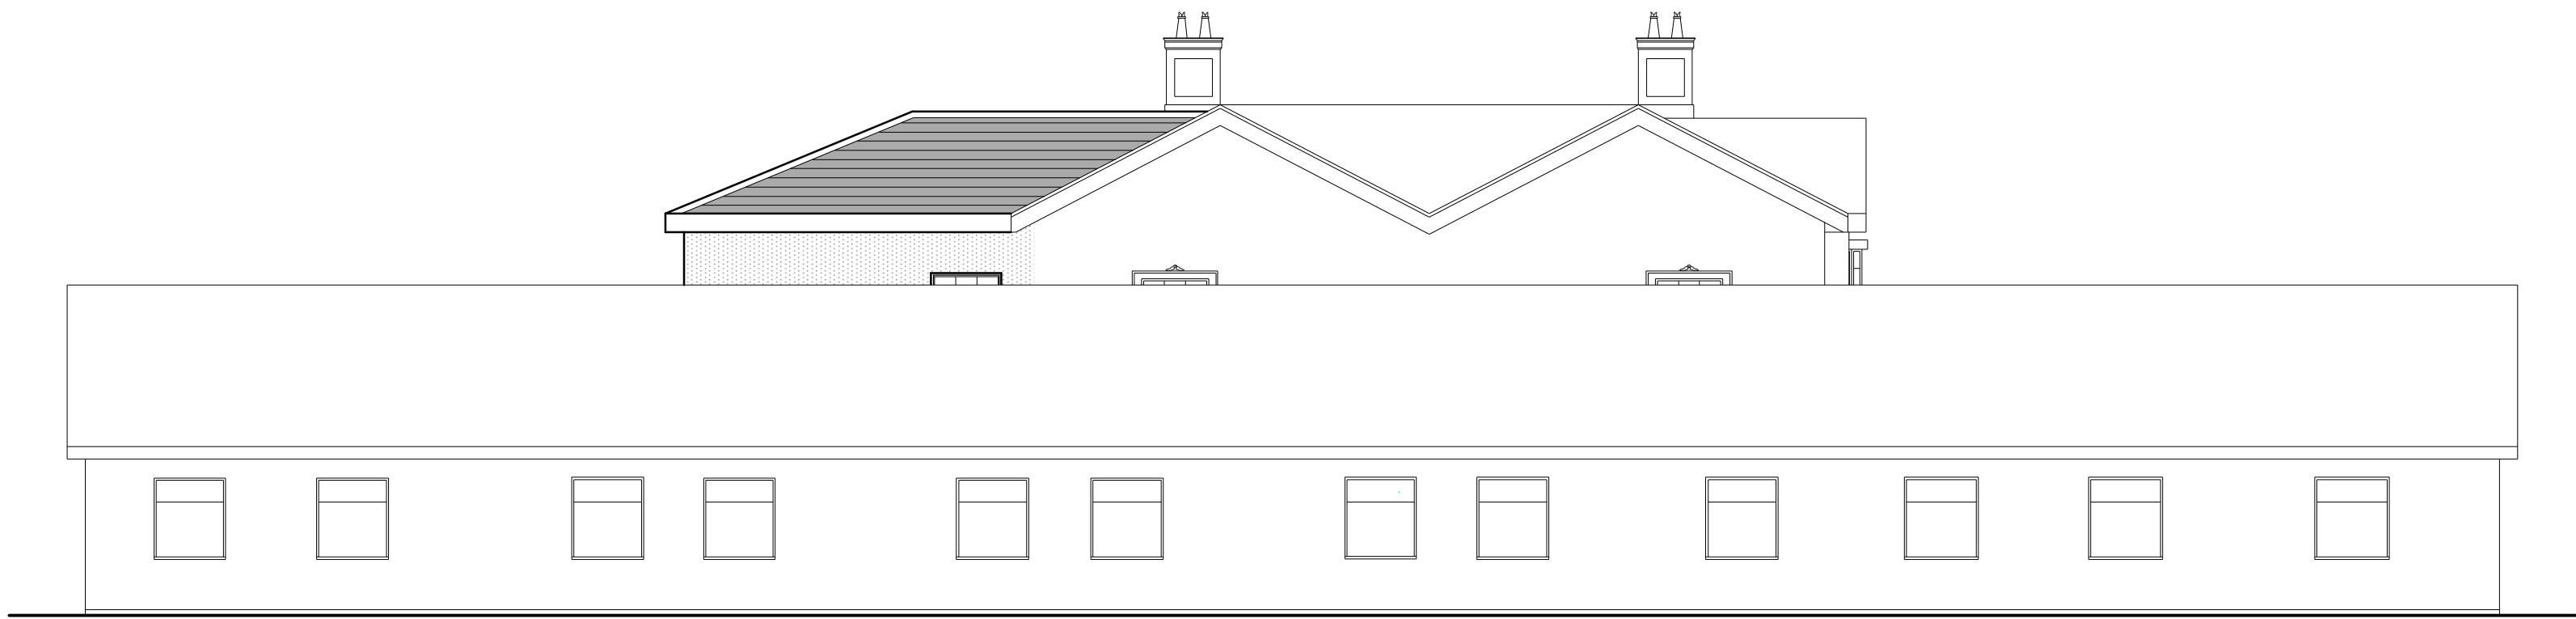

Rear Elevation: 1:100



Side Elevation: 1:100

External Facing Materials
External walls are to render to match existing and to Local Authority approval.

Roofing Materials
Roof coverings are to be Slate to match existing and to Local Authority approval.

All windows are to comprise sealed double glazed units set in white uPVC frames to match existing. En-suite windows are to be fitted with obscured glass.

All fascias and soffits are to comprise painted softwood to match existing.

Rainwater to be collected in uPVC guttering and uPVC downpipes to match existing. Surface water to discharge to existing drainage system.

Rev	Date	Detail	Initial
D	11/19	Planning Amends	S.M.E.
C	10/19	Planning Amends	S.M.E.
B	07/19	Design Changes	E.M.J
A	07/19	Design Changes	E.M.J

Project: Proposed alterations at The White House, Grove Road, Wrexham. LL11 1DY	
Title: Planning: Elevations	Scale: (A1) 1:100
Drawn By: S M Eltham	Date: Jul 2019
Drawing No: T071/003	Sheet: 2 of 2