



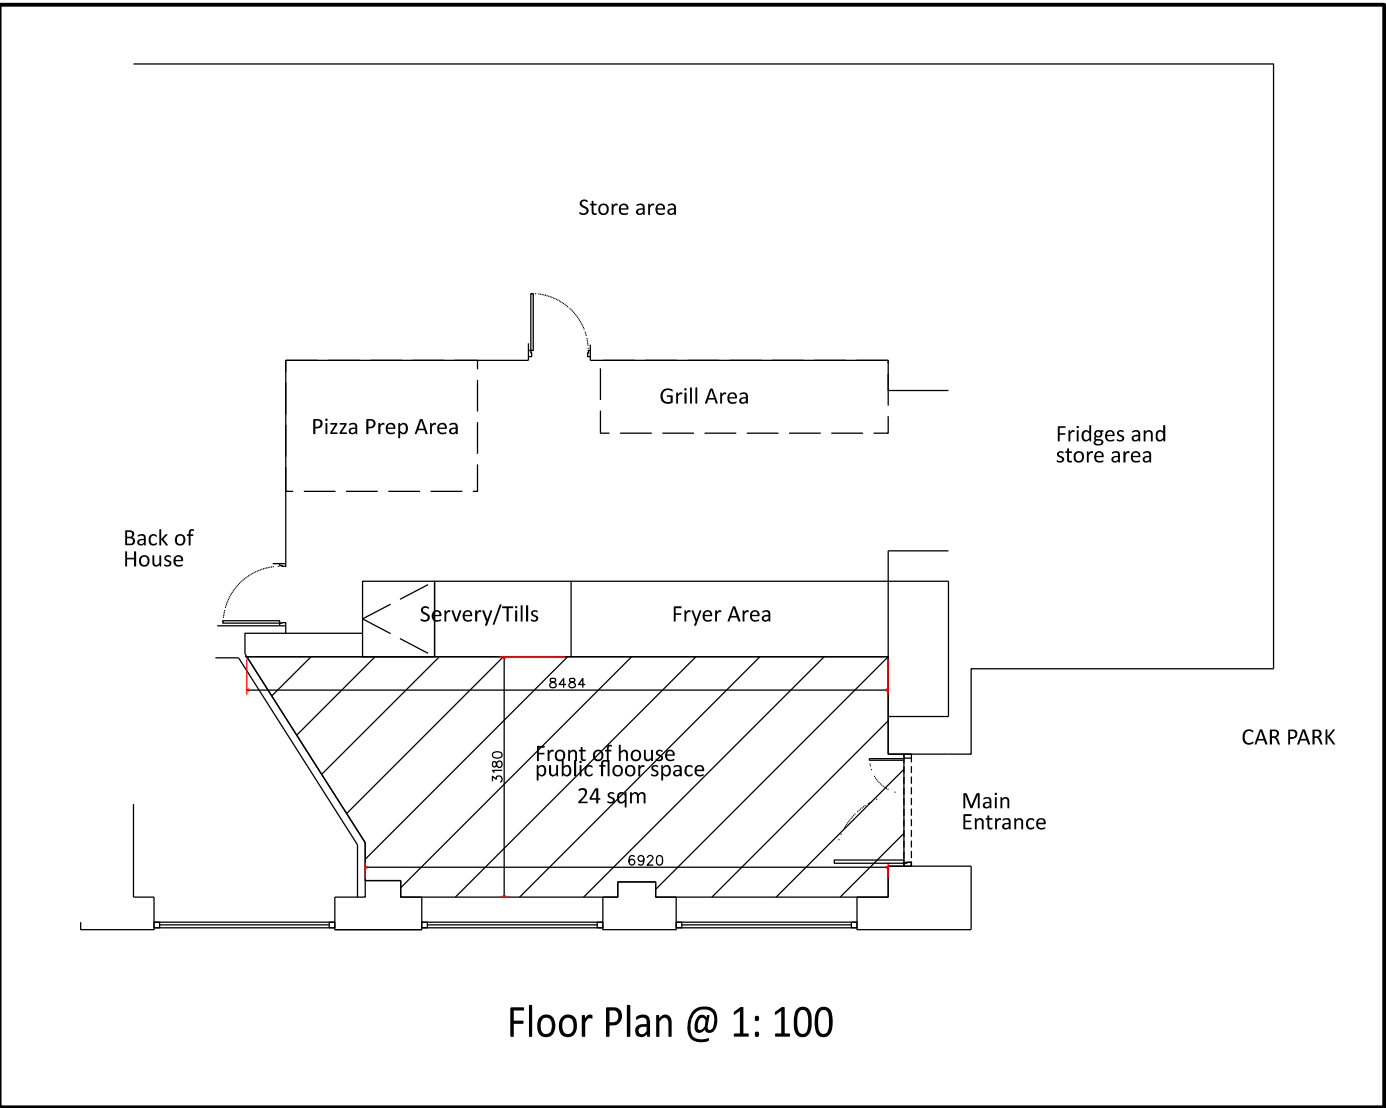

Floor Plan @ 1: 100

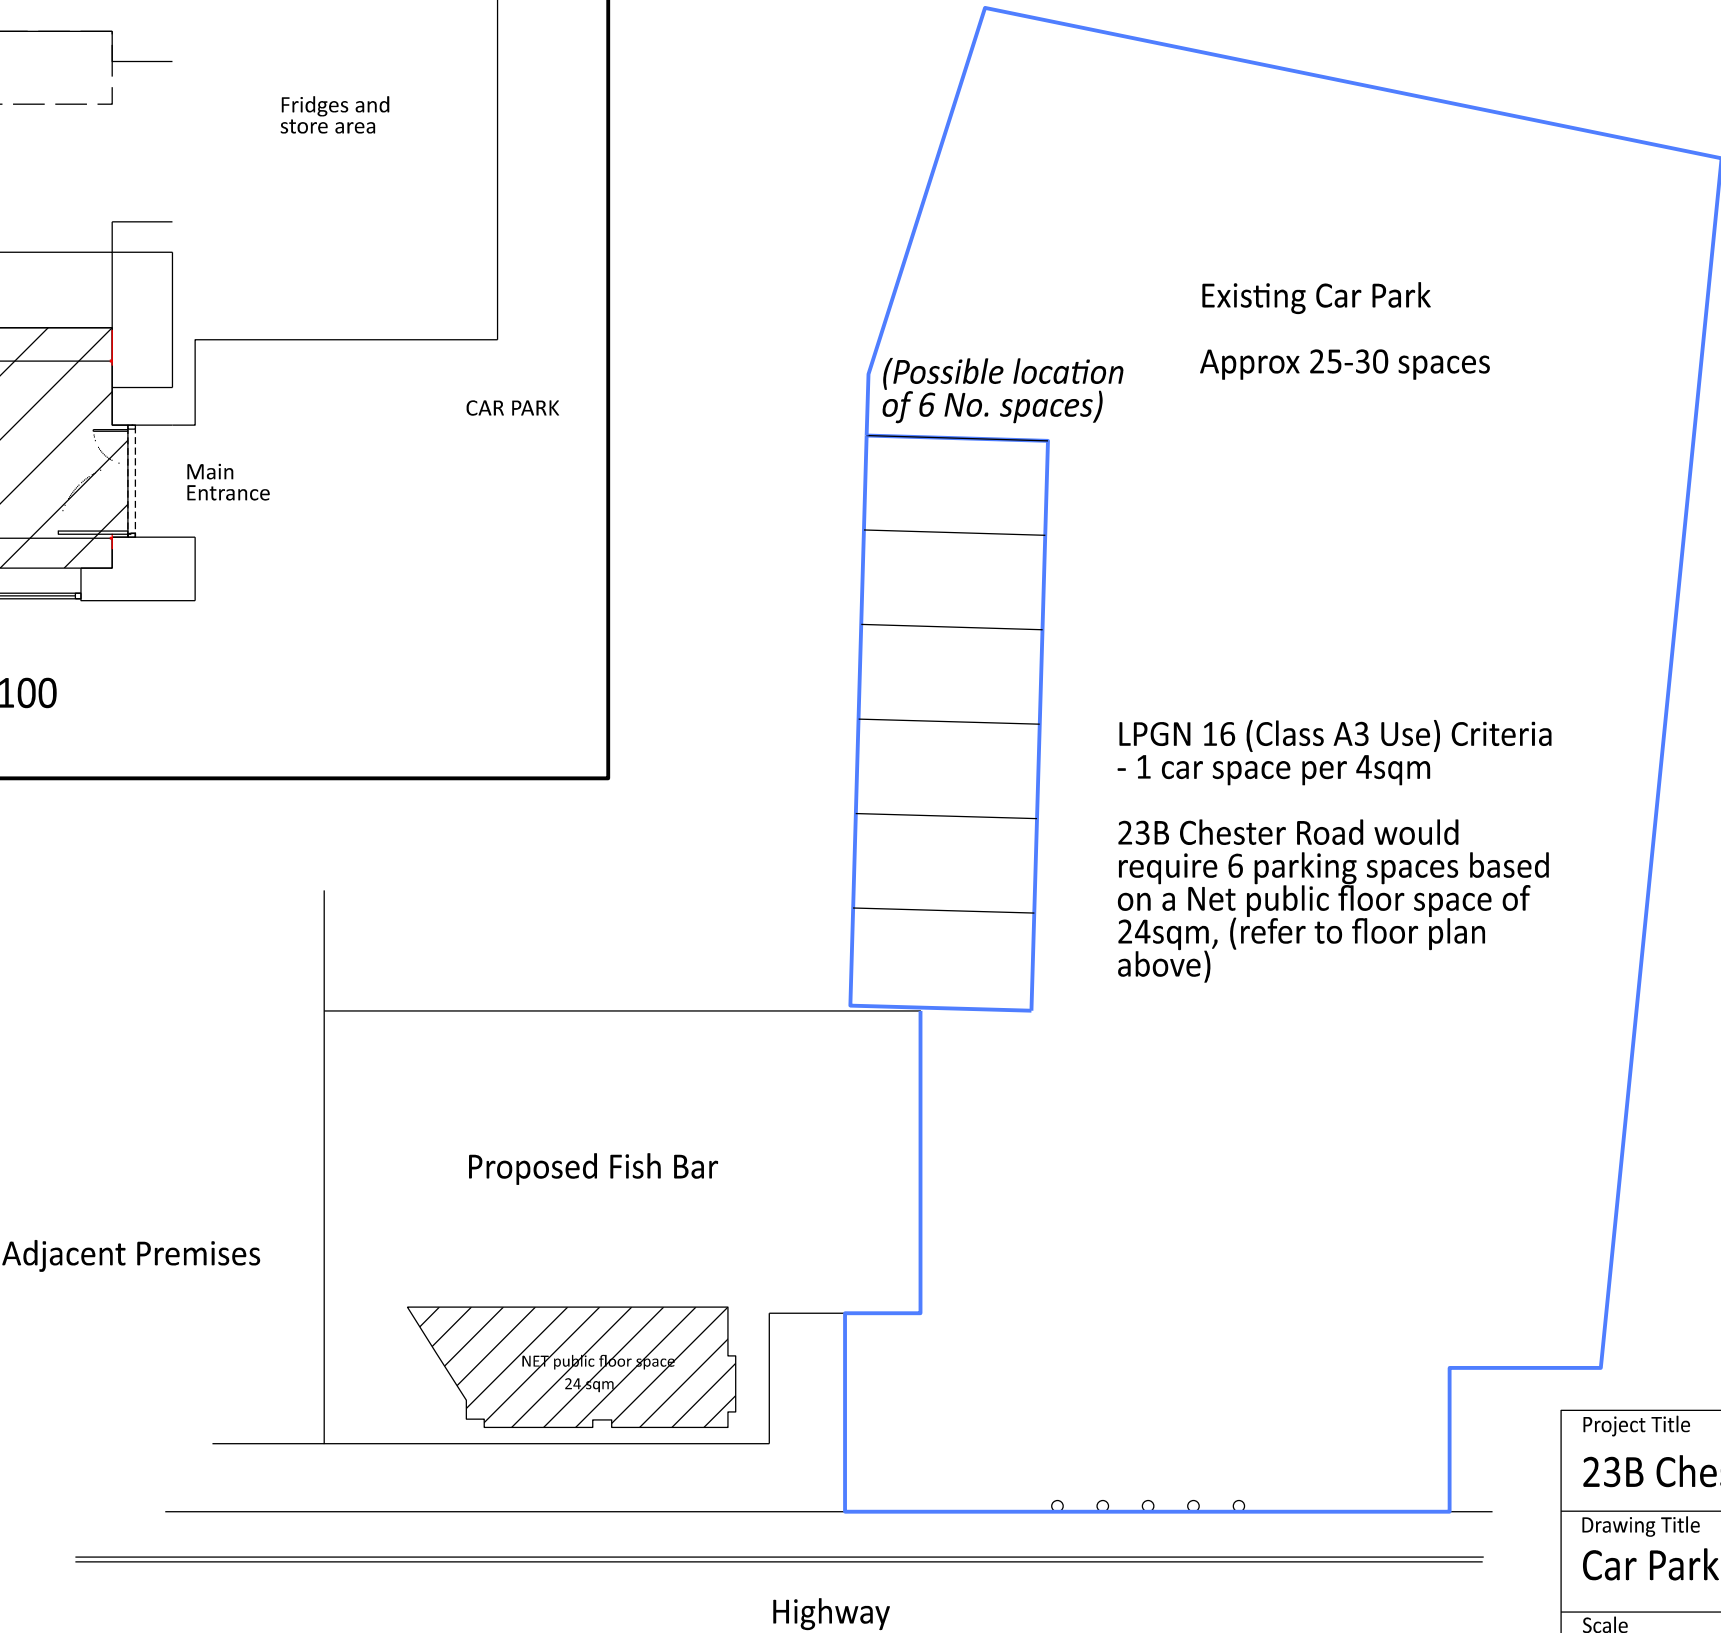

External Site Plan @ 1:200

Project Title		
23B Chester Road, Gresford, Wrexham		
Drawing Title		
Car Park allocation Plan		
Scale	Date	Office
1:100 / 200@A3	Feb 20	Wrexham
Drawing No.		Revision
01		A