


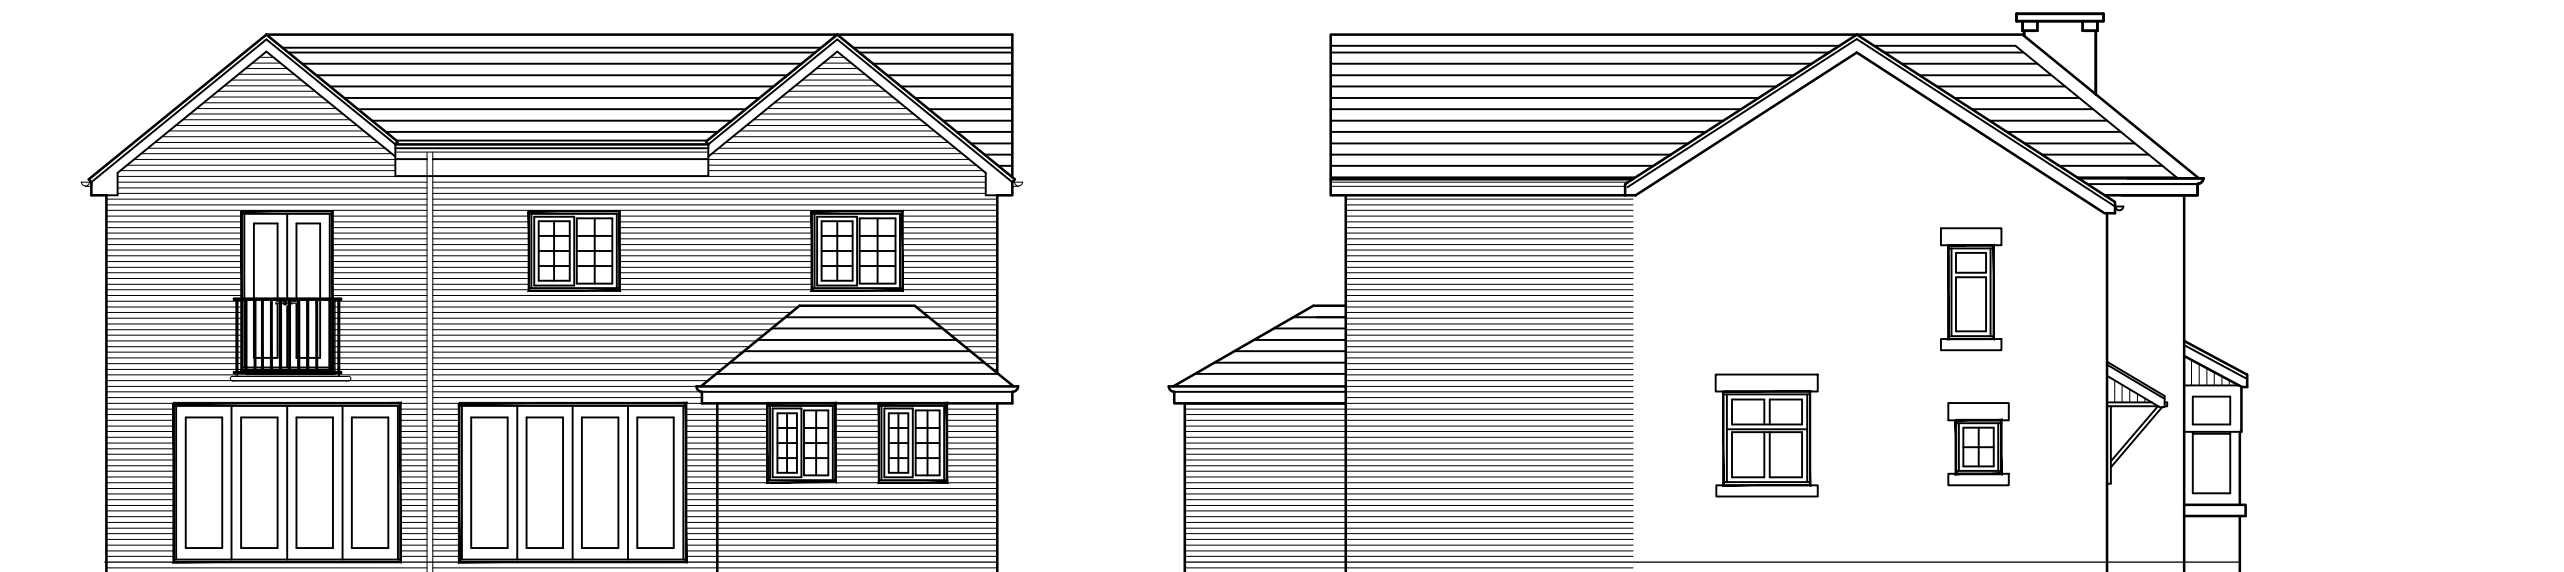

REAR ELEVATION AS PROPOSED

SIDE ELEVATION AS PROPOSED



ROADSIDE ELEVATION AS PROPOSED

SIDE ELEVATION AS PROPOSED

OPTION 1



Project; Stanfield House, Main Road, Caego, Wrexham, LL11 6TS	
Title; Elevations as Proposed	Scale (A3); 1:50
Dwg No; SH/PD/04	Date; October 2019
Revision; Rev-A Roof design amended 08.01.20	