




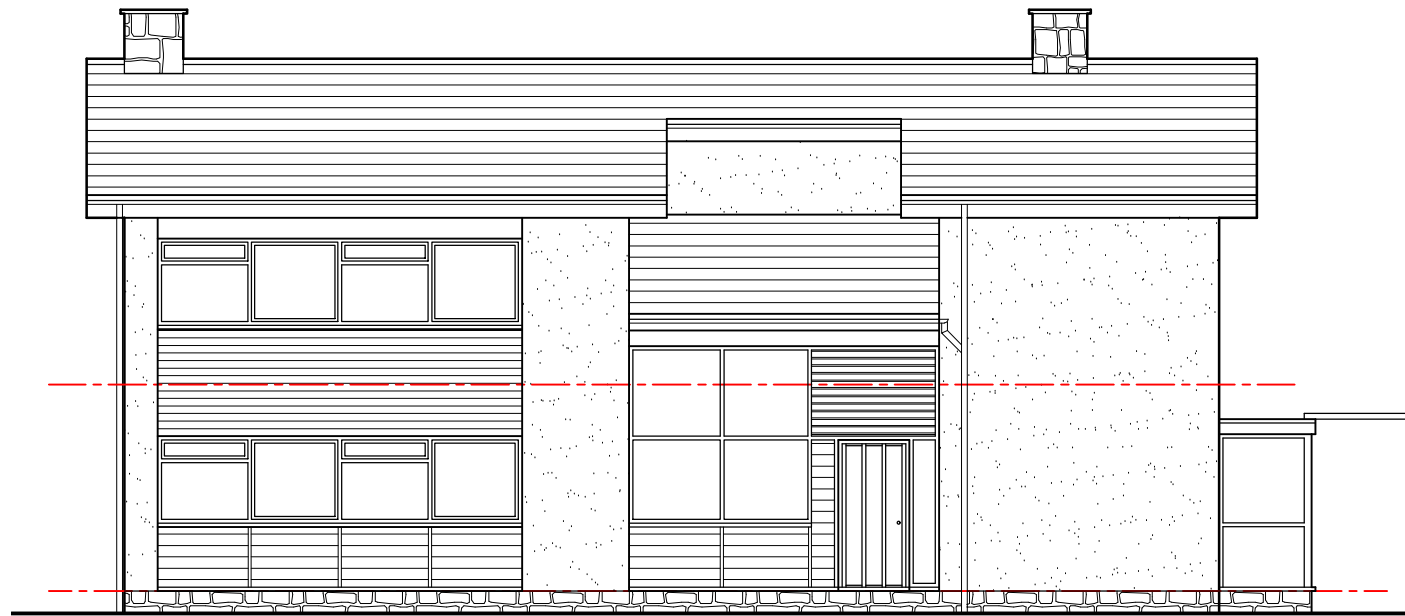


Front Elevation 1:100

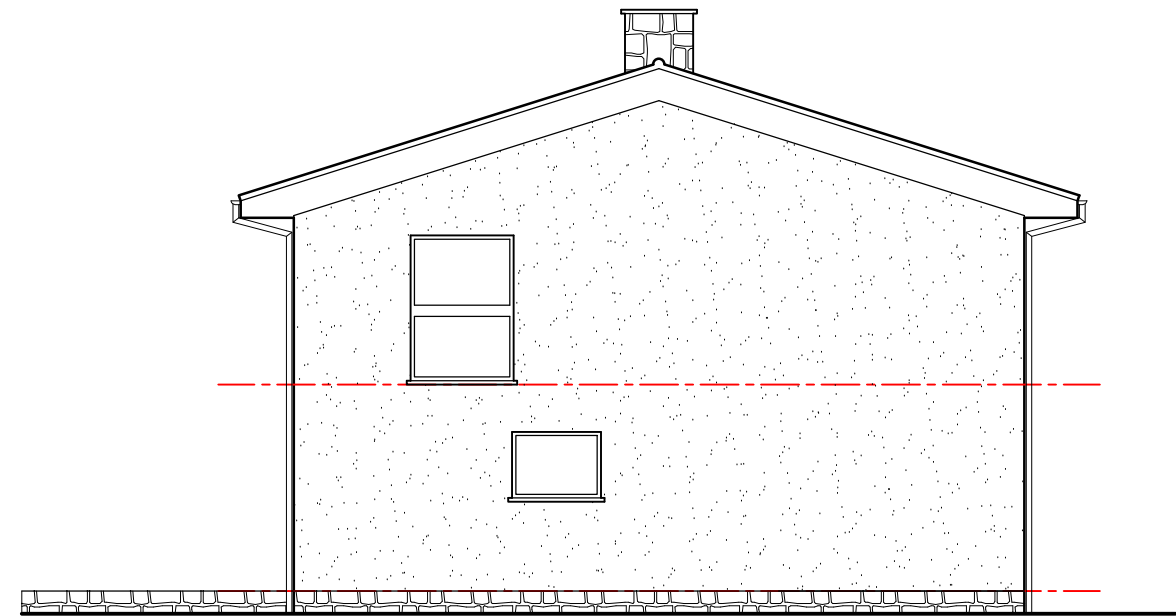

Side-01 Elevation 1:100

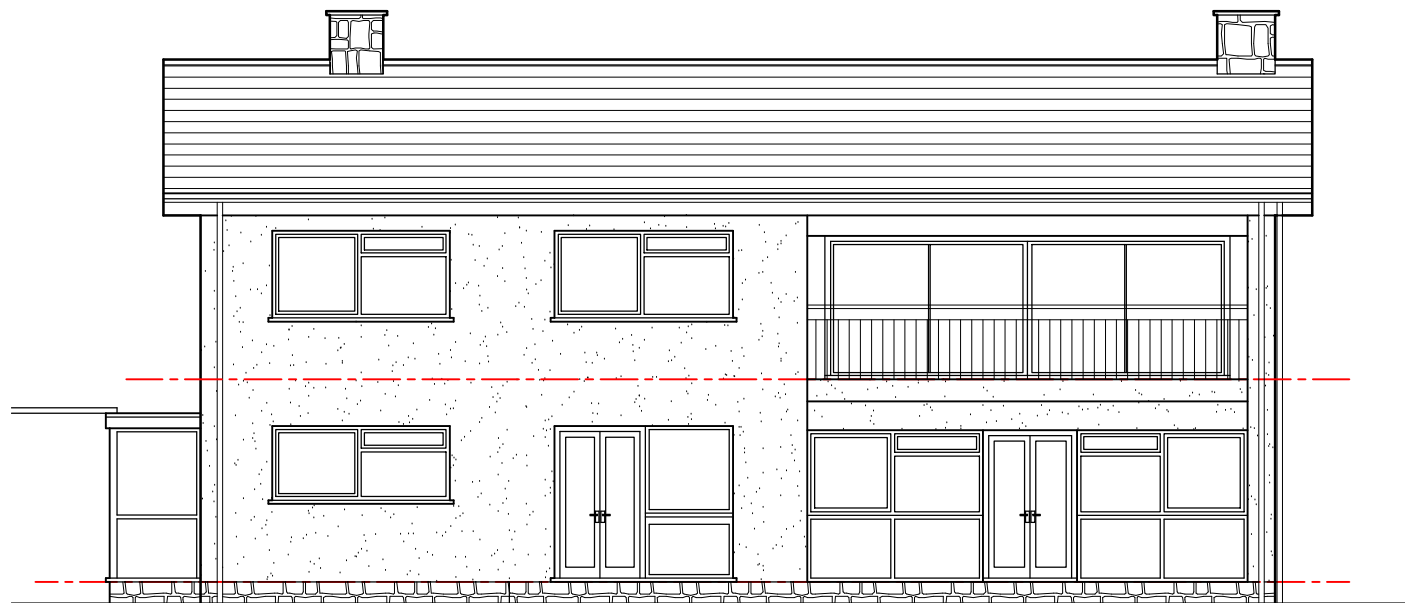

Rear Elevation 1:100

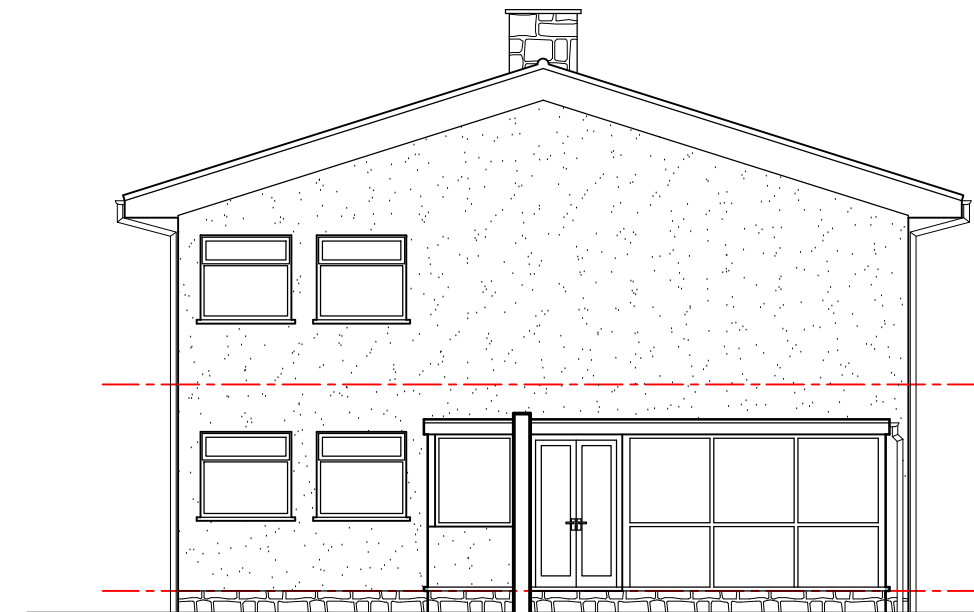

Side-2 Elevation 1:100



Project; Orchard House, Wrexham Road, Overton, Wrexham, LL13 0HF	
Title; As Existing elevations	Scale (A2); 1:50
Dwg No; OH/PD/03	Date; February 25th 2020
Revision;	