

NOTES:

Soft landscaping to consist of indigenous low-level shrubs & plants set within allocated areas as highlighted. All plants to comply with British Standard BS3936-Specification for Nursery Stock to include pre-planting site preparation and post-planting maintenance in accordance with BS 4428 (1989) Code of Practice for General Landscape Operations.

Rumble strip

Private Driveway

Porous hardstanding




Flagged areas

Private Gardens

Open Countryside

Resin bound gravel

Pond

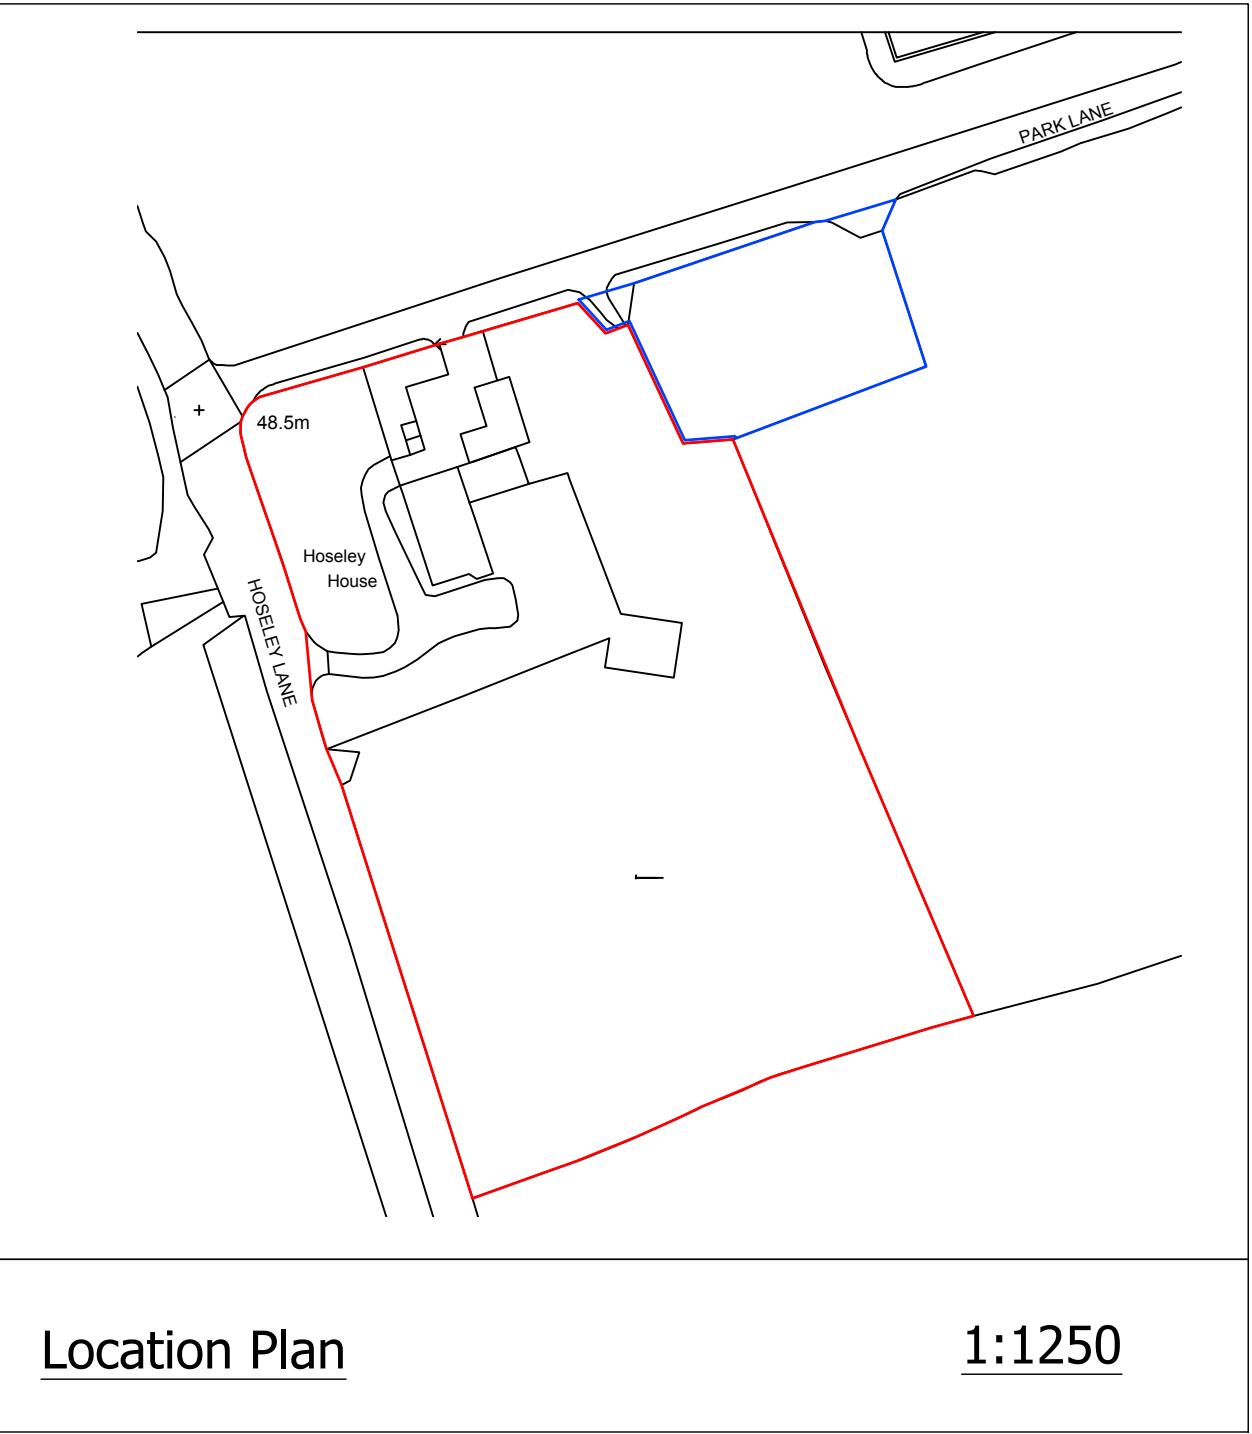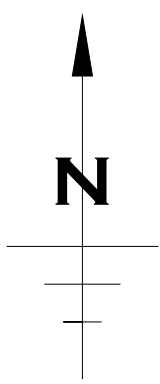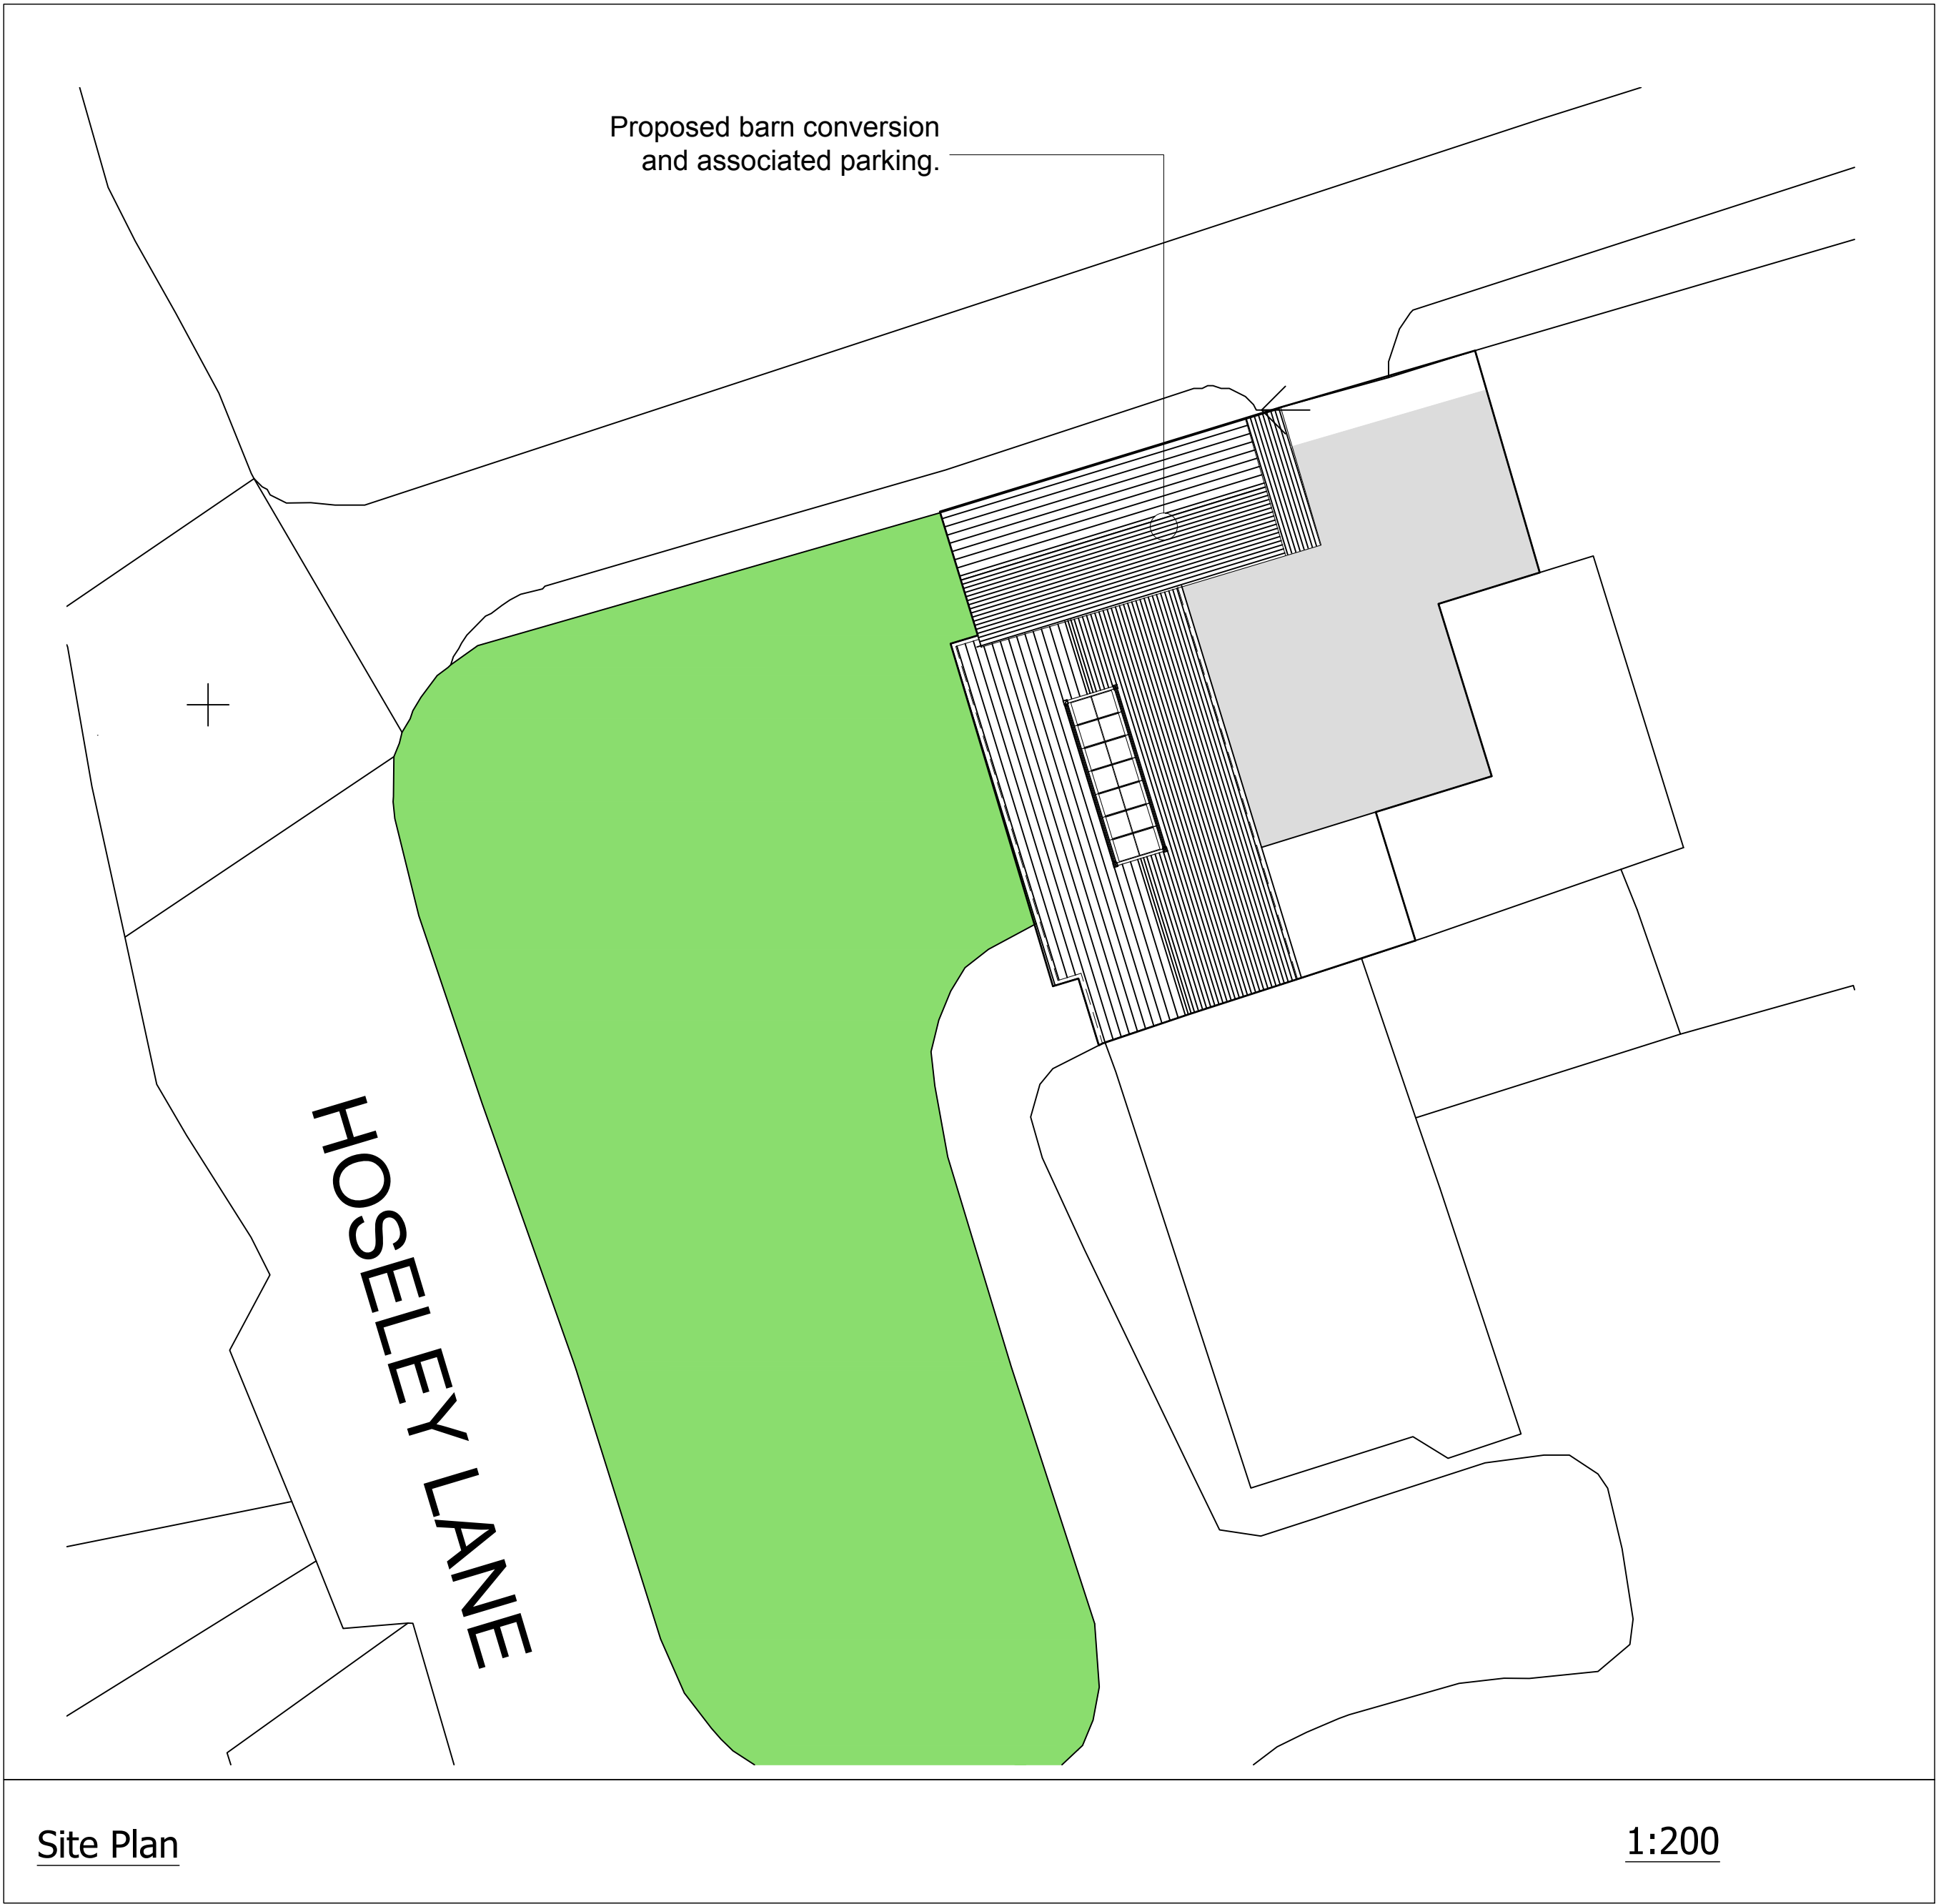

Portman Surveyors Ltd.©
Note:
This drawing is copyright protected; do not scale off, all dimensions are to be checked on site by contractor.
Contractor to report any discrepancies in dimensions, errors or omissions prior to commencing work.
Portman Surveyors Ltd. take no responsibility for any unauthorised use of the information contained herein.

Rev	Date	Comment




Portman Surveyors Ltd
Chartered Building Surveyors




RICS

The Studio
Tarporley Business Centre
Nantwich Road
Tarporley
Cheshire CW6 9UT
Tel/Fax: +44 (0)1829 732696
Mobile: +44 (0)7812 021070
e: rob.lee@portmansurveyors.com

Client:	Date:
Mr & Mrs D Green	April 2020
Project:	
Hoesley House, Hoseley Lane, Marford, Wrexham. LL12 8YD	
Drawing Title:	Scale:
LOCATION PLAN	1:200
PROPOSED Site Plan	Status:
	Planning
Drawing No:	Rev:
A_266_01	-

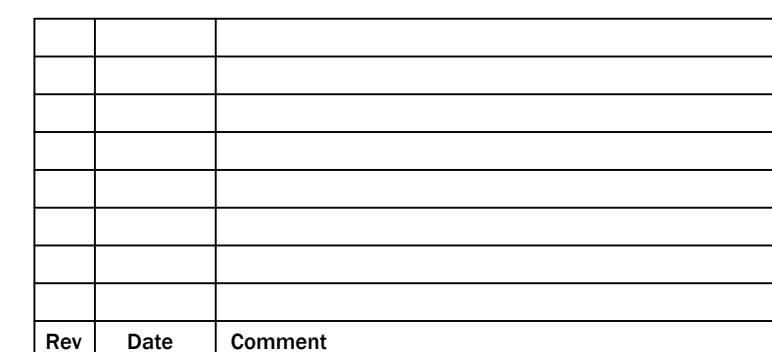

 Portman Surveyors Ltd Chartered Building Surveyors	
The Studio Tarporley Business Centre Nantwich Road Tarporley Cheshire CW6 9UT Tel/Fax: +44 (0)1829 732696 Mobile: +44 (0)7812 021070 e: rob.lee@portmansurveyors.com	
	
Client: Mr & Mrs D Green	Date: April 2020
Project: Hoesley House, Hoseley Lane, Marford, Wrexham. LL12 8YD	
Drawing Title: PROPOSED Ground Floor Plan	Scale: 1:50
	Status: Planning
Drawing No: A_266_10	Rev: -

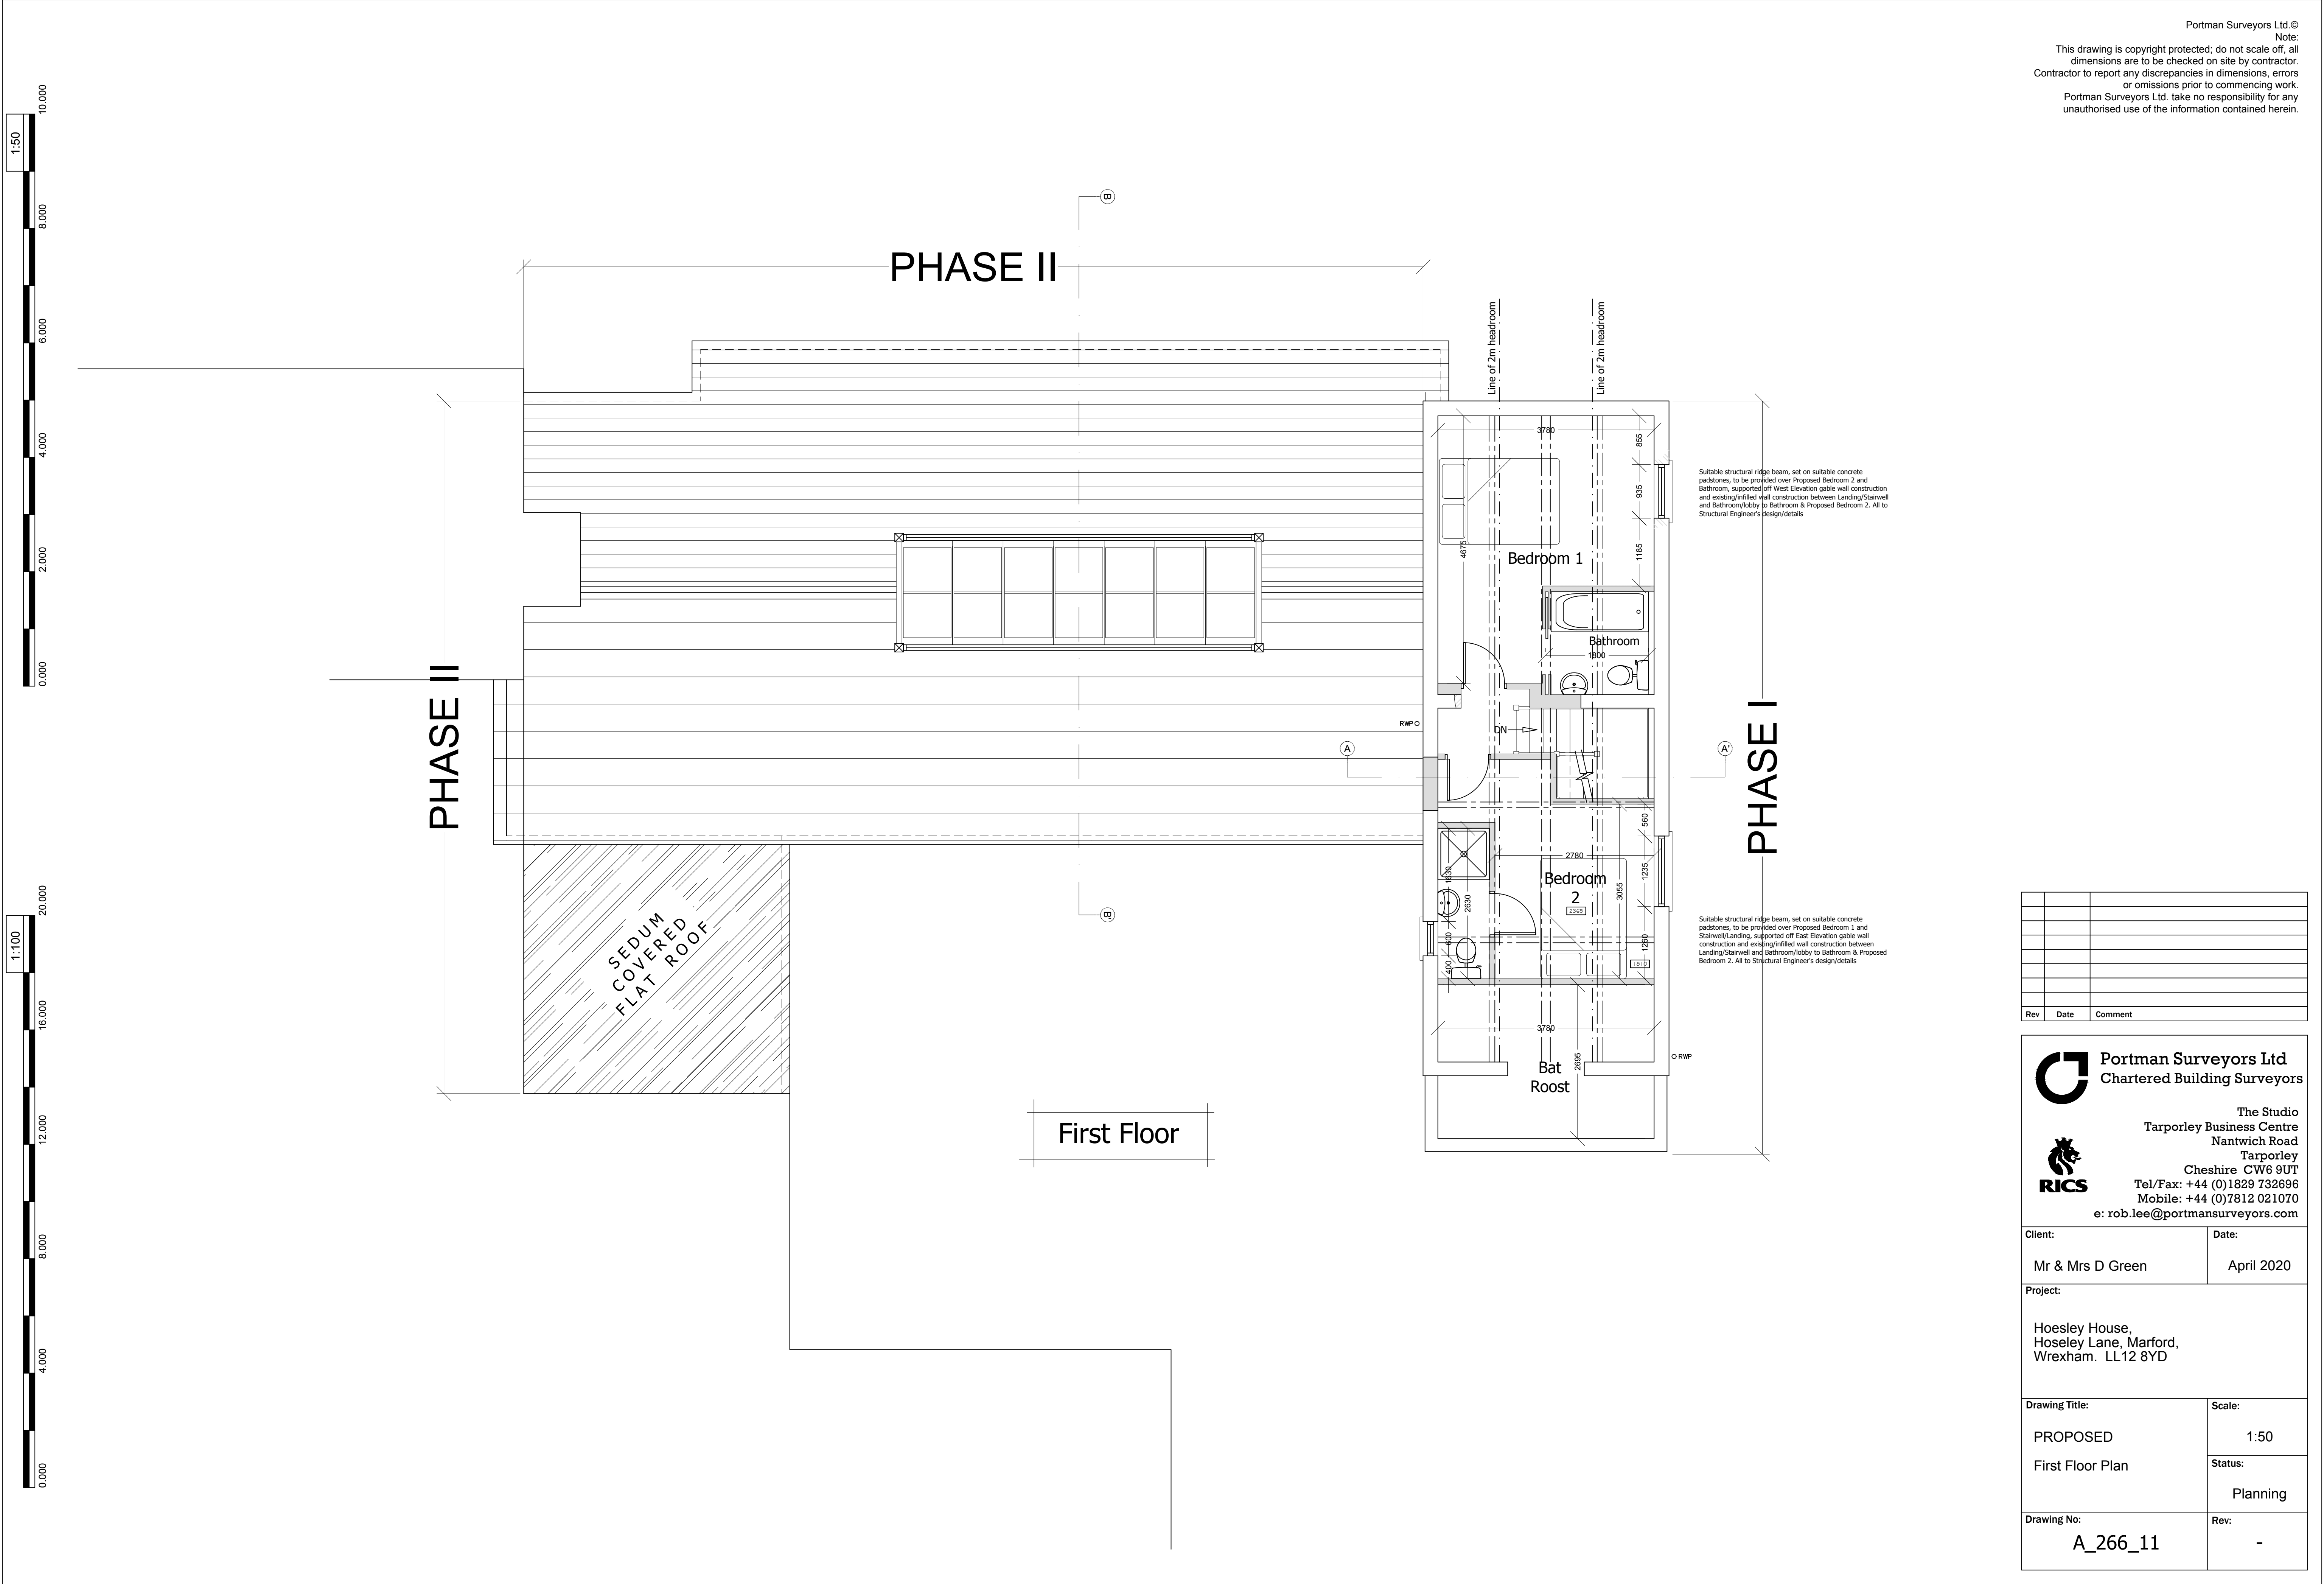

Portman Surveyors Ltd.©
Note:
This drawing is copyright protected; do not scale off, all dimensions are to be checked on site by contractor. Contractor to report any discrepancies in dimensions, errors or omissions prior to commencing work.
Portman Surveyors Ltd. take no responsibility for any unauthorised use of the information contained herein.

Rev	Date	Comment



Portman Surveyors Ltd
Chartered Building Surveyors



RICS

The Studio
Tarporley Business Centre
Nantwich Road
Tarporley
Cheshire CW6 9UT
Tel/Fax: +44 (0)1829 732696
Mobile: +44 (0)7812 021070
e: rob.lee@portmansurveyors.com

Client:
Mr & Mrs D Green

Date:
April 2020

Project:

Hoesley House,
Hoesley Lane, Marford,
Wrexham. LL12 8YD

Drawing Title:

PROPOSED

First Floor Plan

Scale:

1:50

Status:




Planning

Drawing No:


A_266_11

Rev:


-

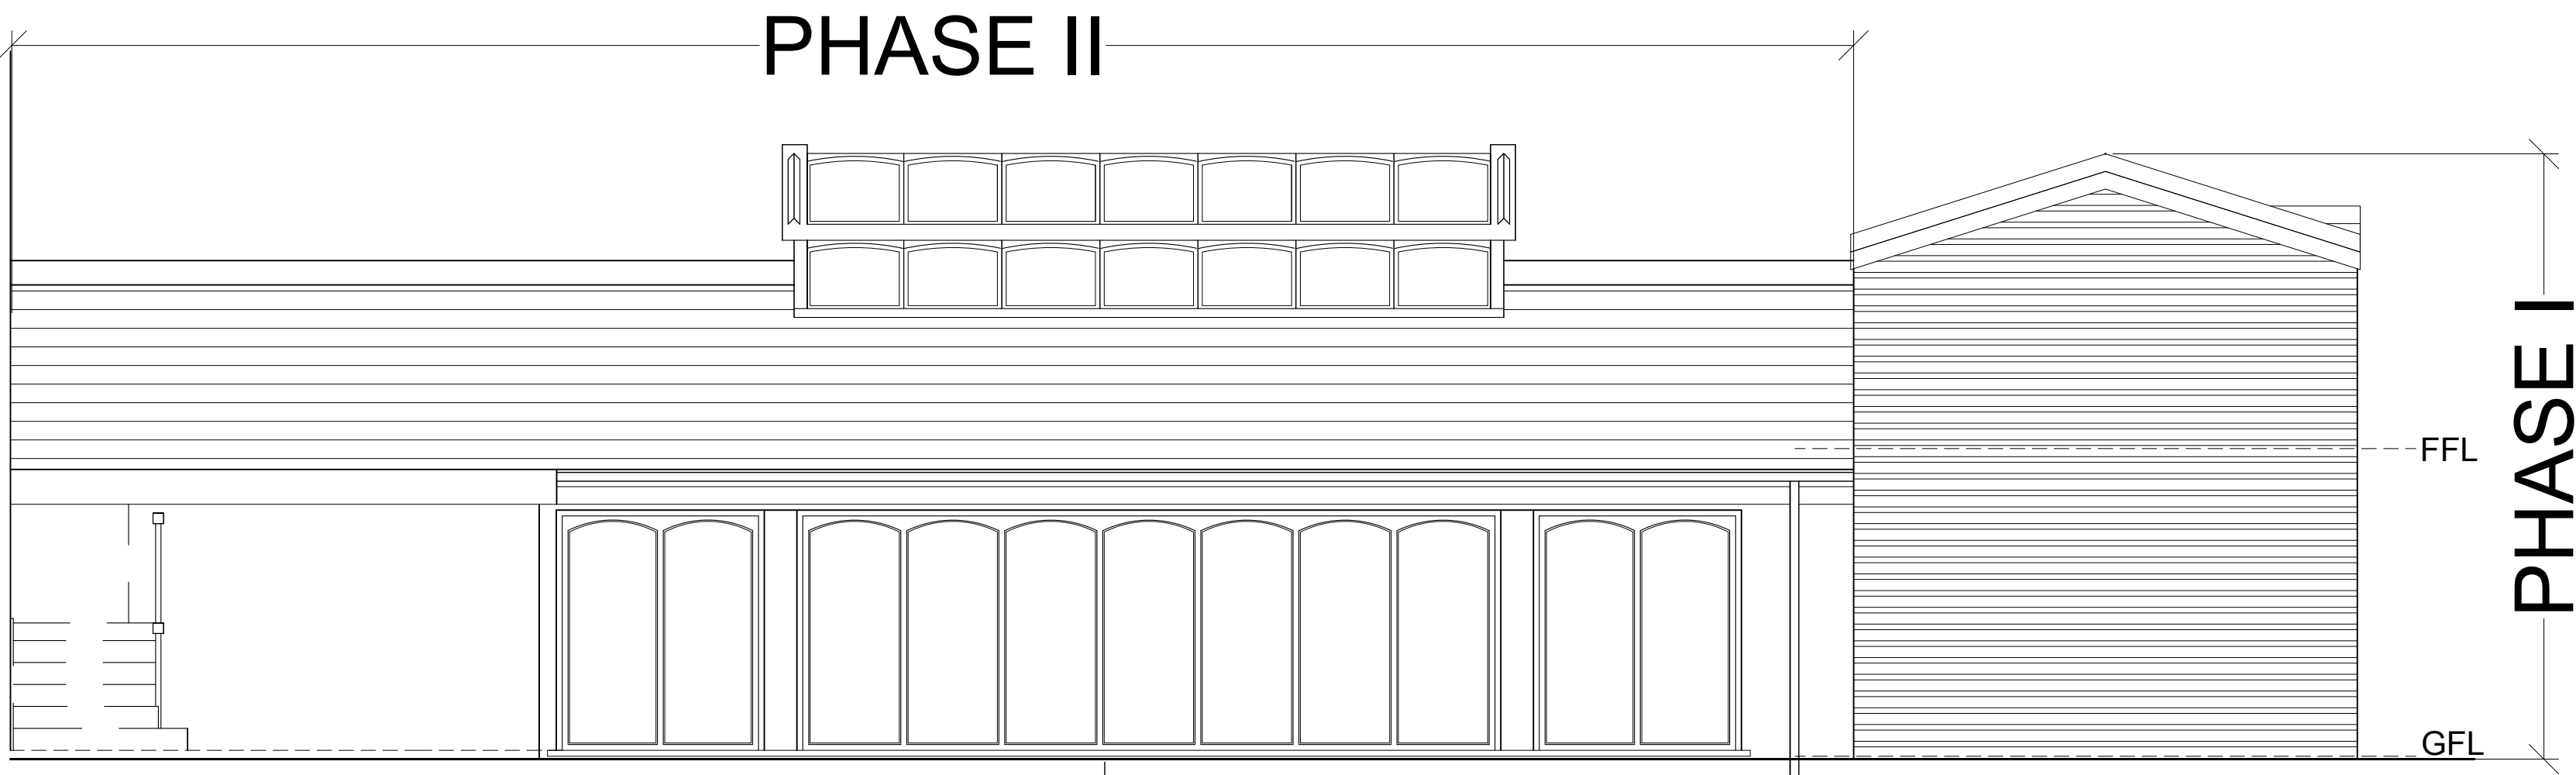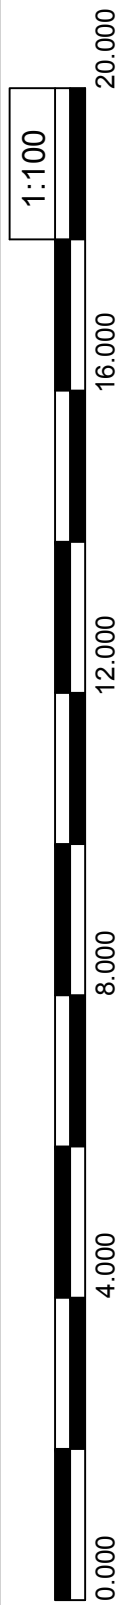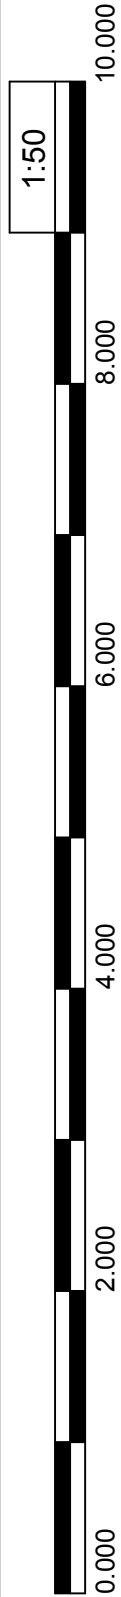

East Elevation

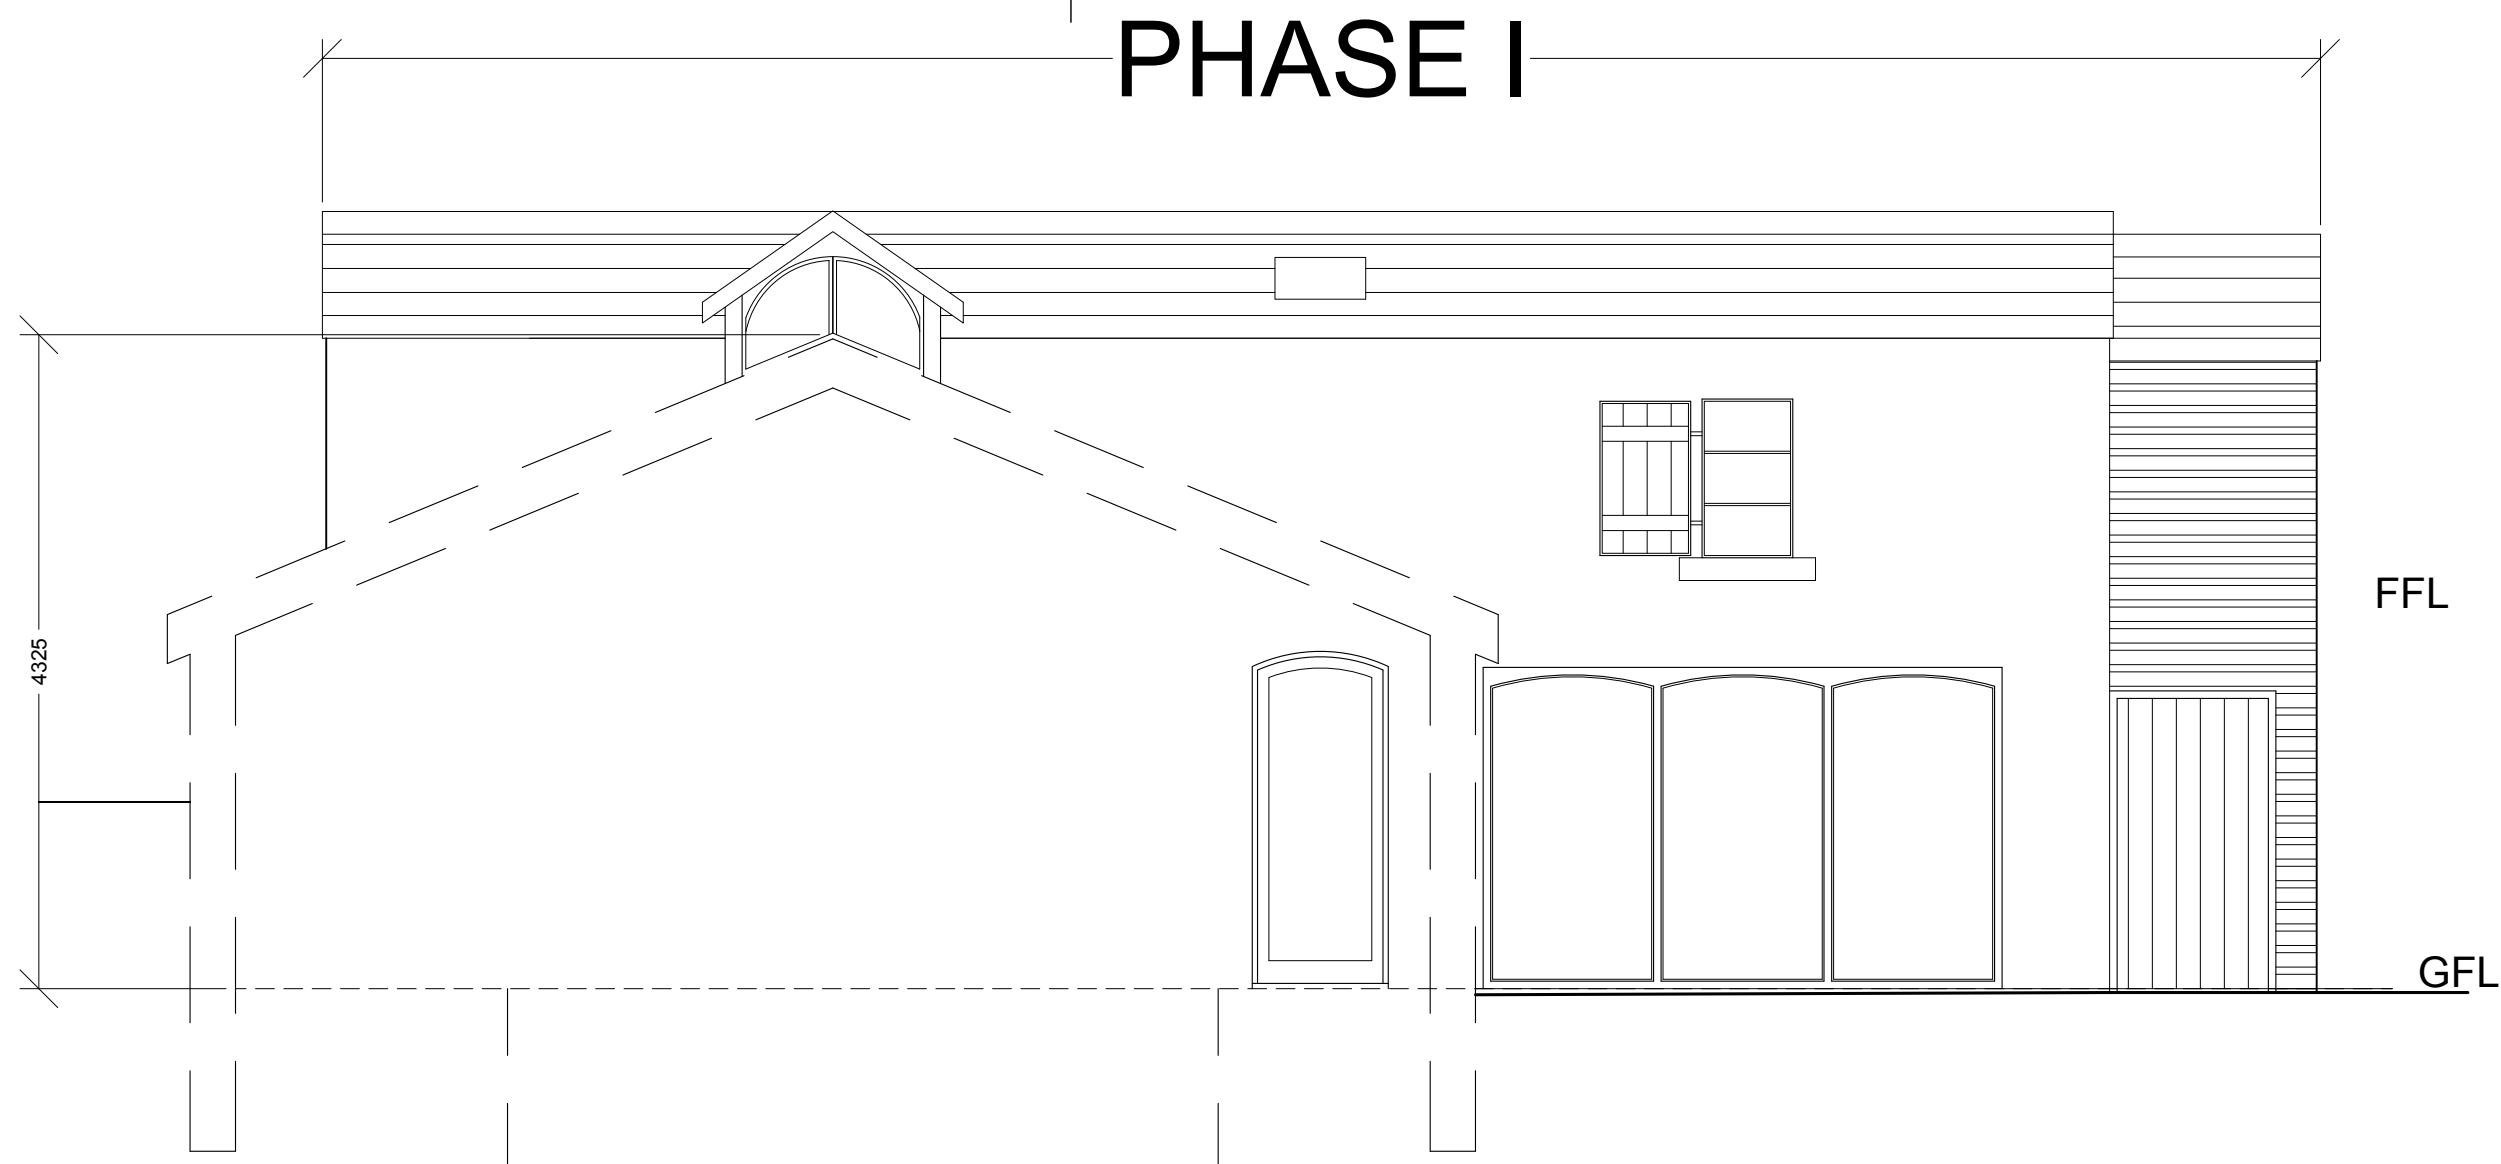

South Elevation

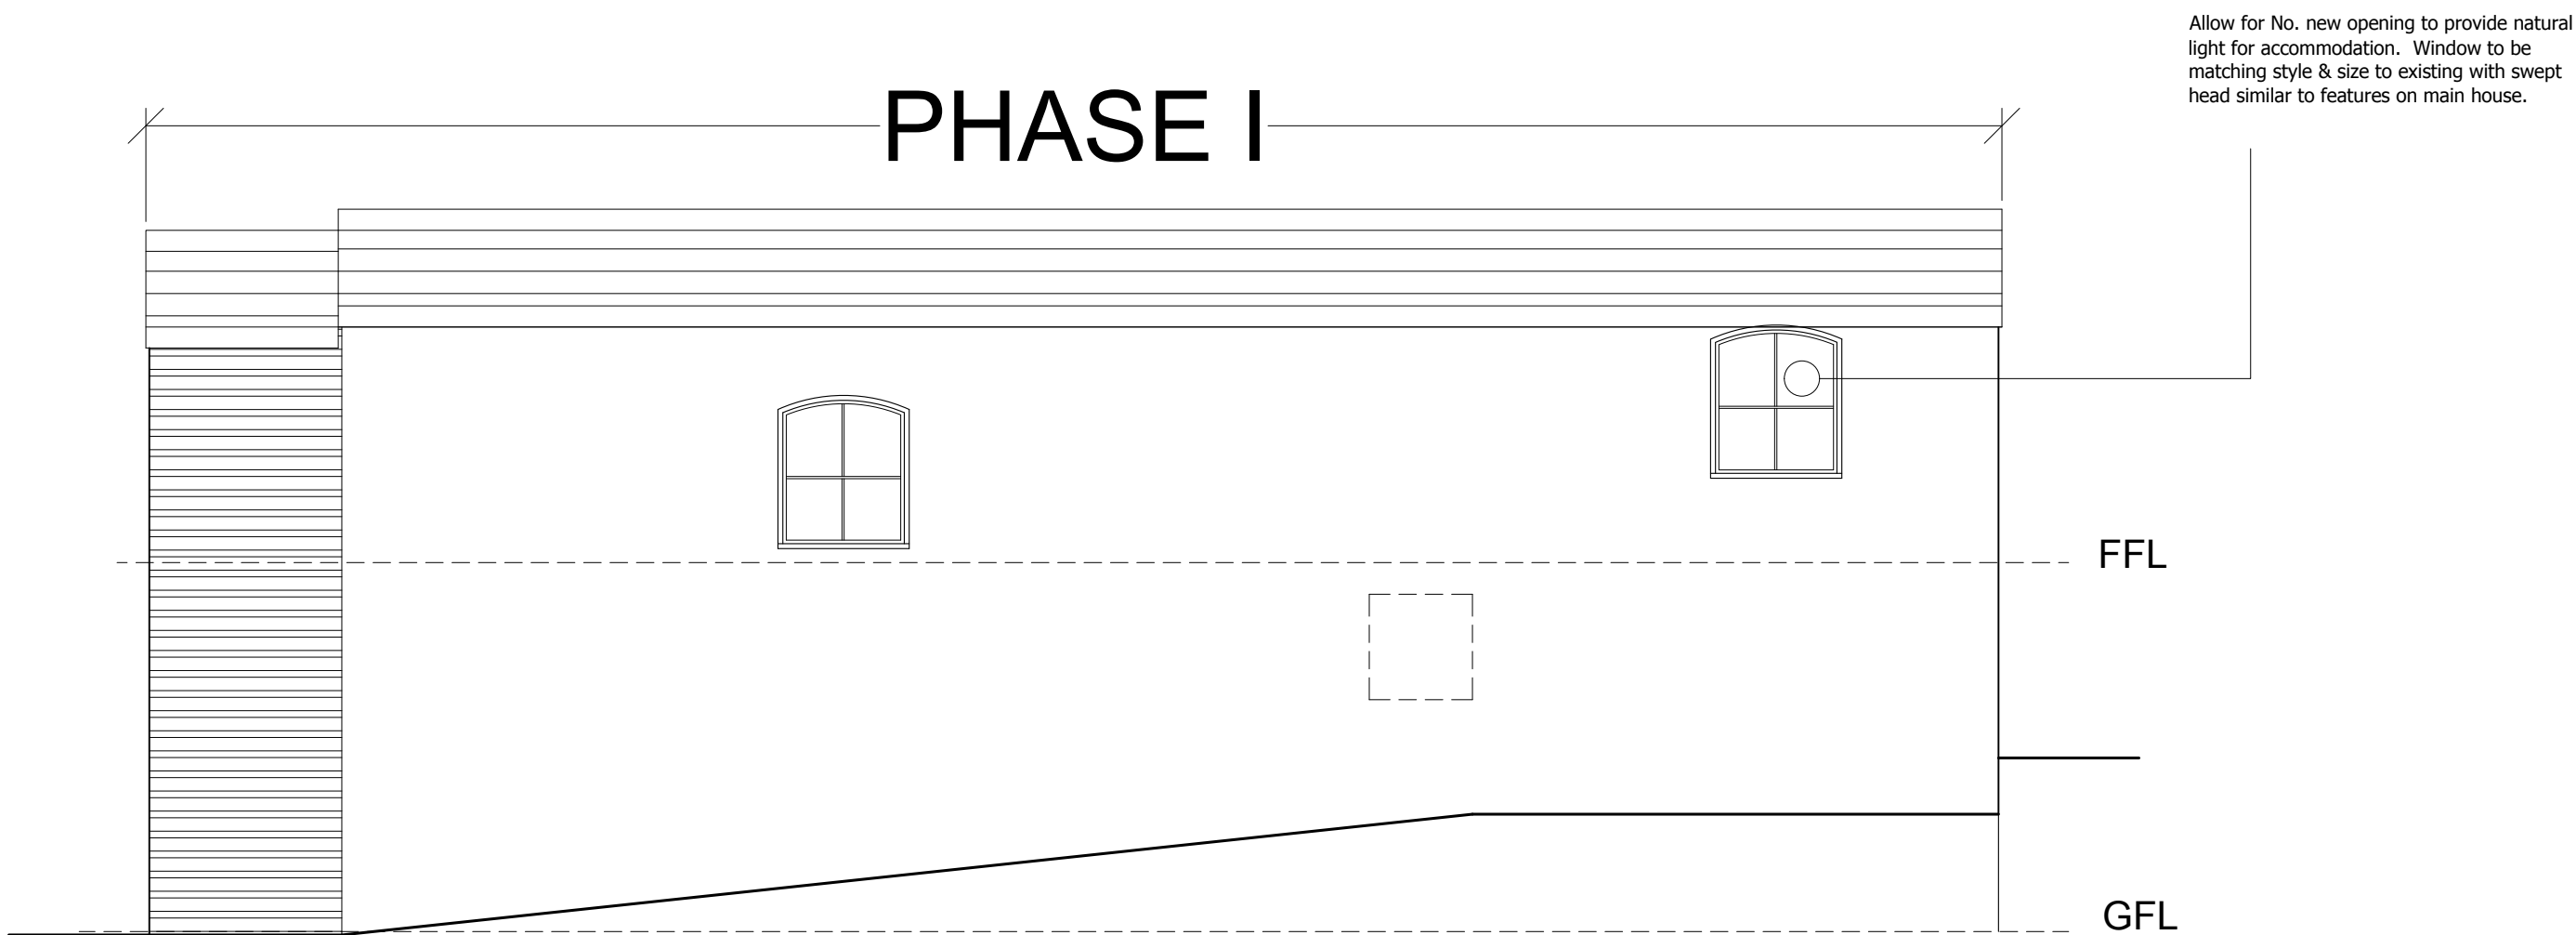

North Elevation

Portman Surveyors Ltd.©
Note:
This drawing is copyright protected; do not scale off, all dimensions are to be checked on site by contractor. Contractor to report any discrepancies in dimensions, errors or omissions prior to commencing work. Portman Surveyors Ltd. take no responsibility for any unauthorised use of the information contained herein.

Proposed Construction:

External wall rendered masonry to match existing.

Roof to be natural slate, reclaimed from existing construction & added to match as necessary. Socketed ridge tiles to mach main house.

Timber Window & personnel doors with double glazing.

Powder coated aluminium bi-fold doors to terrace and courtyard openings within Kitchen area.

Rainwater goods to be cast-iron effect PVC.


Rev	Date	Comment

**Portman Surveyors Ltd**
Chartered Building Surveyors


**The Studio**
Tarporeley Business Centre
Nantwich Road
Tarporeley
Cheshire CW6 9UT
Tel/Fax: +44 (0)1829 732696
Mobile: +44 (0)7812 021070
e: rob.lee@portmansurveyors.com

Client:	Date:
Mr & Mrs D Green	April 2020
Project:	
Hoesley House, Hoseley Lane, Marford, Wrexham. LL12 8YD	
Drawing Title:	Scale:
PROPOSED	1:50
Elevations	Status:
	Planning
Drawing No:	Rev:
A_266_12	-

Note:
This drawing is copyright protected; do not scale off, all dimensions are to be checked on site by contractor. Contractor to report any discrepancies in dimensions, errors or omissions prior to commencing work. Portman Surveyors Ltd. take no responsibility for any unauthorised use of the information contained herein.

 

West Elevation

 

Proposed Construction:

External wall rendered masonry to match existing.

Roof to be natural slate, reclaimed from existing construction & added to match as necessary. Socketed ridge tiles to match main house.

Timber Window & personnel doors with double glazing.

Powder coated aluminium bi-fold doors to terrace and courtyard openings within Kitchen area.

Rainwater goods to be cast-iron effect PVC.



North Elevation (Courtyard)

Existing window reduced in height with head to remain in same position. Window size to match other first floor units along same elevation.

Rev	Date	Comment
A	15.5.20	Existing bedroom window to main house shown reduced.

**Portman Surveyors Ltd**
Chartered Building Surveyors

**The Studio**
Tarporley Business Centre
Nantwich Road
Tarporley
Cheshire CW6 9UT
Tel/Fax: +44 (0)1829 732696
Mobile: +44 (0)7812 021070
e: rob.lee@portmansurveyors.com

Client:	Date:
Mr & Mrs D Green	April 2020
Project:	
Hoesley House, Hoseley Lane, Marford, Wrexham. LL12 8YD	
Drawing Title:	Scale:
PROPOSED	1:50
House Elevations	Status:
	Planning
Drawing No:	Rev:
A_266_13	A