



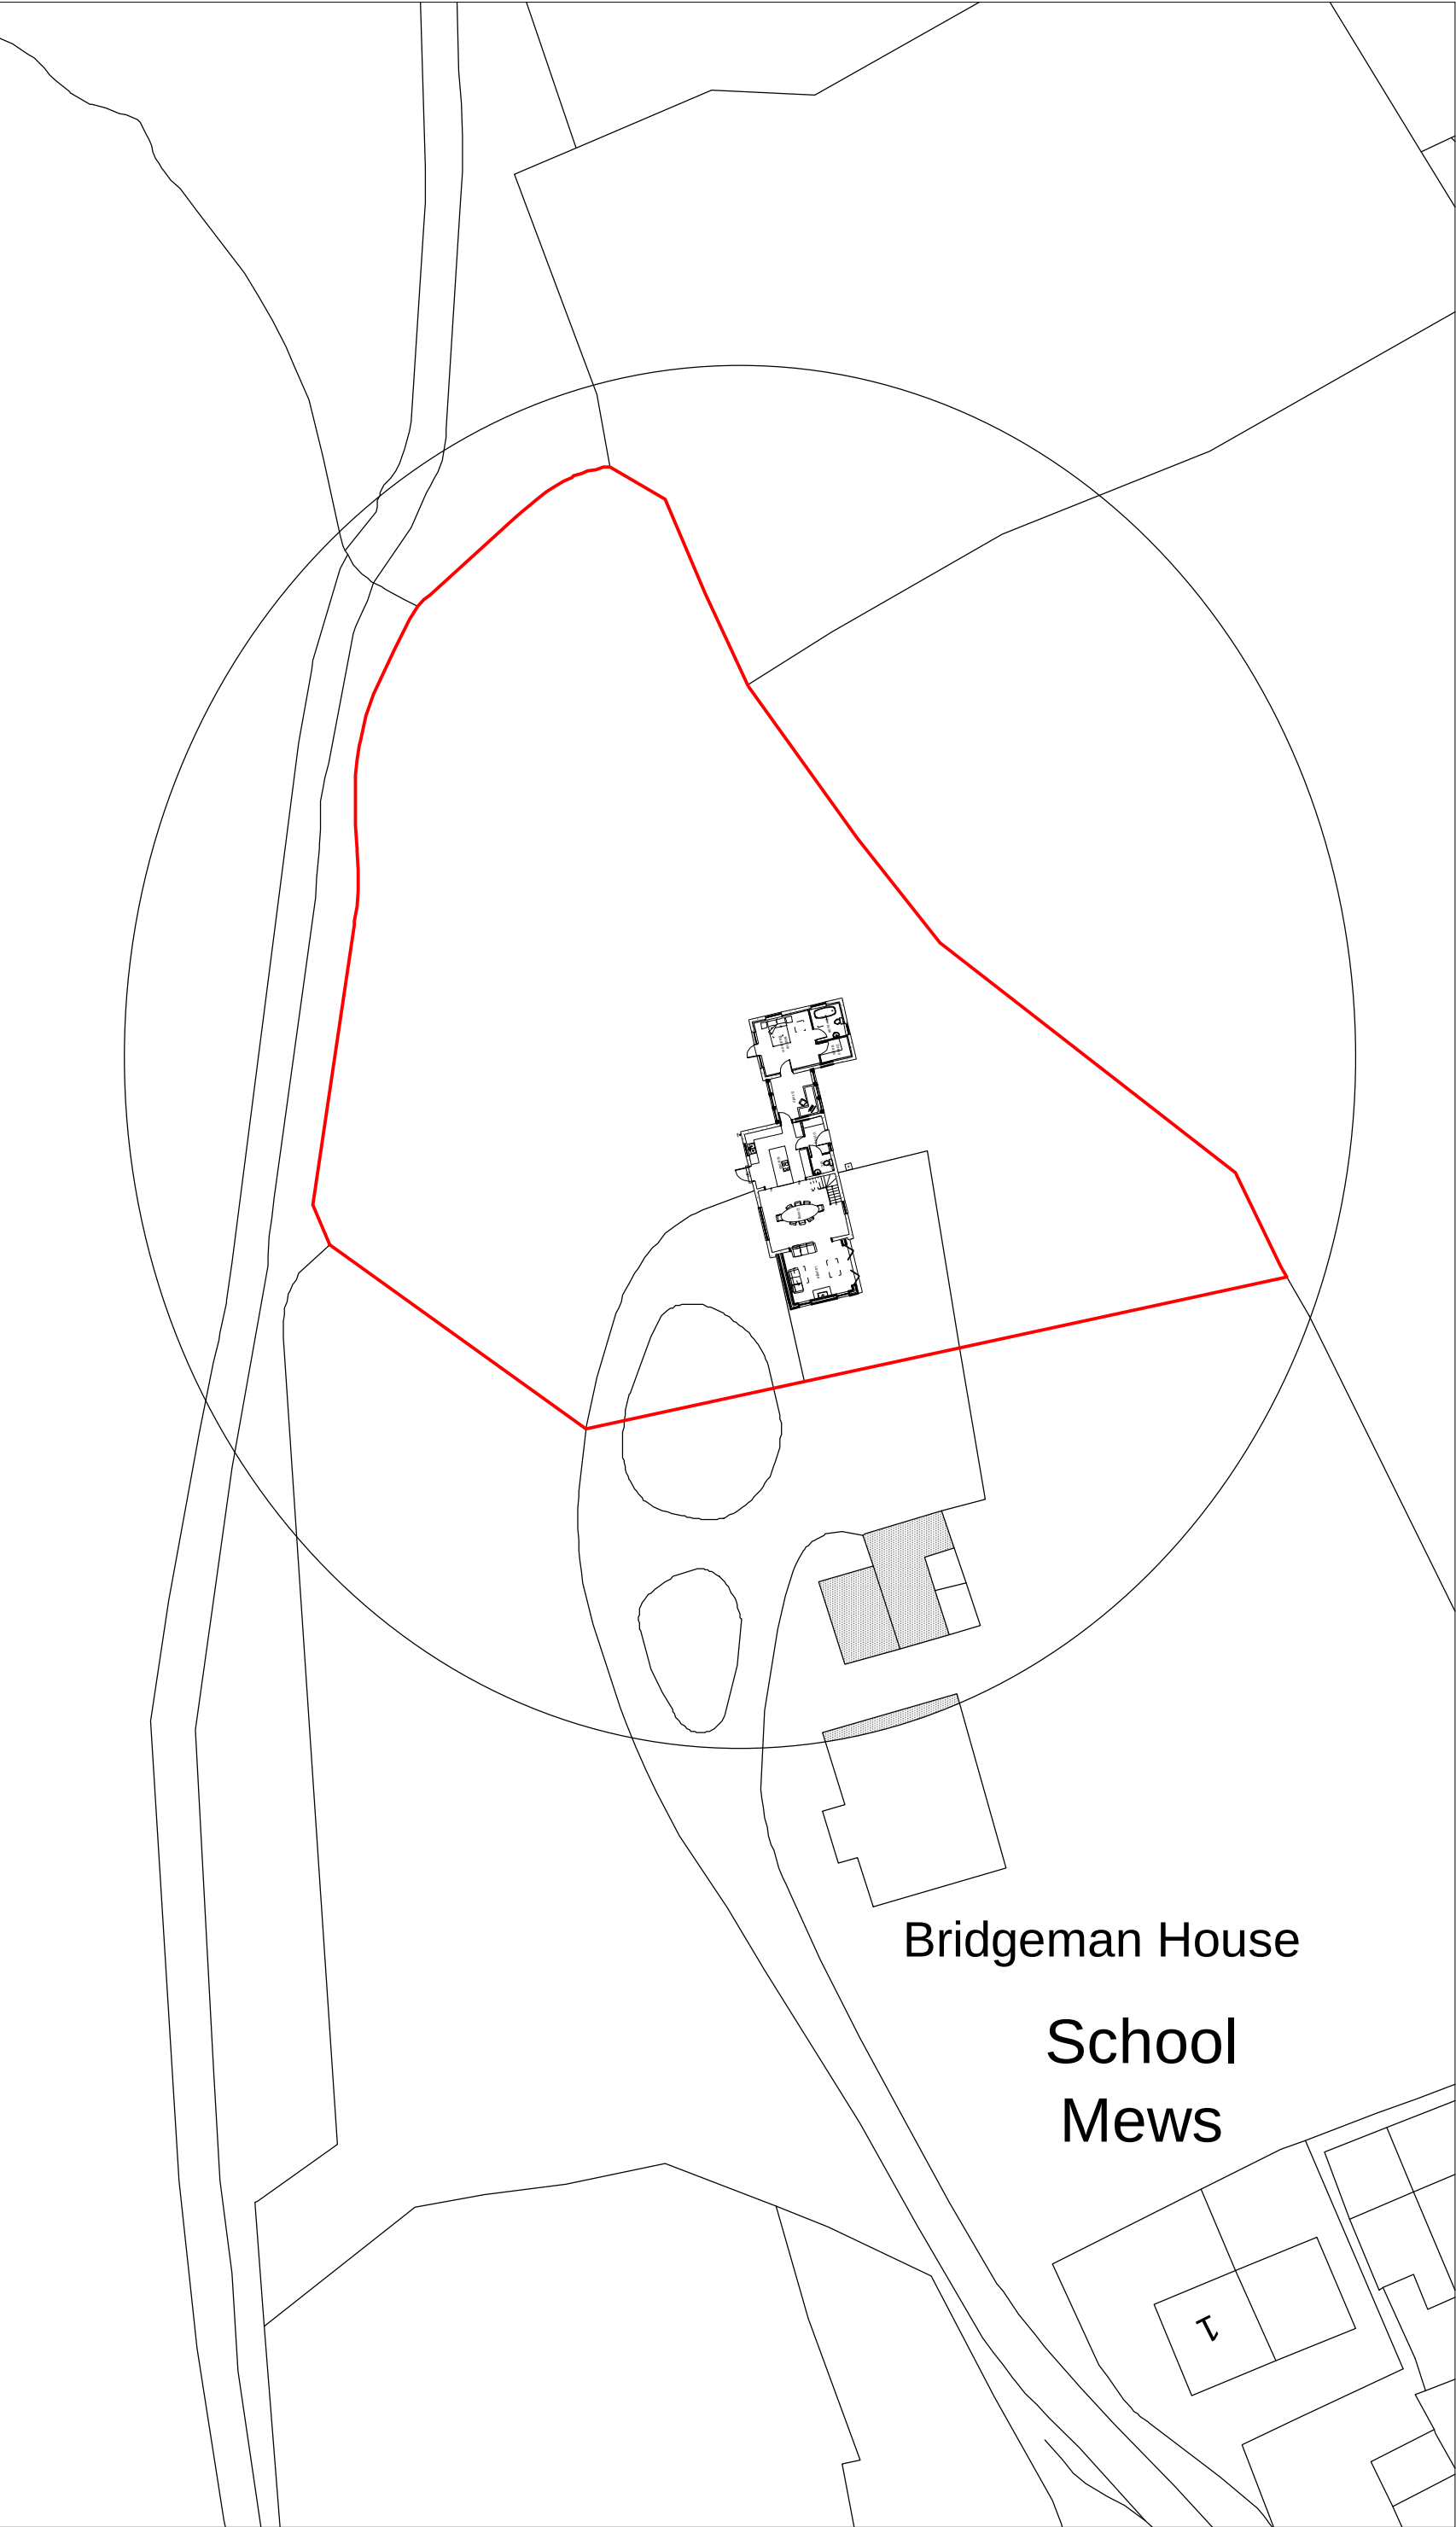

Site Plan 1:500

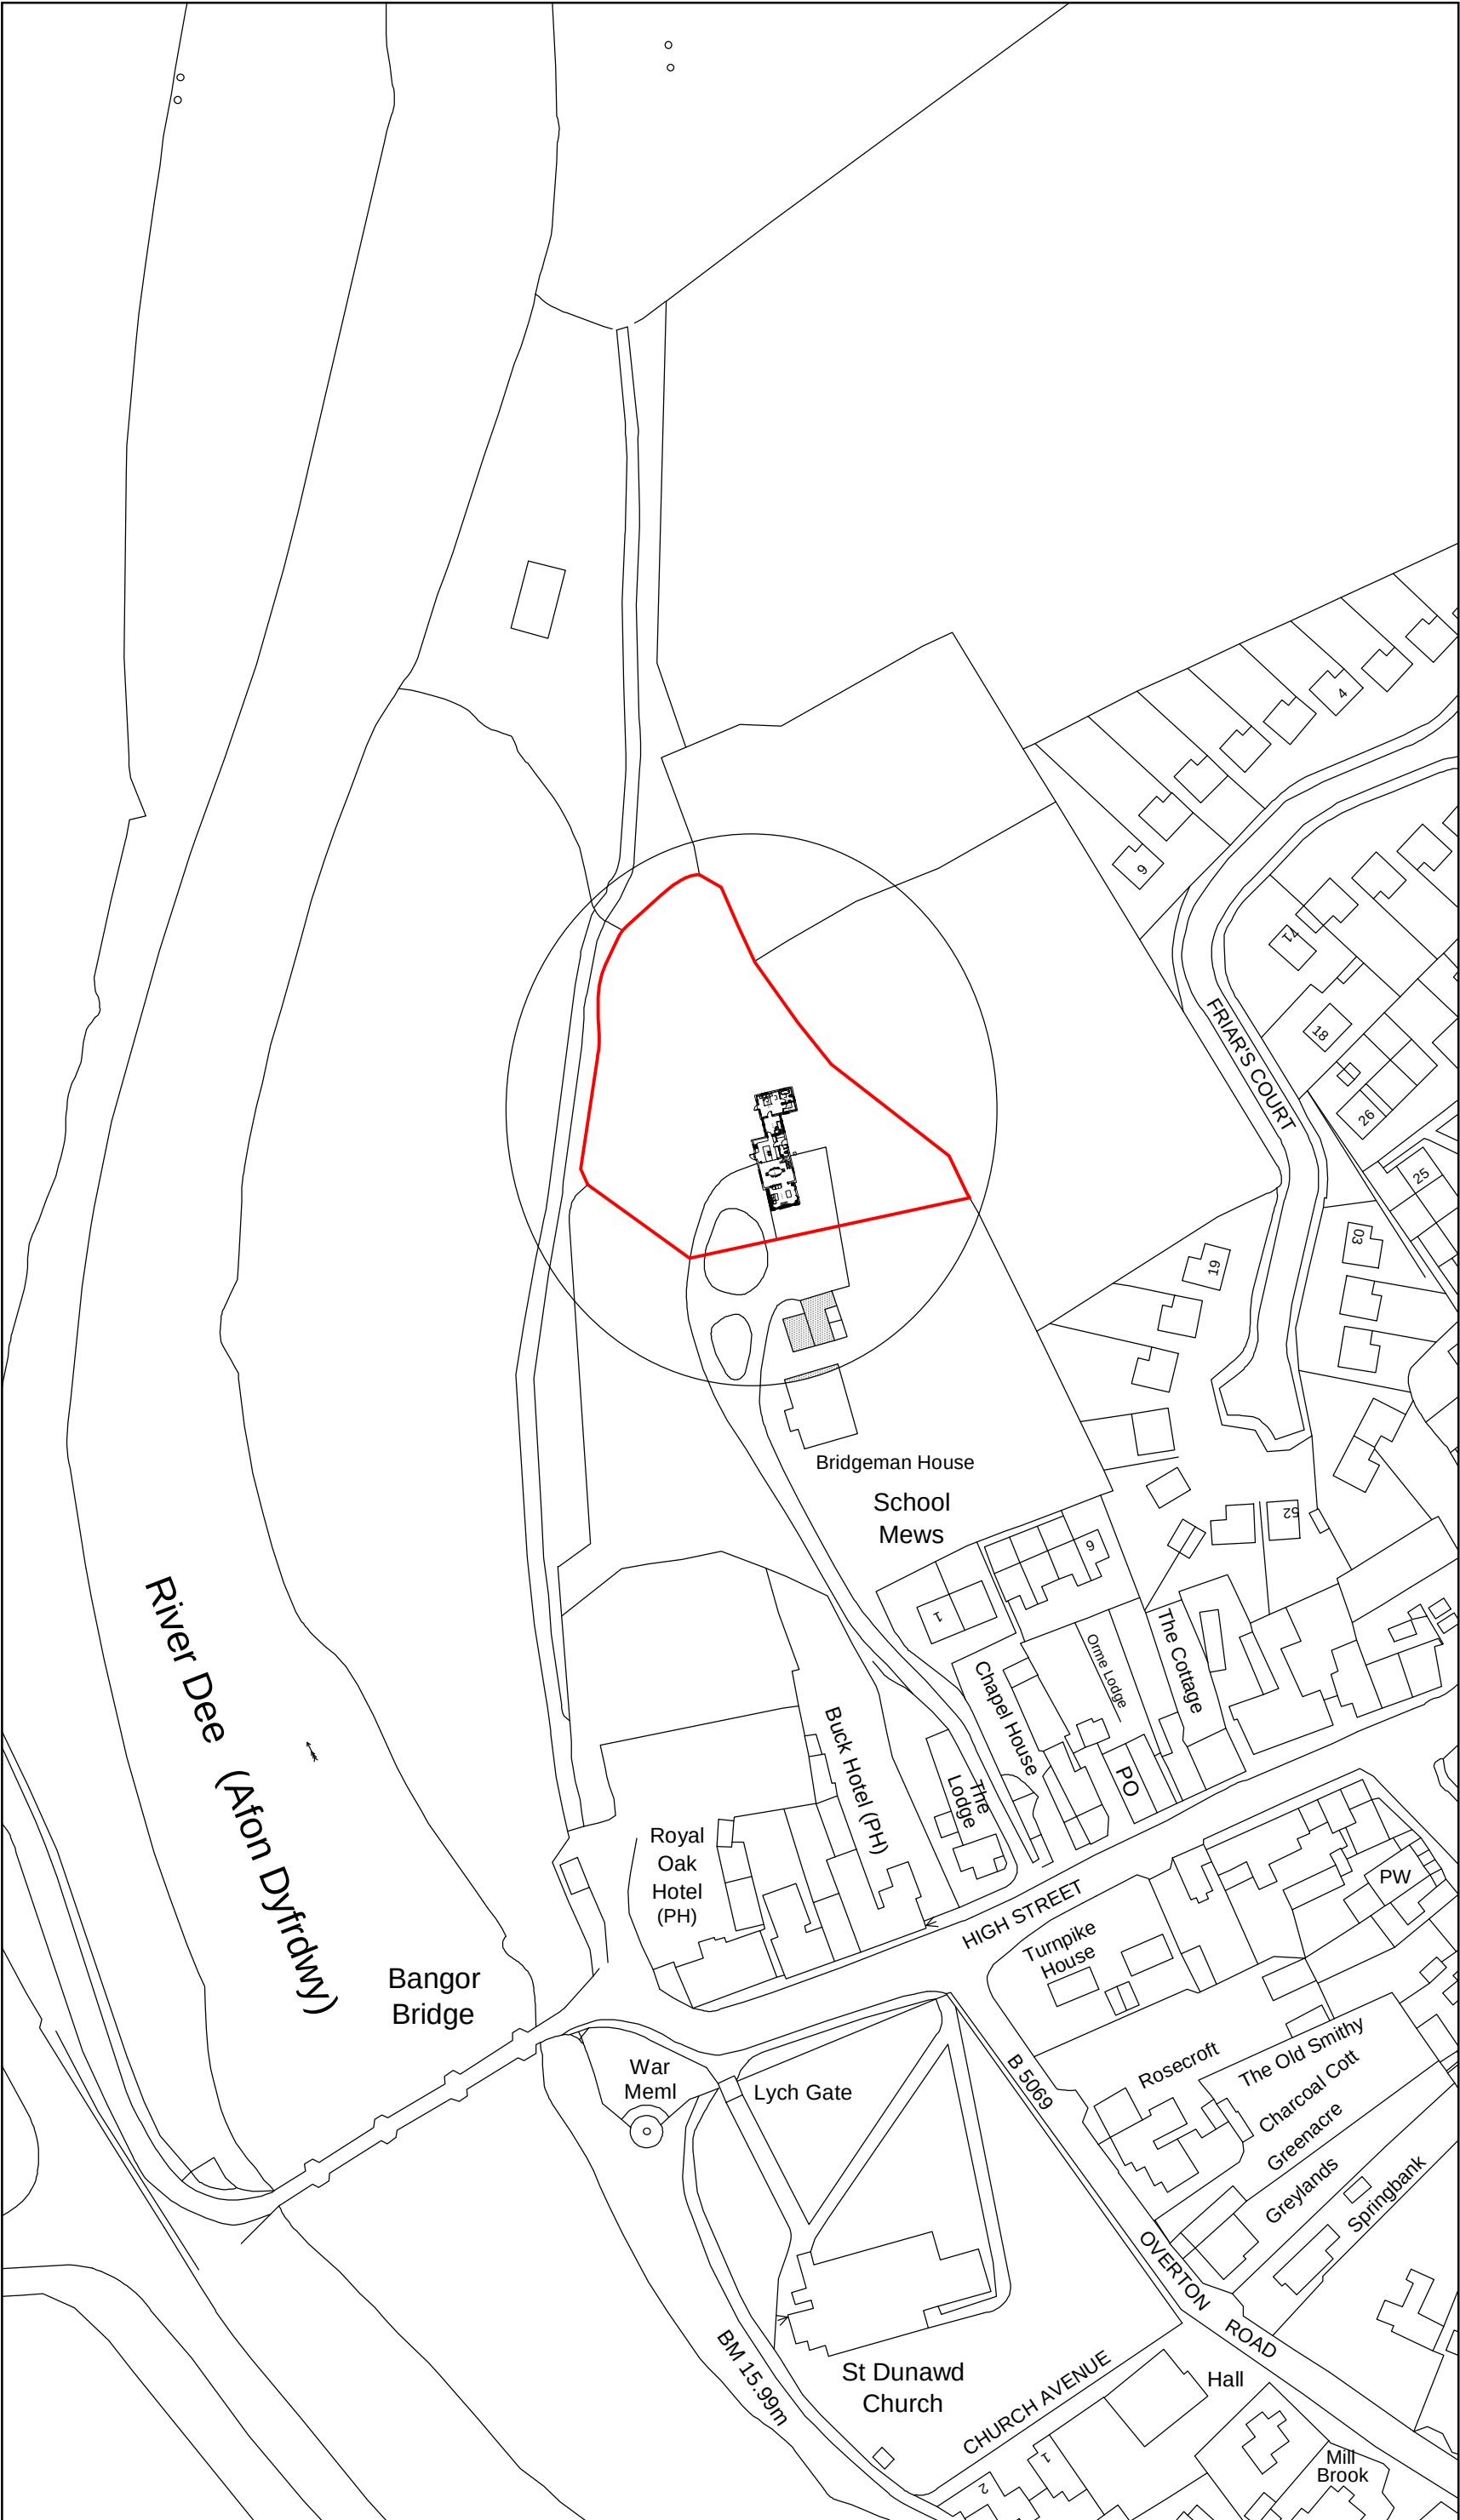

Location Plan 1:1250

Key
 Surrounding Buildings
 Proposed Site

A	01/20	Design Amends	D.J.E.
Rev	Date	Detail	Initial

Project:

Proposed Alterations at,
Coach House,
Bridgeman House,
Bangor-On-Dee,
Wrexham, LL13 0BU

Title:

Planning: Site &
Location Plan

Scale: (A2)
1:50 &
1:100

Drawn By:

J Felgate

Date:

Sep 2019

Drawing No:

C120/005

Sheet:

1 of 1

Office 3K4,
Redwither Business Tower,
Wrexham. LL13 9XT
Tel: 01978 356500
www.blueprintarchitectural.com
© copyright all rights reserved