



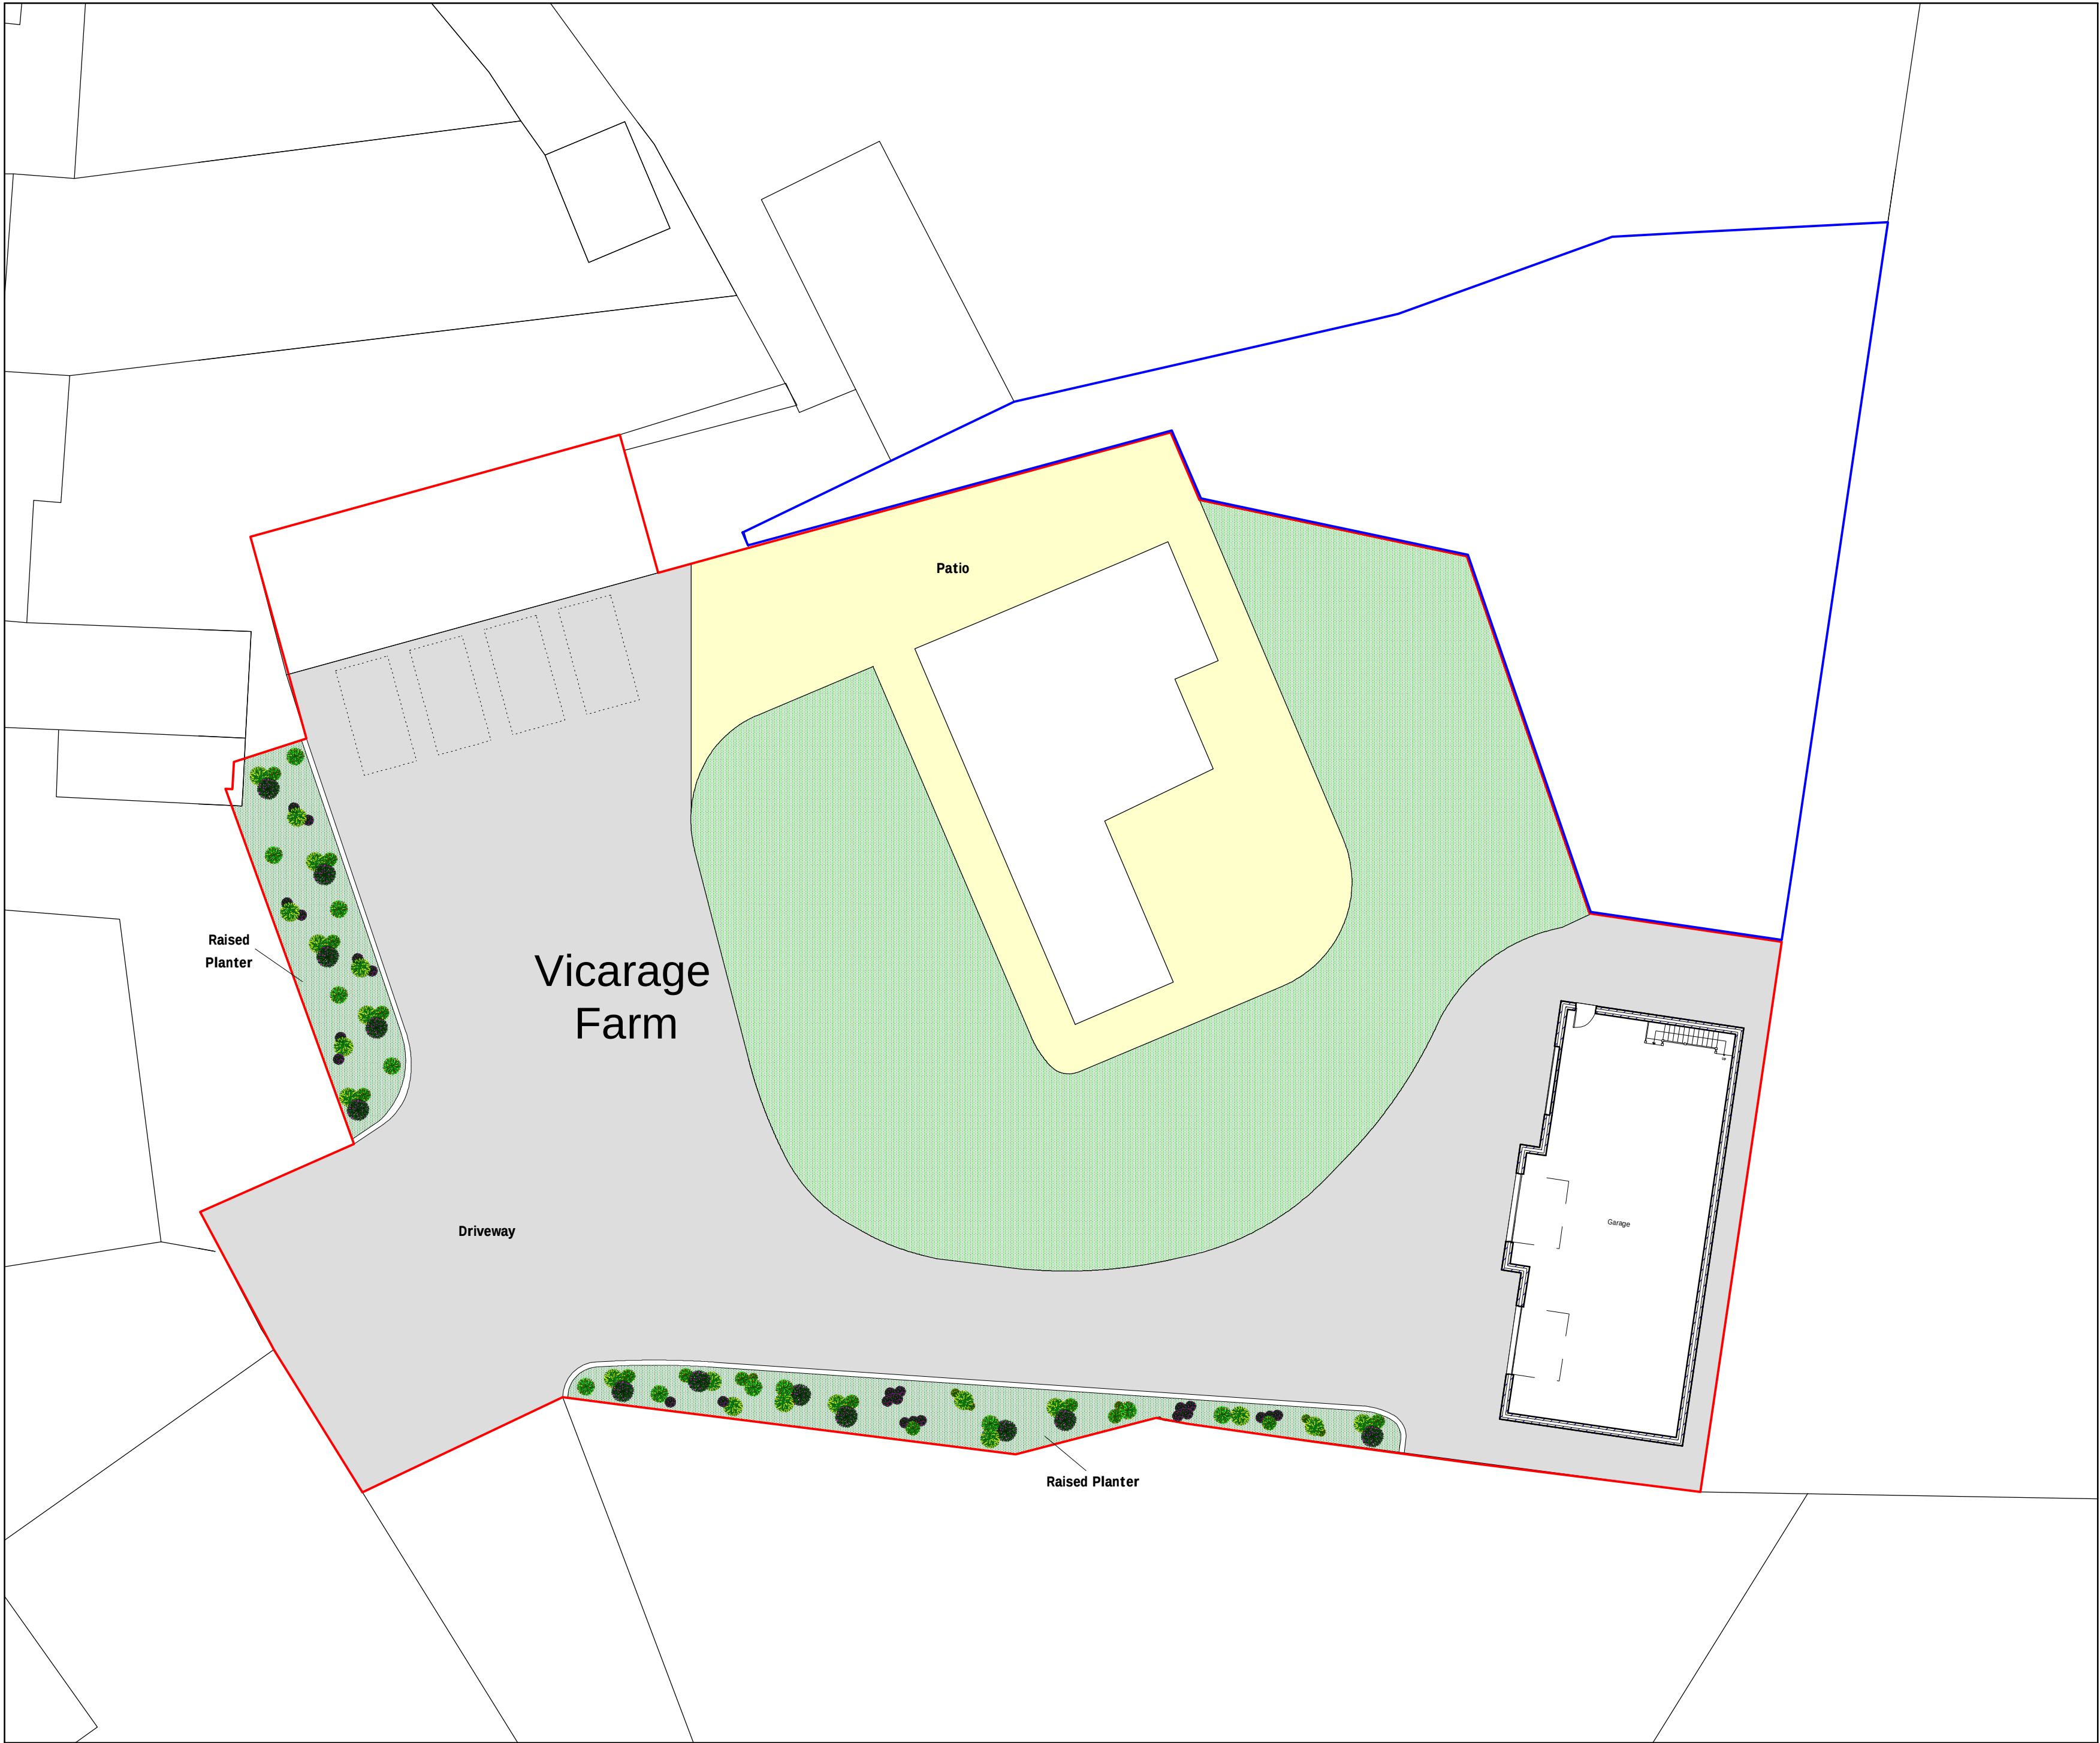

Site Plan 1:200

Key

- Proposed Site
- Land owned by client

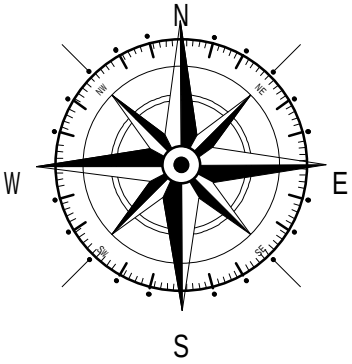

Rev	Date	Detail	Initial

Project:
Proposed Alterations at,
Vicarage Farm, Park Street,
Ruabon, Wrexham,
LL14 6LF

Title: Landscaping Plan	Scale: (A2) 1:200
-------------------------------	----------------------

Drawn By: E.M.Jackson	Date: Nov 2019
Drawing No: H112/006	Sheet: 1 of 2

blueprint
architectural services

LABC partner

Office 3K4,
Redwither Business Tower,
Wrexham. LL13 9XT
Tel: 01978 356500
www.blueprintarchitectural.com
© copyright all rights reserved