


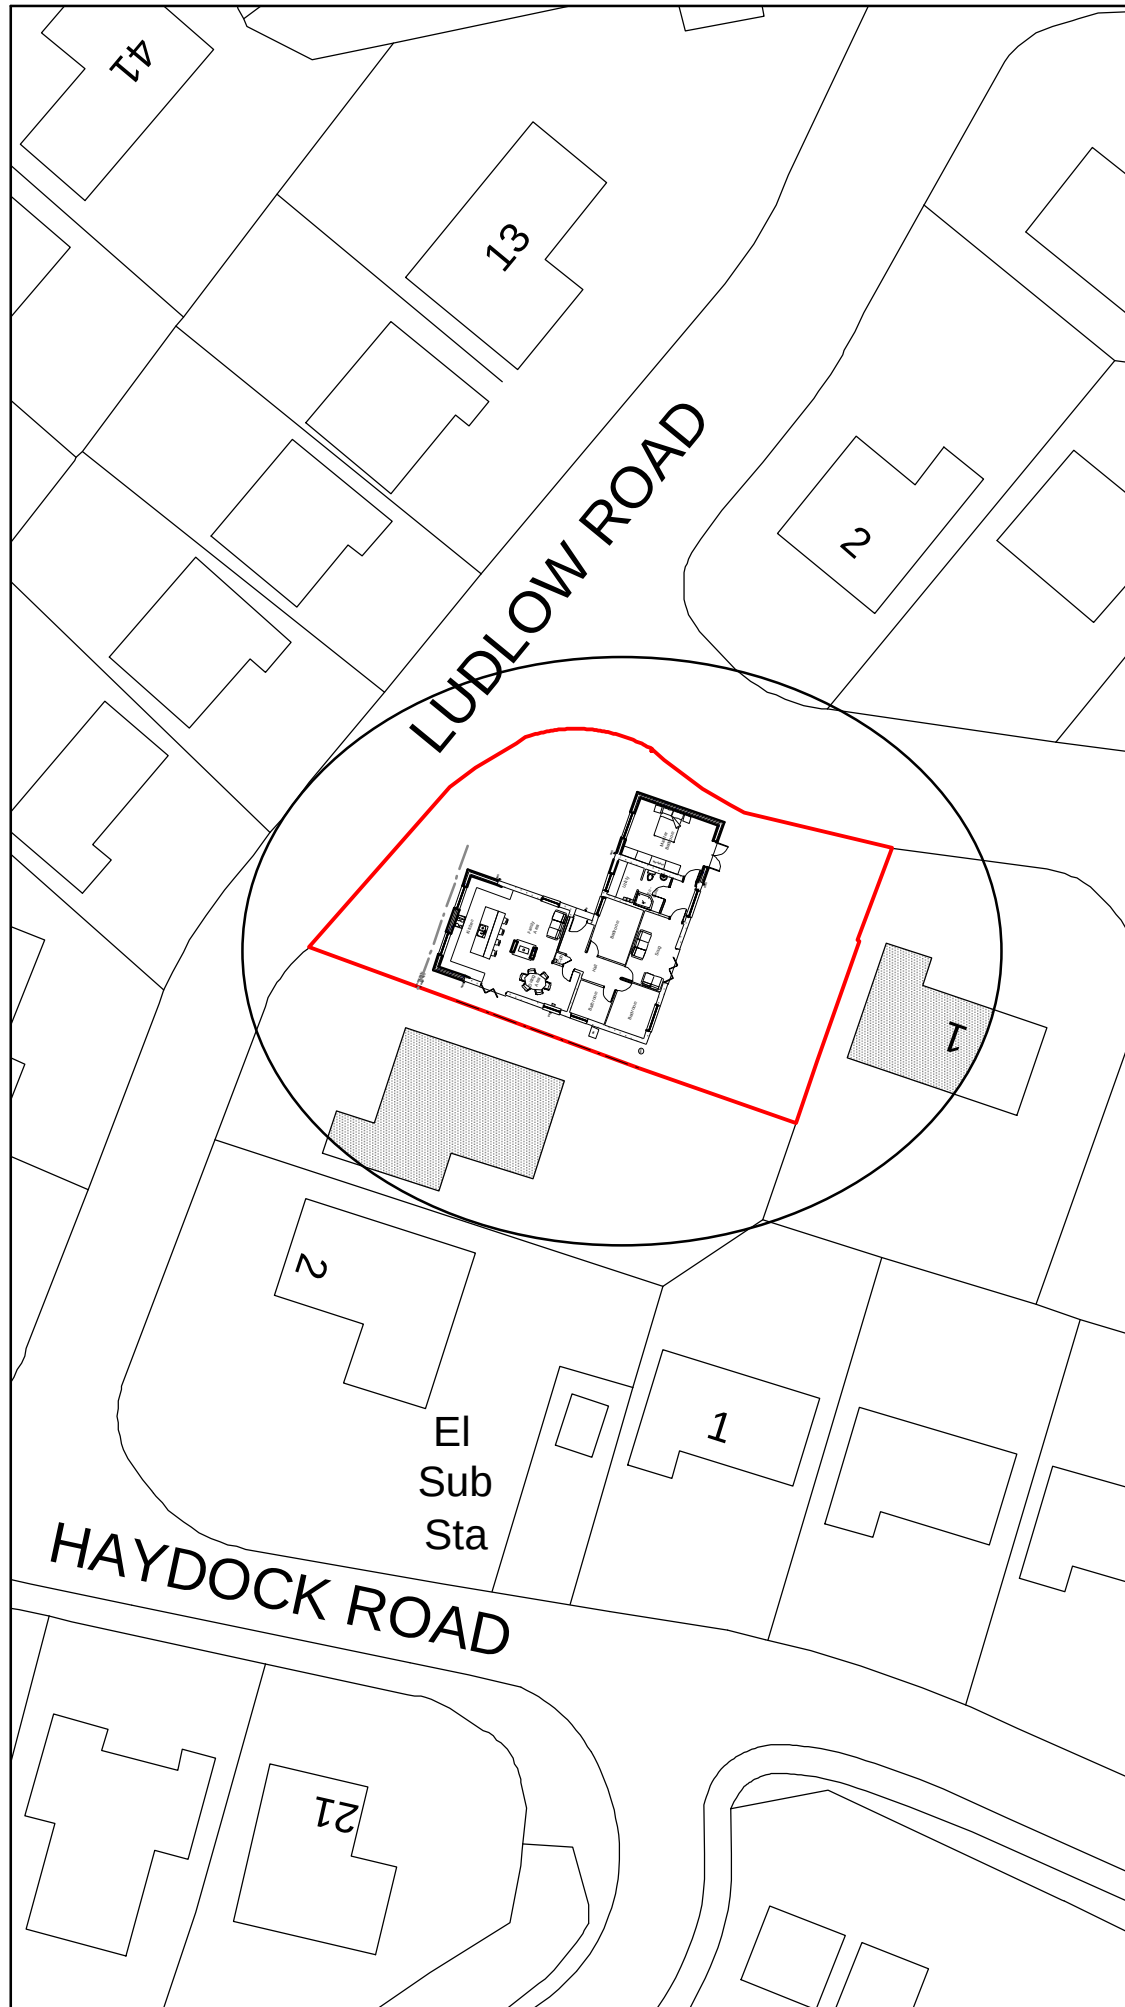


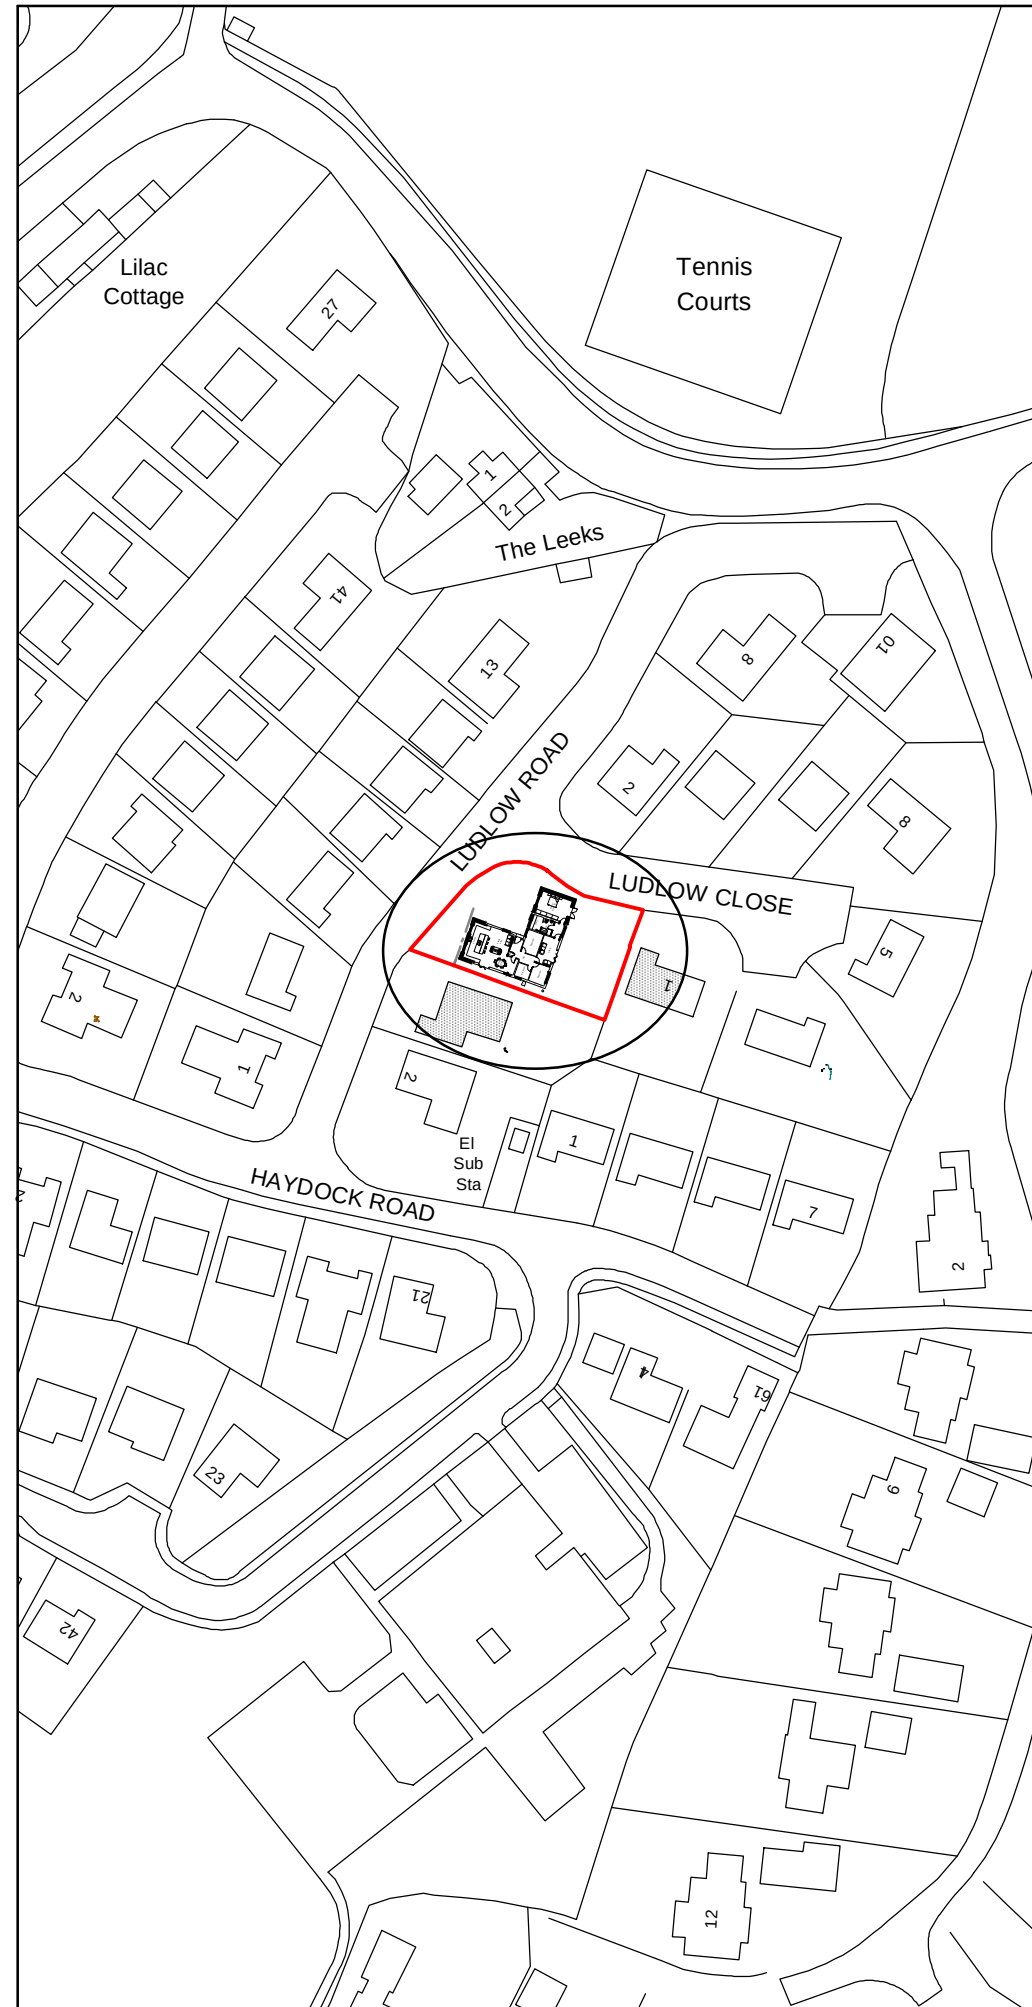

Site Plan 1:500

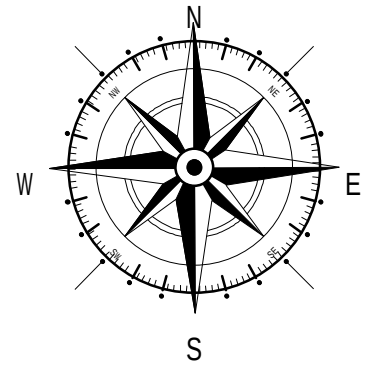

Location Plan 1:1250

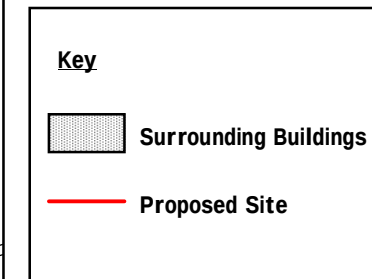

|     |       |                 |         |
|-----|-------|-----------------|---------|
|     |       |                 |         |
|     |       |                 |         |
|     |       |                 |         |
|     |       |                 |         |
| A   | 03/20 | Planning Amends | D.J.E.  |
| Rev | Date  | Detail          | Initial |

Project:  
**Proposed Alterations at,  
 6 Ludlow Road,  
 Bangor On Dee, Wrexham,  
 LL13 0JG**

|                                                         |                                              |
|---------------------------------------------------------|----------------------------------------------|
| Title:<br><b>Planning: Site<br/>&amp; Location Plan</b> | Scale: (A3)<br><b>1:500 &amp;<br/>1:1250</b> |
|---------------------------------------------------------|----------------------------------------------|

|                               |                          |
|-------------------------------|--------------------------|
| Drawn By:<br><b>J Felgate</b> | Date:<br><b>Jan 2020</b> |
|-------------------------------|--------------------------|

|                                |                         |
|--------------------------------|-------------------------|
| Drawing No:<br><b>W162/004</b> | Sheet:<br><b>1 of 1</b> |
|--------------------------------|-------------------------|

**blueprint**  
 architectural services



Office 3K4,  
 Redwither Business Tower,  
 Wrexham. LL13 9XT  
 Tel: 01978 356500  
 www.blueprintarchitectural.com

© copyright all rights reserved