


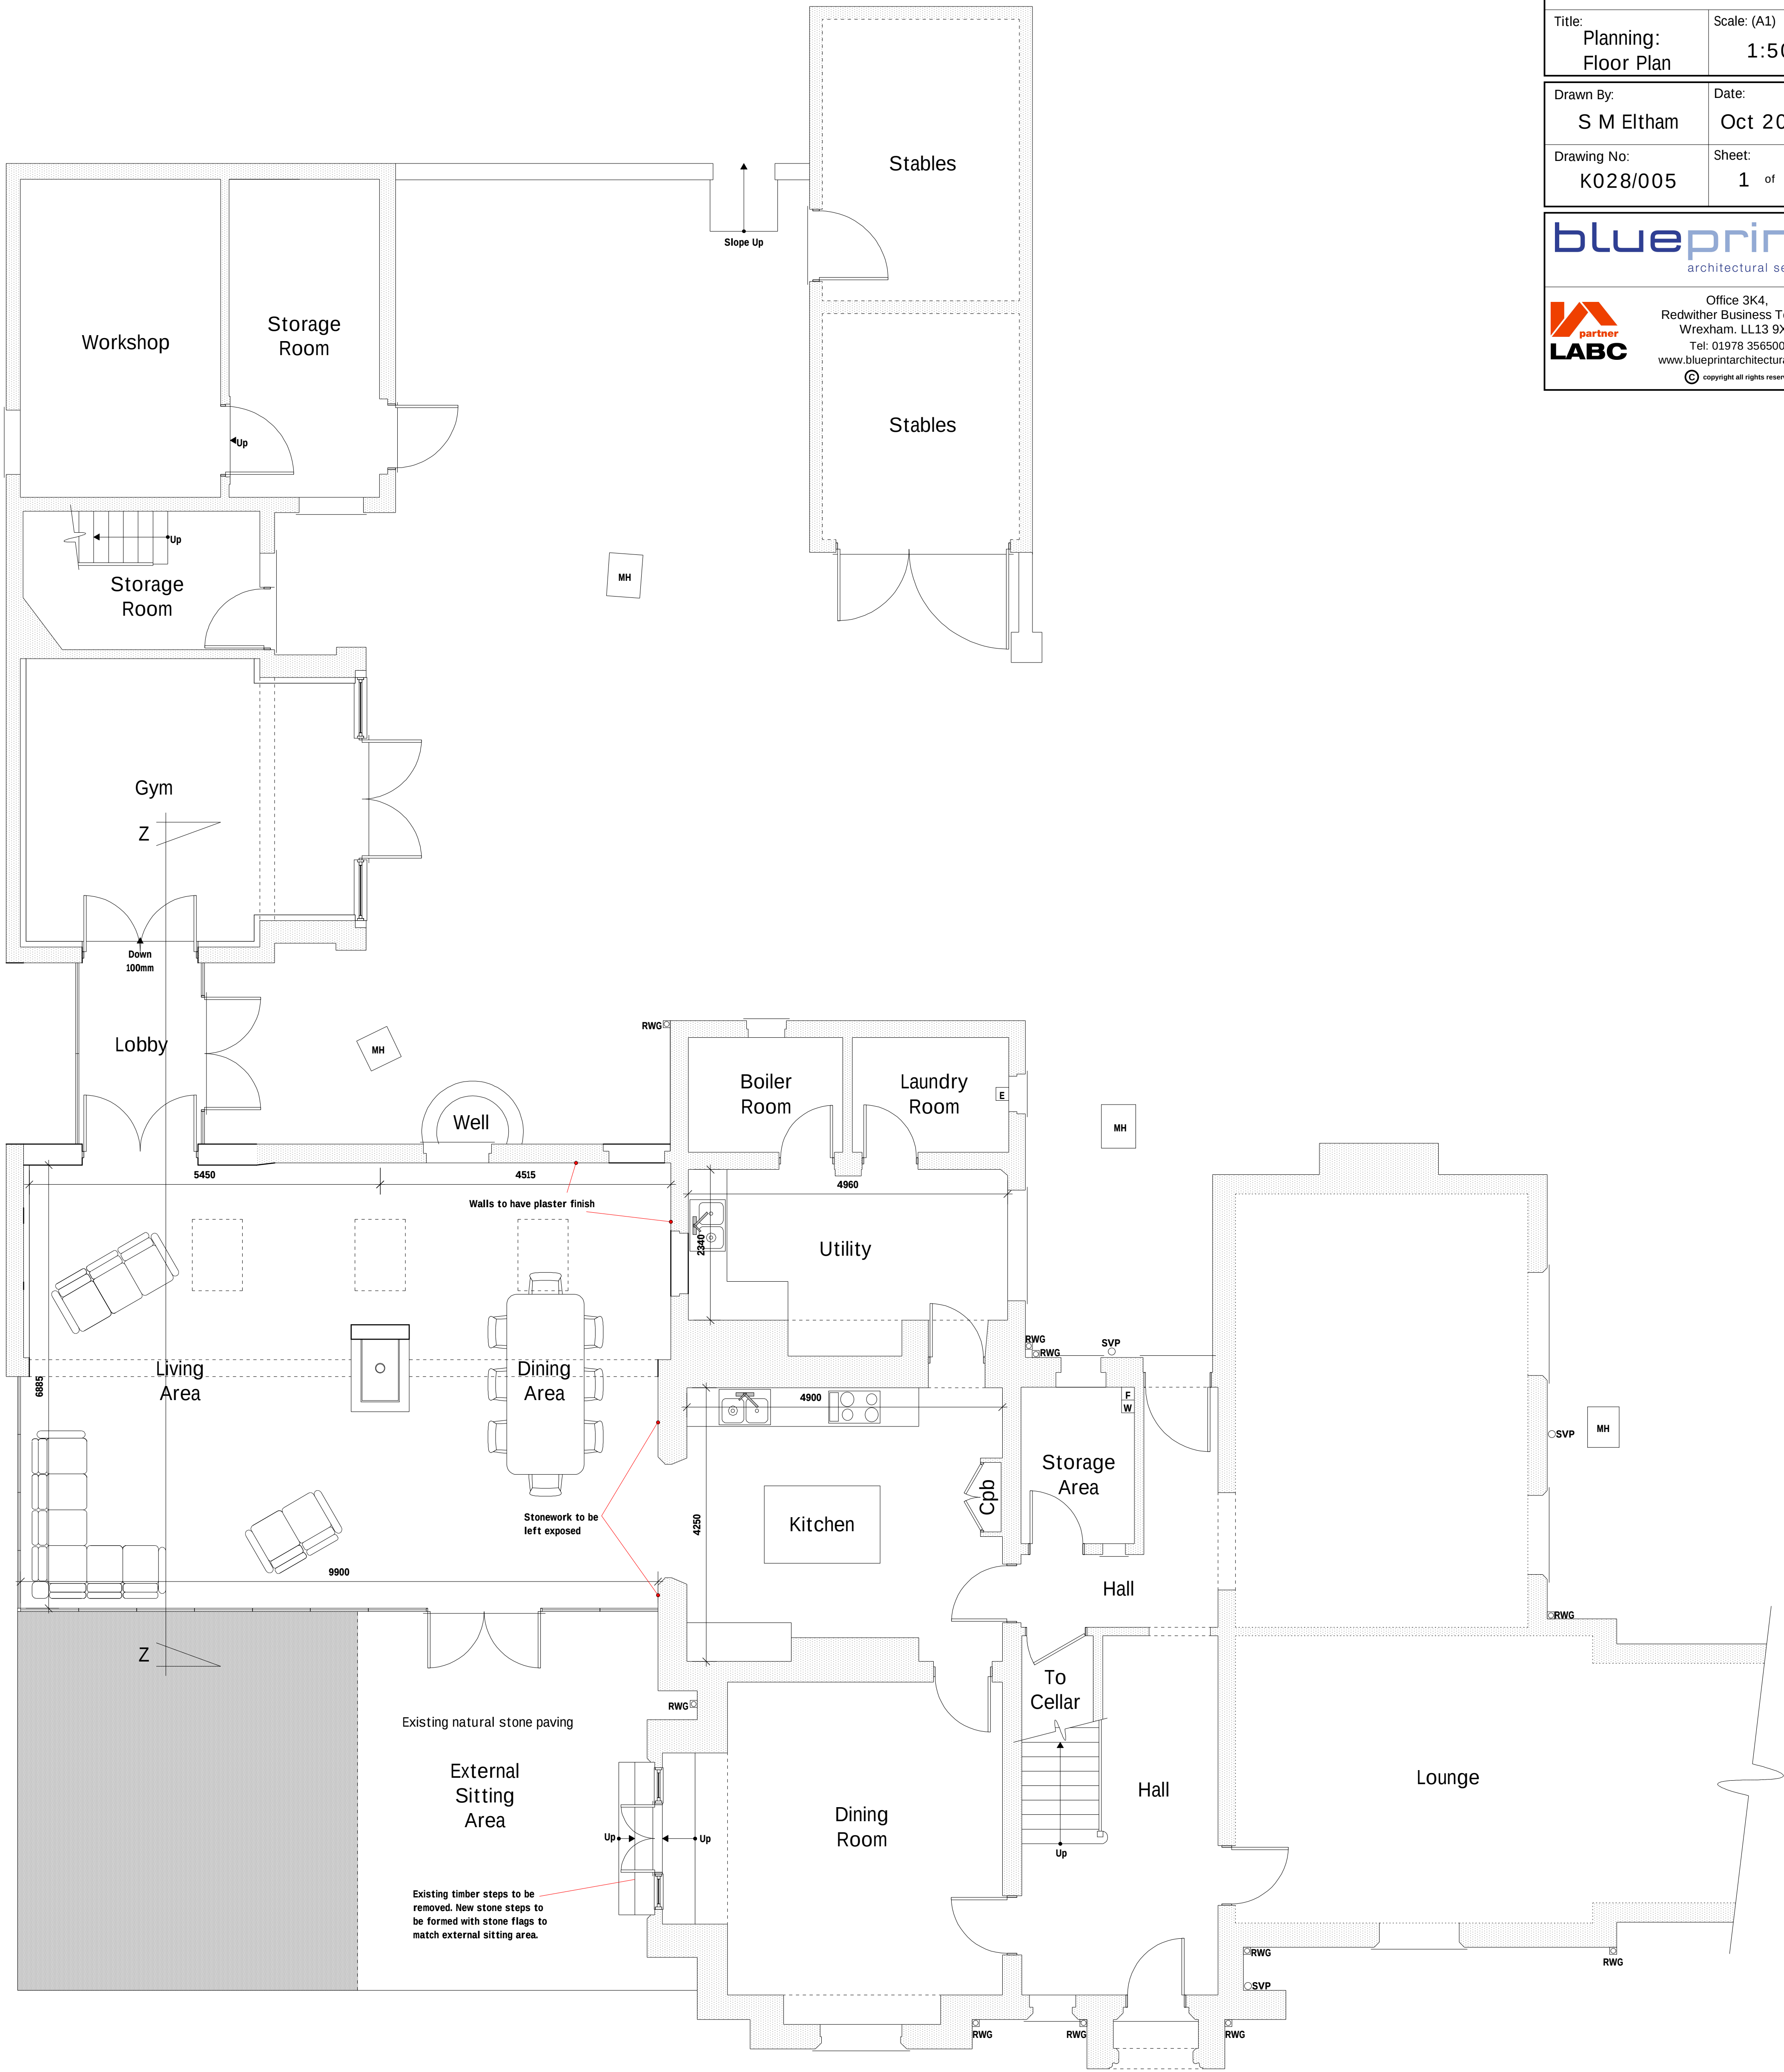

Ground Floor Plan

B	01/20	Conservation Amends	D.J.E.
A	12/19	Planning Amends	S.M.E.
Rev	Date	Detail	Initial

Project: Proposed Alterations to,
The Stone House,
Llay Road,
Burton, Rossett,
Wrexham, LL12 0HS

Title: Planning: Floor Plan	Scale: (A1) 1:50
-----------------------------------	---------------------

Drawn By: S M Eltham	Date: Oct 2019
-------------------------	-------------------

Drawing No: K028/005	Sheet: 1 of 2
-------------------------	------------------

Office 3K4,
Redwither Business Tower,
Wrexham, LL13 9XT
Tel: 01978 356500
www.blueprintarchitectural.com
© copyright all rights reserved