


- GENERAL NOTE:
1. UNDER NO CIRCUMSTANCES SHOULD DIMENSIONS BE SCALED FROM THIS DRAWING IF IN DOUBT ASK.
 2. THE DRAWINGS ARE TO BE READ IN CONJUNCTION WITH ALL OTHER RELEVANT DRAWINGS/SPECIFICATION, ANY DISCREPANCIES, ERRORS OR OMISSIONS TO BE BROUGHT TO THE ATTENTION OF 'd2 architects'.
 3. ALL DIMENSIONS ARE TO BE CHECKED PRIOR TO COMMENCEMENT.
 4. THIS DRAWING IS THE PROPERTY OF 'd2 architects' AND MUST NOT BE COPIED OR REPRODUCED EITHER IN WHOLE OR IN PART WITHOUT WRITTEN PERMISSION.

Rev: X Planning Issue 24.04.19
A Amended Rear Canopy 09.08.19
B Extract Amended 05.12.19

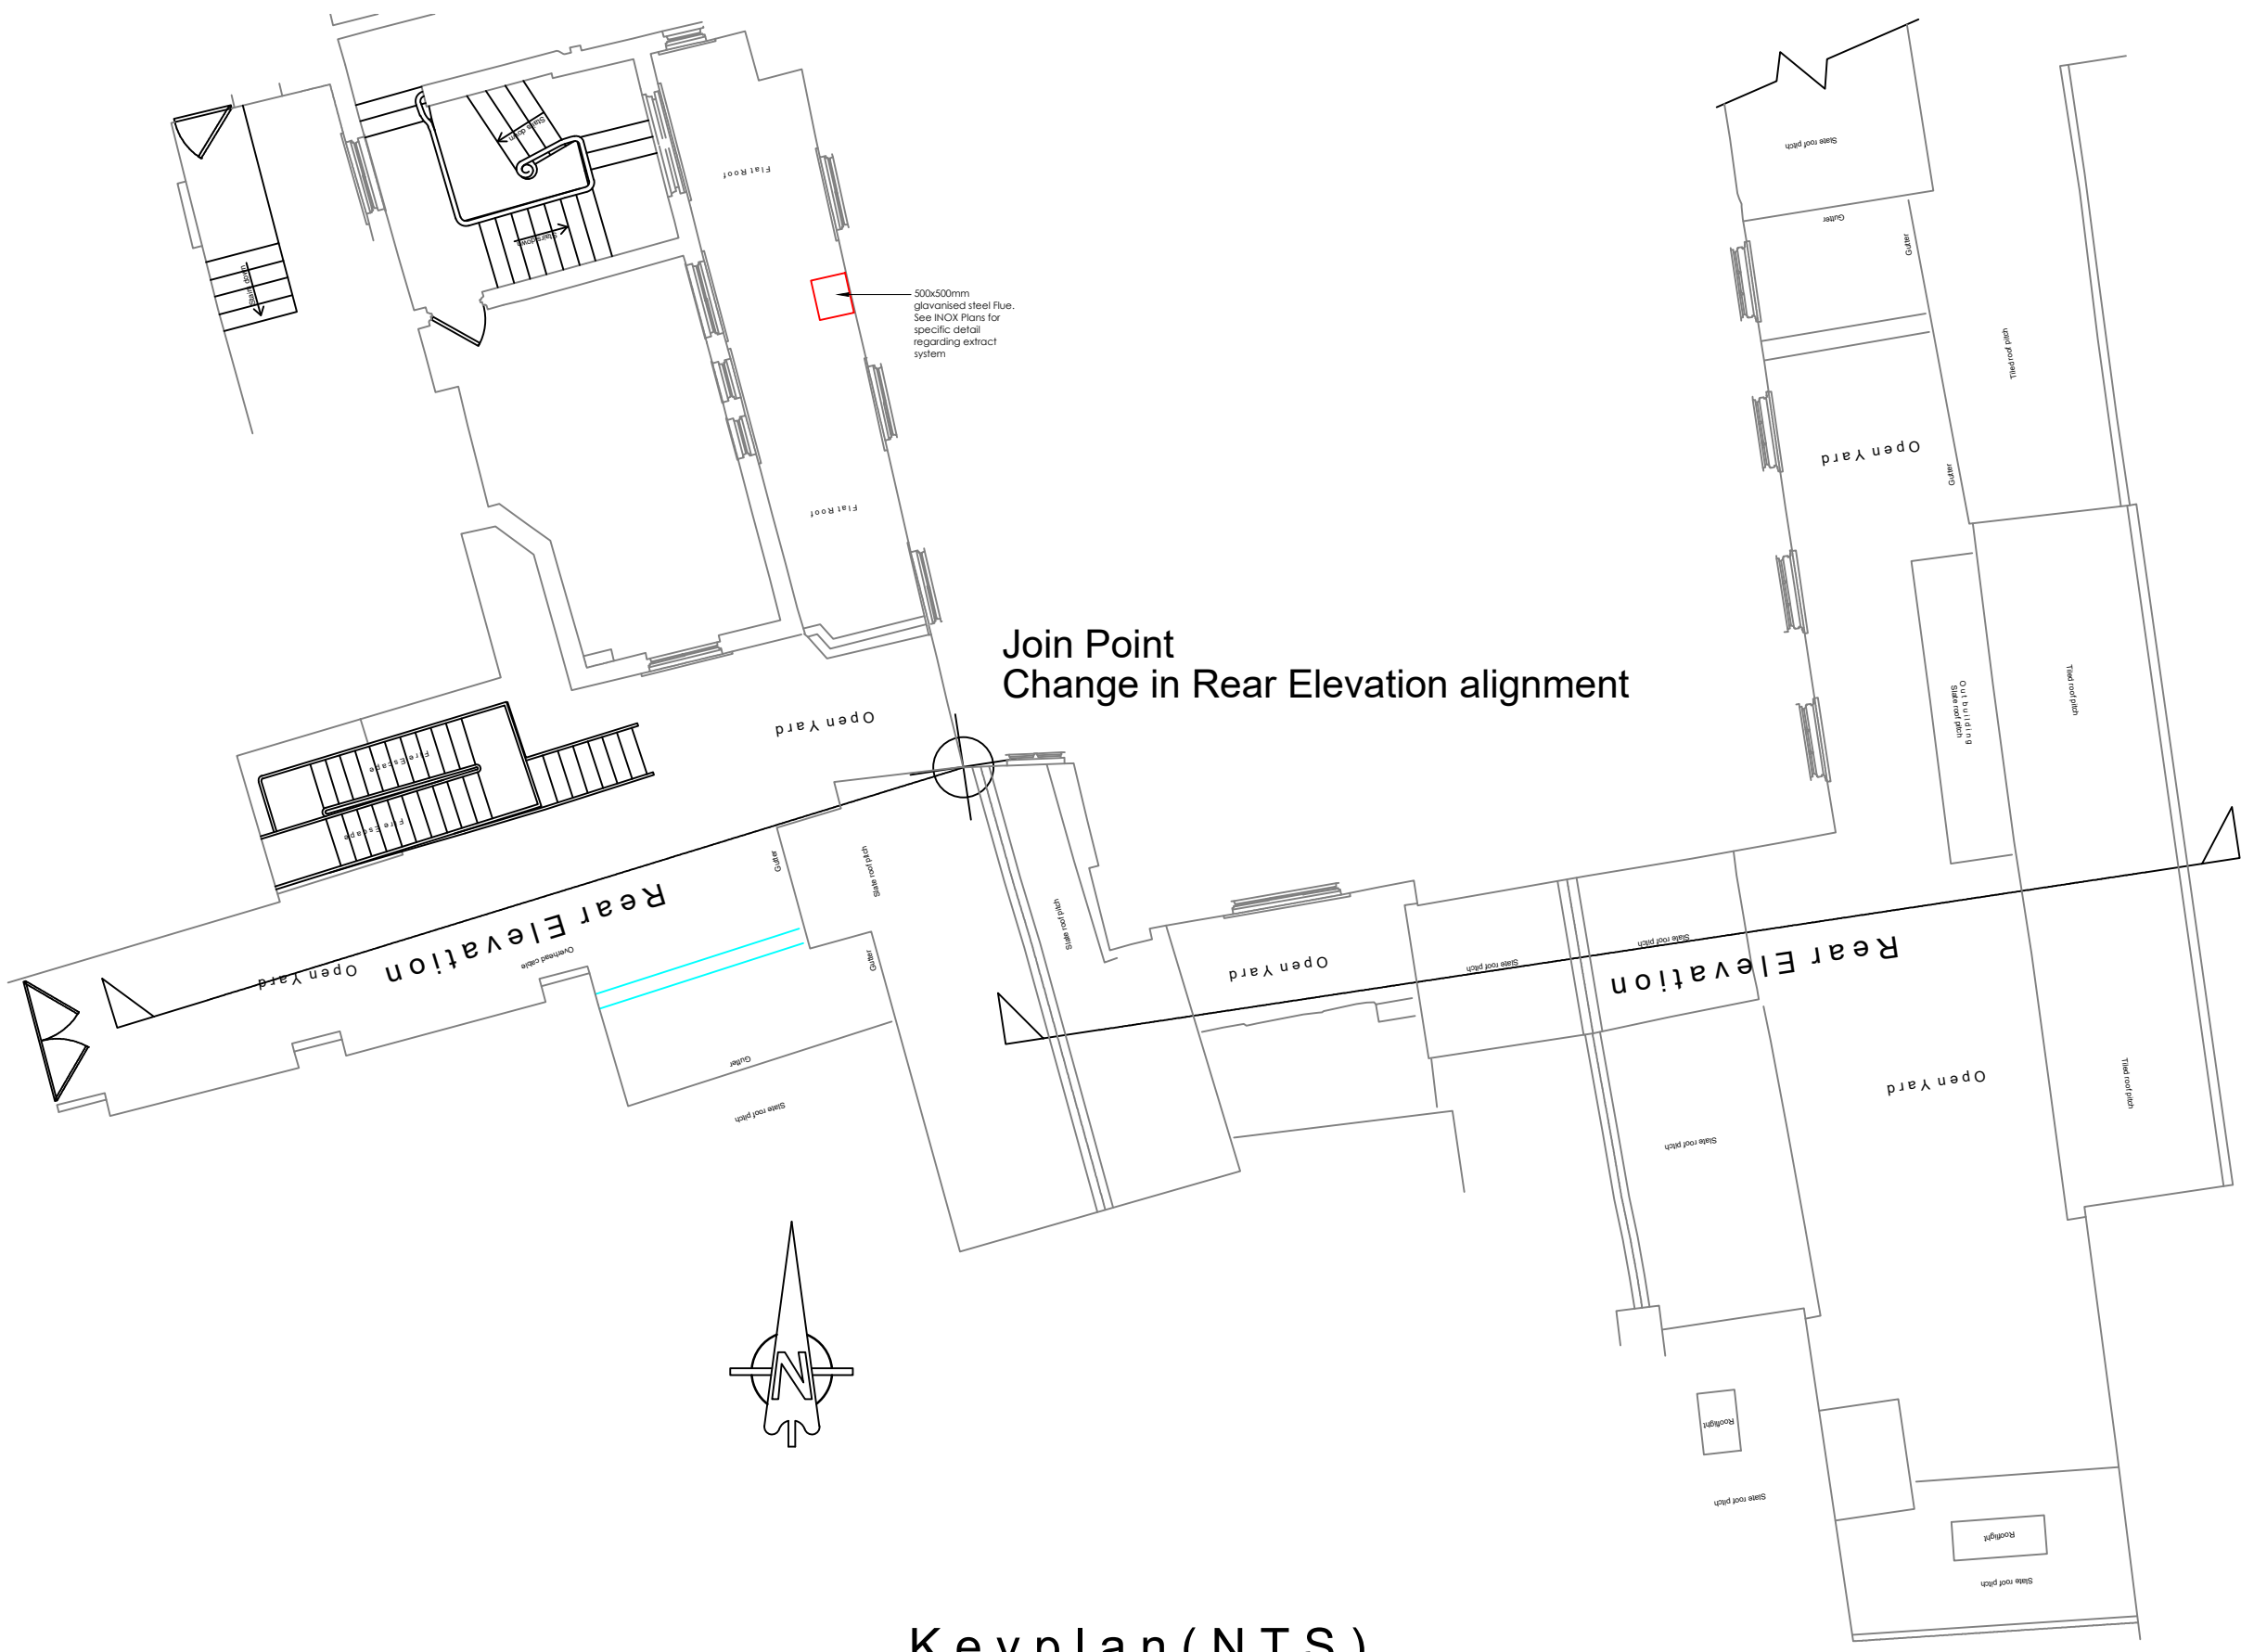

Keyplan (NTS)



Planning

Scheme Title:
38-41 High Street, Wrexham

Drawing Ref:
Proposed Rear Elevation

Scale: 1:50 @ A1
Drawn by: LOJ
Checked by: MOH

Job: 5711 Drawings No: SK04 Rev: B

d2 architects

Soughton House
2 Nicholas Street Mews
Chester
Cheshire
CH1 2NS

Hirdir Studio
Pentre Celyn
Ruthin
Denbighshire
LL15 2HF

T: 01244 326 347
E: admin@d2architects.co.uk
W: www.d2architects.co.uk