




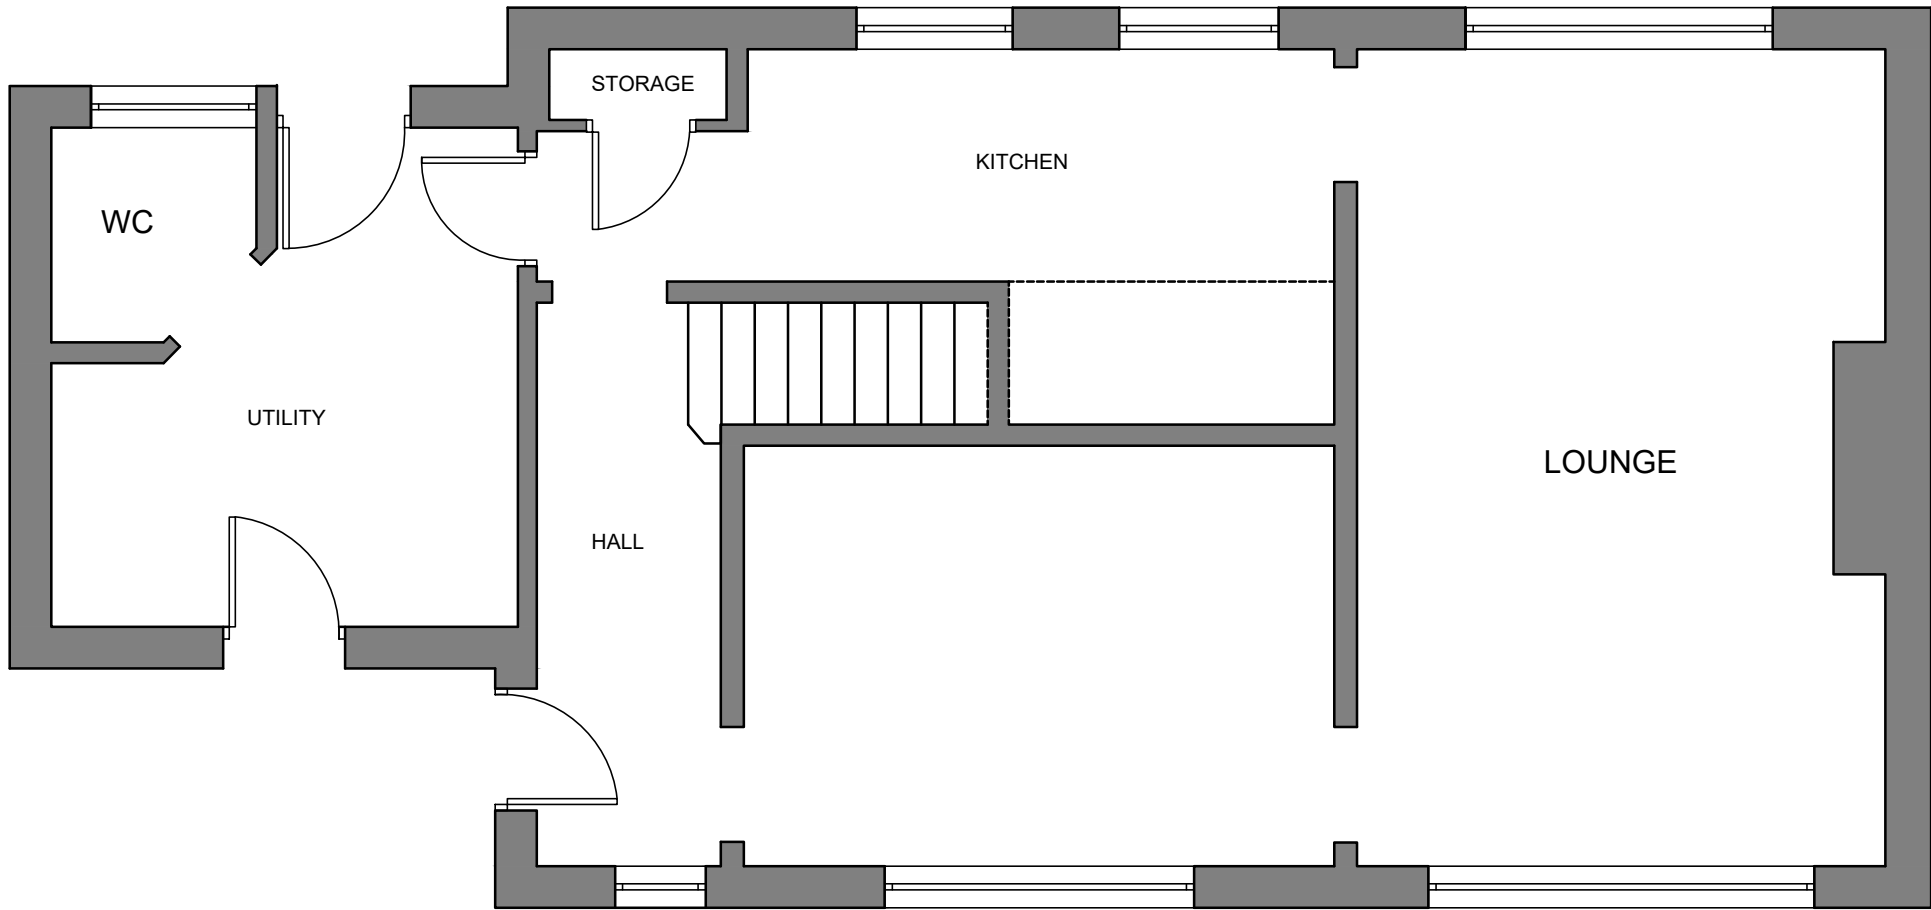

EXISTING GROUND FLOOR

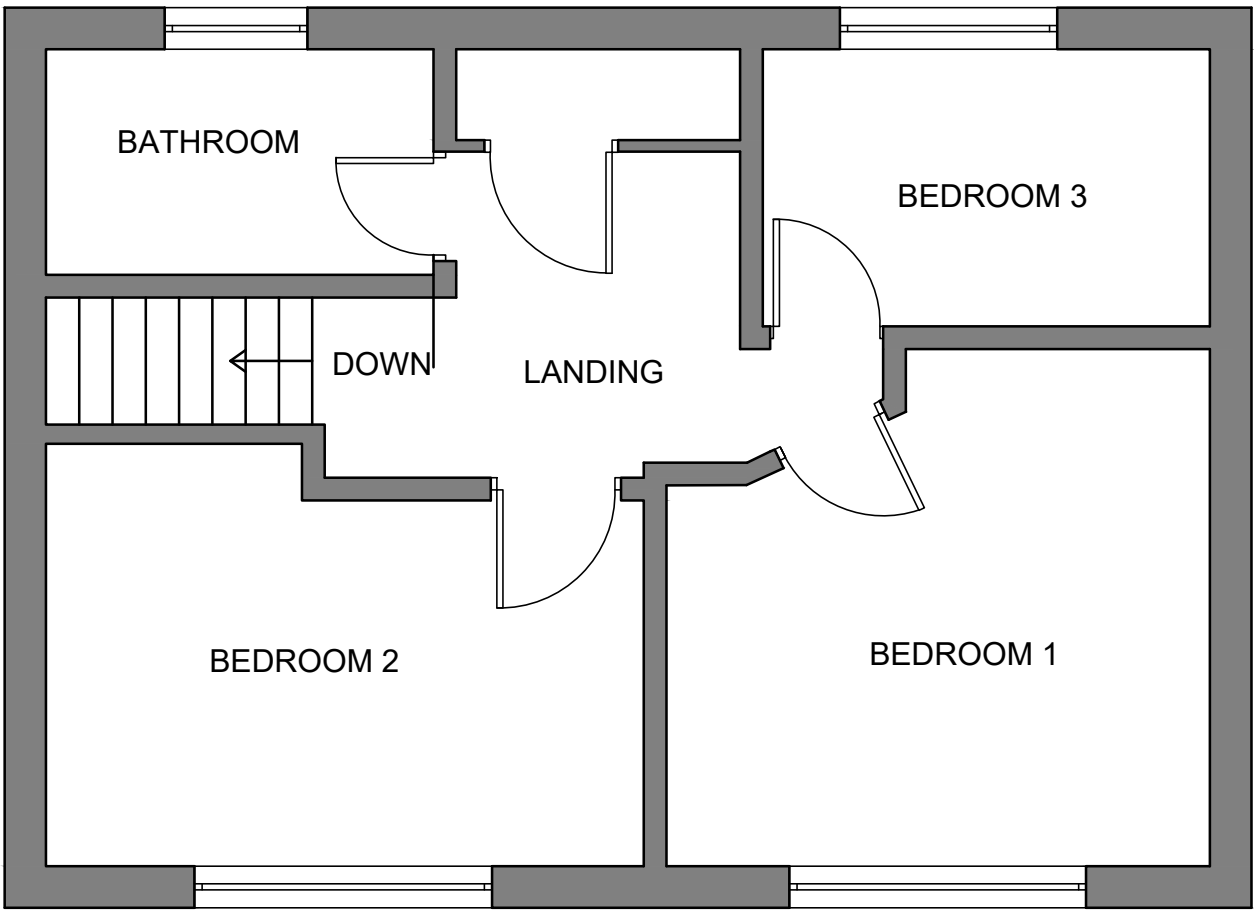

EXISTING FIRST FLOOR

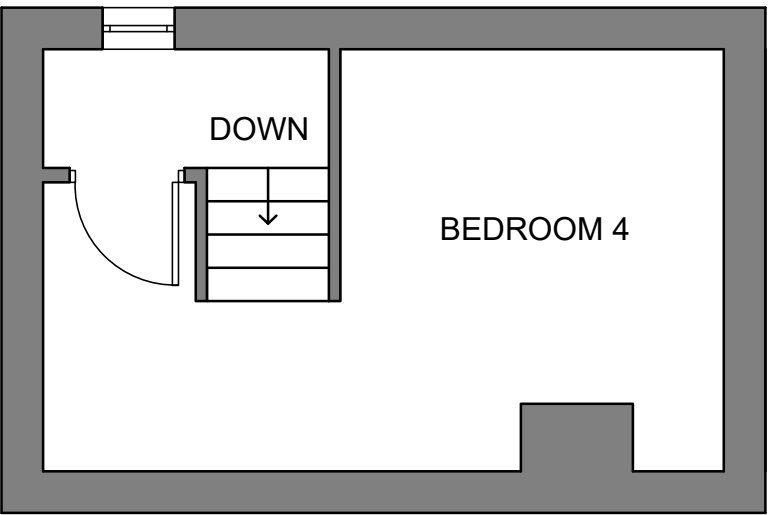

EXISTING SECOND FLOOR



HDS Architectural Services, The Foundry
15 Yorkie Street Wrexham
LL13 8LW
Tel: 01978 345250
www.hdsarchitectural.co.uk

Project; 4 Bridgeway West, Pentre Maelor, Wrexham	
Title; Floor plans as existing	Scale (A2); 1:50
Dwg No; BW/PD/01	Date; July 2019
Revision;	