

ARBORICULTURAL METHOD STATEMENT

DO NOT SCALE
© This drawing, including the design and technical information contained on it, is the property of Ascerta.
The drawing may only be used for the specific purpose for which it has been intended and may not be reproduced or copied without prior permission.

IMPORTANT

As a requirement of Wrexham County Borough Council department of Planning, this Arboricultural Method Statement has been prepared to clearly define the actions and measures to be taken in respect of the physical protection of retained trees within and immediately adjacent the proposed development site, in advance of, during and after the completion of the construction phase of the development.

The purpose of this plan is to discharge conditions 15, 16, 17 and 18 of the Draft Planning Decision Notice dated 22nd February 2019 which read:

15. With the exception of the hedgerow removal and Tree refs: T5 and T6 required to form the vehicular and pedestrian access, all other existing trees, shrubs and hedges shown on drawing refs: 10349.03G.dwg shall be permanently retained and shall not be cut down, grubbed out, lopped or uprooted. Any trees, shrubs or hedges removed or being severely damaged or becoming diseased shall be replaced with trees, shrubs or hedging plants of an appropriate size and species all within a timescale to be approved in writing by the local planning authority.

16. No part of the development shall commence until a detailed Arboricultural Method Statement has been submitted to and approved in writing by the Local Planning Authority. No development or other operations shall take place except in strict accordance with the Method Statement as is approved. The Method Statement shall include the following:

- A specification for tree protection fencing and ground protection measures that comply with British Standard BS5837:2012;
- A Tree Protection Plan showing the location of the trees to be removed and retained with their crown spreads, Root Protection Areas, Construction Exclusion Zones, and location of protective fencing and ground protection measures accurately plotted;
- A full specification for any access, driveway, path, underground services or wall foundations within retained tree Root Protection Areas or Construction Exclusion Zone, including any related sections and method for avoiding damage to retained trees;
- Details of general arboricultural matters including proposed practices with regards to cement mixing, material storage and fires;
- Details of the frequency of supervisory visits and procedures for notifying the findings of such visits to the Local Planning Authority;
- Method for protecting retained trees during demolition works;
- Details of all proposed tree works, including felling and pruning.

17. No part of the development shall commence until full details for any hard surfaced areas within retained tree(s) Root Protection Areas, as specified by BS5837:2012 or as shown on a Tree Protection Plan, have been submitted to and approved in writing by the Local Planning Authority. The details shall include existing and proposed levels, a specification for hard surfaces, and a method statement detailing the construction process. The works shall be carried out in strict accordance with the details as are approved.

18. No part of the development shall commence until full details for the arboricultural supervision of tree protection measures and any ground works within retained tree(s) Root Protection Areas, as specified by BS5837:2012 or as shown on a Tree Protection Plan have been submitted to and approved in writing by the Local Planning Authority. The supervisory works shall be carried out in strict accordance with the details as approved.

GENERAL NOTES

All tree works must be carried out to the agreed schedule subject to the appropriate consent(s) being in place. All works must be carried out to a minimum of the standards contained within BS3998: 2010 *Tree work - Recommendations* or any subsequent revision, by a reputable contractor, insured and qualified to current industry standards. All waste must be disposed of in accordance with current waste transfer regulations.

Once erected, no access will be permitted beyond the line of the tree protection fence without the prior approval of the project arboriculturist. No storage of materials is permitted within these areas, no dumping of waste or spilling of liquids (including run-off into the exclusion zone or drift from any sprays) and no lighting of fires within 10m of the outer canopy spread of any retained tree within the site.

Protective fencing is to be erected to the specification shown on the method statement drawing and retained in-situ until the project arboriculturist and / or the local planning authority tree officer confirms in writing that it may be moved / removed. Periodic inspections should be made by an appropriately qualified and experienced person (preferably the project arboriculturist) to ensure the fencing is maintained in good order / condition and that it is not being moved / removed without appropriate consent.

All services, whether that be drainage (surface water or foul), gas, electricity, telephone, cable or any other services associated with the construction and occupation of the proposed development are to be located outside of the root protection area of retained trees unless with the prior approval of the project arboriculturist and in accordance with industry standard provisions (for example, but not limited to National Joint Utilities Group guidance).

All access to the site is to be via approved vehicular and pedestrian routes.

The site compound area is to be identified and approved by the project arboriculturist in advance and constructed in a manner to avoid any adverse impact on retained trees, shrubs or hedges.

Parking for site personnel is to take account of fenced off areas and root protection areas.

Construction activities are to be phased such as to allow adequate working space and to comply with the tree protection requirements.

All excavation works are to be carried out in a manner that avoids damaging retained trees, shrubs or hedges. Where applicable, excavation machinery is to be sited away from exclusion zones with the work progressively moving away from retained trees, shrubs and hedges.

There is strictly no storage of soils, subsoils, stone, building materials, excess timber from tree felling operations or brushwood permitted within exclusion zones or immediately adjacent fenced-off areas where the collapse of such piles could cause damage to protective fencing.

All waste from site works is to be disposed of in accordance with approved environmental legislation and best practice guidance.

Inspections in accordance with the agreed schedule and as instructed by the client should be made by the project arboriculturist to ensure compliance with the Method Statement and the appropriate planning conditions.

Any deviation from this statement, whether intended or inadvertent, may result in a breach of planning condition(s) and enforcement action may be taken.

All relevant legislation must be taken into consideration prior to the commencement of any works on site, particularly in relation to works to trees. Where statutory controls apply, including Tree Preservation Orders, Conservation Areas, the requirement for a Felling Licence, relevant planning conditions or any statute relating to wildlife protection or protected species, those both instructing and carrying out works that directly or indirectly affect trees must first satisfy themselves that all appropriate consents are in place or that notifications have been served and that statutory timescales have elapsed. Failure to do so is likely to result in enforcement action involving in some cases, criminal prosecution and substantial fines, as well as the potential cessation of all works on site until any and all breaches are fully rectified to the satisfaction of the local planning authority.

The contents of this statement in no way constitutes an instruction to proceed with any works without the full written consent of the relevant local planning authority.

NOTE: Should any queries arise over the content of this document or there be a need for works within or immediately adjacent the Root Protection Areas, the appointed site arborist MUST be contacted for advice in advance. Failure to follow the measures contained within this document could lead to enforcement action being taken.

NOTE TO LOCAL AUTHORITY: This document does not imply that Ascerta has been retained to oversee, supervise or manage any aspect of the tree protection proposals at any stage of the development.


Any queries in relation to this document should be referred in the first instance to Ascerta by telephone on 0845 463 4404 or alternatively by email at info@landscapetreeseecology.com

LIST OF KEY CONTACTS

(DETAILS TO BE ADDED WHEN CONTACTS ARE KNOWN)

Title	Company	Contact	Email	Telephone
Site Agent				
Groundworks contractor				
Demolition contractor				
Project Arboriculturist	Ascerta	Robert Armitage	rob@landscapetreeseecology.com	0845 463 4404
LPA Planning Officer				
LPA Tree Officer	Wrexham Council	Jon Brewin	Planning@wrexham.gov.uk	01978 298763

PROPOSED SPECIALISED ROAD BUILD-UP SPECIFICATION FOR CELLWEB 75-200MM POROUS TARMAC SURFACE STANDARD DETAIL

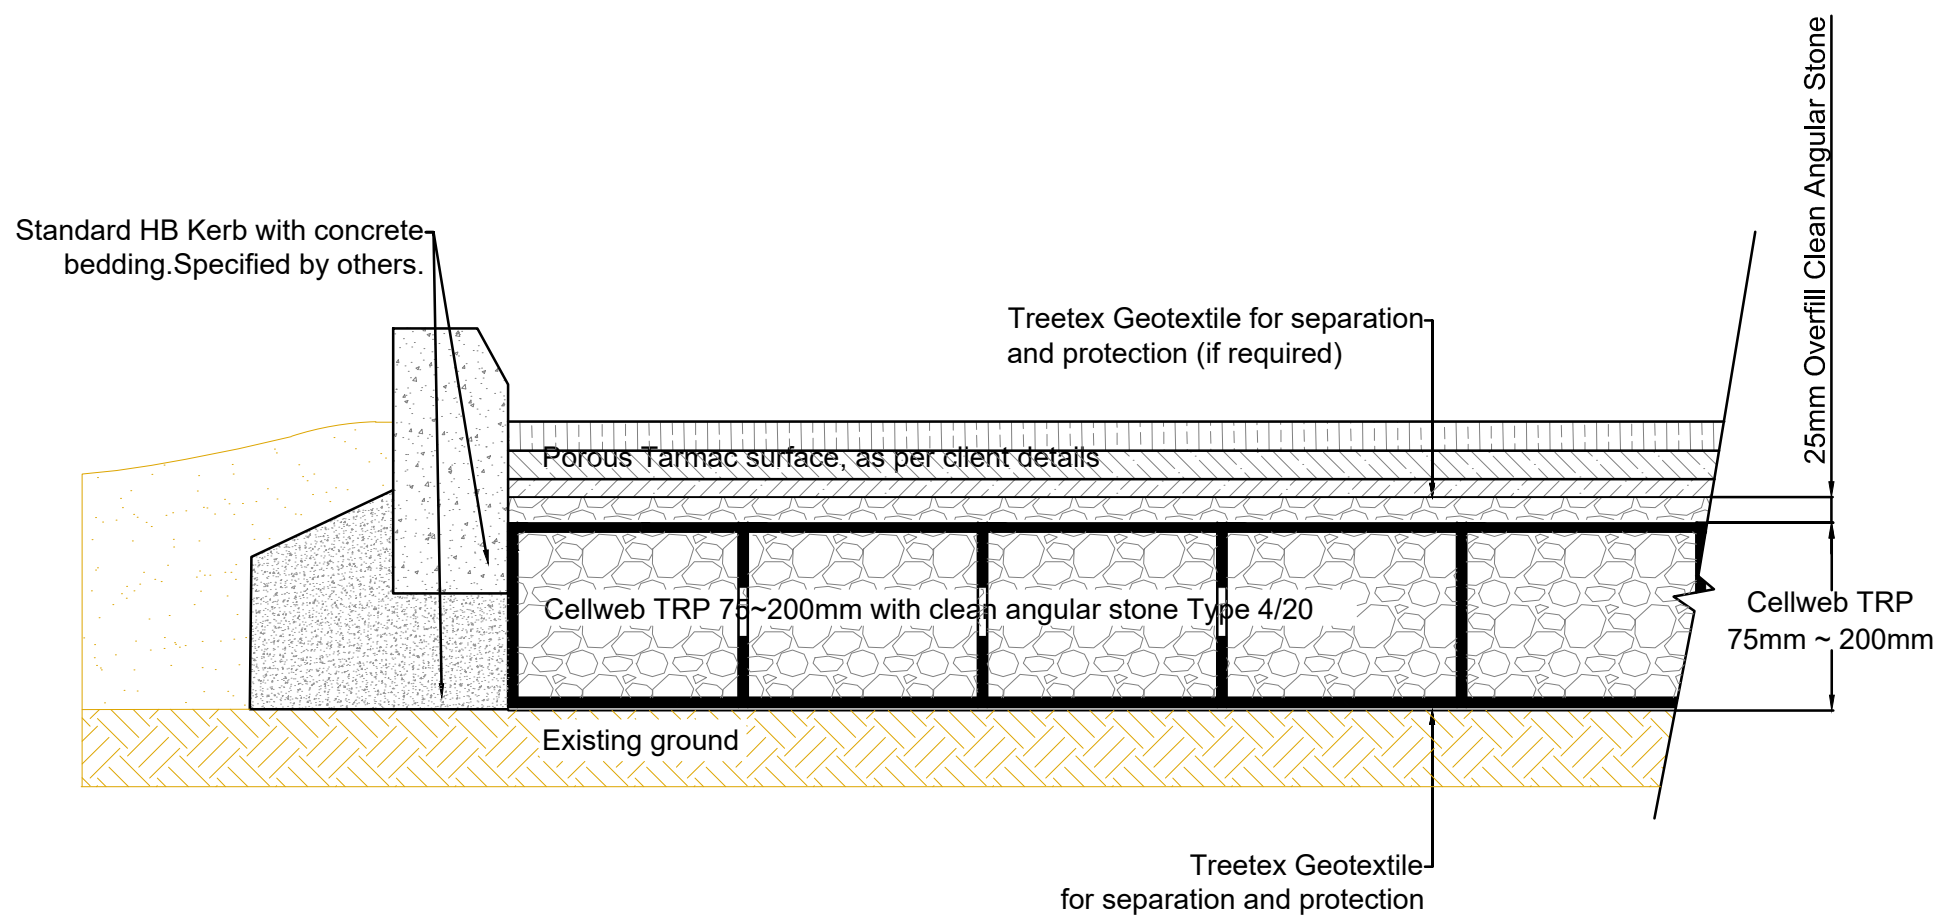


Note: Subbase could be required depending on the existing ground CBR % and the type of traffic on the surface.

ADVISED FENCING SIGNAGE



Laminated copies of the above sign (or similar if approved by the project arboriculturist) are to be attached to the outside of the protective fencing at 4m intervals such that they are clearly visible to site personnel.


TREE PROTECTION FENCING

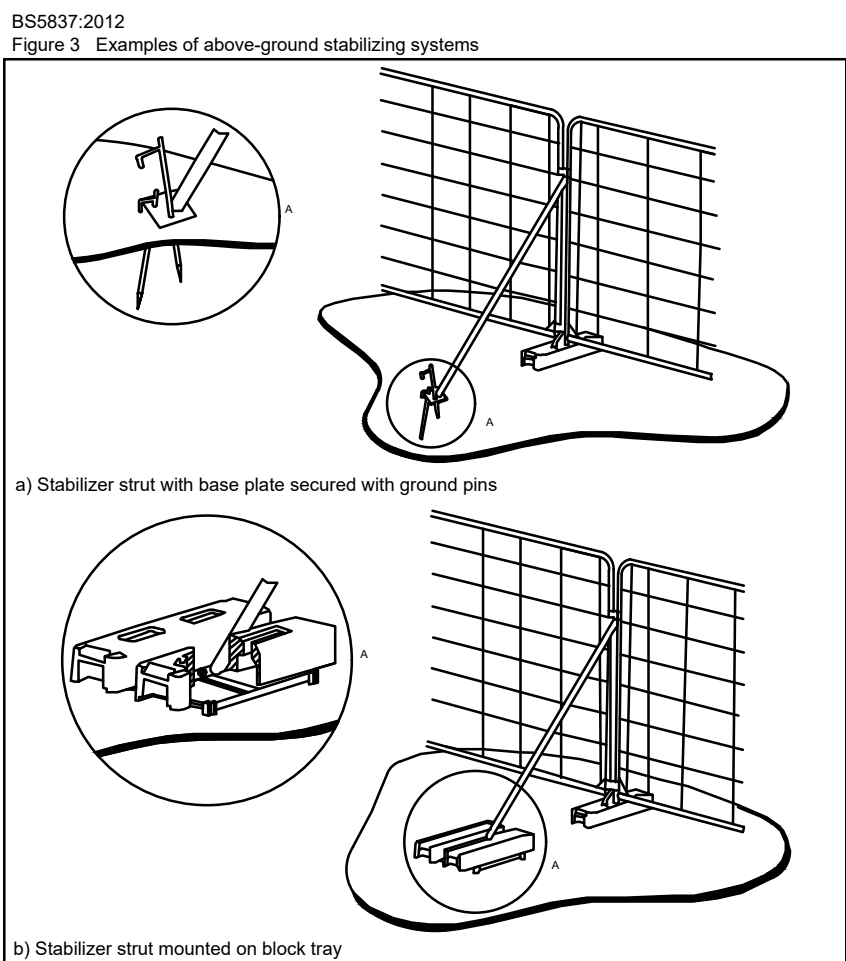

DISTANCES OF TREE PROTECTION FENCING FROM RETAINED TREES				
T.NO	SPECIES	DISTANCE OF TREE PROTECTION FENCING FROM STEM (METERS)	FENCING TYPE	
T4	Lime	1. 0.5m 2. 3.5m 3. 5.5m	Permanent (Blue location)	
T17	Ash	4. 6m 5. 7m	Permanent (Blue location)	
T10	Ash	6. 4.2	Permanent (Blue location)	
T11	Sycamore	7. 9.5m 8. 9.5m 9. 9.5m	Temporary Location (Magenta location)	
T12	Oak	10. 3.7m	Permanent (Blue location)	
		11. 13.5m 12. 13m 13. 13m	Temporary Location (Magenta location)	
		14. 7.5	Permanent (Blue location)	
T9	Ash	15. 13	Permanent (Blue location)	
T14	Hawthorn	16. 5m	Permanent (Blue location)	
T15	Ash	17. 5.5m 18. 10m 19. 11m	Permanent (Blue location)	
T16 A+B	Hawthorn	20. 6m 21. 5.5m 22. 4m	Permanent (Blue location)	

TREE WORK RECOMMENDATIONS – RETAINED TREES

T.NO	SPECIES	HT (m)	STEM DBH (mm)	TREE WORKS	CAT GRADE
T4	Lime	14	#500	Lift canopy to 4m above proposed road and footpath and prune epicormic back to main stem as necessary to provide a suitable clearance for working space.	B2
T12	Oak	11	1100	Lift canopy to 4m above proposed road. This will require the removal of one 150mm DBH branch coming into site (west) and one 80mm DBH branch growing towards ground, again on the western side of canopy.	B2
G2	Hawthorn, Elder, Ash, Sycamore and Cherry	14	#140 ave	Prune sides back to previous pruning points to create a more uniform, maintained linear feature.	B2

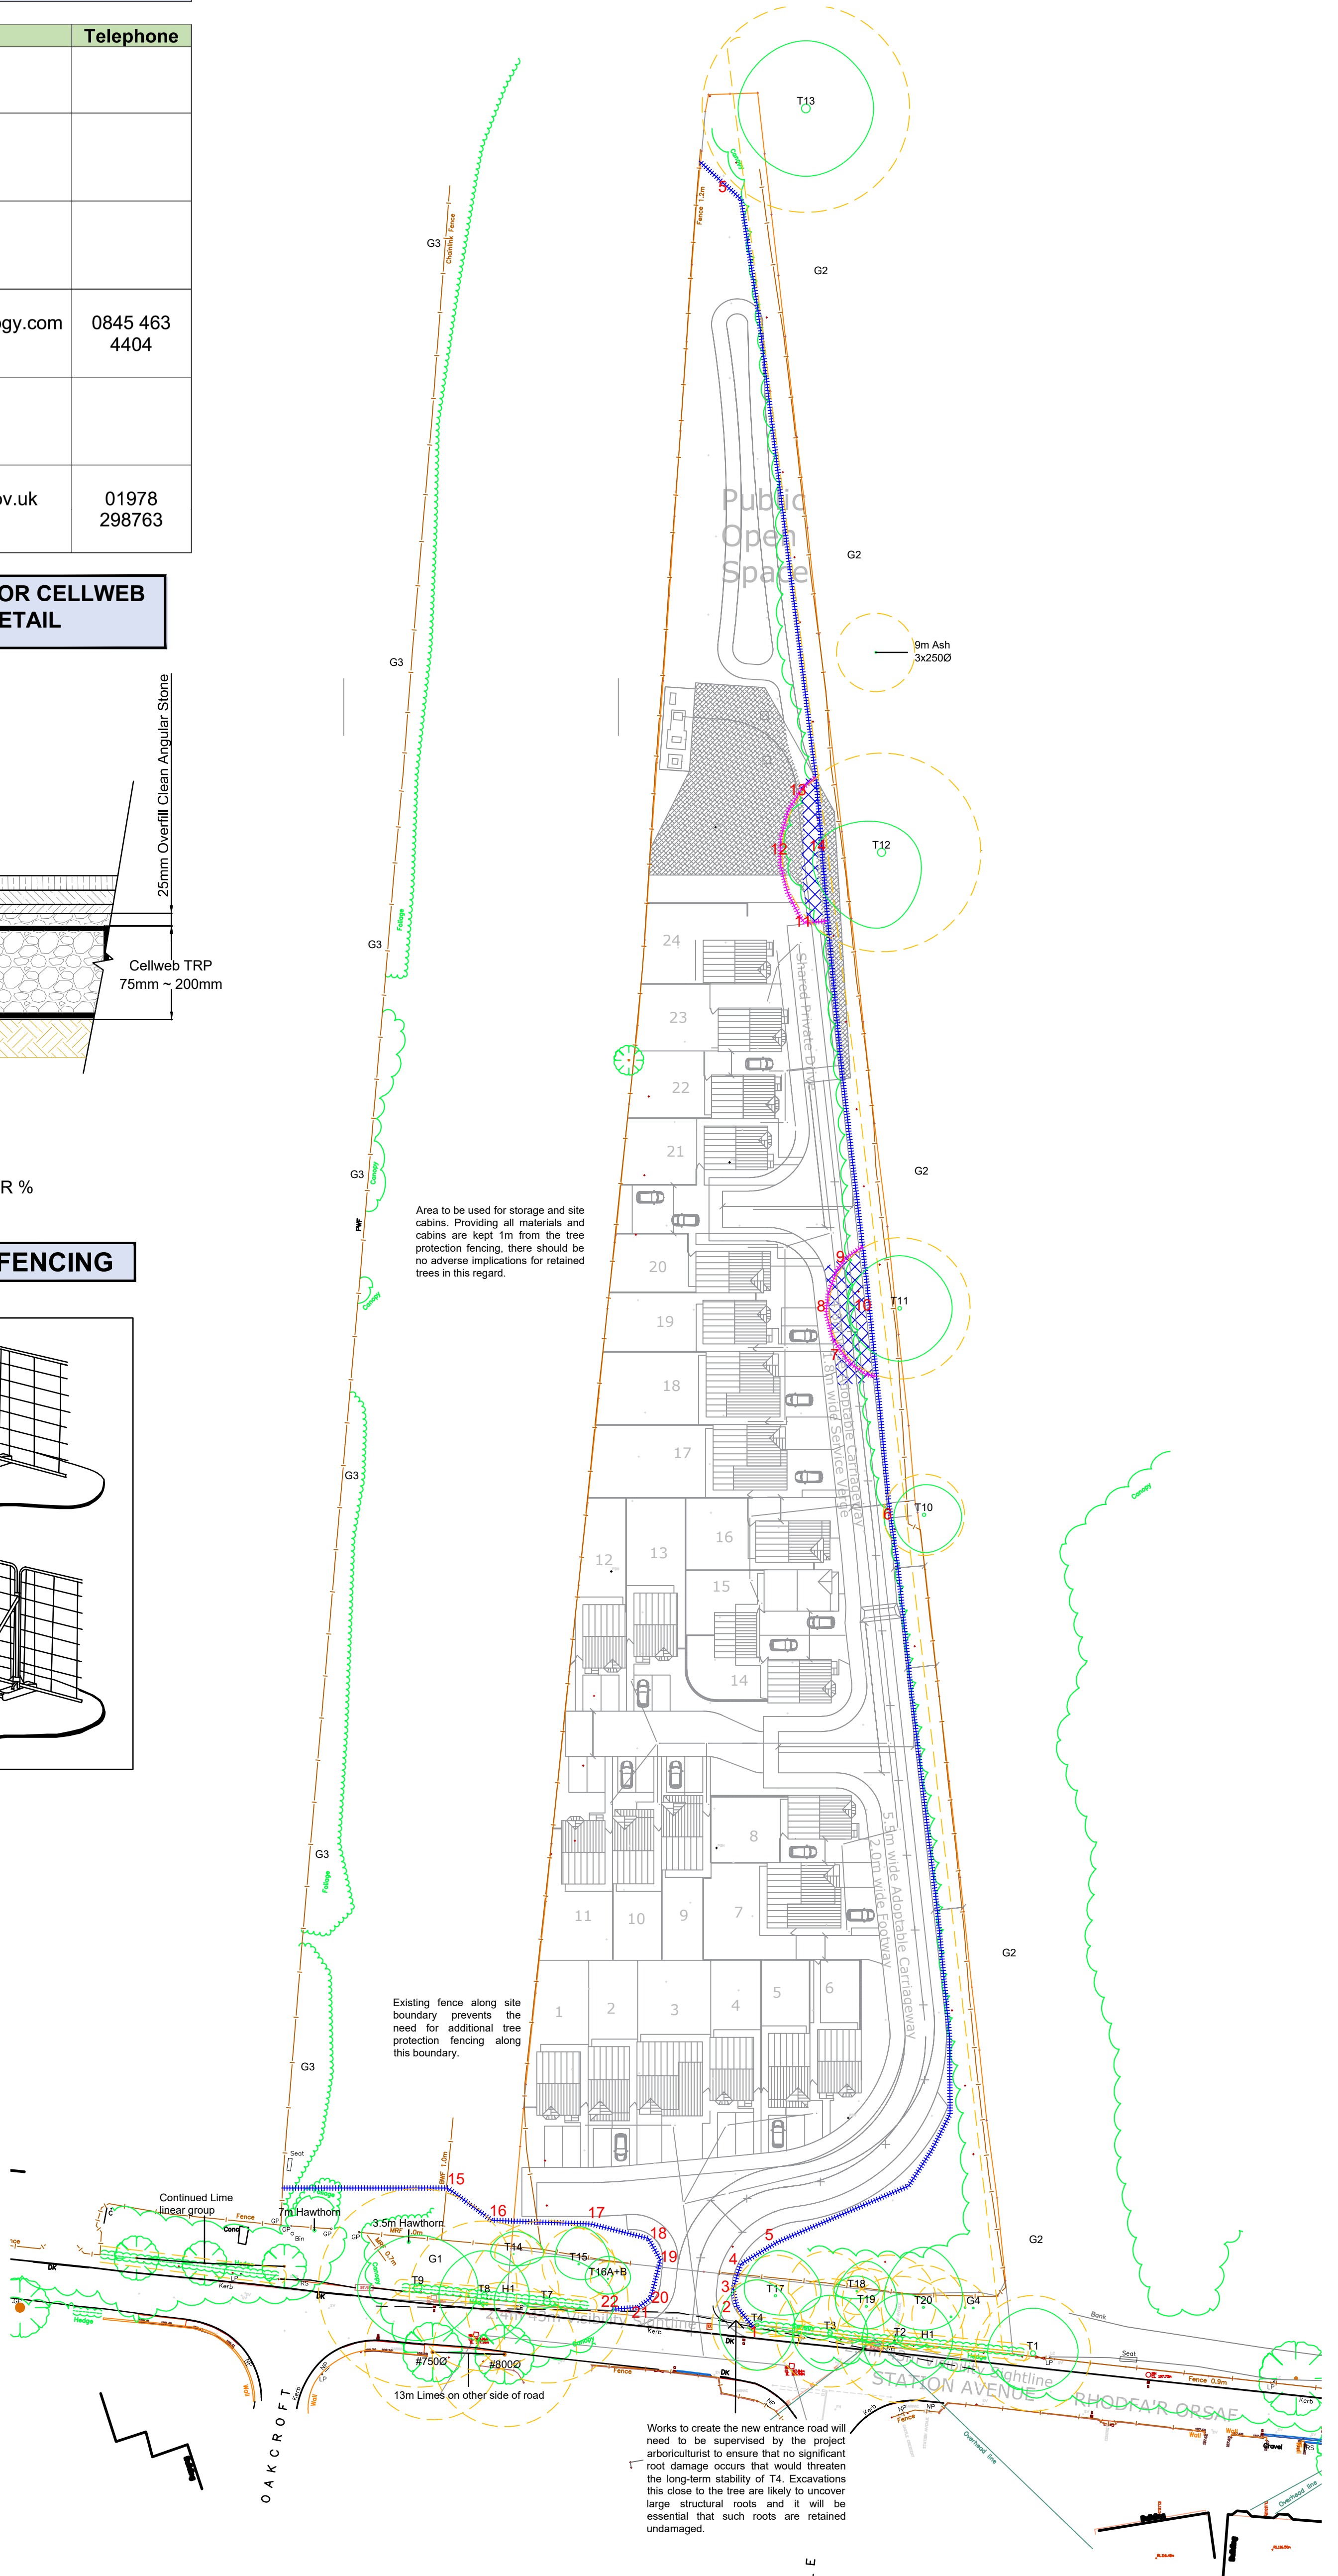

TREE PROTECTION MEASURE	AFFECTING	DESCRIPTION/ SPECIFICATION AND PROCEDURE
1 ARBORICULTURAL ATTENDANCE AT INITIAL SITE MEETING	ALL TREES	Site agent to be briefed on content of this document and location of protective fencing to be marked out on site using fluorescent paint or similar. Site specific tree protection measures to be discussed, including timing, implementation and the need for such measures.
2 ERECTION OF TREE PROTECTION FENCING, INCLUDING TEMPORARY LOCATION	ALL TREES	Tree Protection Fencing to be erected in the locations shown to the specification provided. DISTANCE TO FENCING FROM TREE STEMS IS MARKED BY RED NUMBERS AND SHOULD BE IN ACCORDANCE WITH 'DISTANCES OF TREE PROTECTION FENCING FROM RETAINED TREES' TABLE ATTACHED.
3 ARBORICULTURAL SITE SUPERVISION / SITE VISIT	T4, T7, T10, T11 and T12	Project arboriculturist to attend site prior to the commencement of the 'SITE WORKS' task as identified in SEQUENCE OF OPERATIONS - GANTT CHART to oversee and ensure the successful implementation of the identified 'TREE PROTECTION MEASURE'. Arboriculturist to supervise the entire 'SITE WORK' until completion within root protection areas.
4 SHALLOW EXCAVATIONS	T4, T7, T10, T11 and T12	Excavations to create the new entrance road, which will involve the partial removal of the existing footpath and kerb, will only be permitted to the depth of the existing hard standing sub-base to retain any potential roots beneath this surface. Large structural roots near the base of T4 will not be severed during excavations. Excavations for the sections of road within the RPA of T11 and T12 only permitted to remove surface layers of vegetation and loose top-soil to provide a level for the new specialised road surface. Works in both these areas of the site to be supervised by the project arboriculturist to ensure no significant root damage occurs.
5 ROOT PRUNING	T4, T7, T10, T11 and T12	Roots exposed during excavations <25mm to be pruned cleanly back to the soil surface using tools appropriate to the task. Roots >25mm to be assessed on site by the project arboriculturist as to whether pruning is safe / appropriate.
6 SPECIALISED SURFACE DESIGN / GEOTEXTILES	T11 and T12	Surface to be constructed to the attached specification (see inset). There must be strictly no excavations beyond initial clearance of surface vegetation and loose topsoil to provide a level, to preserve as much root zone and live roots as possible.
7 LIASON / INFORM LPA	ALL TREES	Ascerta to inform Local Planning Authority that 'TREE PROTECTION MEASURES' have been implemented effectively and that all Tree Protection Fencing can now be removed from site without any risk to retained trees.

SEQUENCE OF OPERATIONS - GANTT CHART

	PRIOR TO SITE WORKS		ON SITE																		COMPLETION				
SITE WORKS	PREPARATION		TREE WORKS		TREE PROTECTION FENCING	DEMOLITION		REMEDICATION	SERVICES AND DRAINAGE		NEW HARD STANDING			CONSTRUCTION PHASE					LANDSCAPING		SITE SIGN OFF				
TREE PROTECTION MEASURE	Agreement of Method Statement Content		Understorey and Vegetation Clearance	Tree Removal	Pruning	Erect as shown (INCLUDING TEMPORARY LOCATION)	Structure Dismantle	Removal of Debris and Materials	Hard Standing Removal	Ground Works and Level Changes	Excavations for Attenuation Basin	Excavations for Channel Installation	Roads	Parking Bay	Driveways	Footpaths	Edgings	Substations	Plots	Walls	Retaining Structures	Fences	Removal of tree protection fencing	Tree and shrub planting	Notification to LPA
1 ARBORICULTURAL ATTENDANCE AT INITIAL SITE MEETING	To ensure all tree protection measures are clearly understood by the site agent and contractors																								
2 ERECT TREE PROTECTION FENCING, INCLUDING TEMPORARY LOCATION						To ensure location and specification are correct																			
3 ARBORICULTURAL SITE SUPERVISION / SITE VISIT						To ensure location and specification are correct			T4 and T7					T4, T7 T10, T11 T12			T4 T7								
4 SHALLOW EXCAVATIONS																	T4, T7 T10, T11 T12		T4 T7						
5 ROOT PRUNING																	T4, T7 T10, T11 T12		T4 T7						
6 SPECIALISED SURFACE DESIGN / GEOTEXTILES																	T11 T12								
7 LIASON / INFORM LPA																									Confirm protection has been complied with

REV DESCRIPTION DATE
A In response to Tree Officer comments 23/10/19

CLIENT:
Edwards Homes Ltd

PROJECT:
Land off Station Avenue, Wrexham

DRAWING TITLE:
Arboricultural Method Statement

SCALE: 1:500 @A0 DATE: 05/09/2019
DRAWN BY: CP CHD BY: RA
DRAWING No: P.585.15.06 REV: A

Ascerta
Landscape | Trees | Ecology

t: 0845 463 4404

e: info@landscapetreeseecology.com
Web: www.landscapetreeseecology.com


Confirm protection has been complied with

ARBORICULTURAL METHOD STATEMENT

DISTANCES OF TREE PROTECTION FENCING FROM RETAINED TREES

T.NO	SPECIES	DISTANCE OF TREE PROTECTION FENCING FROM STEM (METERS)	FENCING TYPE
T4	Lime	1. 0.5m 2. 3.5m 3. 5.5m	Permanent (Blue location)
T17	Ash	4. 6m 5. 7m	Permanent (Blue location)
T10	Ash	6. 4.2	Permanent (Blue location)
T11	Sycamore	7. 9.5m 8. 9.5m 9. 9.5m	Temporary Location (Magenta location)
		10. 3.7m	Permanent (Blue location)
T12	Oak	11. 13.5m 12. 13m 13. 13m	Temporary Location (Magenta location)
		14. 7.5	Permanent (Blue location)
T9	Ash	15. 13	Permanent (Blue location)
T14	Hawthorn	16. 5m	Permanent (Blue location)
T15	Ash	17. 5.5m 18. 10m 19. 11m	Permanent (Blue location)
T16 A+B	Hawthorn	20. 6m 21. 5.5m 22. 4m	Permanent (Blue location)

TREE PROTECTION FENCING

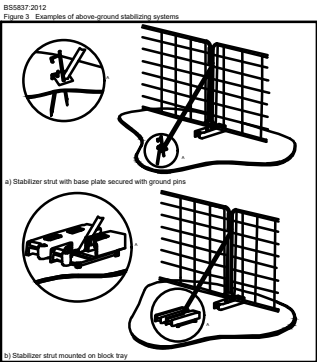


ADVISED FENCING SIGNAGE




Laminated copies of the above sign (or similar if approved by the project arboriculturist) are to be attached to the outside of the protective fencing at 4m intervals such that they are clearly visible to site personnel.

TREE WORK RECOMMENDATIONS – RETAINED TREES

T.NO	SPECIES	HT (m)	STEM DBH (mm)	TREE WORKS	CAT
					GRADE
T4	Lime	14	#500	Lift canopy to 4m above proposed road and footpath and prune epicormic back to main stem as necessary to provide a suitable clearance for working space.	B2
T12	Oak	11	1100	Lift canopy to 4m above proposed road. This will require the removal of one 150mm DBH branch coming into site (west) and one 80mm DBH branch growing towards ground, again on the western side of canopy.	B2
G2	Hawthorn, Elder, Ash, Sycamore and Cherry	14	#140 ave	Prune sides back to previous pruning points to create a more uniform, maintained linear feature.	B2

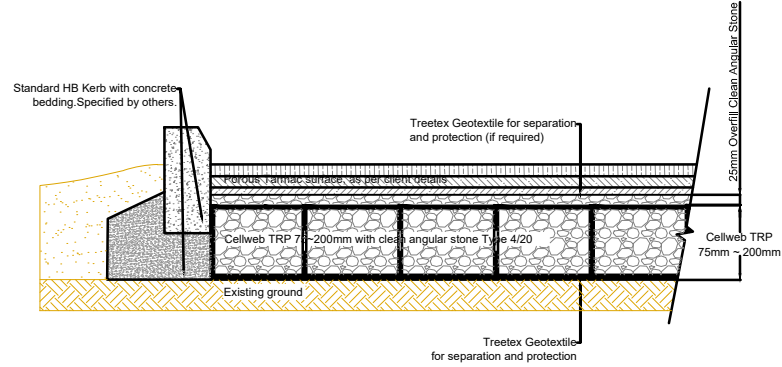

Note: Subbase could be required depending on the existing ground CBR % and the type of traffic on the surface.

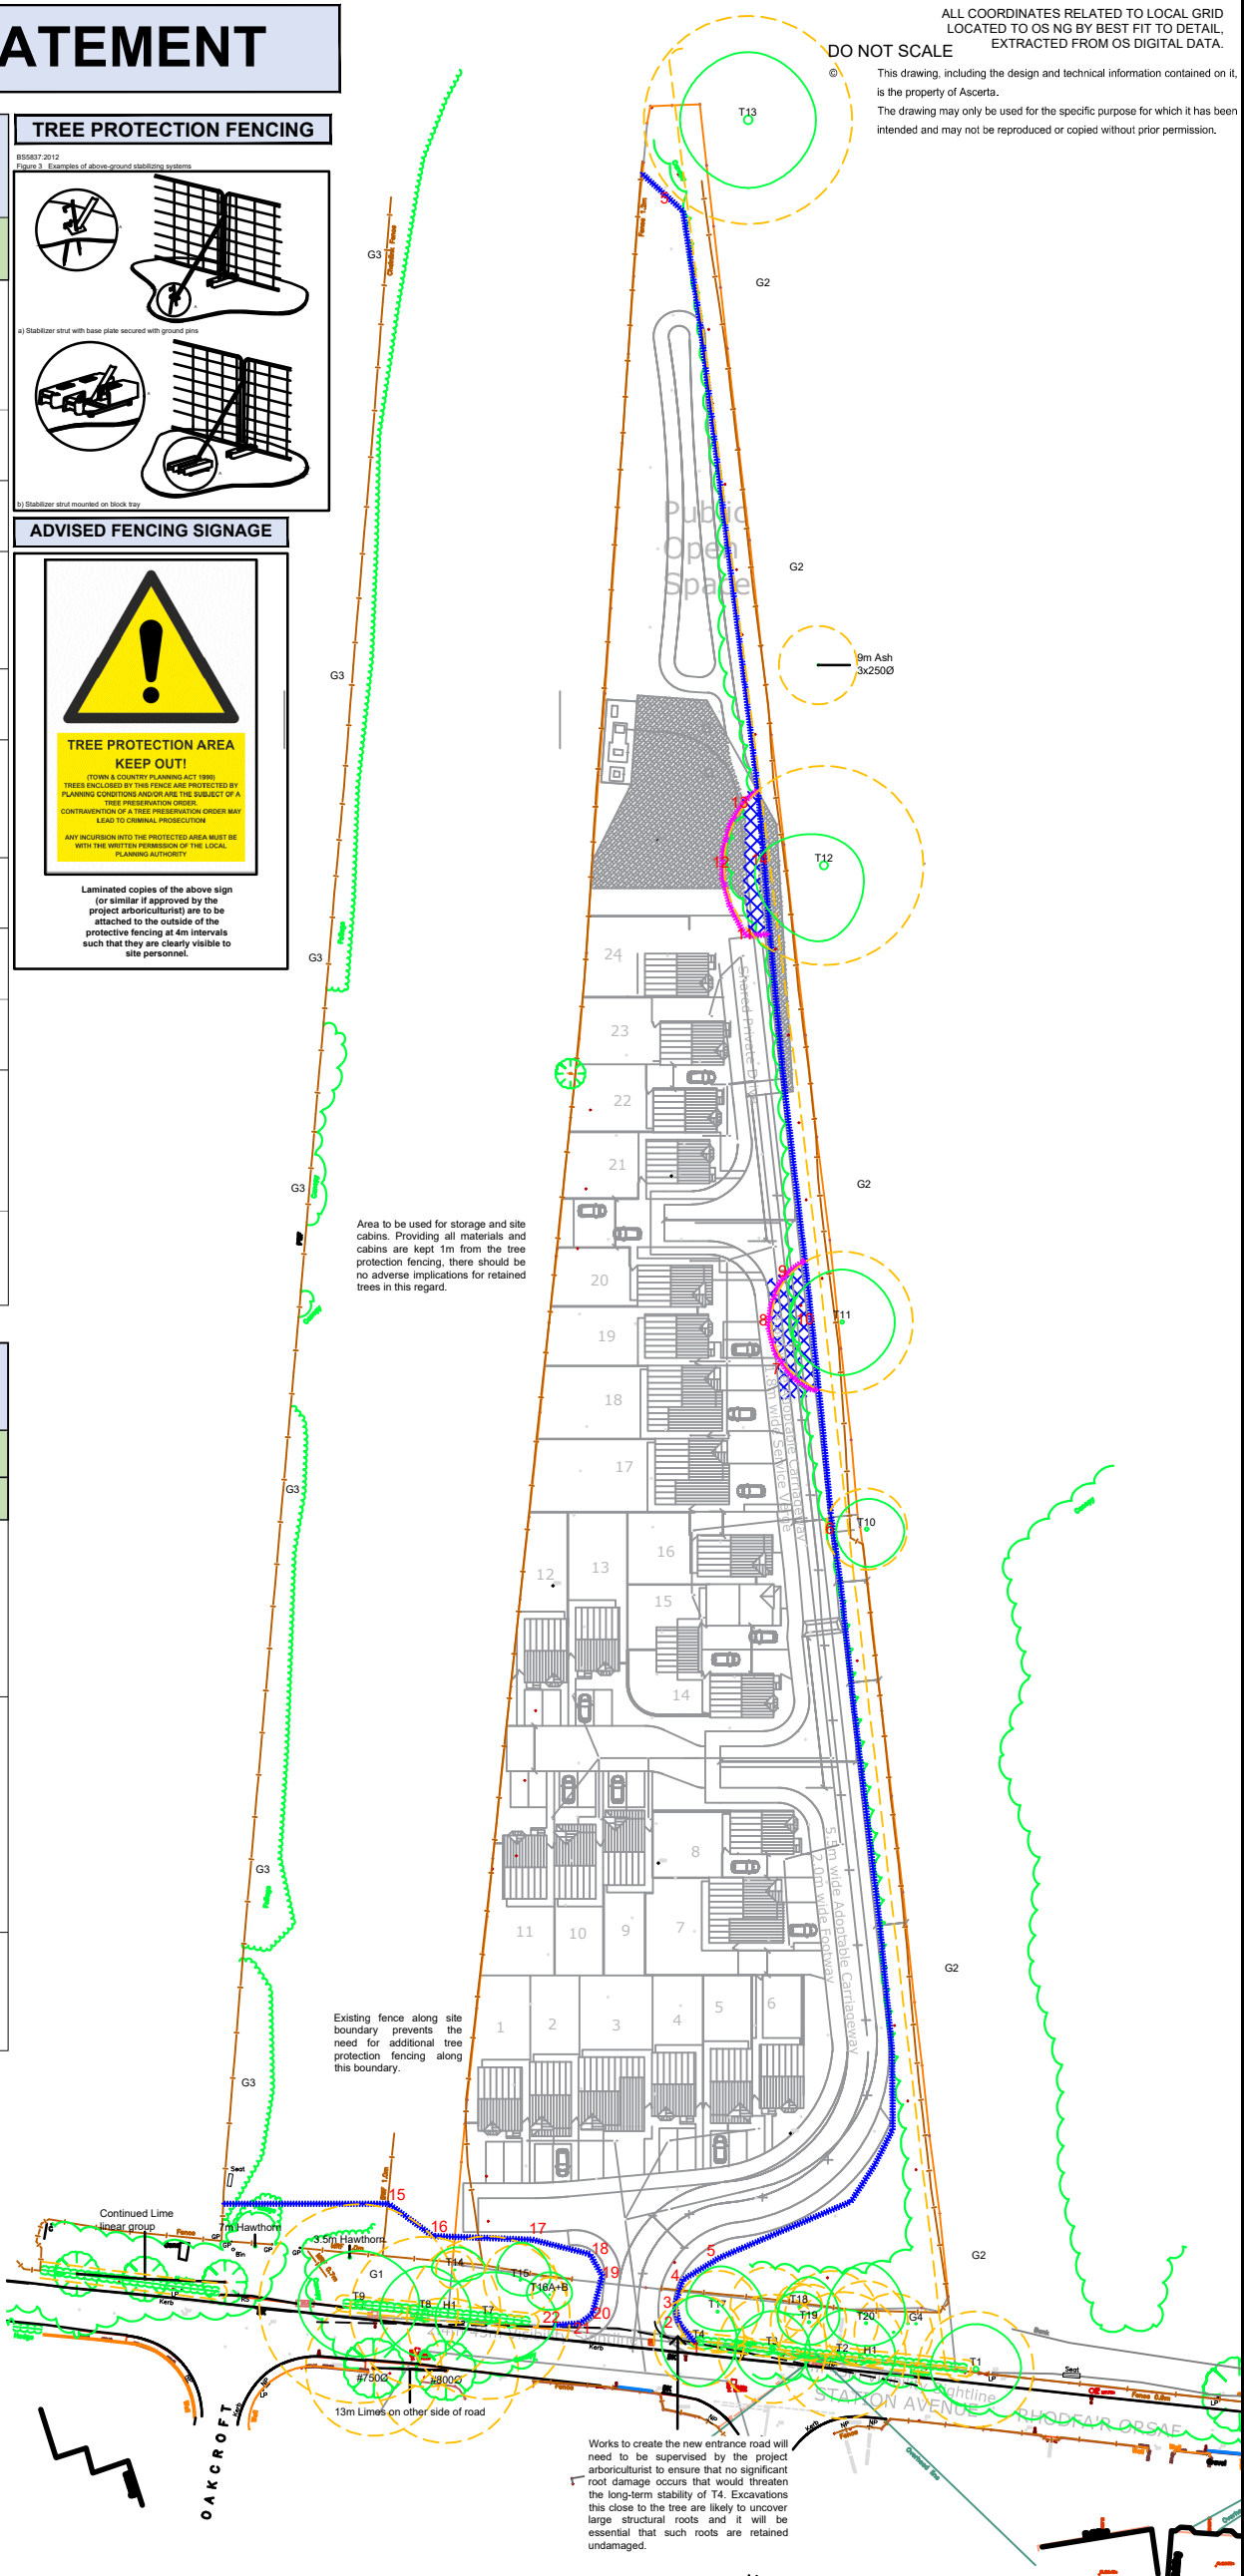

KEY

	Existing tree to be retained		Proposed permanent location of protective fencing - see inset for type / construction detail - to be positioned in this location when works to create the geotextiled sections of road within RPAs is required.
	Extent of Root Protection Area for retained trees in accordance with BS5837: 2012 Trees in relation to design, demolition and construction - Recommendations		Specialised Driveway Specification (See Cellweb specification)
	Proposed temporary location of protective fencing - see inset for type / construction detail - to protect root protection areas from ground compaction		

REV	DESCRIPTION	DATE
A	In response to Tree Officer comments	23/10/19

Ascerta
Landscape | Trees | Ecology
t: 0845 463 4404
e: info@landscapetreeseecology.com
Web: www.landscapetreeseecology.com

CLIENT:	Edwards Homes Ltd
PROJECT:	Land off Station Avenue, Wrexham
DRAWING TITLE:	Arboricultural Method Statement Sheet 1 of 2
SCALE:	1:1000@A3
DATE:	05/09/2019
DRAWN BY:	CP
CHECKED BY:	RA
DRAWING No:	P.585.15.06
REV:	A

ARBORICULTURAL METHOD STATEMENT

IMPORTANT

As a requirement of Wrexham County Borough Council department of Planning, this Arboricultural Method Statement has been prepared to clearly define the actions and measures to be taken in respect of the physical protection of retained trees within and immediately adjacent the proposed development site, in advance of, during and after the completion of the construction phase of the development.

The purpose of this plan is to discharge conditions 15, 16, 17 and 18 of the Draft Planning Decision Notice dated 22nd February 2019 which read:

15. With the exception of the hedgerow removal and Tree refs: T5 and T6 required to form the vehicular and pedestrian access, all other existing trees, shrubs and hedges shown on drawing refs: 10349.03G.dsj shall be permanently retained and shall not be cut down, grubbed out, lopped or uprooted. Any trees, shrubs or hedges removed or being severely damaged or becoming diseased shall be replaced with trees, shrubs or hedging plants of an appropriate size and species all within a timescale to be approved in writing by the local planning authority.

16. No part of the development shall commence until a detailed Arboricultural Method Statement has been submitted to and approved in writing by the Local Planning Authority. No development or other operations shall take place except in strict accordance with the Method Statement as is approved. The Method Statement shall include the following:
a) A specification for tree protection fencing and ground protection measures that comply with British Standard 5837:2012;
b) A Tree Protection Plan showing the location of the trees to be removed and retained with their crown spreads, Root Protection Areas, Construction Exclusion Zones, and location of protective fencing and ground protection measures accurately plotted;
c) A full specification for any access, driveway, path, underground services or wall foundations within retained tree Root Protection Areas or Construction Exclusion Zone, including any related sections and method for avoiding damage to retained trees;
d) Details of general arboricultural matters including proposed practices with regards to cement mixing, material storage and fires;
e) Details of the frequency of supervisory visits and procedures for notifying the findings of such visits to the Local Planning Authority;
f) Method for protecting retained trees during demolition works;
g) Details of all proposed tree works, including felling and pruning.

17. No part of the development shall commence until full details for any hard surfaced areas within retained tree(s) Root Protection Areas, as specified by BS5837:2012 or as shown on a Tree Protection Plan, have been submitted to and approved in writing by the Local Planning Authority. The details shall include existing and proposed levels, a specification for hard surfaces, and a method statement detailing the construction process. The works shall be carried out in strict accordance with the details as are approved.

18. No part of the development shall commence until full details for the arboricultural supervision of tree protection measures and any ground works within retained tree(s) Root Protection Areas, as specified by BS5837:2012 or as shown on a Tree Protection Plan have been submitted to and approved in writing by the Local Planning Authority. The supervisory works shall be carried out in strict accordance with the details as approved.

Any deviation from this statement, whether intended or inadvertent, may result in a breach of planning condition(s) and enforcement action may be taken.

All relevant legislation must be taken into consideration prior to the commencement of any works on site, particularly in relation to works to trees. Where statutory controls apply, including Tree Preservation Orders, Conservation Areas, the requirement for a Felling Licence, relevant planning conditions or any statute relating to wildlife protection or protected species, those both instructing and carrying out works that directly or indirectly affect trees must first satisfy themselves that all appropriate consents are in place or that notifications have been served and that statutory timescales have elapsed. Failure to do so is likely to result in enforcement action involving in some cases, criminal prosecution and substantial fines, as well as the potential cessation of all works on site until any and all breaches are fully rectified to the satisfaction of the local planning authority.

The contents of this statement in no way constitutes an instruction to proceed with any works without the full written consent of the relevant local planning authority.

NOTE: Should any queries arise over the content of this document or there be a need for works within or immediately adjacent the Root Protection Areas, the appointed site arborist MUST be contacted for advice in advance. Failure to follow the measures contained within this document could lead to enforcement action being taken.

NOTE TO LOCAL AUTHORITY: This document does not imply that Ascerta has been retained to oversee, supervise or manage any aspect of the tree protection proposals at any stage of the development.

Any queries in relation to this document should be referred in the first instance to Ascerta by telephone on 0845 463 4404 or alternatively by email at info@landscapetreeseecology.com

GENERAL NOTES

All tree works must be carried out to the agreed schedule subject to the appropriate consent(s) being in place. All works must be carried out to a minimum of the standards contained within BS3998: 2010 Tree work - Recommendations or any subsequent revision, by a reputable contractor, insured and qualified to current industry standards. All waste must be disposed of in accordance with current waste transfer regulations.

Once erected, no access will be permitted beyond the line of the tree protection fence without the prior approval of the project arboriculturist. No storage of materials is permitted within these areas, no dumping of waste or spilling of liquids (including run-off into the exclusion zone or drift from any sprays) and no lighting of fires within 10m of the outer canopy spread of any retained tree within the site.

Protective fencing is to be erected to the specification shown on the method statement drawing and retained in-situ until the project arboriculturist and / or the local planning authority tree officer confirms in writing that it may be moved / removed. Periodic inspections should be made by an appropriately qualified and experienced person (preferably the project arboriculturist) to ensure the fencing is maintained in good order / condition and that it is not being moved / removed without appropriate consent.

All services, whether that be drainage (surface water or foul), gas, electricity, telephone, cable or any other services associated with the construction and occupation of the proposed development are to be located outside of the root protection area of retained trees unless with the prior approval of the project arboriculturist and in accordance with industry standard provisions (for example, but not limited to National Joint Utilities Group guidance).

All access to the site is to be via approved vehicular and pedestrian routes.

The site compound area is to be identified and approved by the project arboriculturist in advance and constructed in a manner to avoid any adverse impact on retained trees, shrubs or hedges.

Parking for site personnel is to take account of fenced off areas and root protection areas.

Construction activities are to be phased such as to allow adequate working space and to comply with the tree protection requirements.

All excavation works are to be carried out in a manner that avoids damaging retained trees, shrubs or hedges. Where applicable, excavation machinery is to be sited away from exclusion zones with the work progressively moving away from retained trees, shrubs and hedges.

There is strictly no storage of soils, subsoils, stone, building materials, excess timber from tree felling operations or brushwood permitted within exclusion zones or immediately adjacent fenced-off areas where the collapse of such piles could cause damage to protective fencing.

All waste from site works is to be disposed of in accordance with approved environmental legislation and best practice guidance.

Inspections in accordance with the agreed schedule and as instructed by the client should be made by the project arboriculturist to ensure compliance with the Method Statement and the appropriate planning conditions.

	TREE PROTECTION MEASURE	AFFECTING	DESCRIPTION/ SPECIFICATION AND PROCEDURE
1	ARBORICULTURAL ATTENDANCE AT INITIAL SITE MEETING	ALL TREES	Site agent to be briefed on content of this document and location of protective fencing to be marked out on site using fluorescent paint or similar. Site specific tree protection measures to be discussed, including timing, implementation and the need for such measures.
2	ERECTION OF TREE PROTECTION FENCING, INCLUDING TEMPORARY LOCATION	ALL TREES	Tree Protection Fencing to be erected in the locations shown to the specification provided. DISTANCE TO FENCING FROM TREE STEMS IS MARKED BY RED NUMBERS AND SHOULD BE IN ACCORDANCE WITH 'DISTANCES OF TREE PROTECTION FENCING FROM RETAINED TREES' TABLE ATTACHED.
3	ARBORICULTURAL SITE SUPERVISION / SITE VISIT	T4, T7, T10, T11 and T12	Project arboriculturist to attend site prior to the commencement of the 'SITE WORKS' task as identified in SEQUENCE OF OPERATIONS - GANTT CHART to oversee and ensure the successful implementation of the identified 'TREE PROTECTION MEASURE'. Arboriculturist to supervise the entire 'SITE WORK' until completion within root protection areas.
4	SHALLOW EXCAVATIONS	T4, T7, T10, T11 and T12	Excavations to create the new entrance road, which will involve the partial removal of the existing footpath and kerb, will only be permitted to the depth of the existing hard standing sub-base to retain any potential roots beneath this surface. Large structural roots near the base of T4 will not be severed during excavations. Excavations for the sections of road within the RPA of T11 and T12 only permitted to remove surface layers of vegetation and loose top-soil to provide a level for the new specialised road surface. Works in both these areas of the site to be supervised by the project arboriculturist to ensure no significant root damage occurs.
5	ROOT PRUNING	T4, T7, T10, T11 and T12	Roots exposed during excavations <25mm to be pruned cleanly back to the soil surface using tools appropriate to the task. Roots >25mm to be assessed on site by the project arboriculturist as to whether pruning is safe / appropriate.
6	SPECIALISED SURFACE DESIGN / GEOTEXTILES	T11 and T12	Surface to be constructed to the attached specification (see inset). There must be strictly no excavations beyond initial clearance of surface vegetation and loose topsoil to provide a level, to preserve as much root zone and live roots as possible.
7	LIASON / INFORM LPA	ALL TREES	Ascerta to inform Local Planning Authority that 'TREE PROTECTION MEASURES' have been implemented effectively and that all Tree Protection Fencing can now be removed from site without any risk to retained trees.

SEQUENCE OF OPERATIONS - GANTT CHART

		SEQUENCE OF OPERATIONS - GANTT CHART																							
		PRIOR TO SITE WORKS	ON SITE																				COMPLETION		
SITE WORKS		PREPARATION	TREE WORKS		TREE PROTECTION FENCING	DEMOLITION		REMEDiation		SERVICES AND DRAINAGE		NEW HARD STANDING			CONSTRUCTION PHASE				LANDSCAPING		SITE SIGN OFF				
TREE PROTECTION MEASURE		Agreement of Method Statement Content	Understorey and Vegetation Clearance	Tree Removal	Pruning	Erect as shown (INCLUDING TEMPORARY LOCATION)	Structure Dismantle	Removal of Debris and Materials	Hard Standing Removal	Ground Works and Level Changes	Excavations for Attenuation Basin	Excavations for Channel Installation	Roads	Parking Bays	Driveways	Footpaths	Edgings	Substations	Plots	Walls	Retaining Structures	Fences	Removal of tree protection fencing	Tree and shrub planting	Notification to LPA
1	ARBORICULTURAL ATTENDANCE AT INITIAL SITE MEETING	To ensure all tree protection measures are clearly understood by the site agent and contractors																							
2	ERECT TREE PROTECTION FENCING, INCLUDING TEMPORARY LOCATION					To ensure location and specification are correct																			
3	ARBORICULTURAL SITE SUPERVISION / SITE VISIT					To ensure location and specification are correct			T4 and T7				T4, T7 T10, T11 T12			T4 T7									
4	SHALLOW EXCAVATIONS												T4, T7 T10, T11 T12			T4 T7									
5	ROOT PRUNING												T4, T7 T10, T11 T12			T4 T7									
6	SPECIALISED SURFACE DESIGN / GEOTEXTILES												T11 T12												
7	LIASON / INFORM LPA																								Confirm protection has been complied with

LIST OF KEY CONTACTS
(DETAILS TO BE ADDED WHEN CONTACTS ARE KNOWN)

Title	Company	Contact	Email	Telephone
Site Agent				
Groundworks contractor				
Demolition contractor				
Project Arboriculturist	Ascerta	Robert Armitage	rob@landscapetreeseecology.com	0845 463 4404
LPA Planning Officer				
LPA Tree Officer	Wrexham Council	Jon Brewin	Planning@wrexham.gov.uk	01978 298763

Ascerta
Landscape | Trees | Ecology

t: 0845 463 4404
e: info@landscapetreeseecology.com
Web: www.landscapetreeseecology.com

CLIENT: Edwards Homes Ltd			
PROJECT: Land off Station Avenue, Wrexham			
DRAWING TITLE: Arboricultural Method Statement Sheet 2 of 2			
SCALE: @A3	DRAWN BY: CP	DRAWING No:	REV:
DATE: 05/09/2019	CHKD BY: RA	P.585.15.06	A

REV	DESCRIPTION	DATE
A	In response to Tree Officer comments	23/10/19