


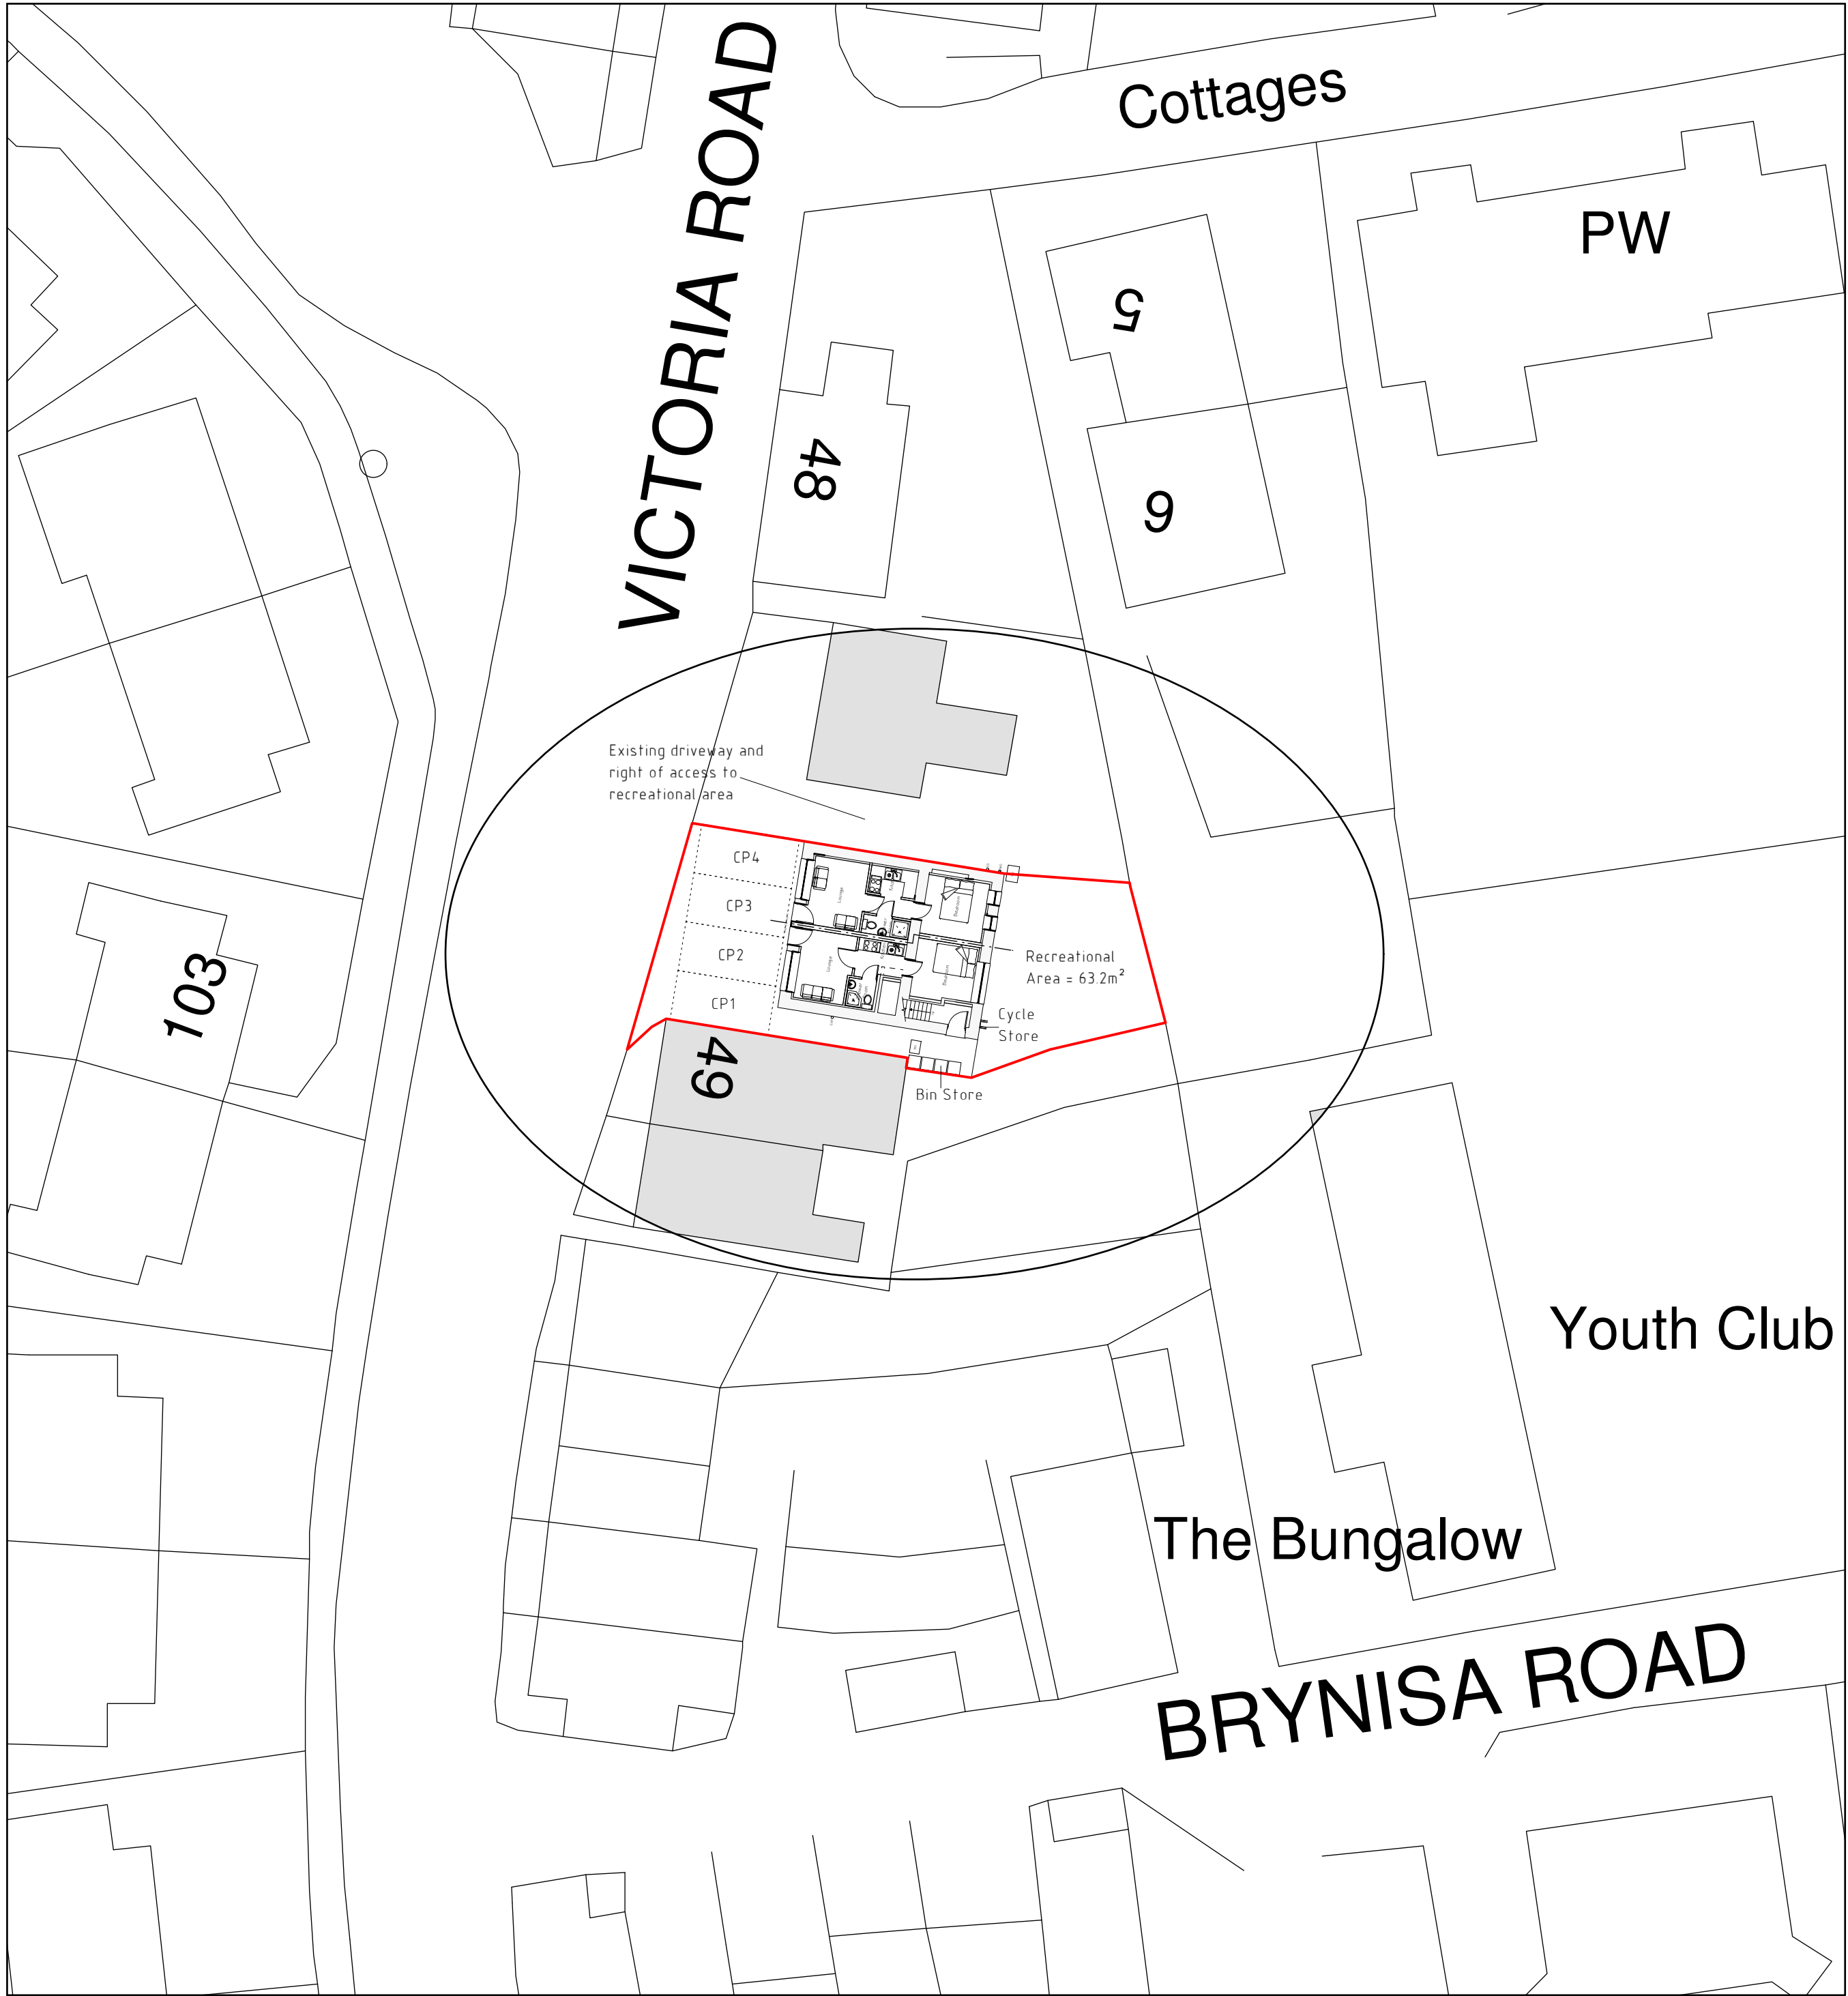


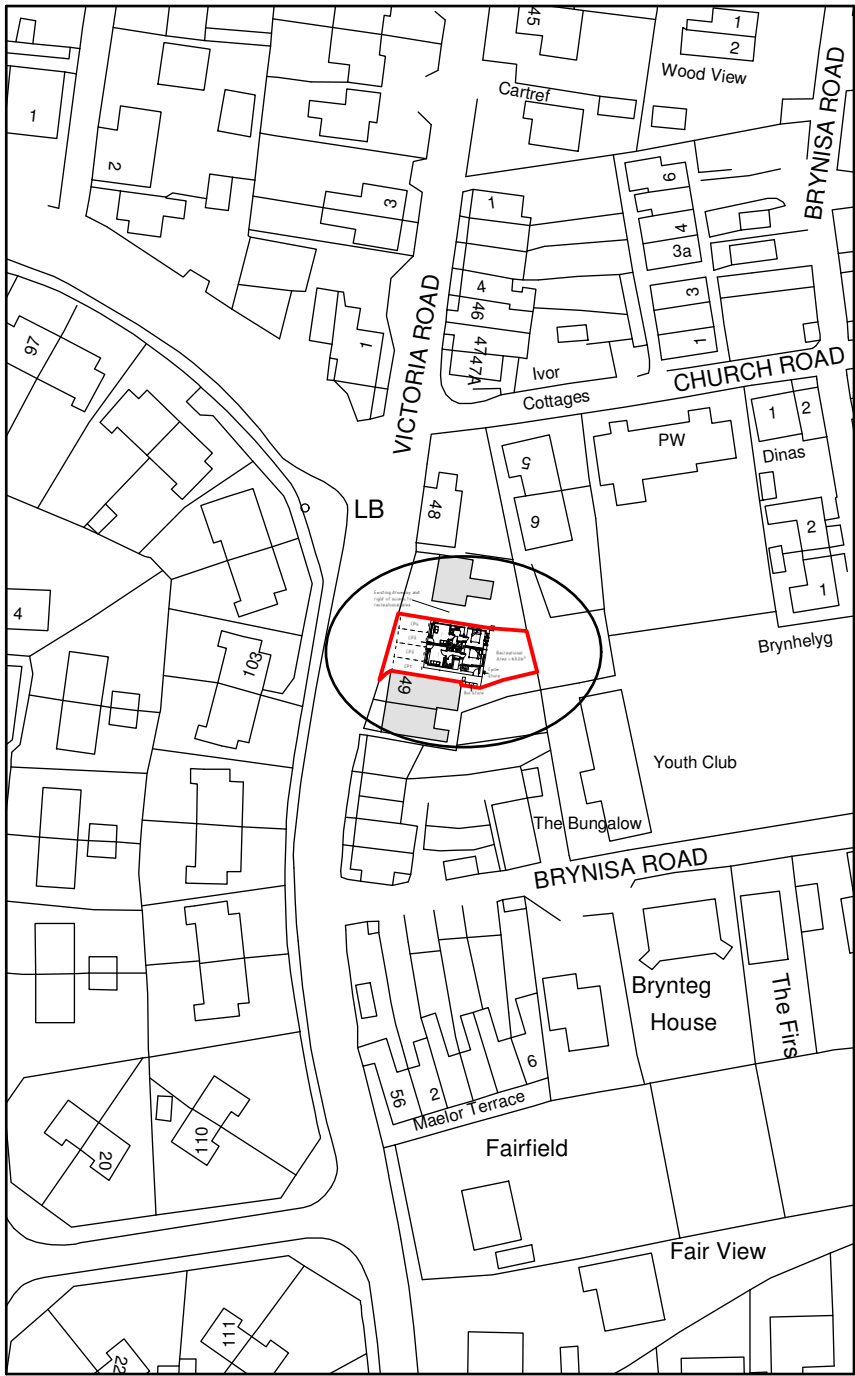

Site Plan 1:250

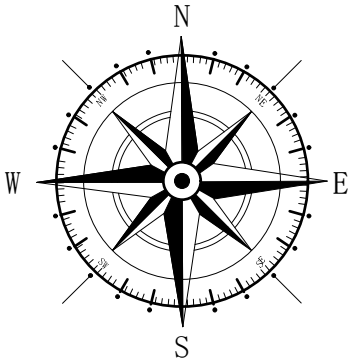

Location Plan 1:1250

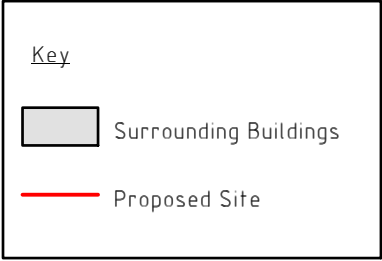

B	09/19	Planning Amends	S.M.E.
A	08/19	Design Amends	S.M.E.
Rev	Date	Detail	Initial

Project: Proposed Alterations at, 52A Victoria Road, Brynteg, Wrexham, LL11 6NH	
Title: Site Plan & Location Plan	Scale: (A2) 1:250 & 1:1250

Drawn By: S M Eltham	Date: July 2019
Drawing No: M109/004	Sheet: 1 of 1

blueprint
architectural services

LABC partner

Office 3K4,
Redwither Business Tower,
Wrexham. LL13 9XT
Tel: 01978 356500
www.blueprintarchitectural.com
© copyright all rights reserved