




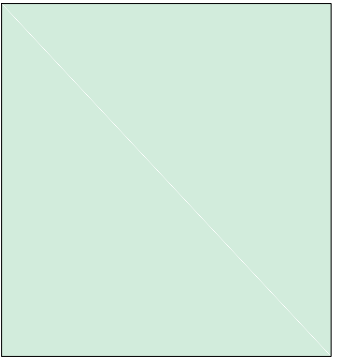

MAIN PROPOSAL AREA

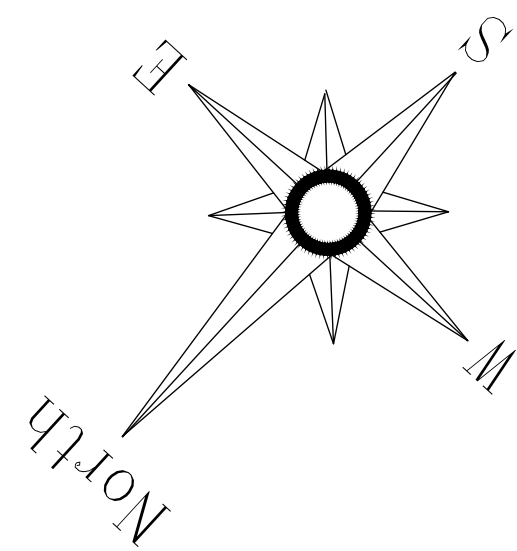

All levels and dimensions must be checked on site by contractor prior to commencement of works. Any variations must be reported to JSA Design. All information hereon in is the copyright of JSA Design. Copying in full or in part is forbidden without the written permission from JSA Design.

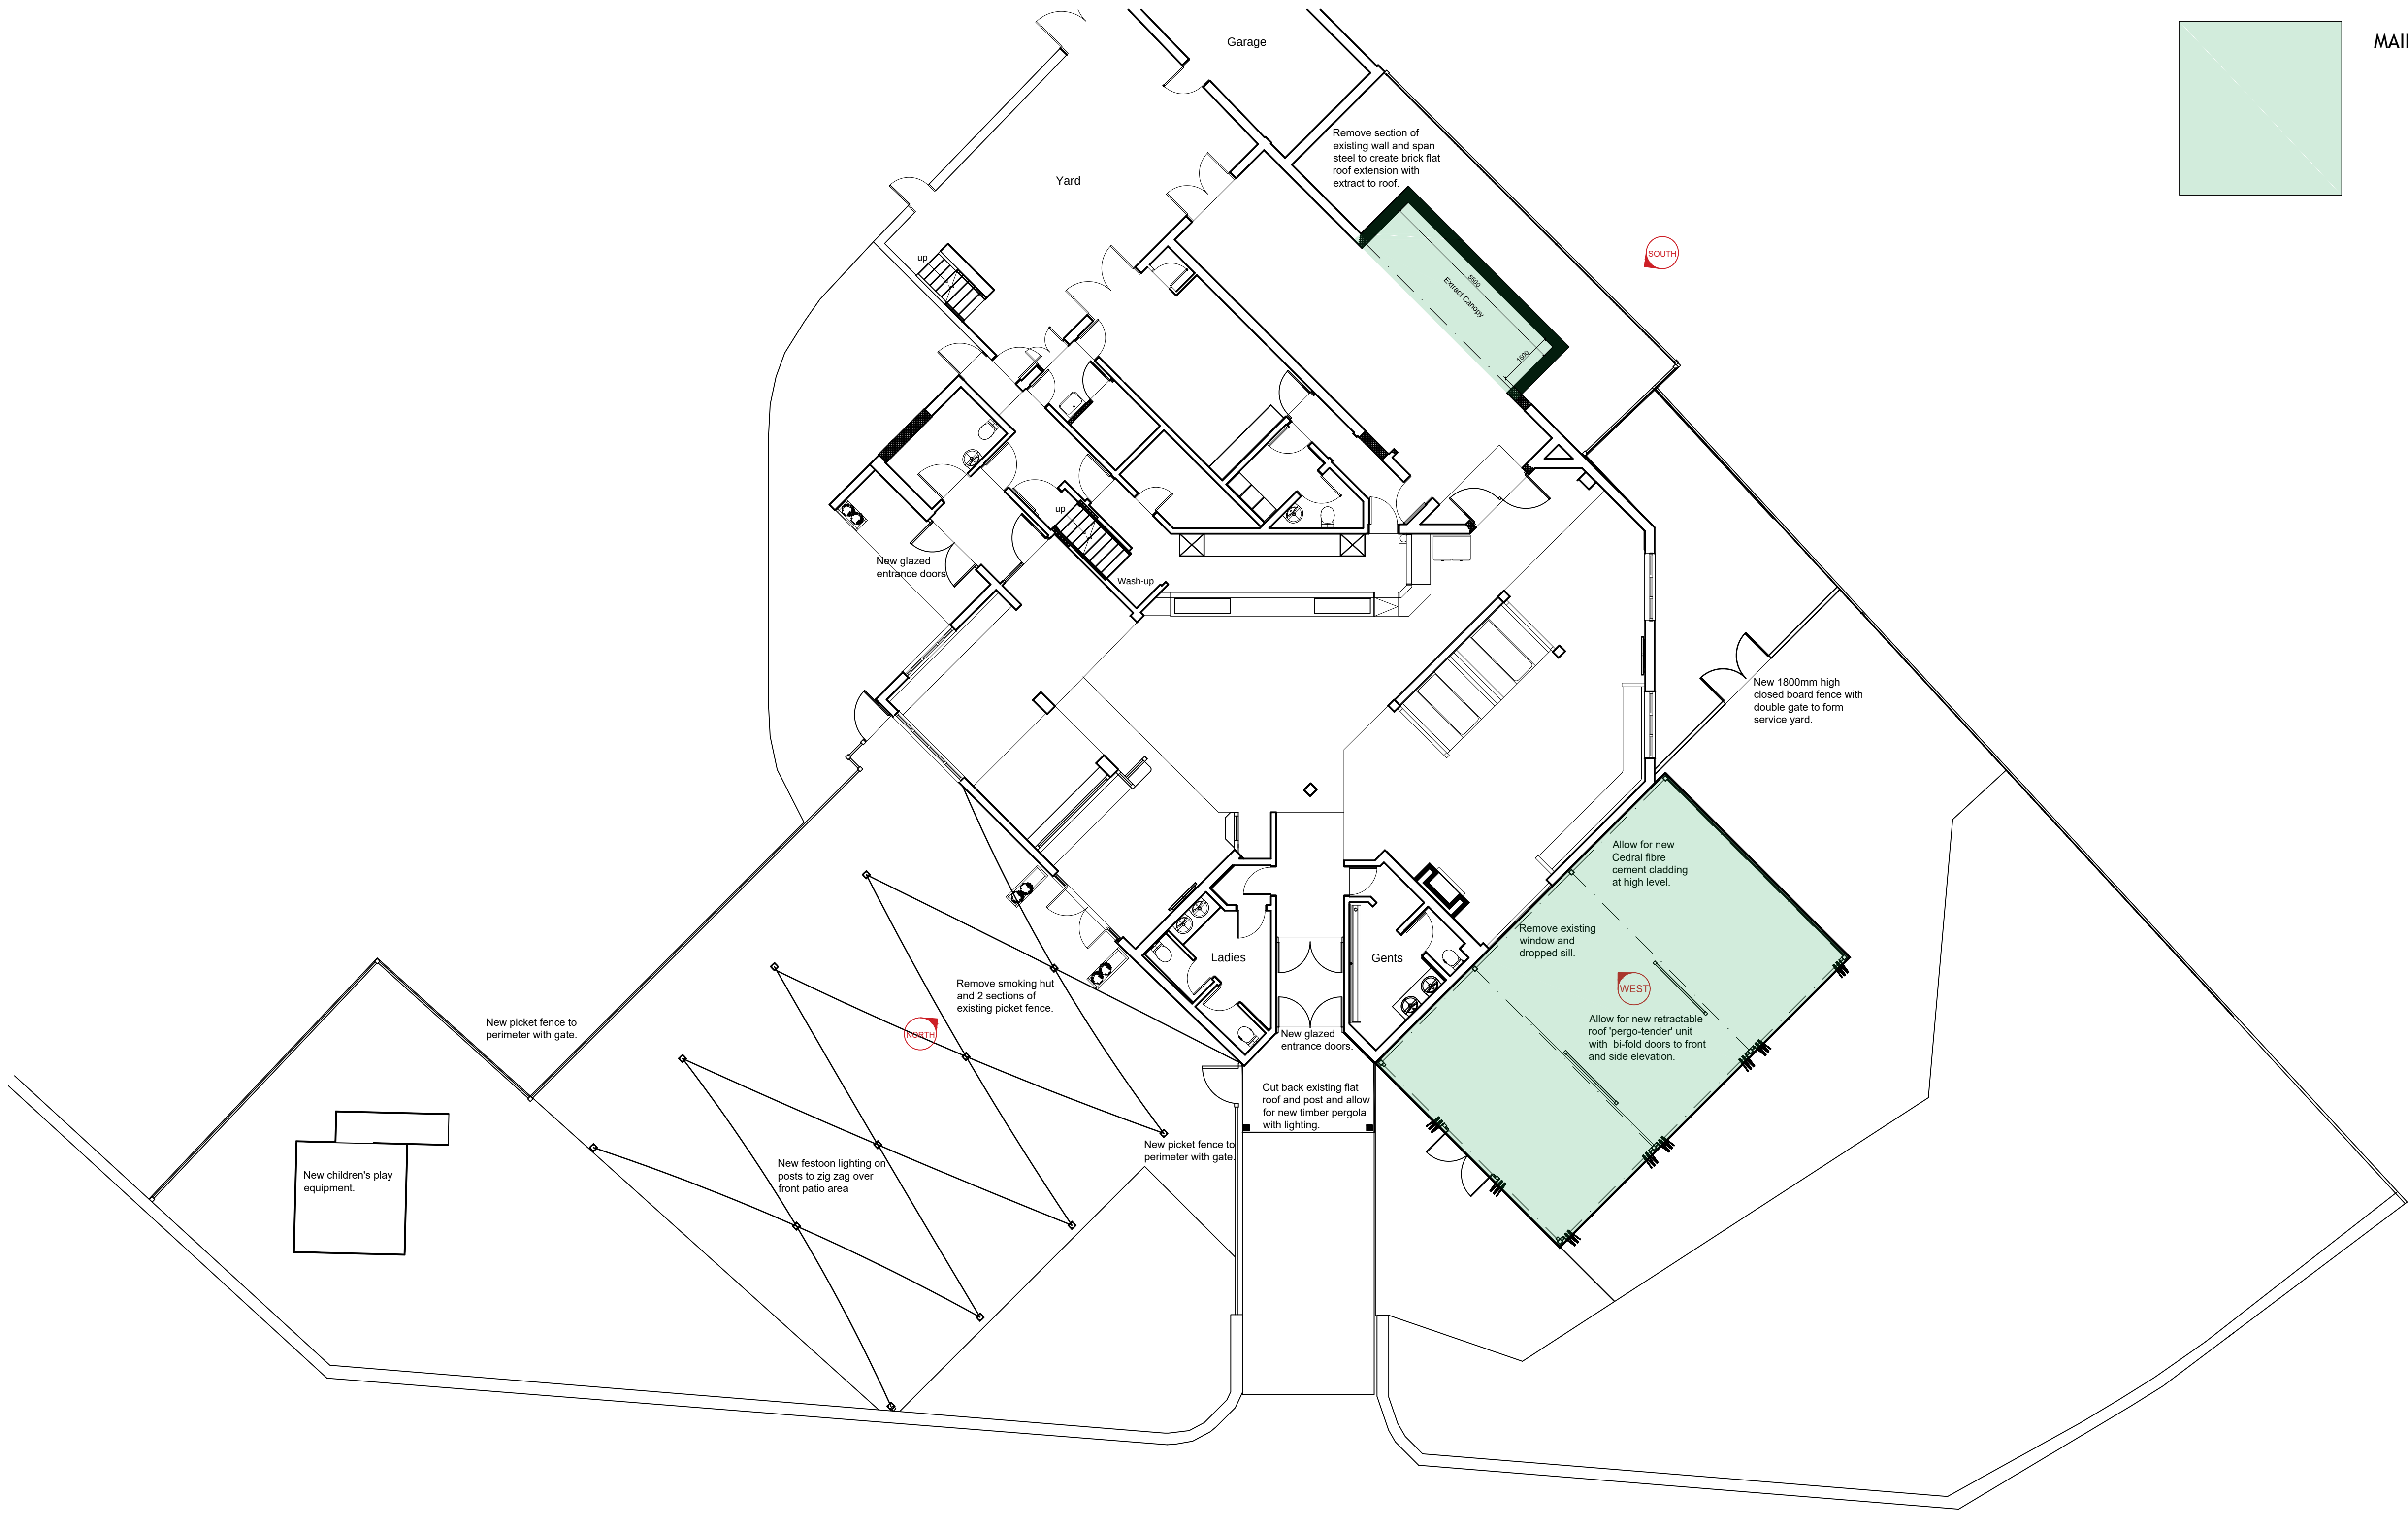

B 20.12.19 North added

A 16.12.19 Direction notes added and coloured sections

Client			
STAR PUBS & BARS			
Date	Oct 2019	Status	STAT
Drawn	LAD	Checked	JPS
Scale	1:100	Size	A1
Rev.	B	Drawing No.	249 - 404

Drawing Title
Proposed Site Plan

Project Title
The Four Dogs,
Wrexham

