




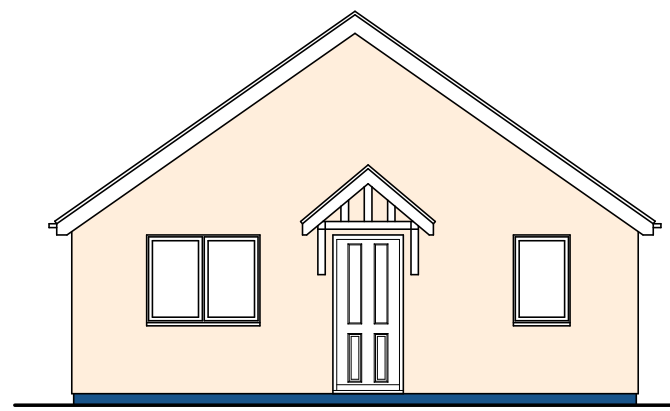


Front Elevation

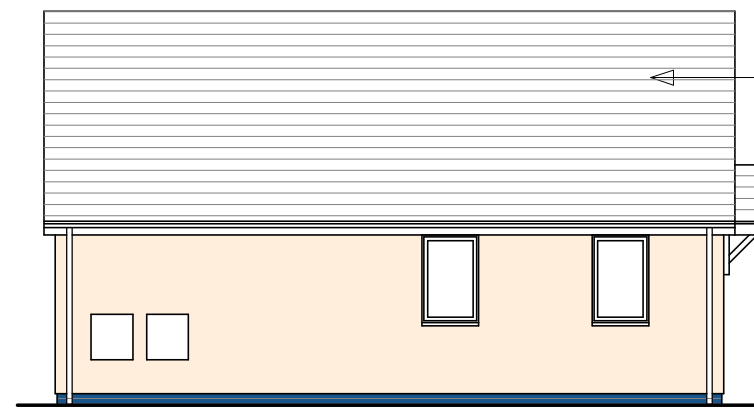

Side Elevation

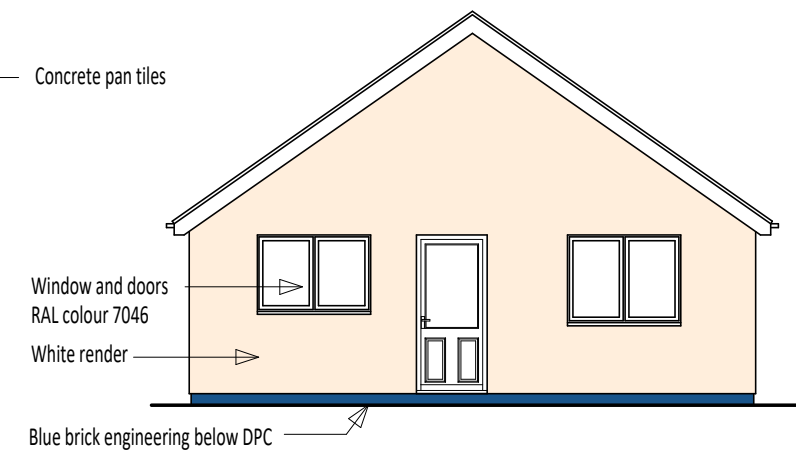


Rear Elevation

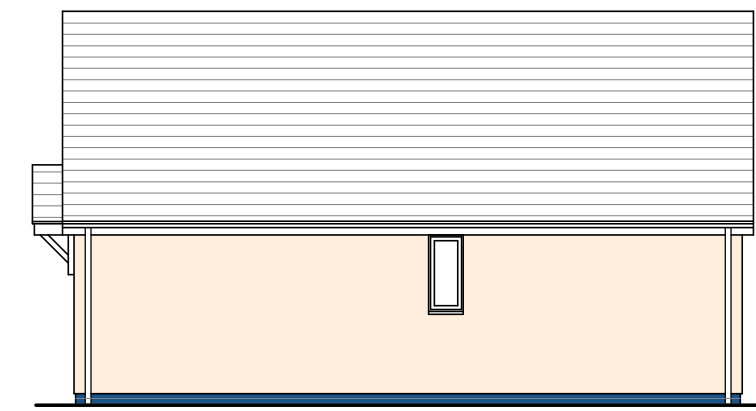

Side Elevation

Proposed Elevation 1:100

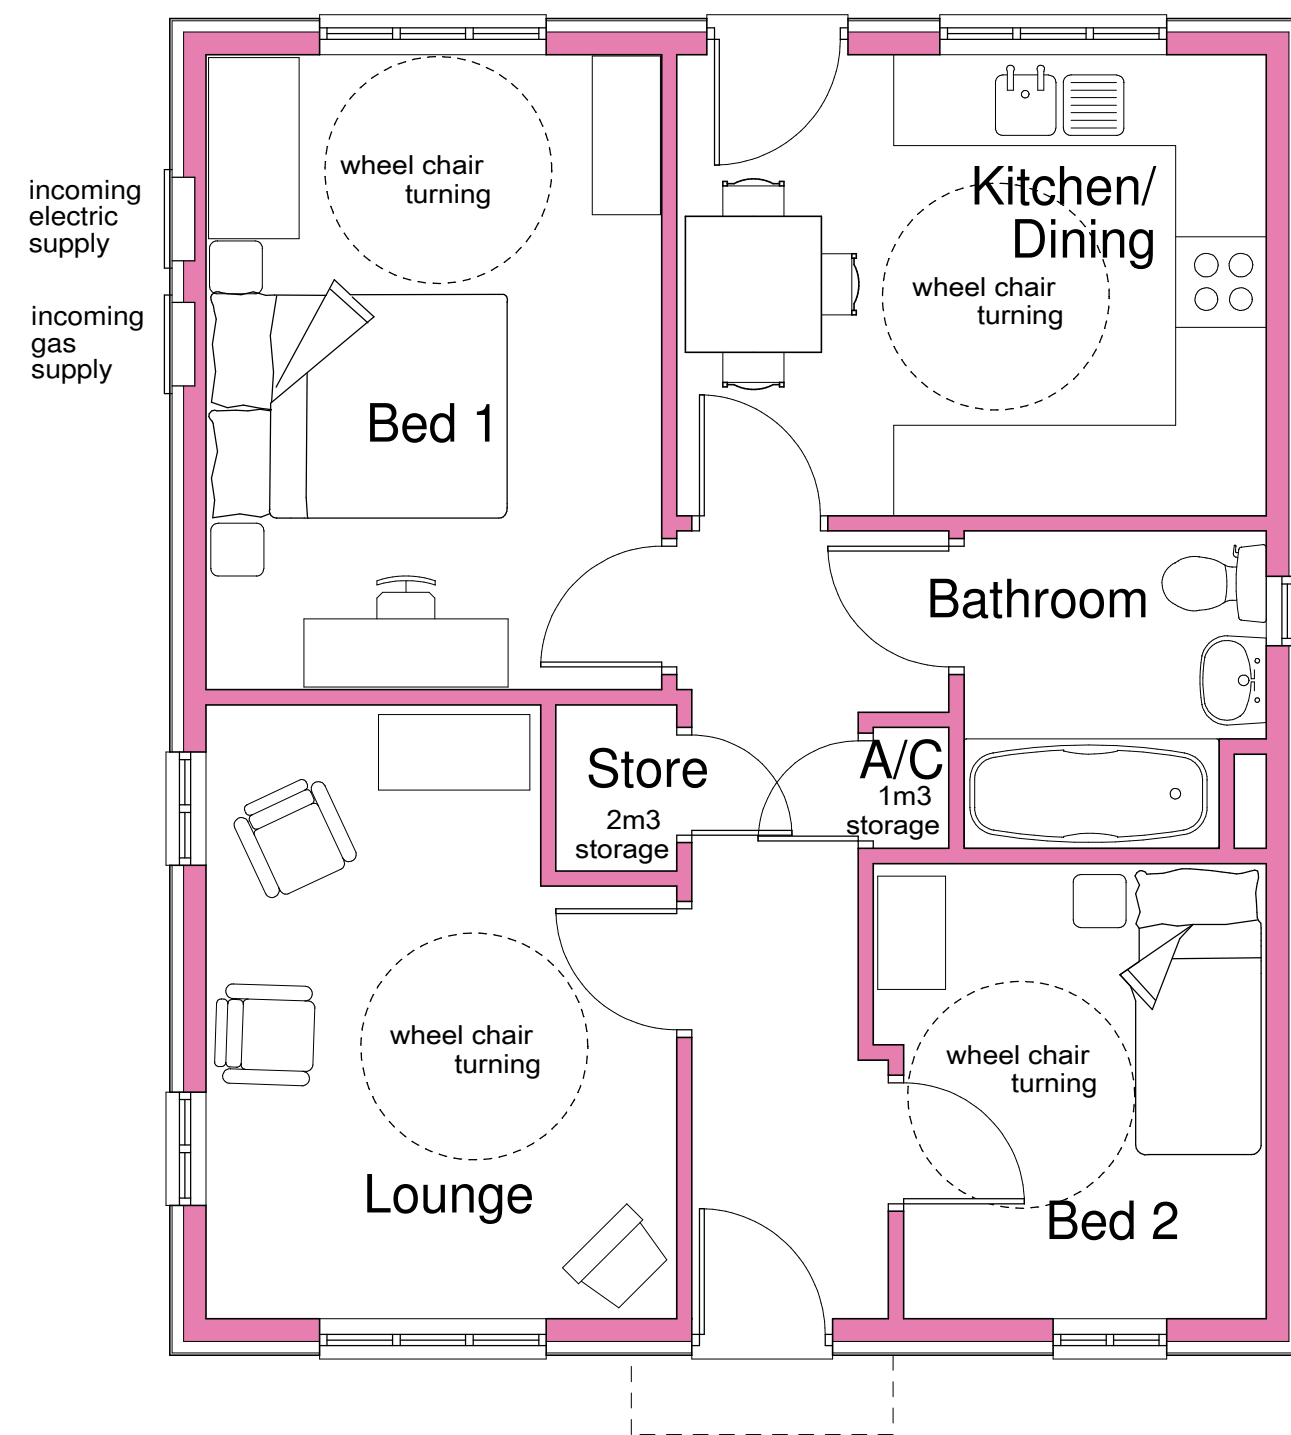

Ground Floor Plan

Revision:	07/03/20
A Elevations changed.	

Sean Caddick Architectural
13 Belvidere Walk
Shrewsbury
SY2 5LT
[email: seancaddick@live.co.uk](mailto:seancaddick@live.co.uk)
Tel: 07971 166529

Client:
Cartefi GO Ltd

Project:
Residential Development
Wynnstey Park
Wrexham

Drawing title:
2 Bed Dwelling Detached Bungalow
Floor Plans and Elevations

Scale: 1:50 @ A2	Date: August 2019
---------------------	----------------------

Drawing number: 18/1786/10	Revision: A
-------------------------------	----------------