




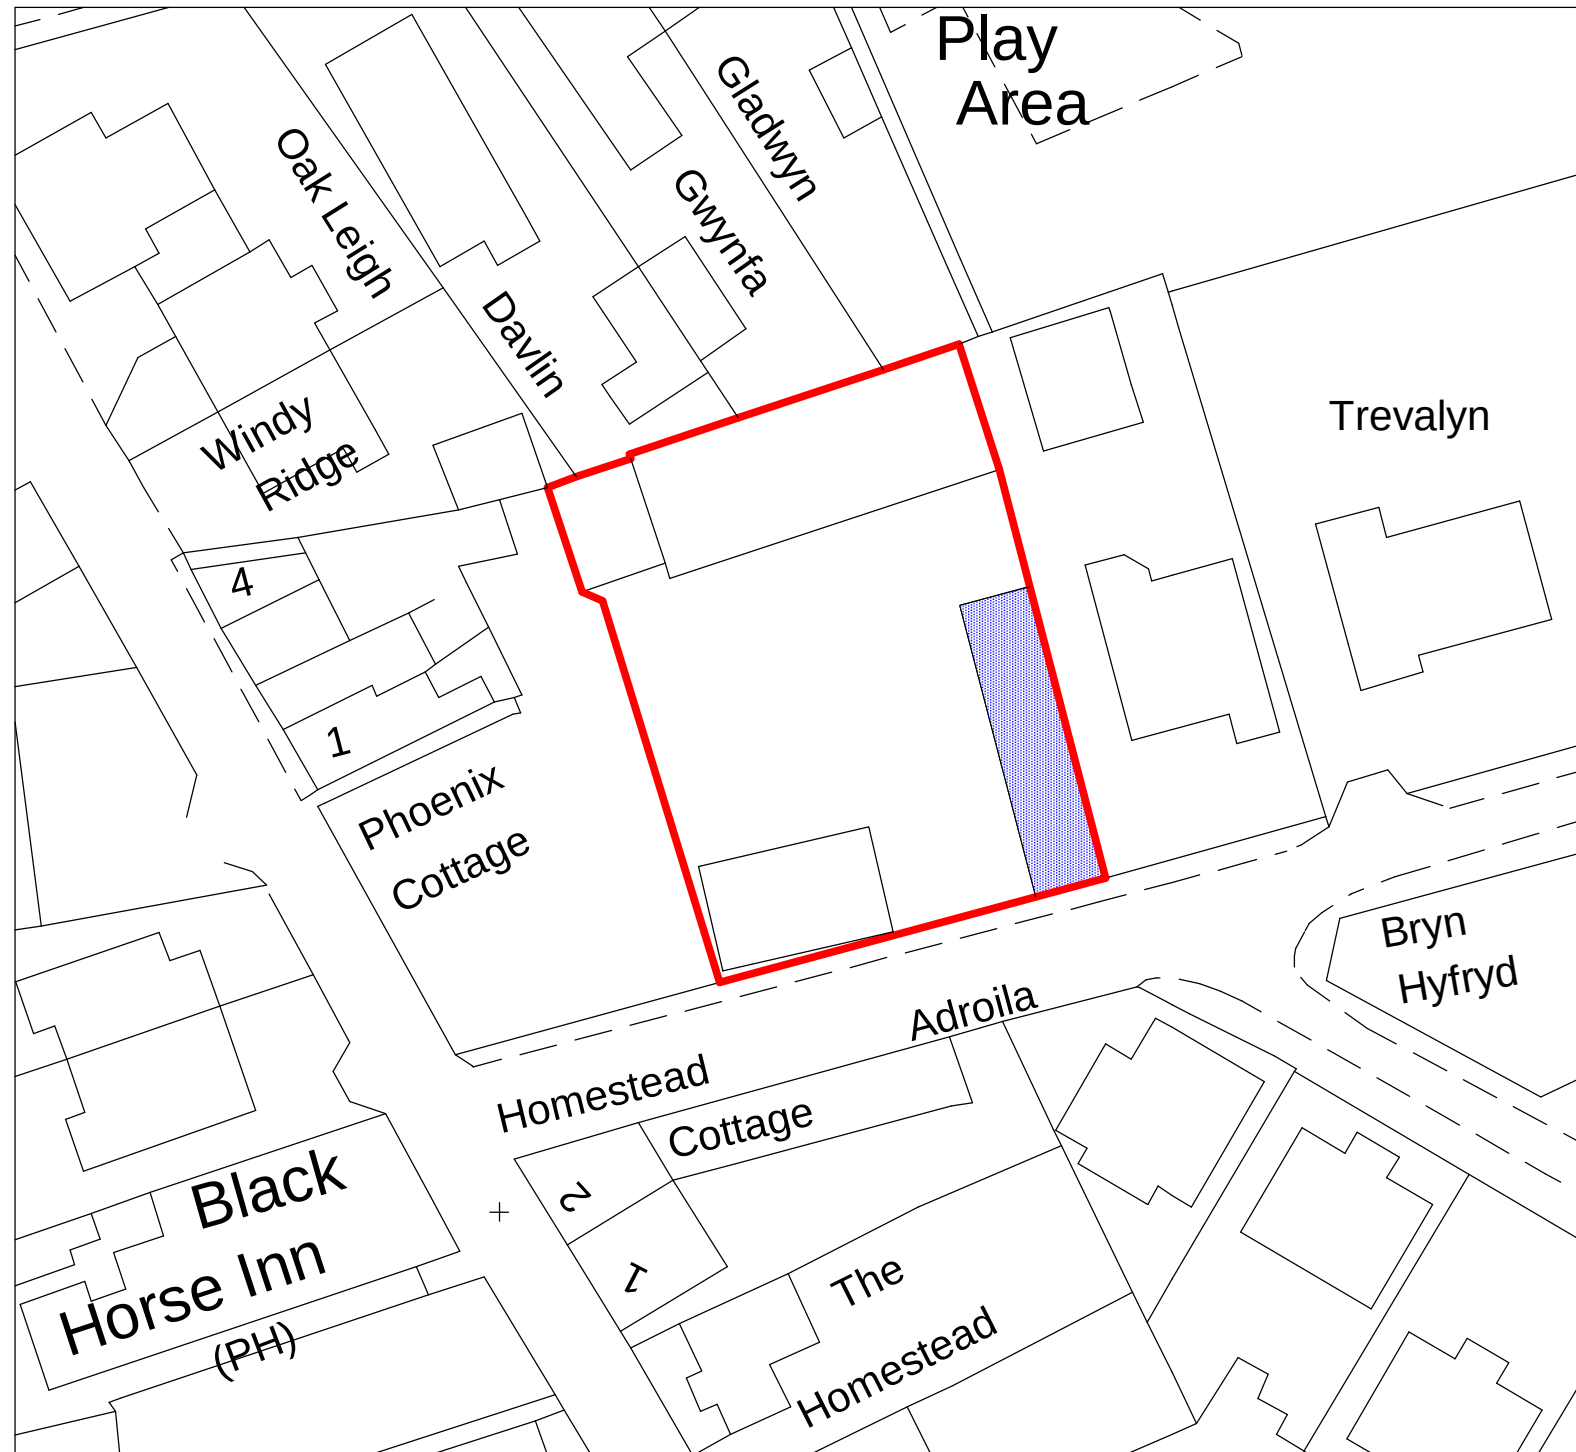

Site Plan 1:500

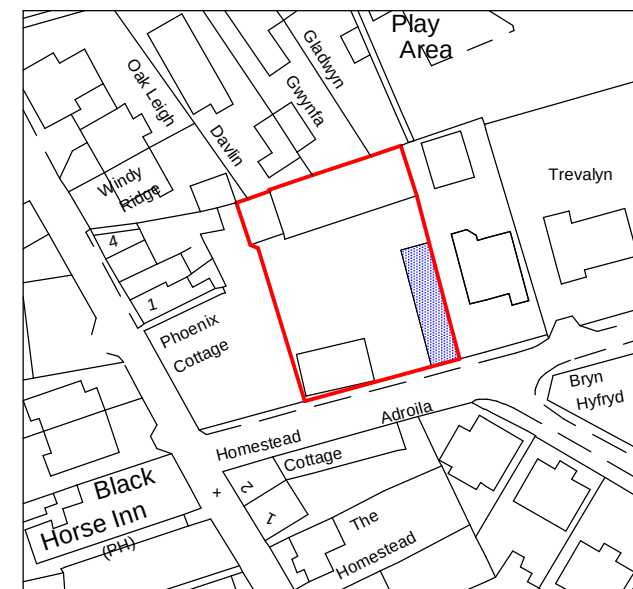

Location Plan 1:1250

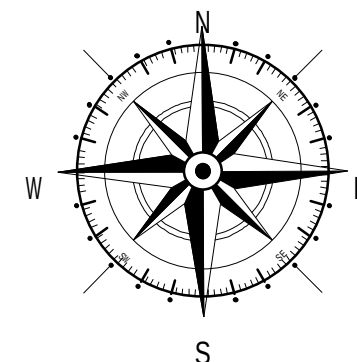

Key	
—	Application Site
	Former Car Sales Area

A	11/11	Previous Car Sales Area Indicated	D.J.E.
Rev	Date	Detail	Initial

Project:

Lawful Development Cert:
Summerhill Motors,
Summerhill, Wrexham.

Title:
Site Plan &
Location Plan

Scale: (A3)
1:500 &
1:1250

Drawn By:
D.J.Edwards

Date:
Jan 2019

Drawing No:
P118/001

Sheet:
1 of 1

blueprint
architectural services



Hafod Road, Ruabon,
Wrexham. LL14 6ET
Tel: 01978 356500
www.blueprintarchitectural.com