


**Proposed Site Plan**  
1 : 200

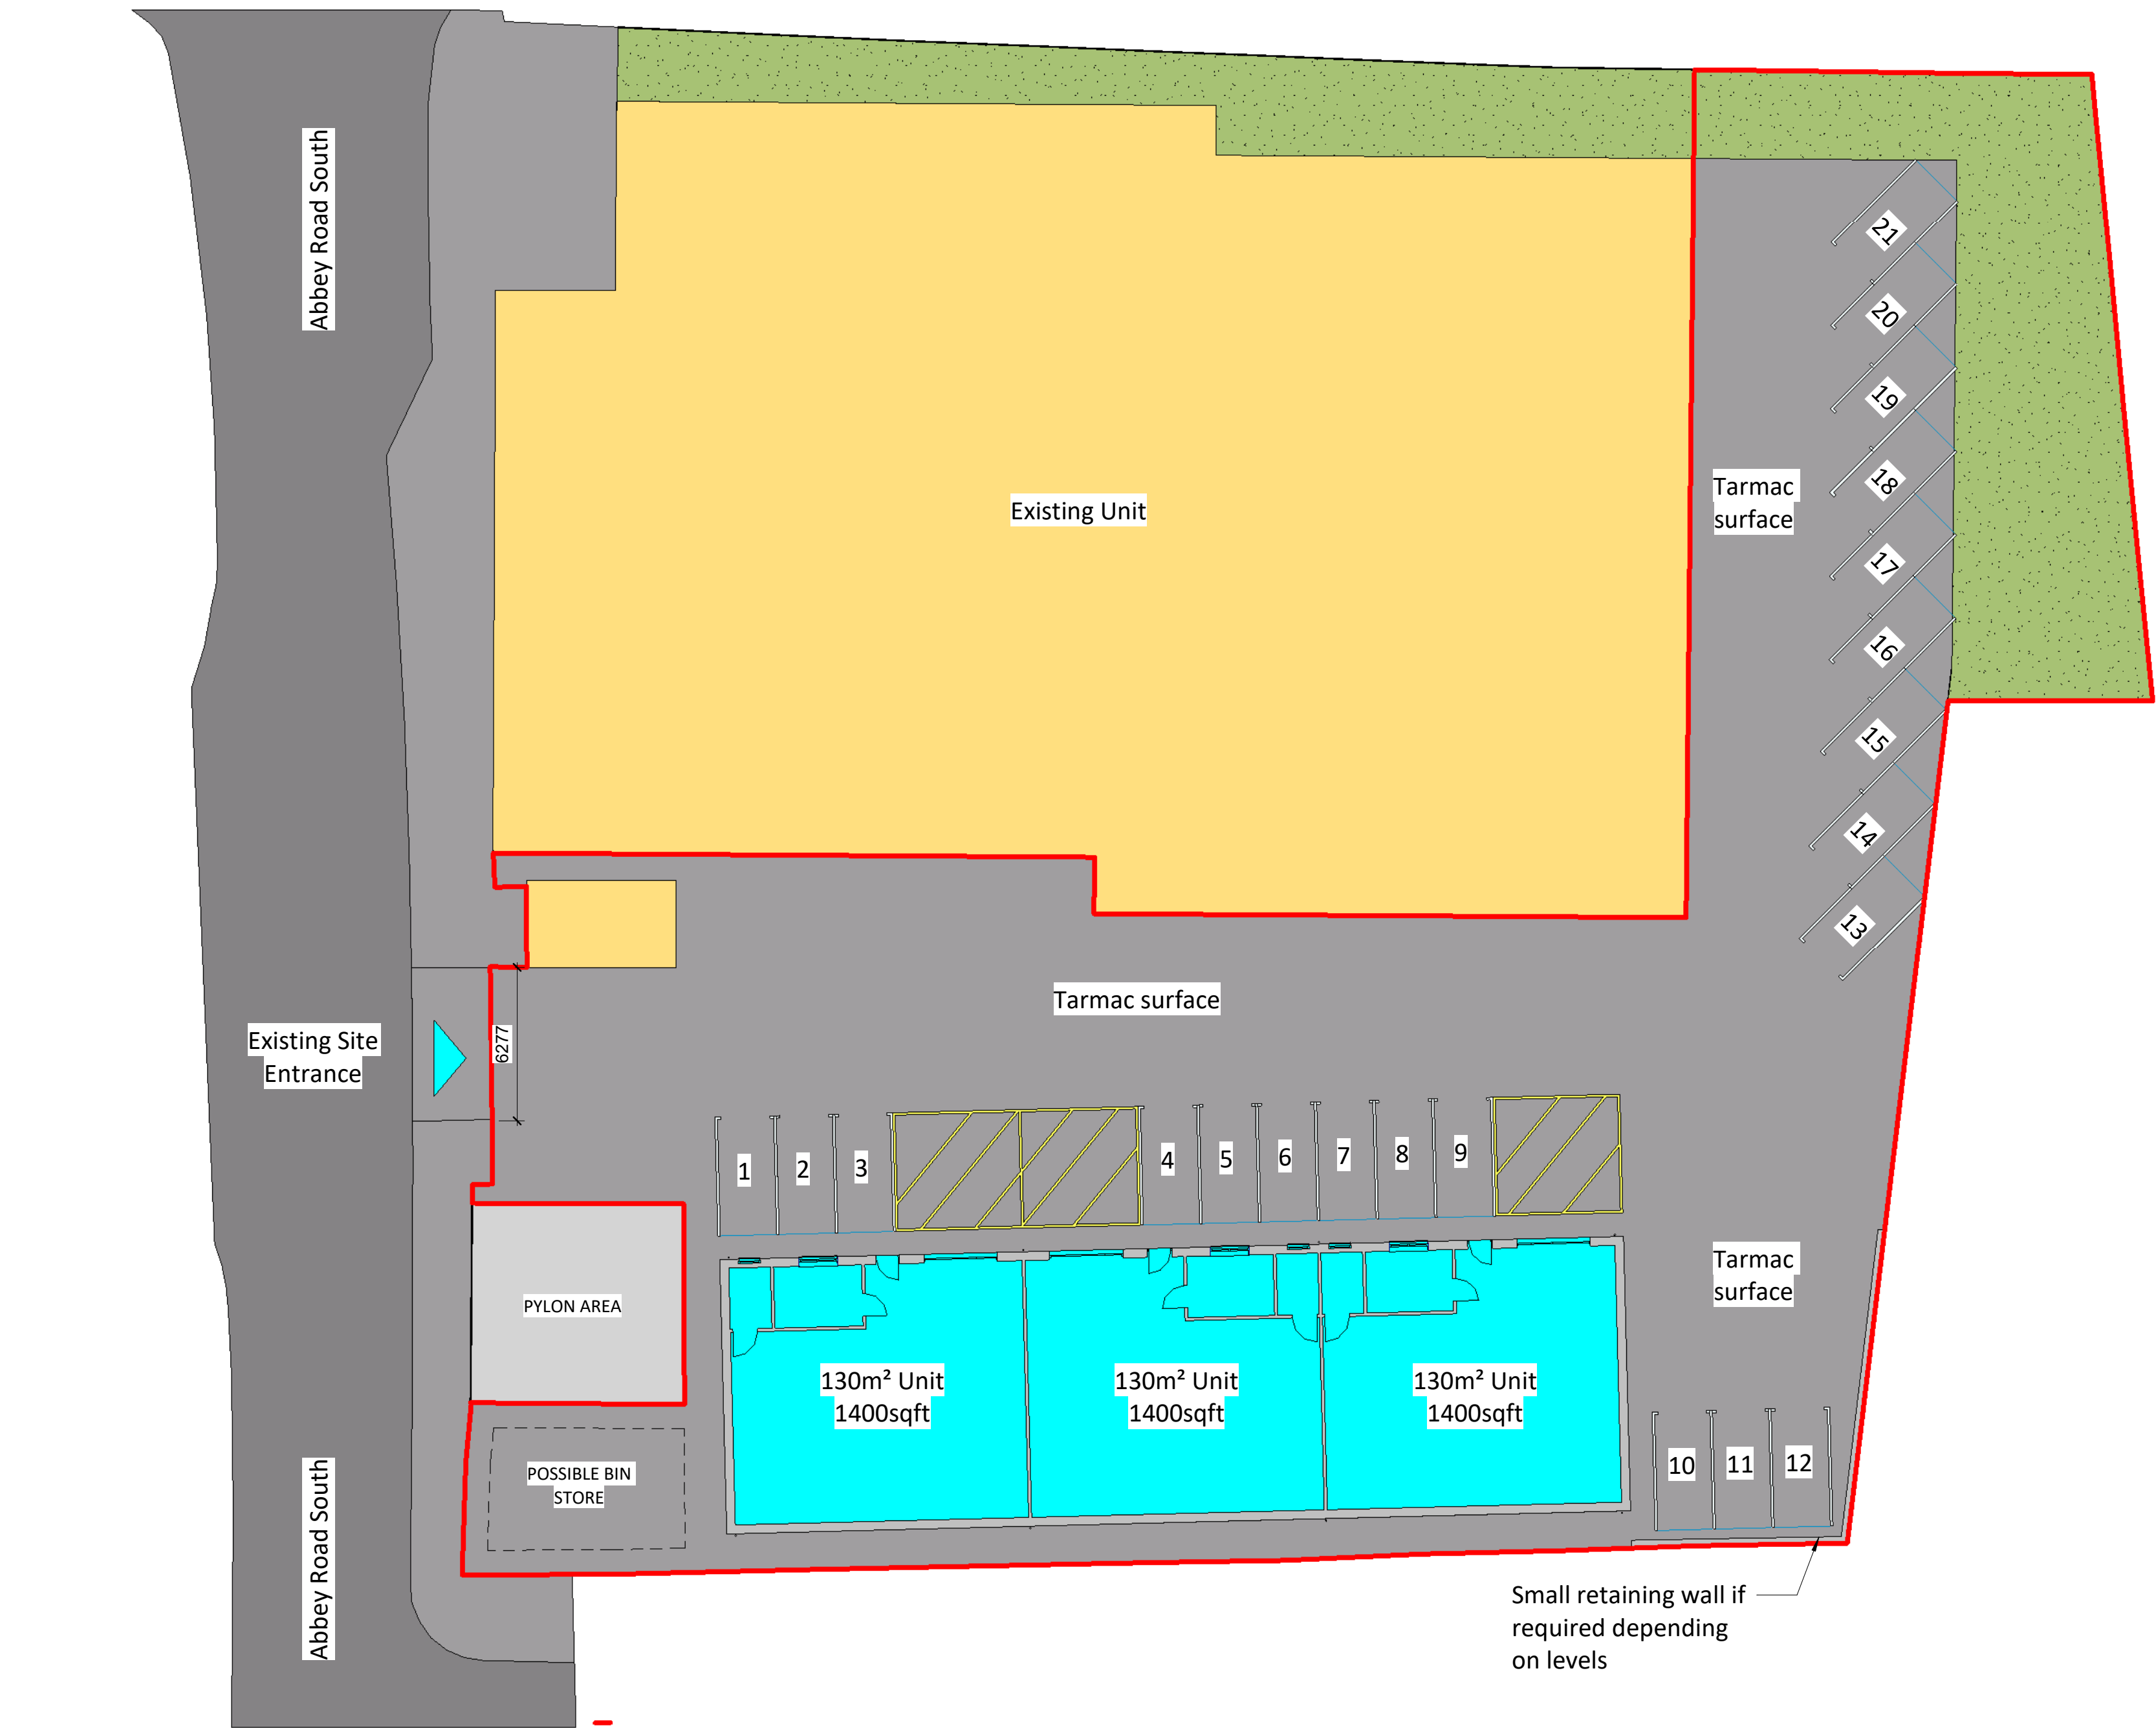

- Existing Buildings
- Proposed Building

- General Notes
1. Contractor to verify all dimensions and check level datums on site
  2. All of the designs are the sole property of TACP Architects Ltd and may not be used without their written agreement
  3. All prints, specifications and their copyright are the property of TACP Architects Ltd
  4. Do not scale off drawings
  5. All dimensions shall be checked on site before commencement of shop drawings, manufacture and all discrepancies must be reported to TACP Architects Ltd

| Revisions |      |             |    |       |
|-----------|------|-------------|----|-------|
| Rev       | Date | Description | By | Check |
|           |      |             |    |       |
|           |      |             |    |       |
Consultants

Client  
**J & M Properties**

Project Title  
**Industrial Unit, Abbey Road South**

Drawing Title  
**Proposed Site Plan**

|            |          |          |            |         |
|------------|----------|----------|------------|---------|
| Scale      | Date     | Drawn By | Checked By | Office  |
| 1 : 200@A1 | 29/01/20 | ACR      | MG         | Wrexham |

|            |                                                |          |
|------------|------------------------------------------------|----------|
| Job Number | Project•Originator•Zone•Level•Type•Role•Number | Revision |
| 19064      | ARD -TACP- PS- 00-DR- A-702                    |          |

TACP Architects Ltd  
Pembroke House  
Ellice Way, Wrexham Technology Park,  
Wrexham, LL13 7YT  
01978 291161  
admin@tacparchitects.co.uk  
www.tacparchitects.co.uk  
Architecture • Interior Design • Healthcare Planning • Conservation • Masterplanning • Sustainable Design

