


PROPOSED SITE PLAN  
Scale 1:200

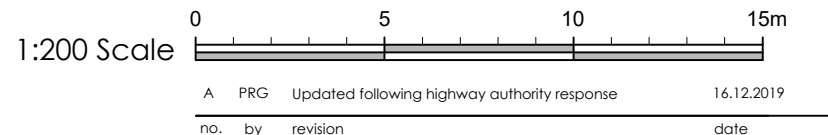

|     |     |                                              |            |
|-----|-----|----------------------------------------------|------------|
| A   | PRG | Updated following highway authority response | 16.12.2019 |
| no. | by  | revision                                     | date       |

Client  
Refresco Ltd

Job Title  
Proposed Boundary  
Treatment Alterations  
To Refresco Ltd  
Spectrum Business Park  
Wrexham  
LL13 9QA

Drawing Title  
Proposed Part Site Plan  
Visibility Splay 04

|            |          |              |
|------------|----------|--------------|
| Scale      | Date     | Drawn        |
| 1:200 @ A1 | Nov 2019 | Paul Gudgeon |

**spa**  
SUNDERLAND PEACOCK & ASSOCIATES LTD.  
HAZELMEERE, PIMLICO ROAD, CLITHEROE  
LANCASHIRE, BB7 2JG  
T 01200 423178 F 01200 427328  
E info@sunderlandpeacock.com  
www.sunderlandpeacock.com



5944 - 06  
REV  
A