

GENERAL NOTE:

1.

UNDER NO CIRCUMSTANCES SHOULD DIMENSIONS BE SCALED FROM THIS DRAWING. IF IN DOUBT ASK.

2.

THE DRAWINGS ARE TO BE READ IN CONJUNCTION WITH ALL OTHER RELEVANT DRAWINGS/SPECIFICATION, ANY DISCREPANCIES, BEFORE OR DURING TO BE BROUGHT TO THE ATTENTION OF 'd2 architects'.

3.

ALL DIMENSIONS ARE TO BE CHECKED PRIOR TO COMMENCEMENT.

4.

THIS DRAWING IS THE PROPERTY OF 'd2 architects' AND MUST NOT BE COPIED OR REPRODUCED EITHER IN WHOLE OR IN PART WITHOUT WRITTEN PERMISSION.

Rev:

X

First Issue of Drawing

29.08.19

Revision:

A

Annotations Updated

30.08.19

Revision:

B

Annotation Amend.

10.09.19

Revision:

C

Windows Amend.


30.09.19

Revision:

D

Drawing Amend.

05.12.19

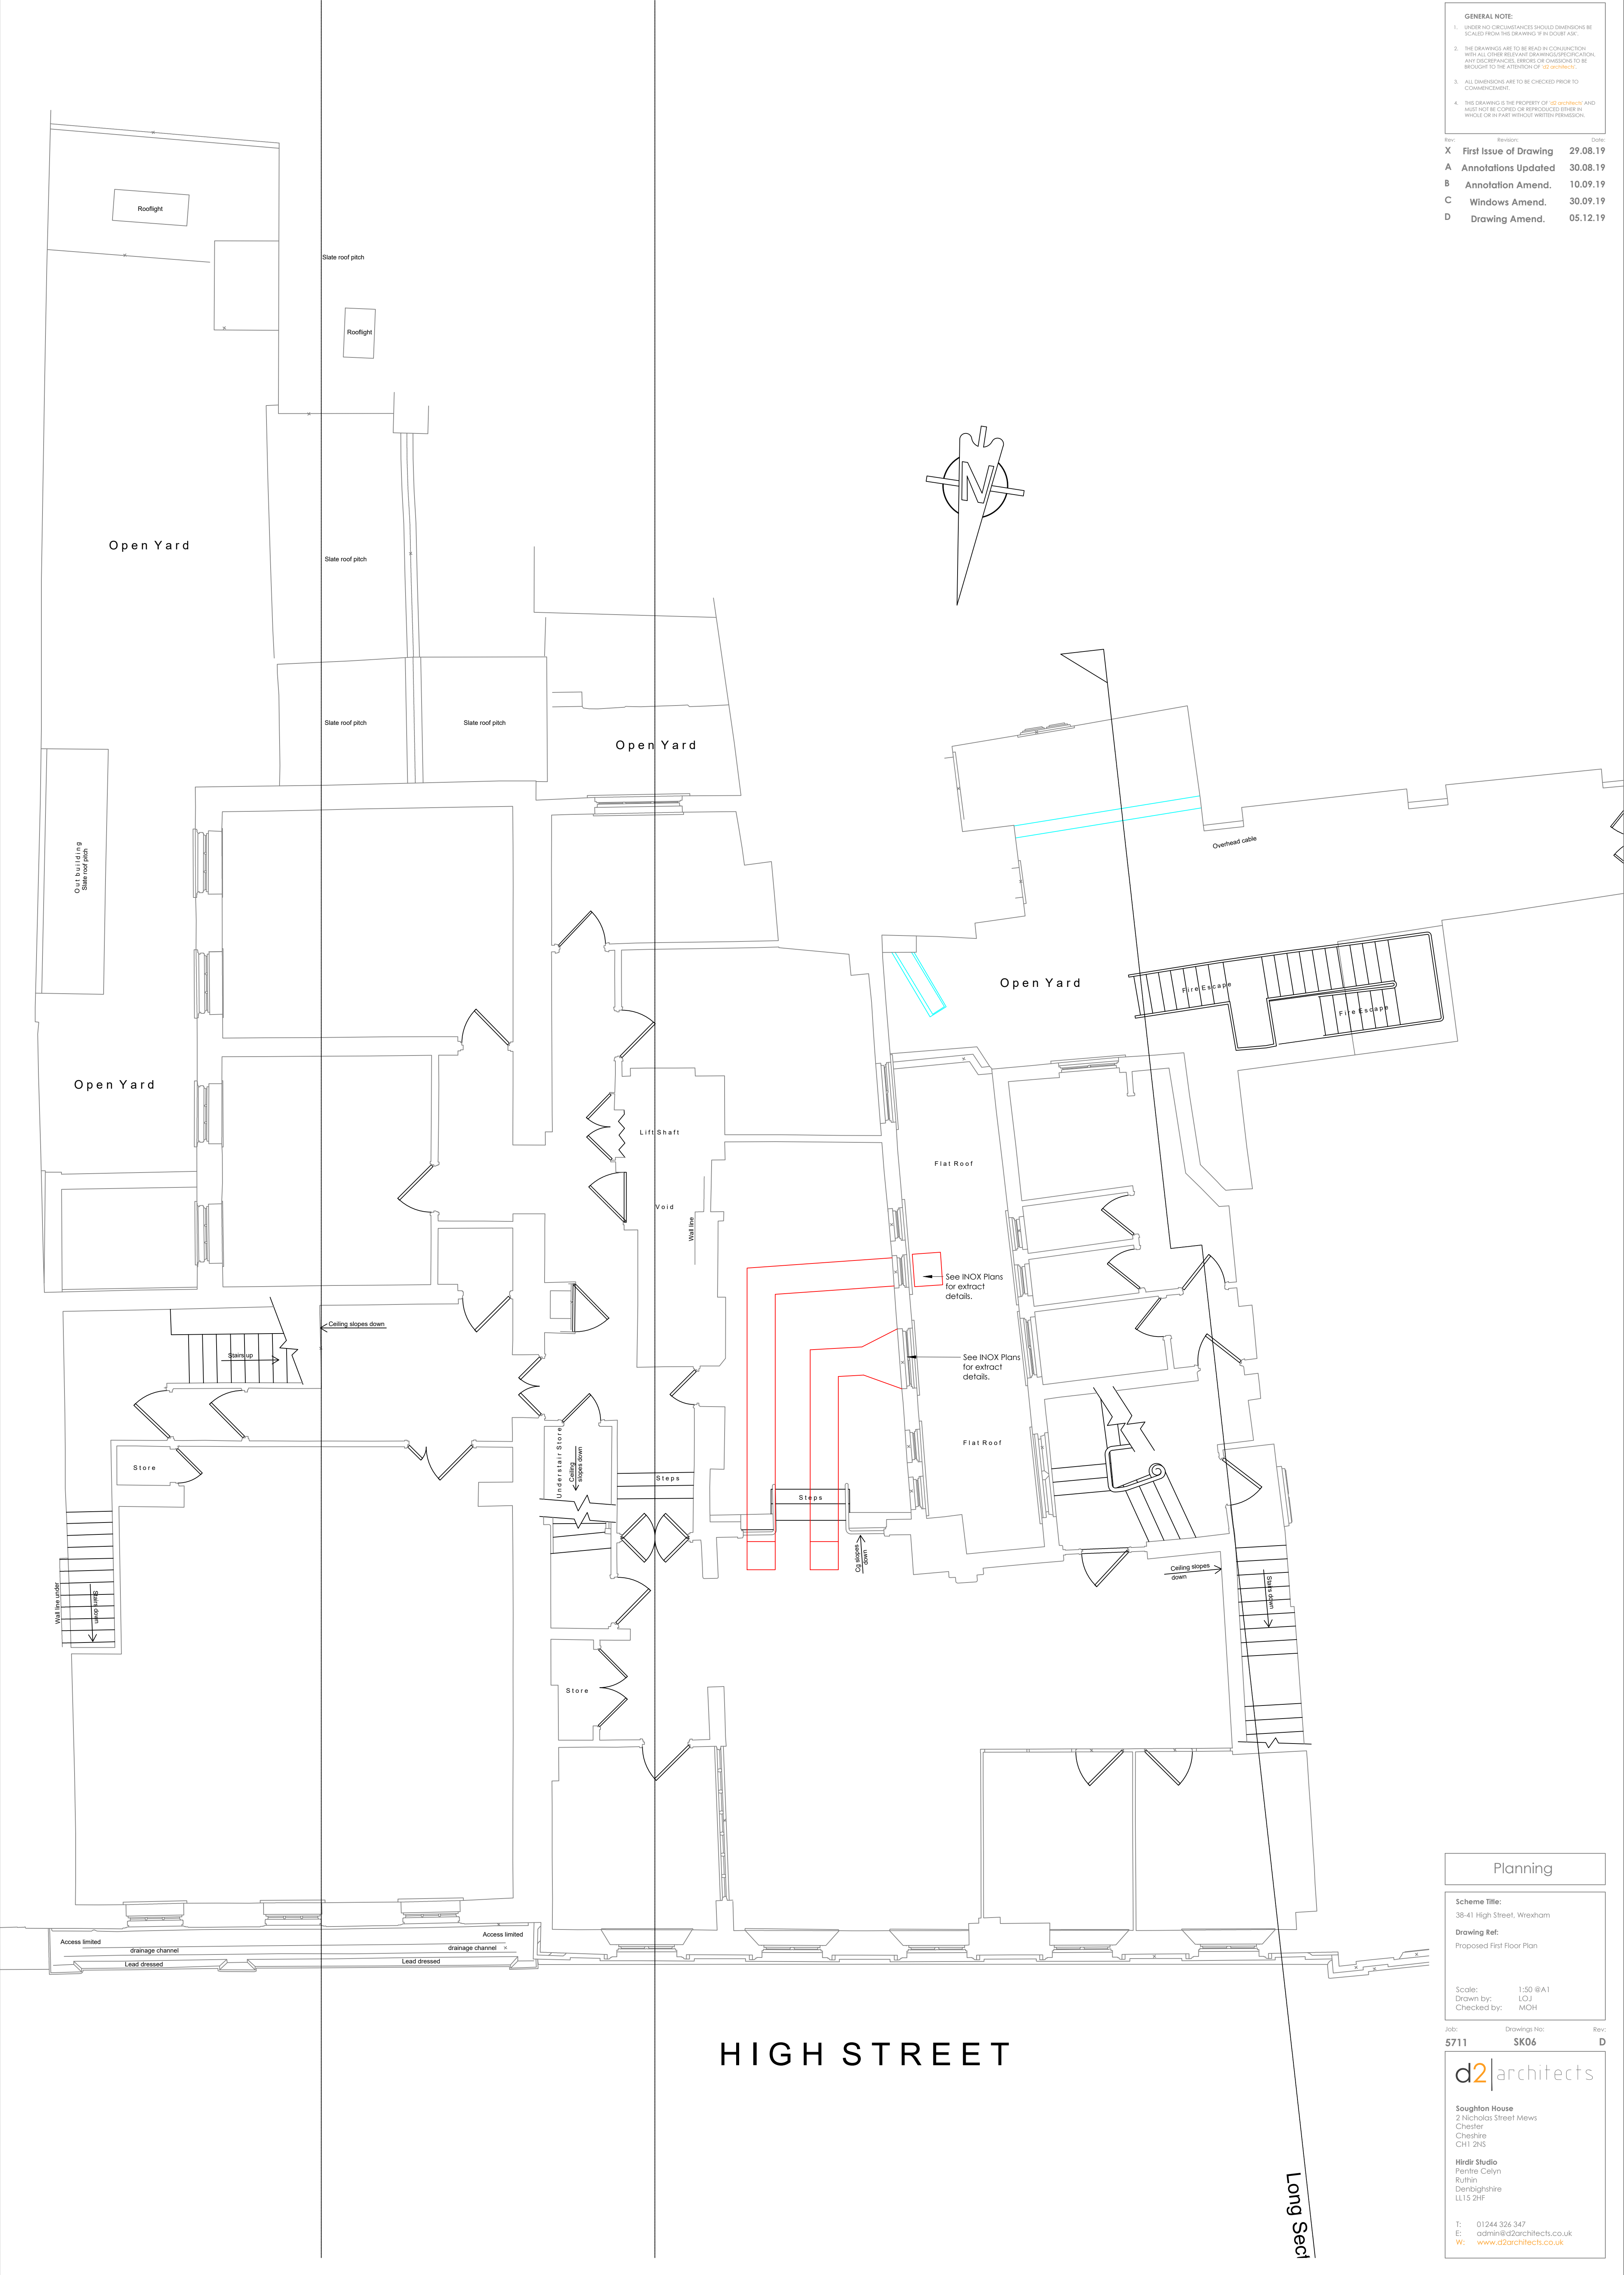

Planning

Scheme Title:

38-41 High Street, Wrexham

Drawing Ref:

Proposed First Floor Plan

Scale:

1:50 @A1

Drawn by:

LOJ

Checked by:

MOH

Job:

5711

Drawings No:

SK06

Rev:

D

d2architects

Soughton House

2 Nicholas Street Mews

Chester

Cheshire

CH1 2NS

Hirdir Studio

Pentre Celyn

Ruthin

Denbighshire

LL15 2HF

T:

01244 326 347

E:

admin@d2architects.co.uk

W:

www.d2architects.co.uk