



NOTES:


© THIS DRAWING IS COPYRIGHT AND REMAINS THE PROPERTY OF RPS DESIGN GROUP LTD.
DO NOT SCALE THIS DRAWING - ALL DIMENSIONS TO BE CHECKED ON SITE

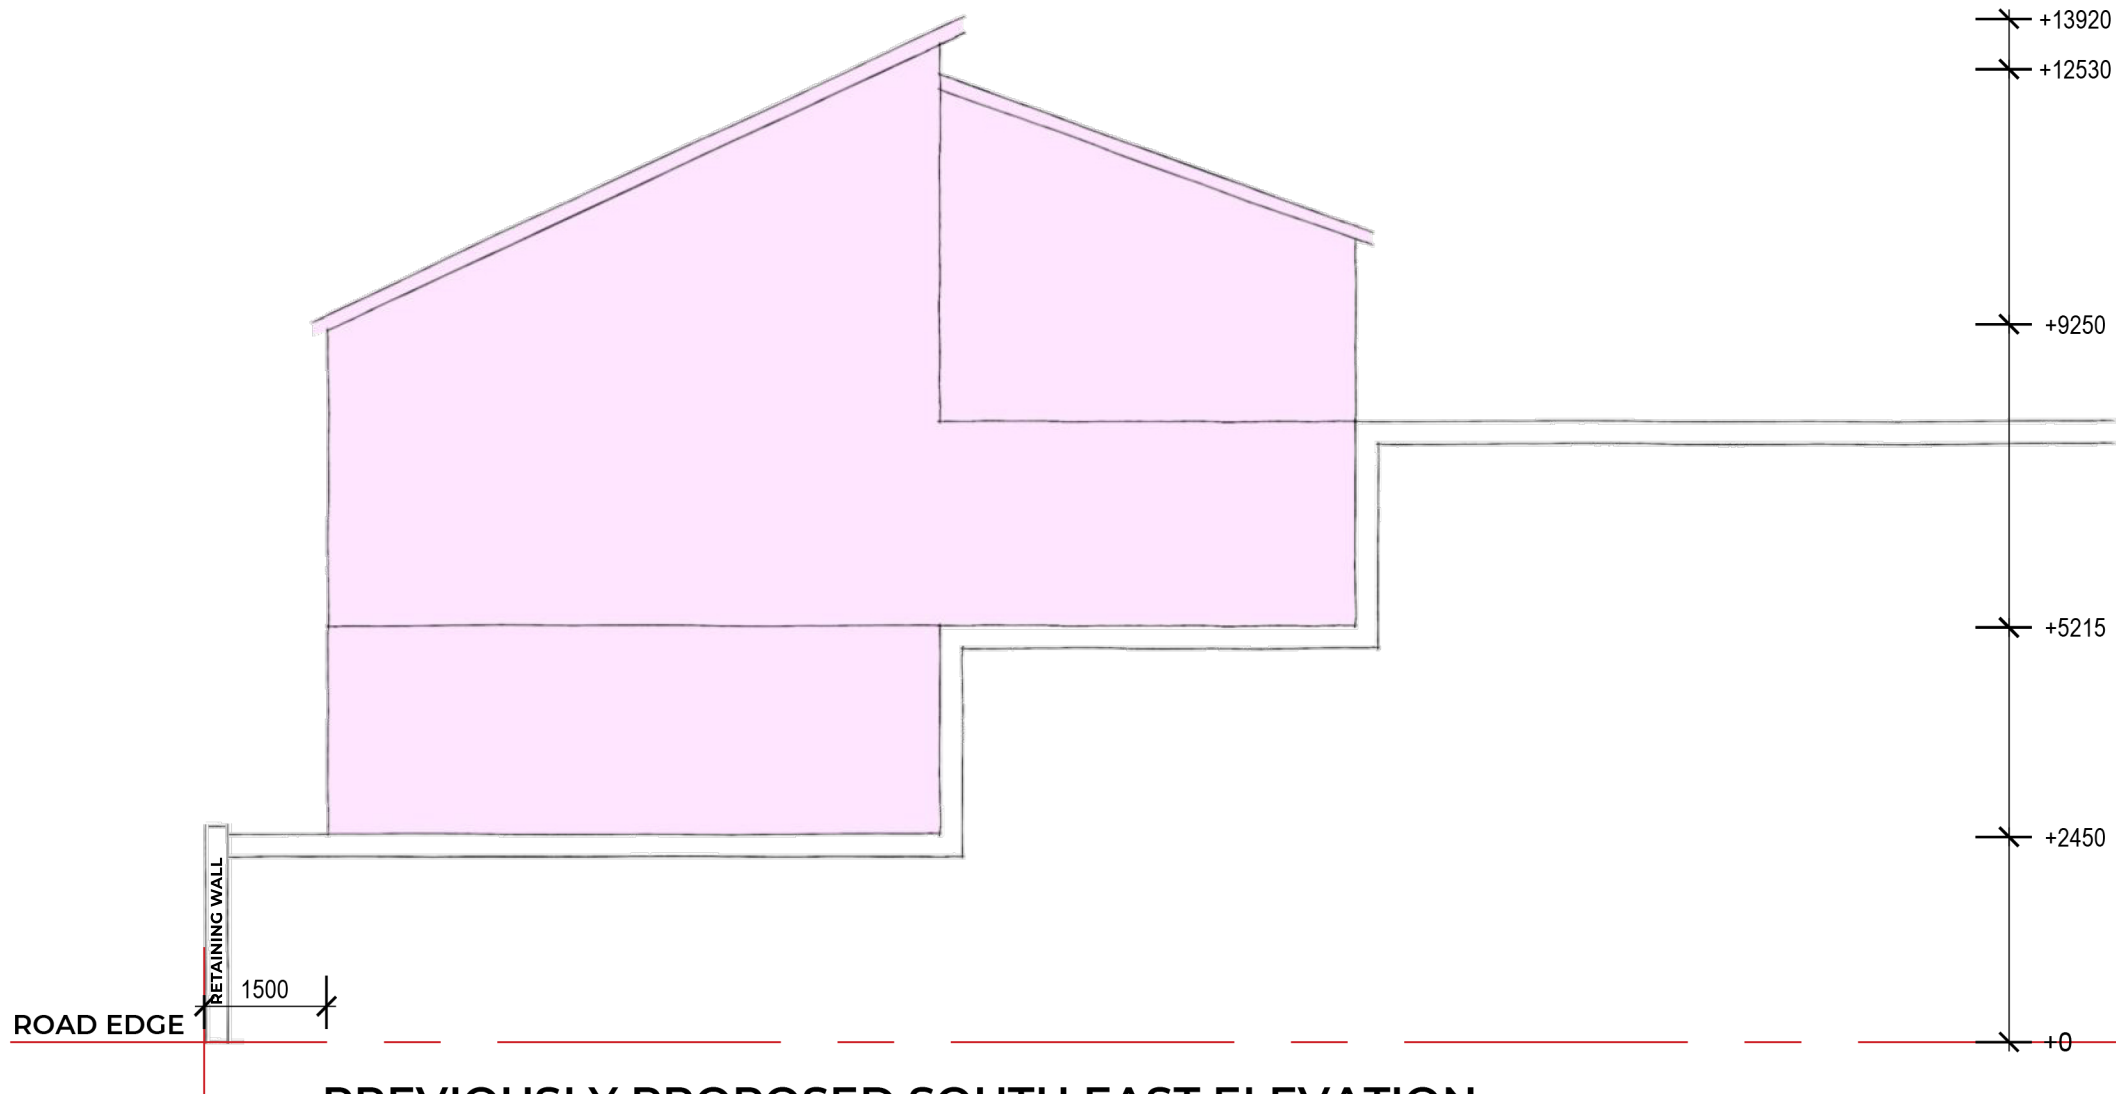


PREVIOUSLY PROPOSED SOUTH EAST ELEVATION
1:100 at A1

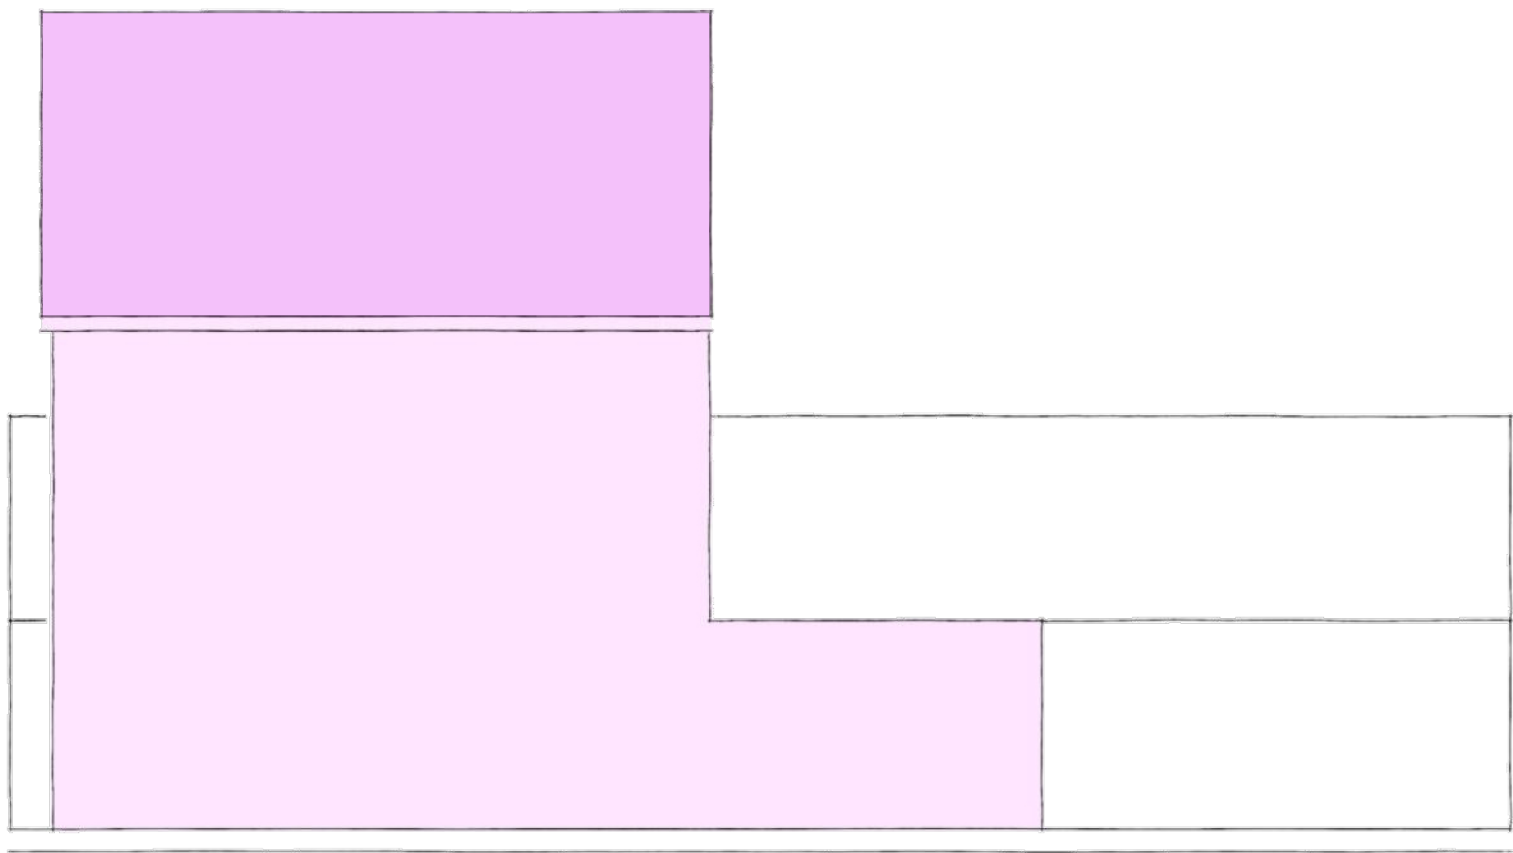


PREVIOUSLY PROPOSED SOUTH WEST ELEVATION
1:100 at A1

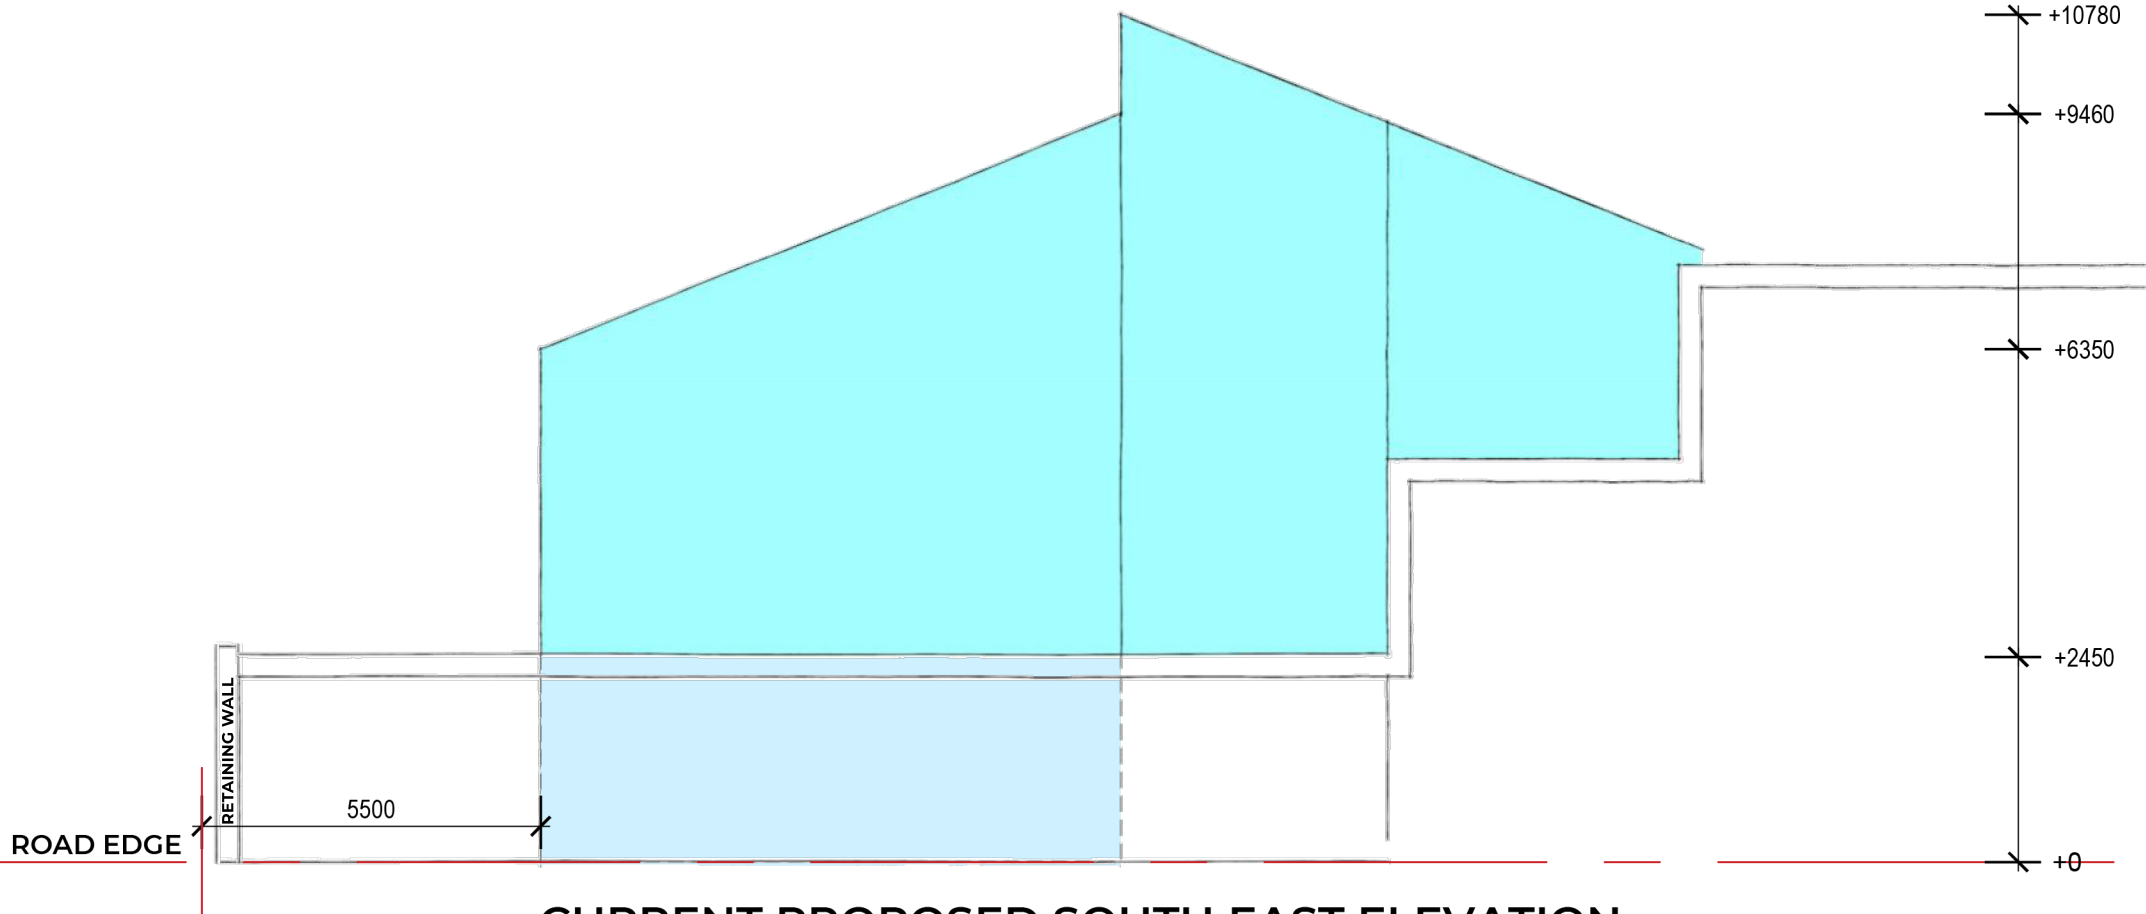


CURRENT PROPOSED SOUTH EAST ELEVATION
1:100 at A1

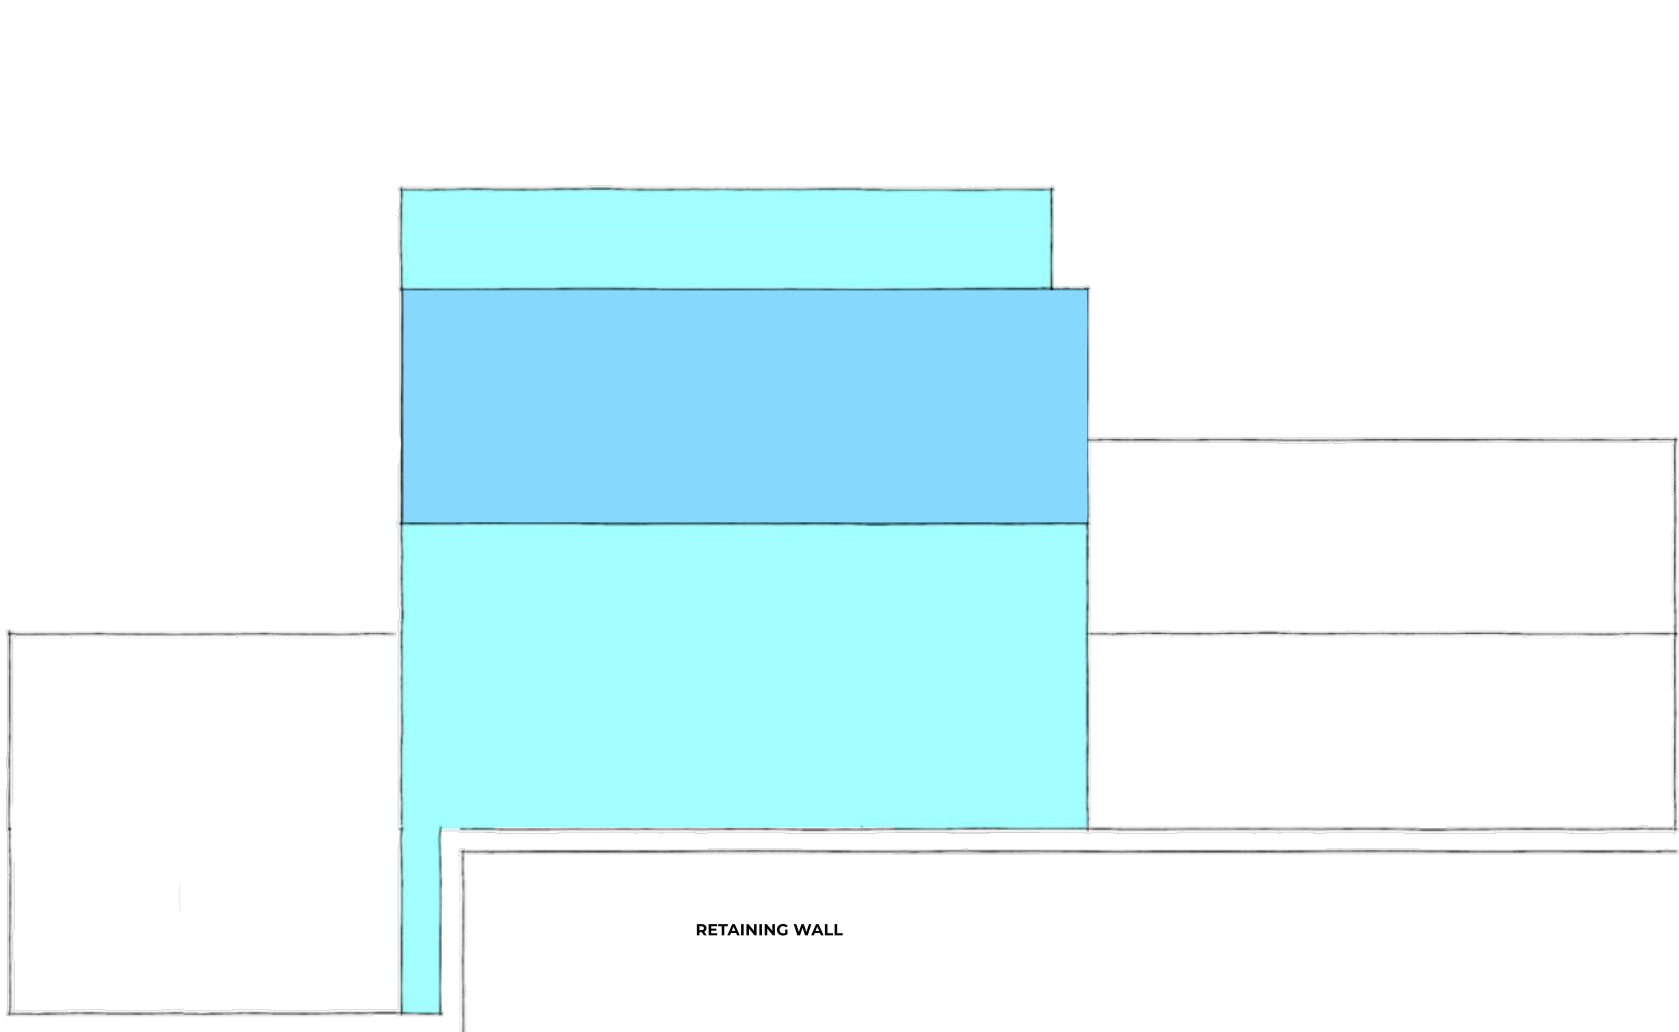

CURRENT PROPOSED SOUTH WEST ELEVATION
1:100 at A1

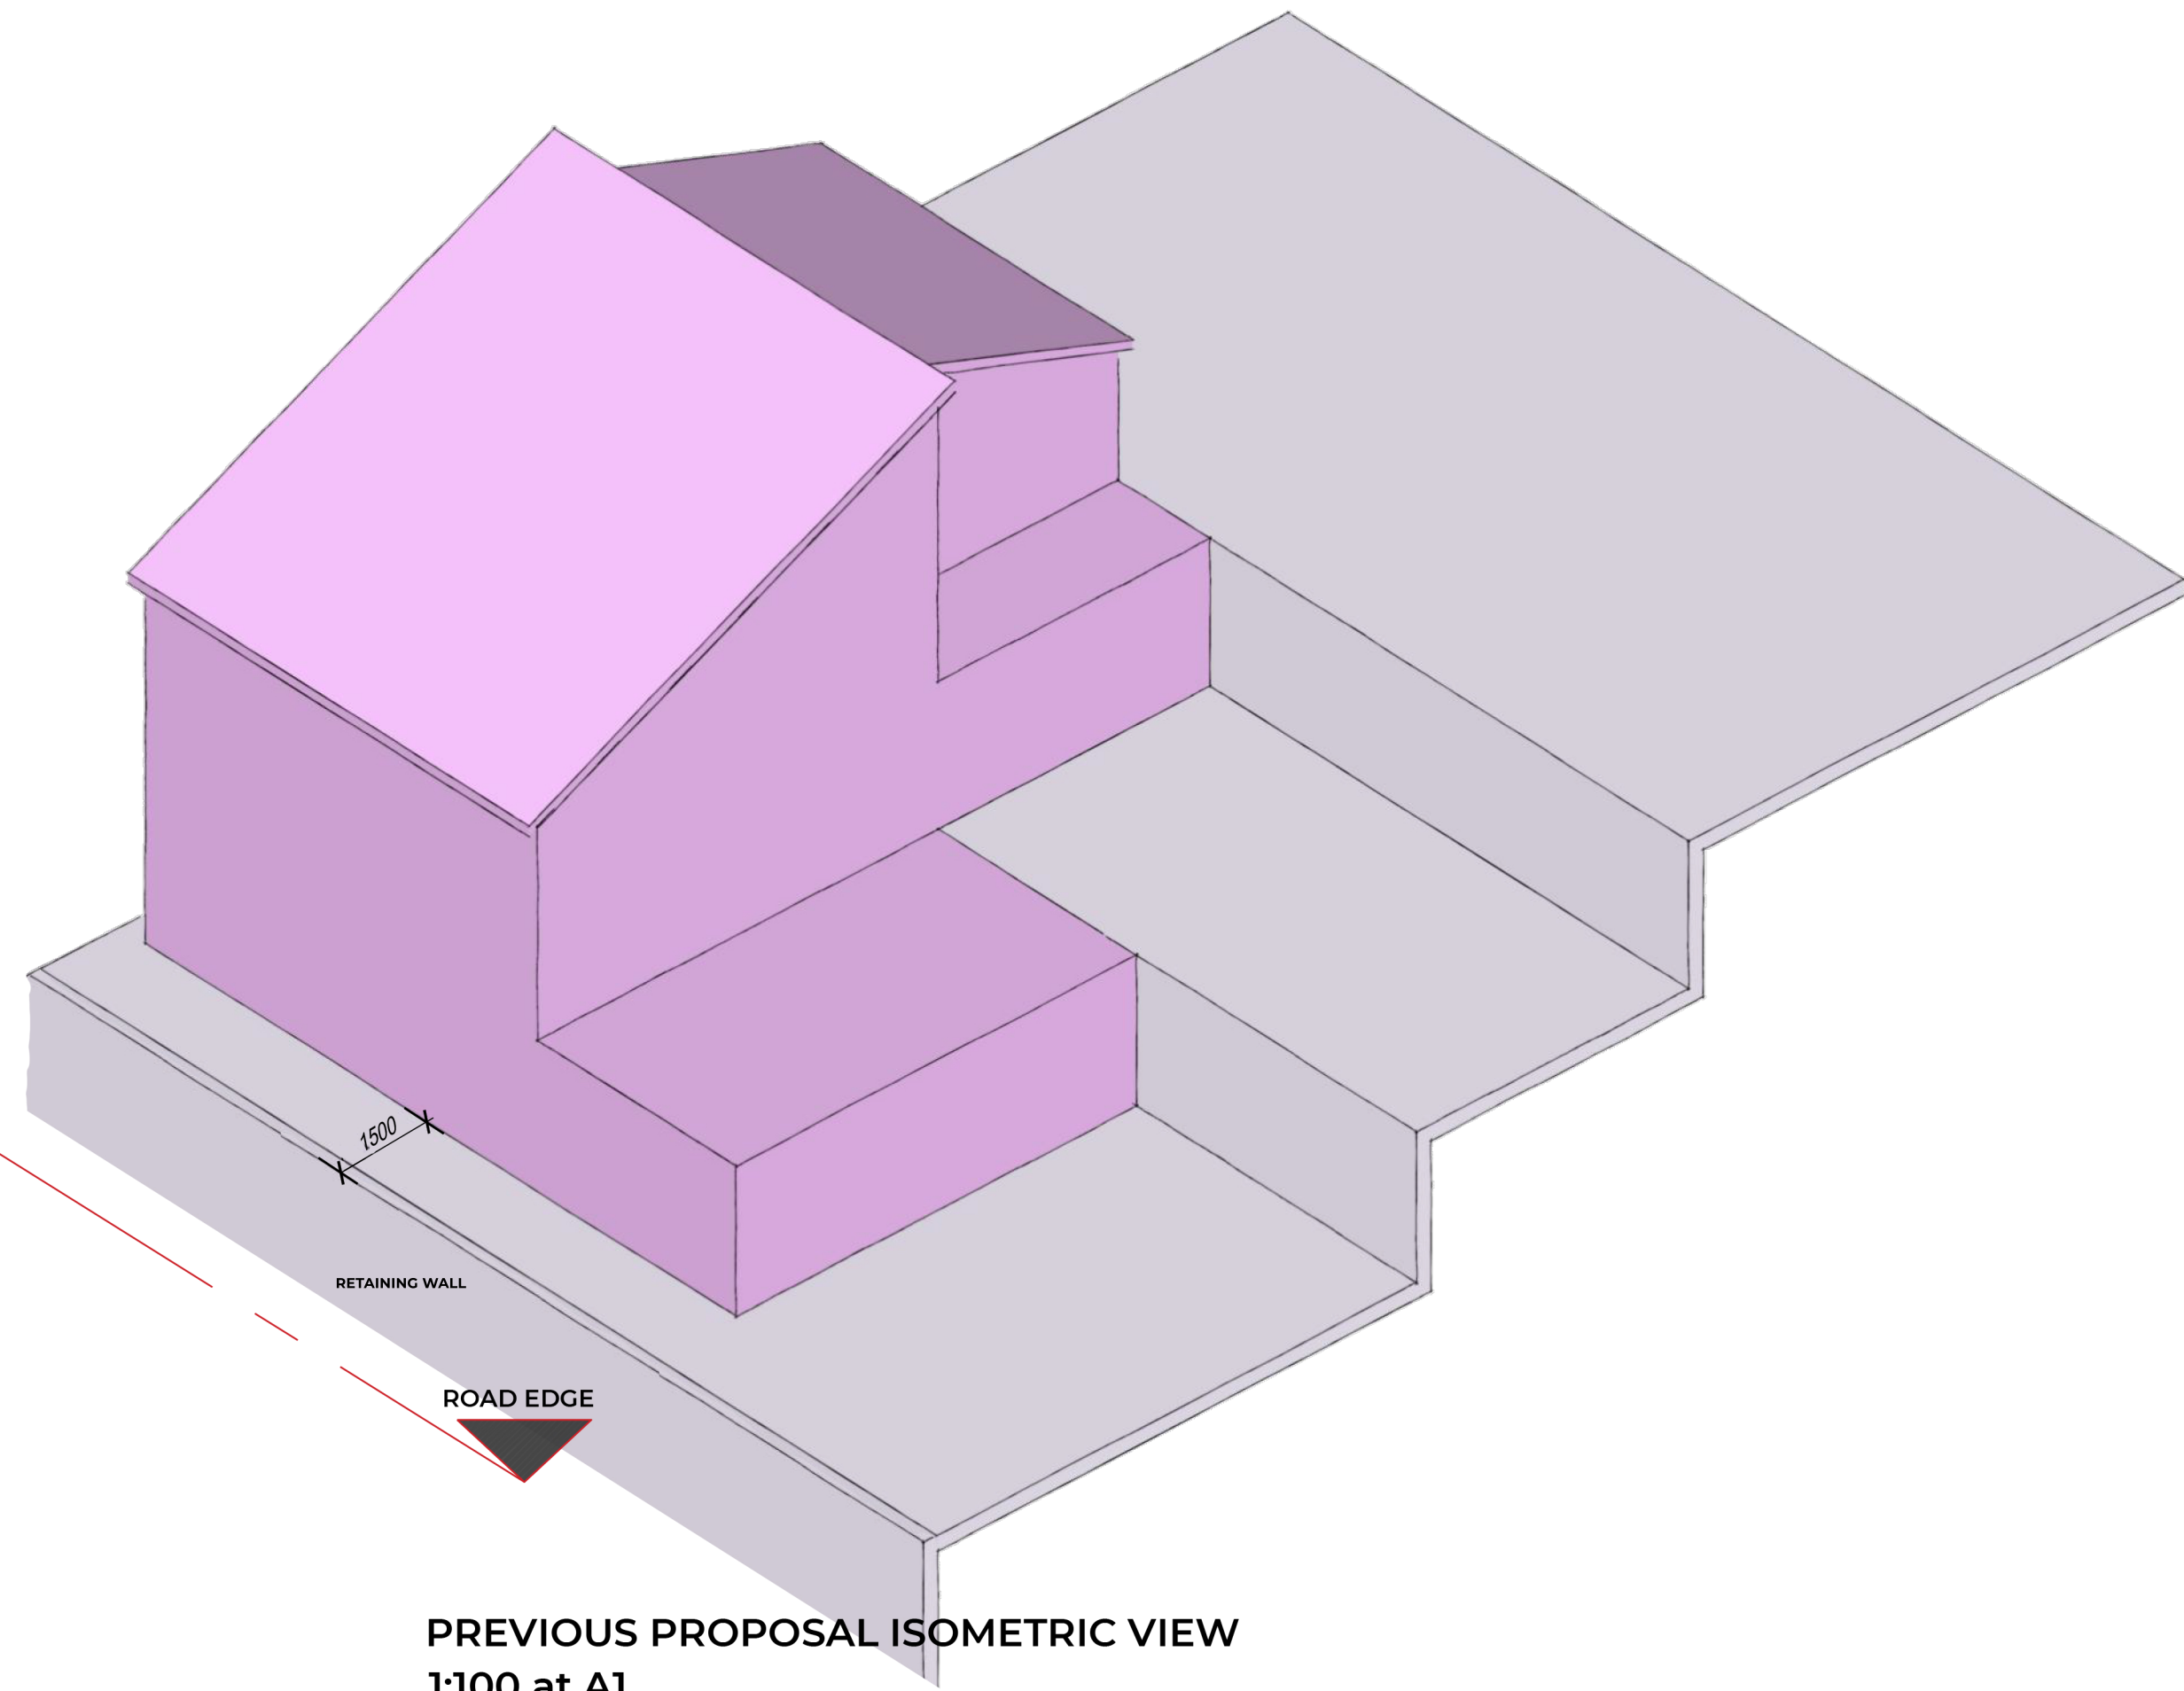

PREVIOUS PROPOSAL ISOMETRIC VIEW
1:100 at A1

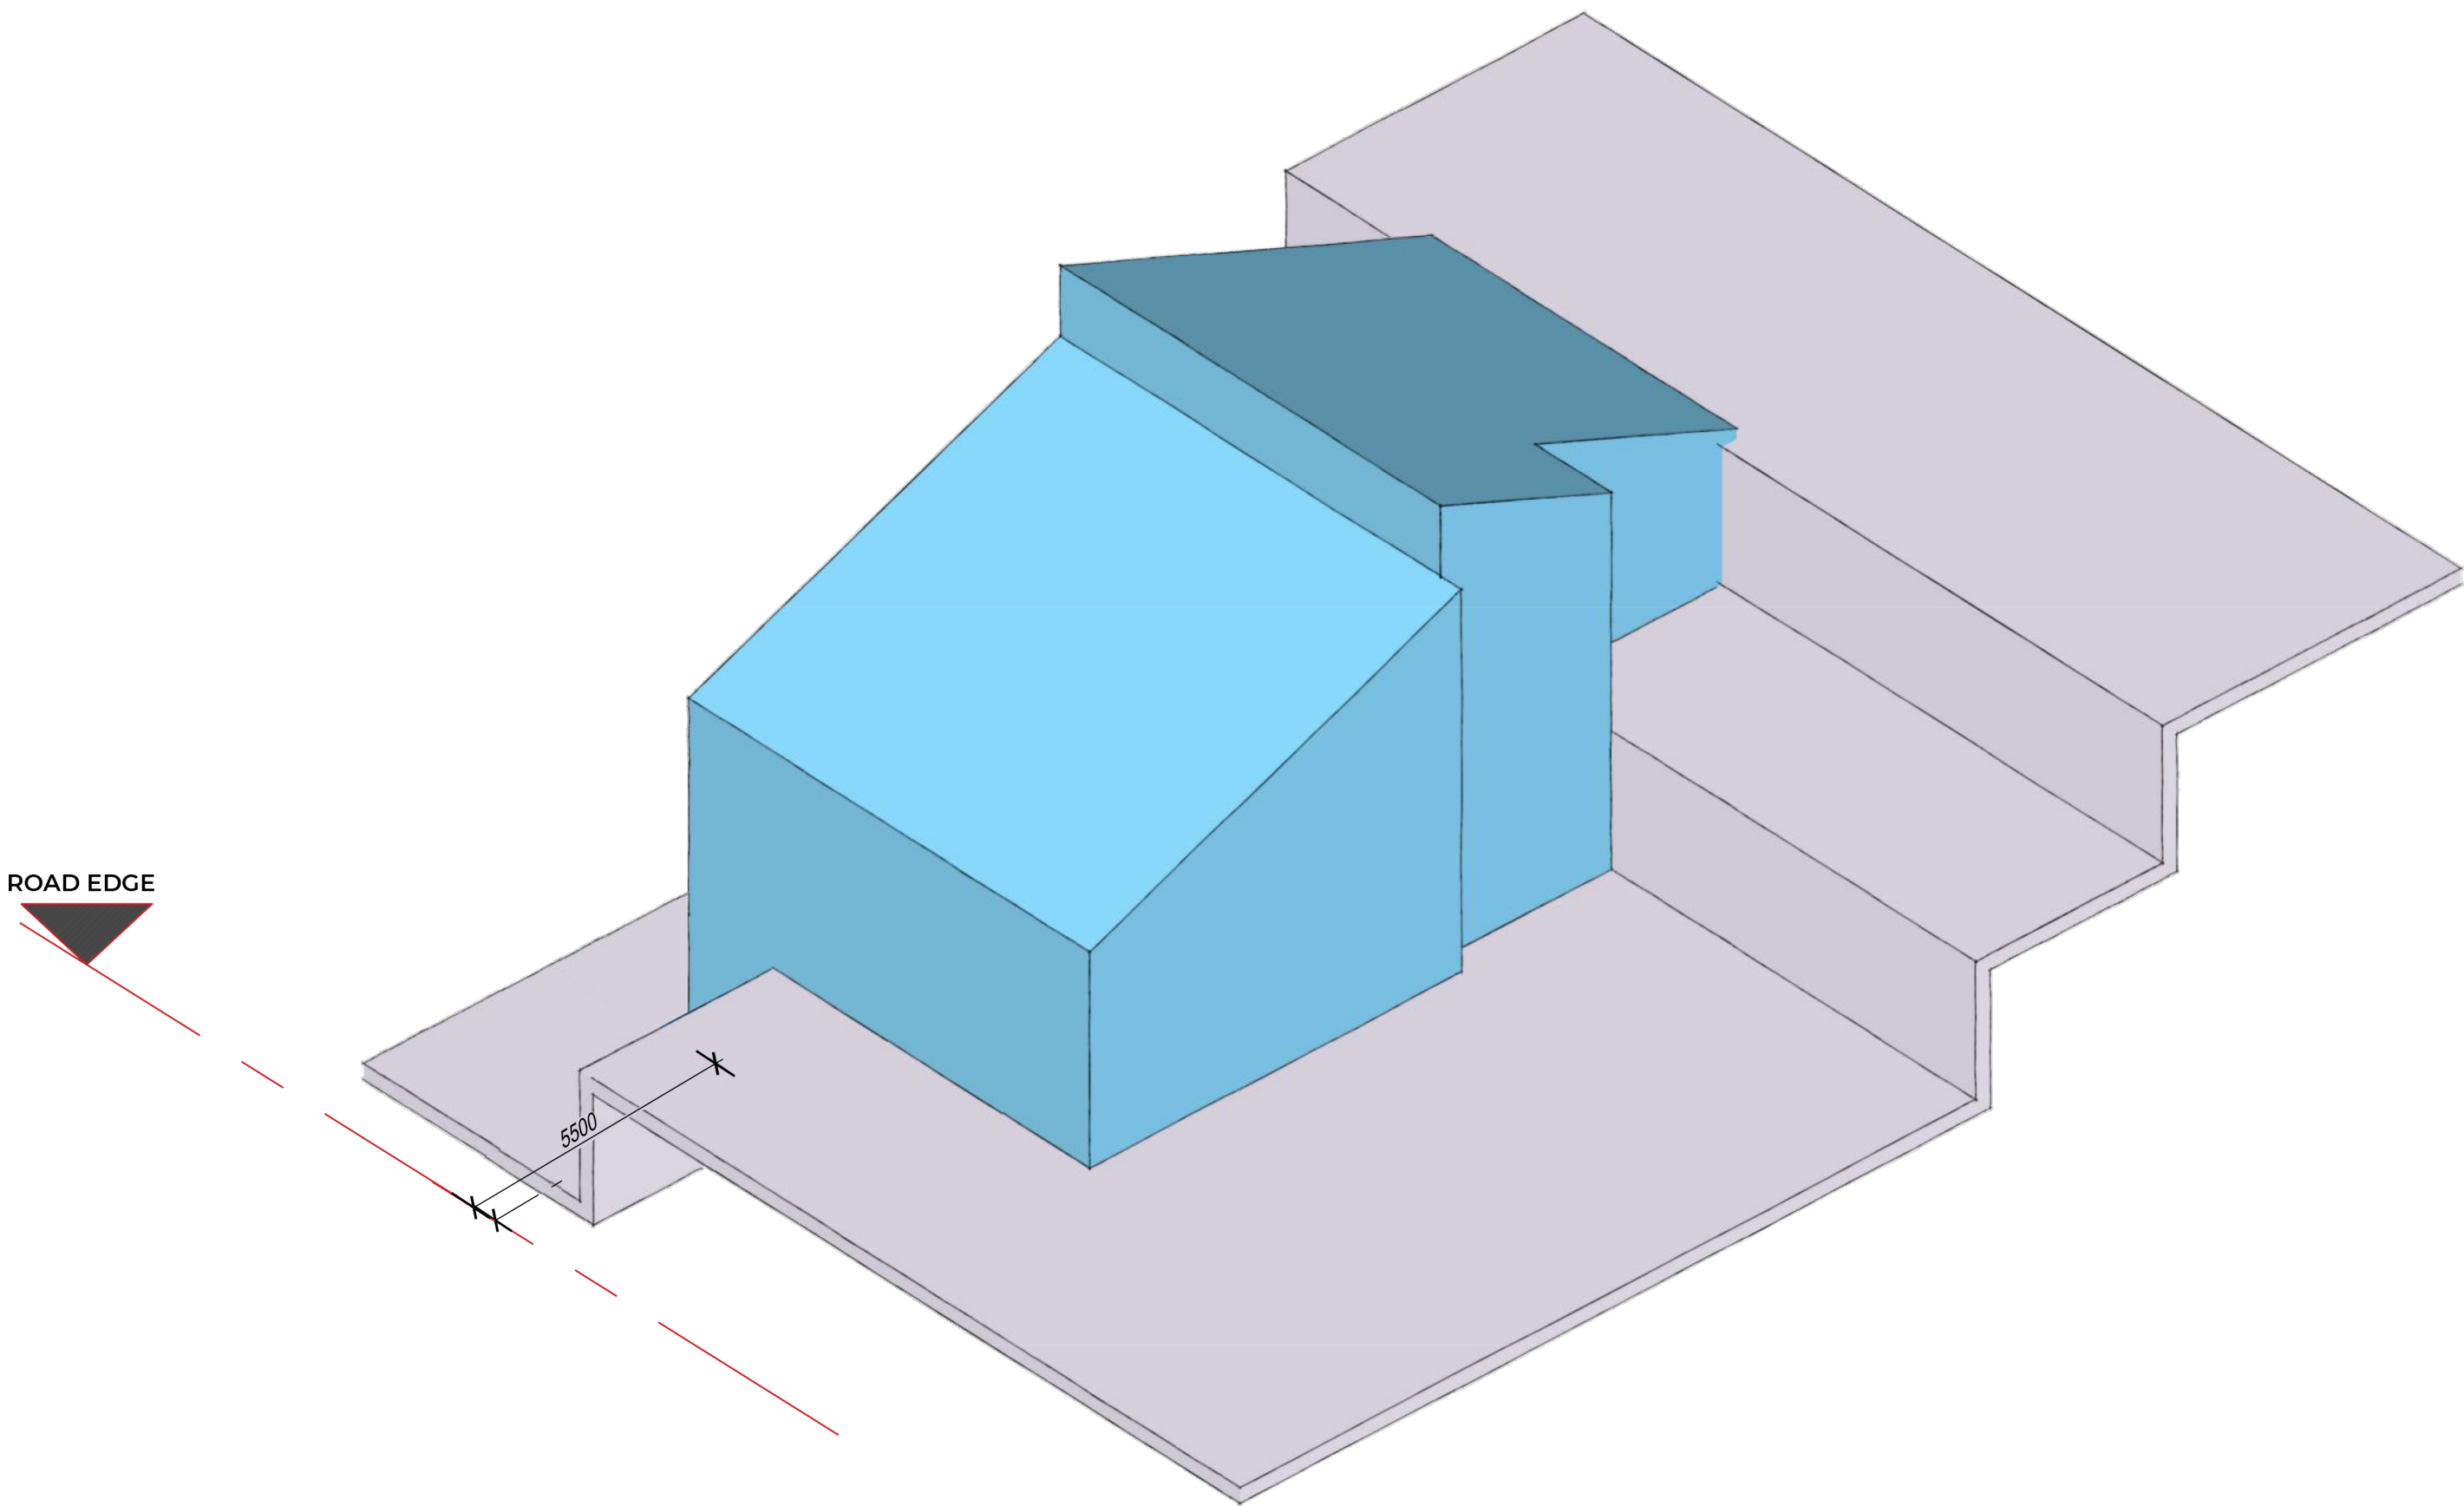

CURRENT PROPOSAL ISOMETRIC VIEW
1:100 at A1

Rev	Notes
REVISION	NOTES

RPS
DESIGN GROUP

0845 5442005

rpsdesigngroup.co.uk

Project No: 19.11

Client: Peter Robbins

Date: June 2019

Drawing Title:
Previous VS Current Massing Comparison

Scale: 1:100 at A1

Drawn by: AT
Checked by: AC

Drawing No:
L103
Status:
PLANNING