


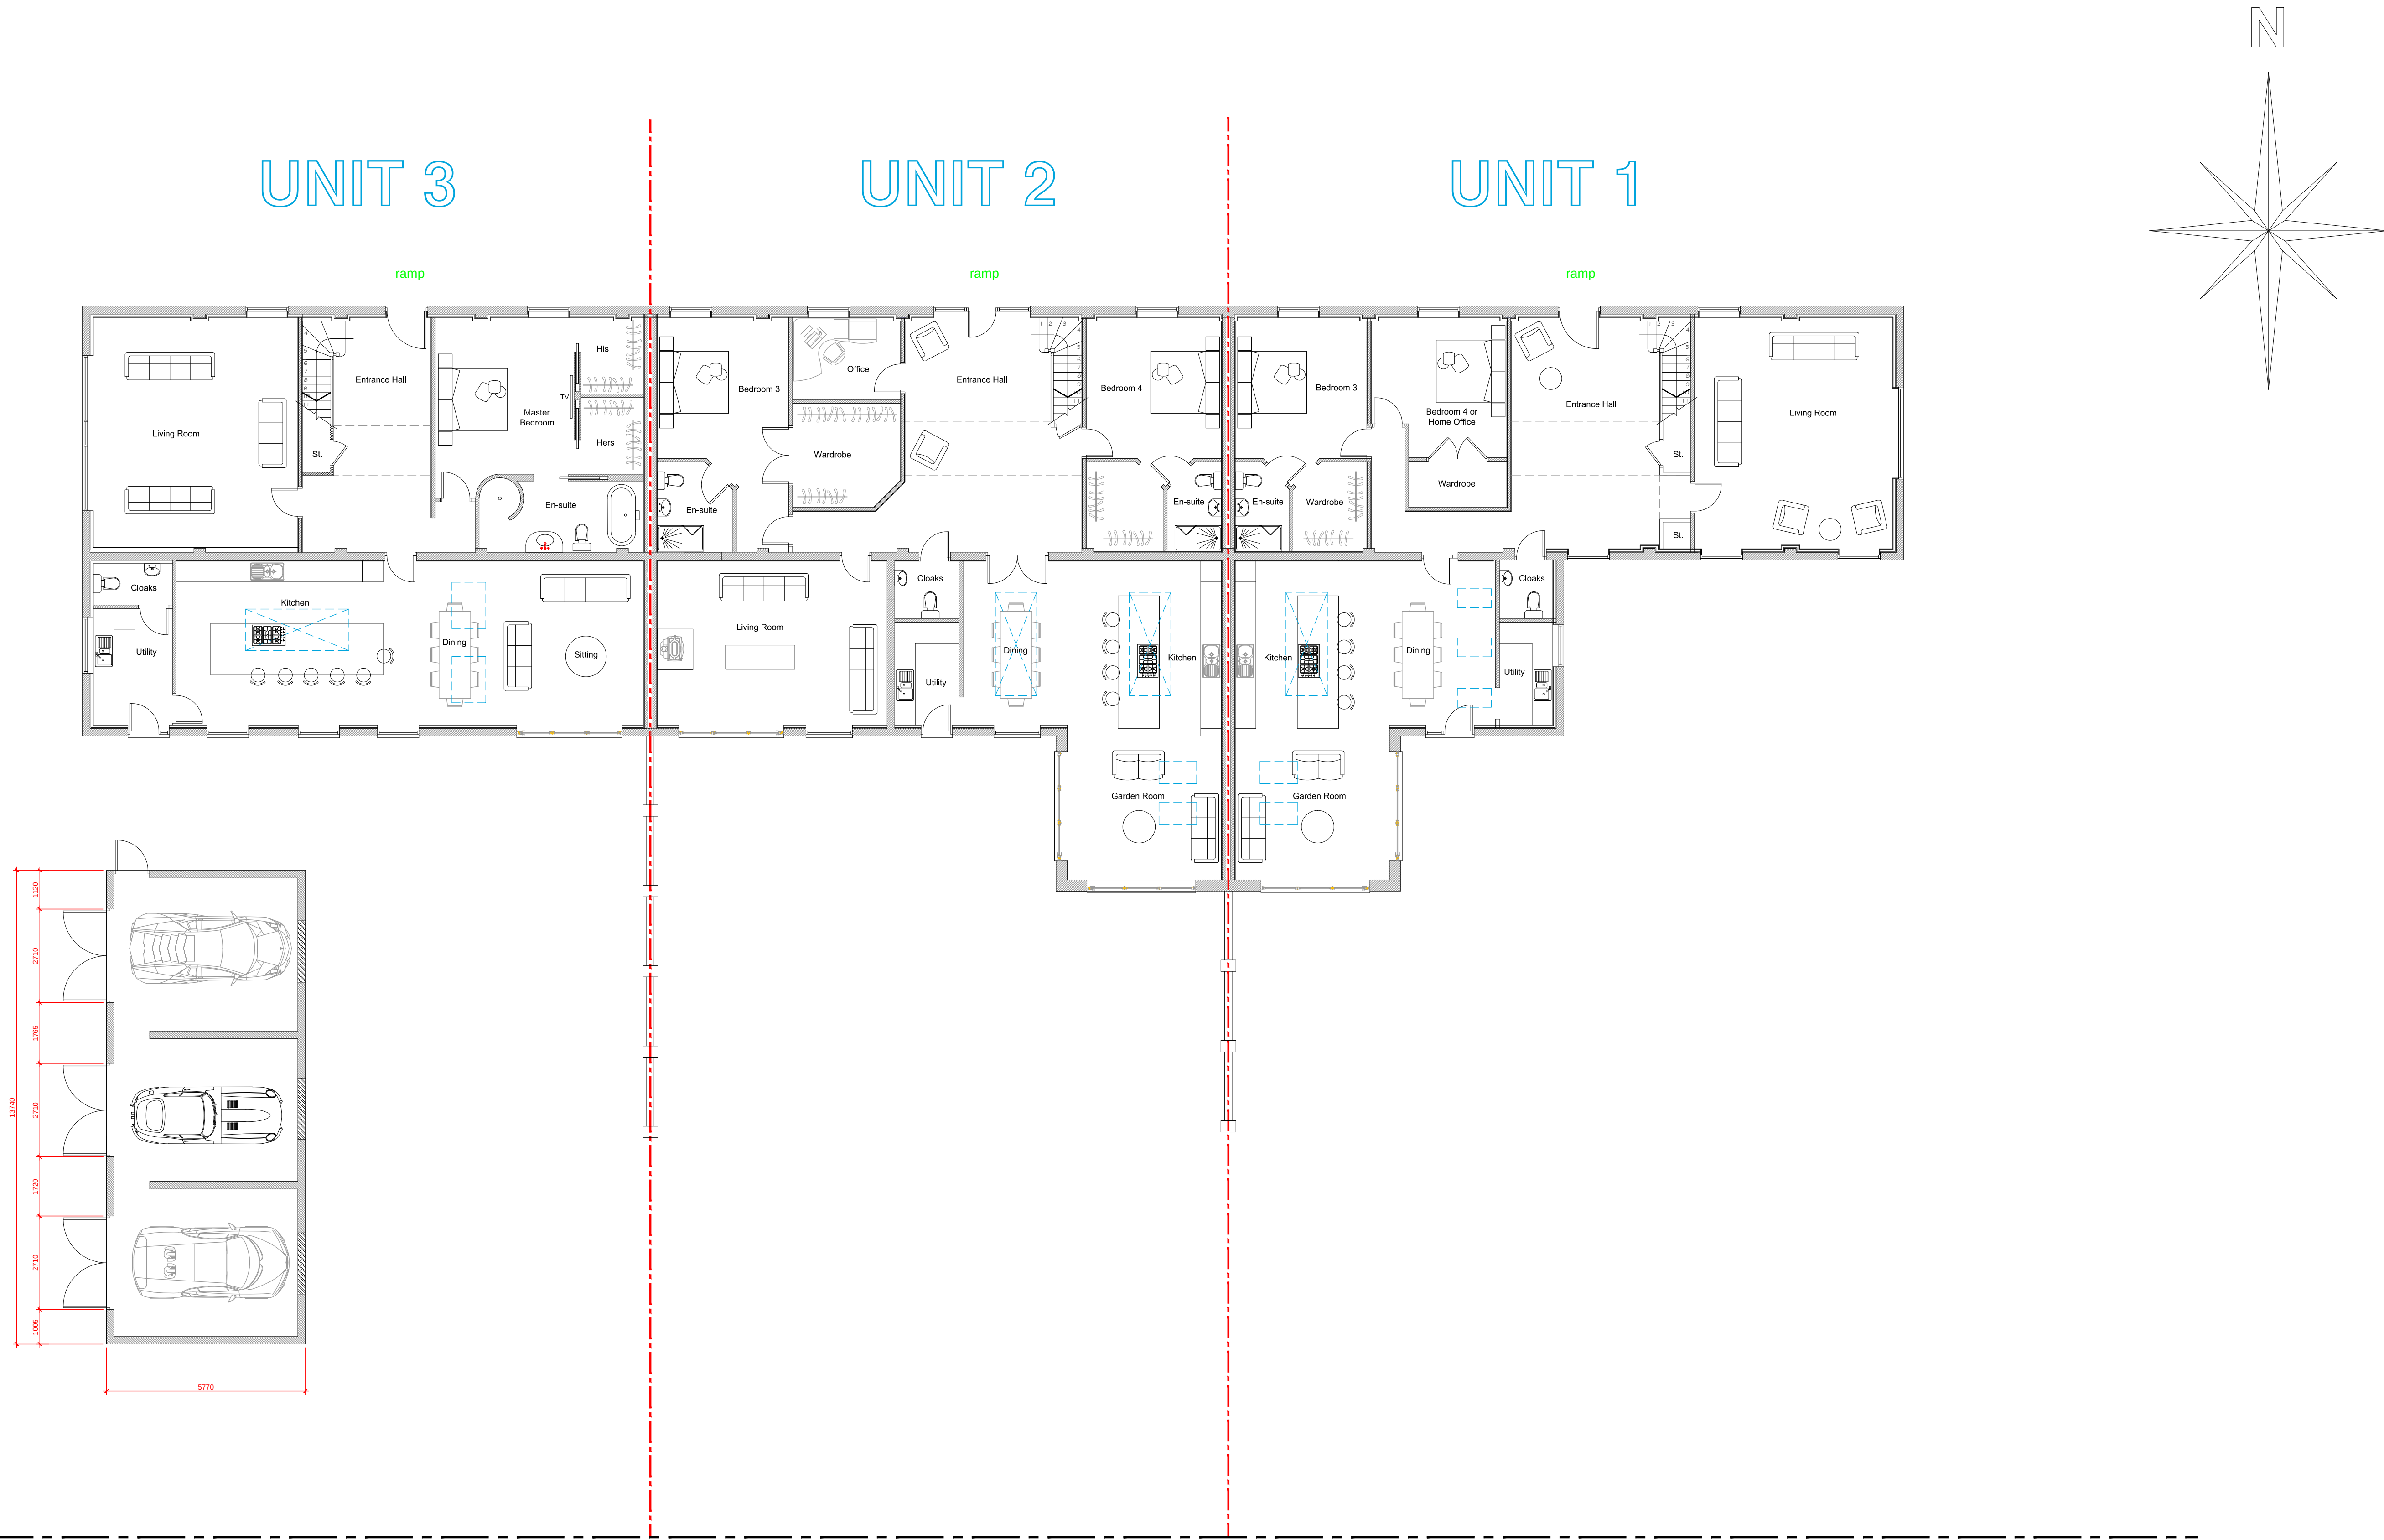

Proposed Ground Floor Plan
Scale 1:100

 CELLIS-ARCHITECTURAL-DESIGN 25 Sunningdale Close Wrexham North Wales LL13 9QU T 01978 264376 M 07791 480768 E ajones540@btinternet.com		Client:	Mr. C. Sheffield.		
		Drawing Title:	Proposed Ground Floor Plan.		
		Job Title:	Proposed Barn Conversion to Plas Power Home Farm Building, Ruthin Rd.		
		Date:	Scale:	Rev:	Dep No:
		May 2019	1:100 at A1		PD165/05