





Front Elevation 1:100

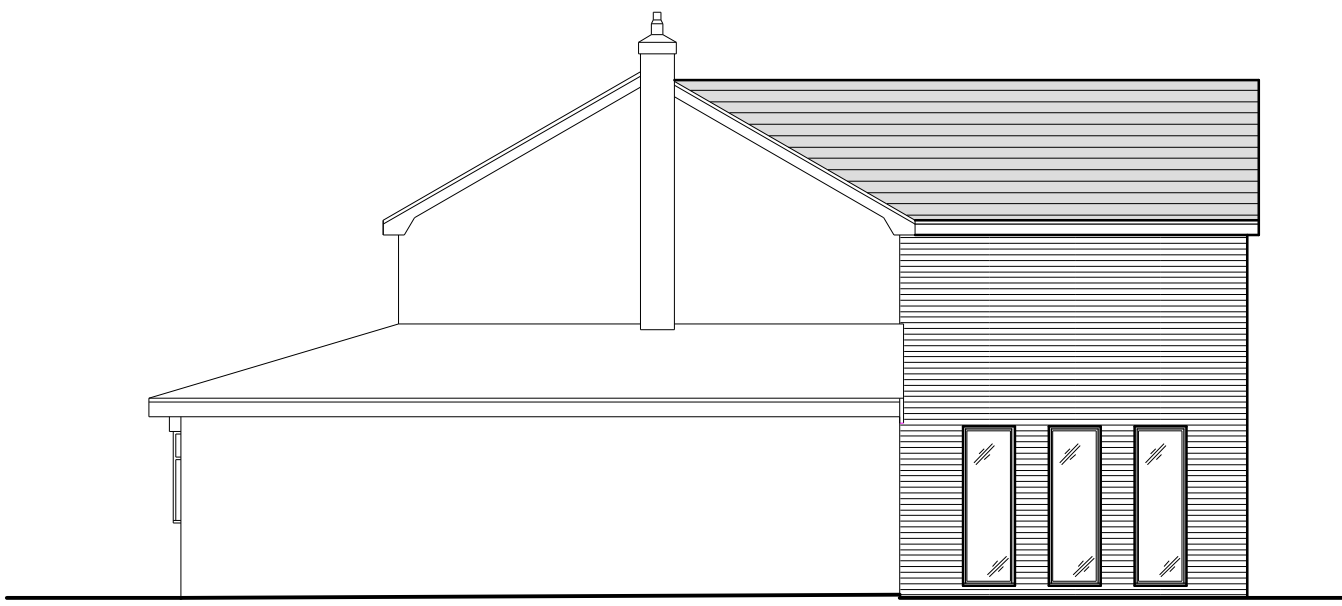

Side Elevation 1:100



Rear Elevation 1:100

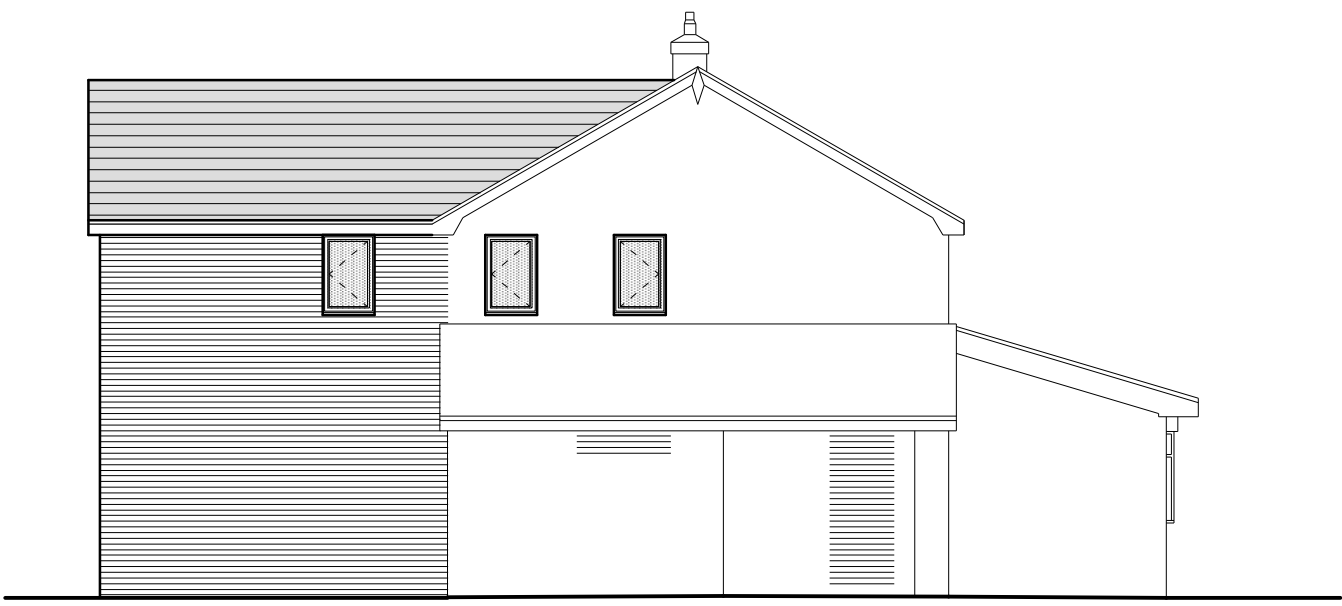

Side Elevation 1:100


External Facing Materials
External walls are to comprise facing brick to Local Authority approval and to match existing.

Roofing Materials
Roof coverings are to be tiles to Local Authority approval and to match existing.


All windows are to comprise sealed double glazed units set in White uPVC frames.
En-suite and bathroom windows are to be fitted with obscured glass.

All fascias and soffits are to comprise white uPVC to match windows.

Rainwater to be collected in half round uPVC guttering and uPVC downpipes, to discharge to soakaways located in garden.

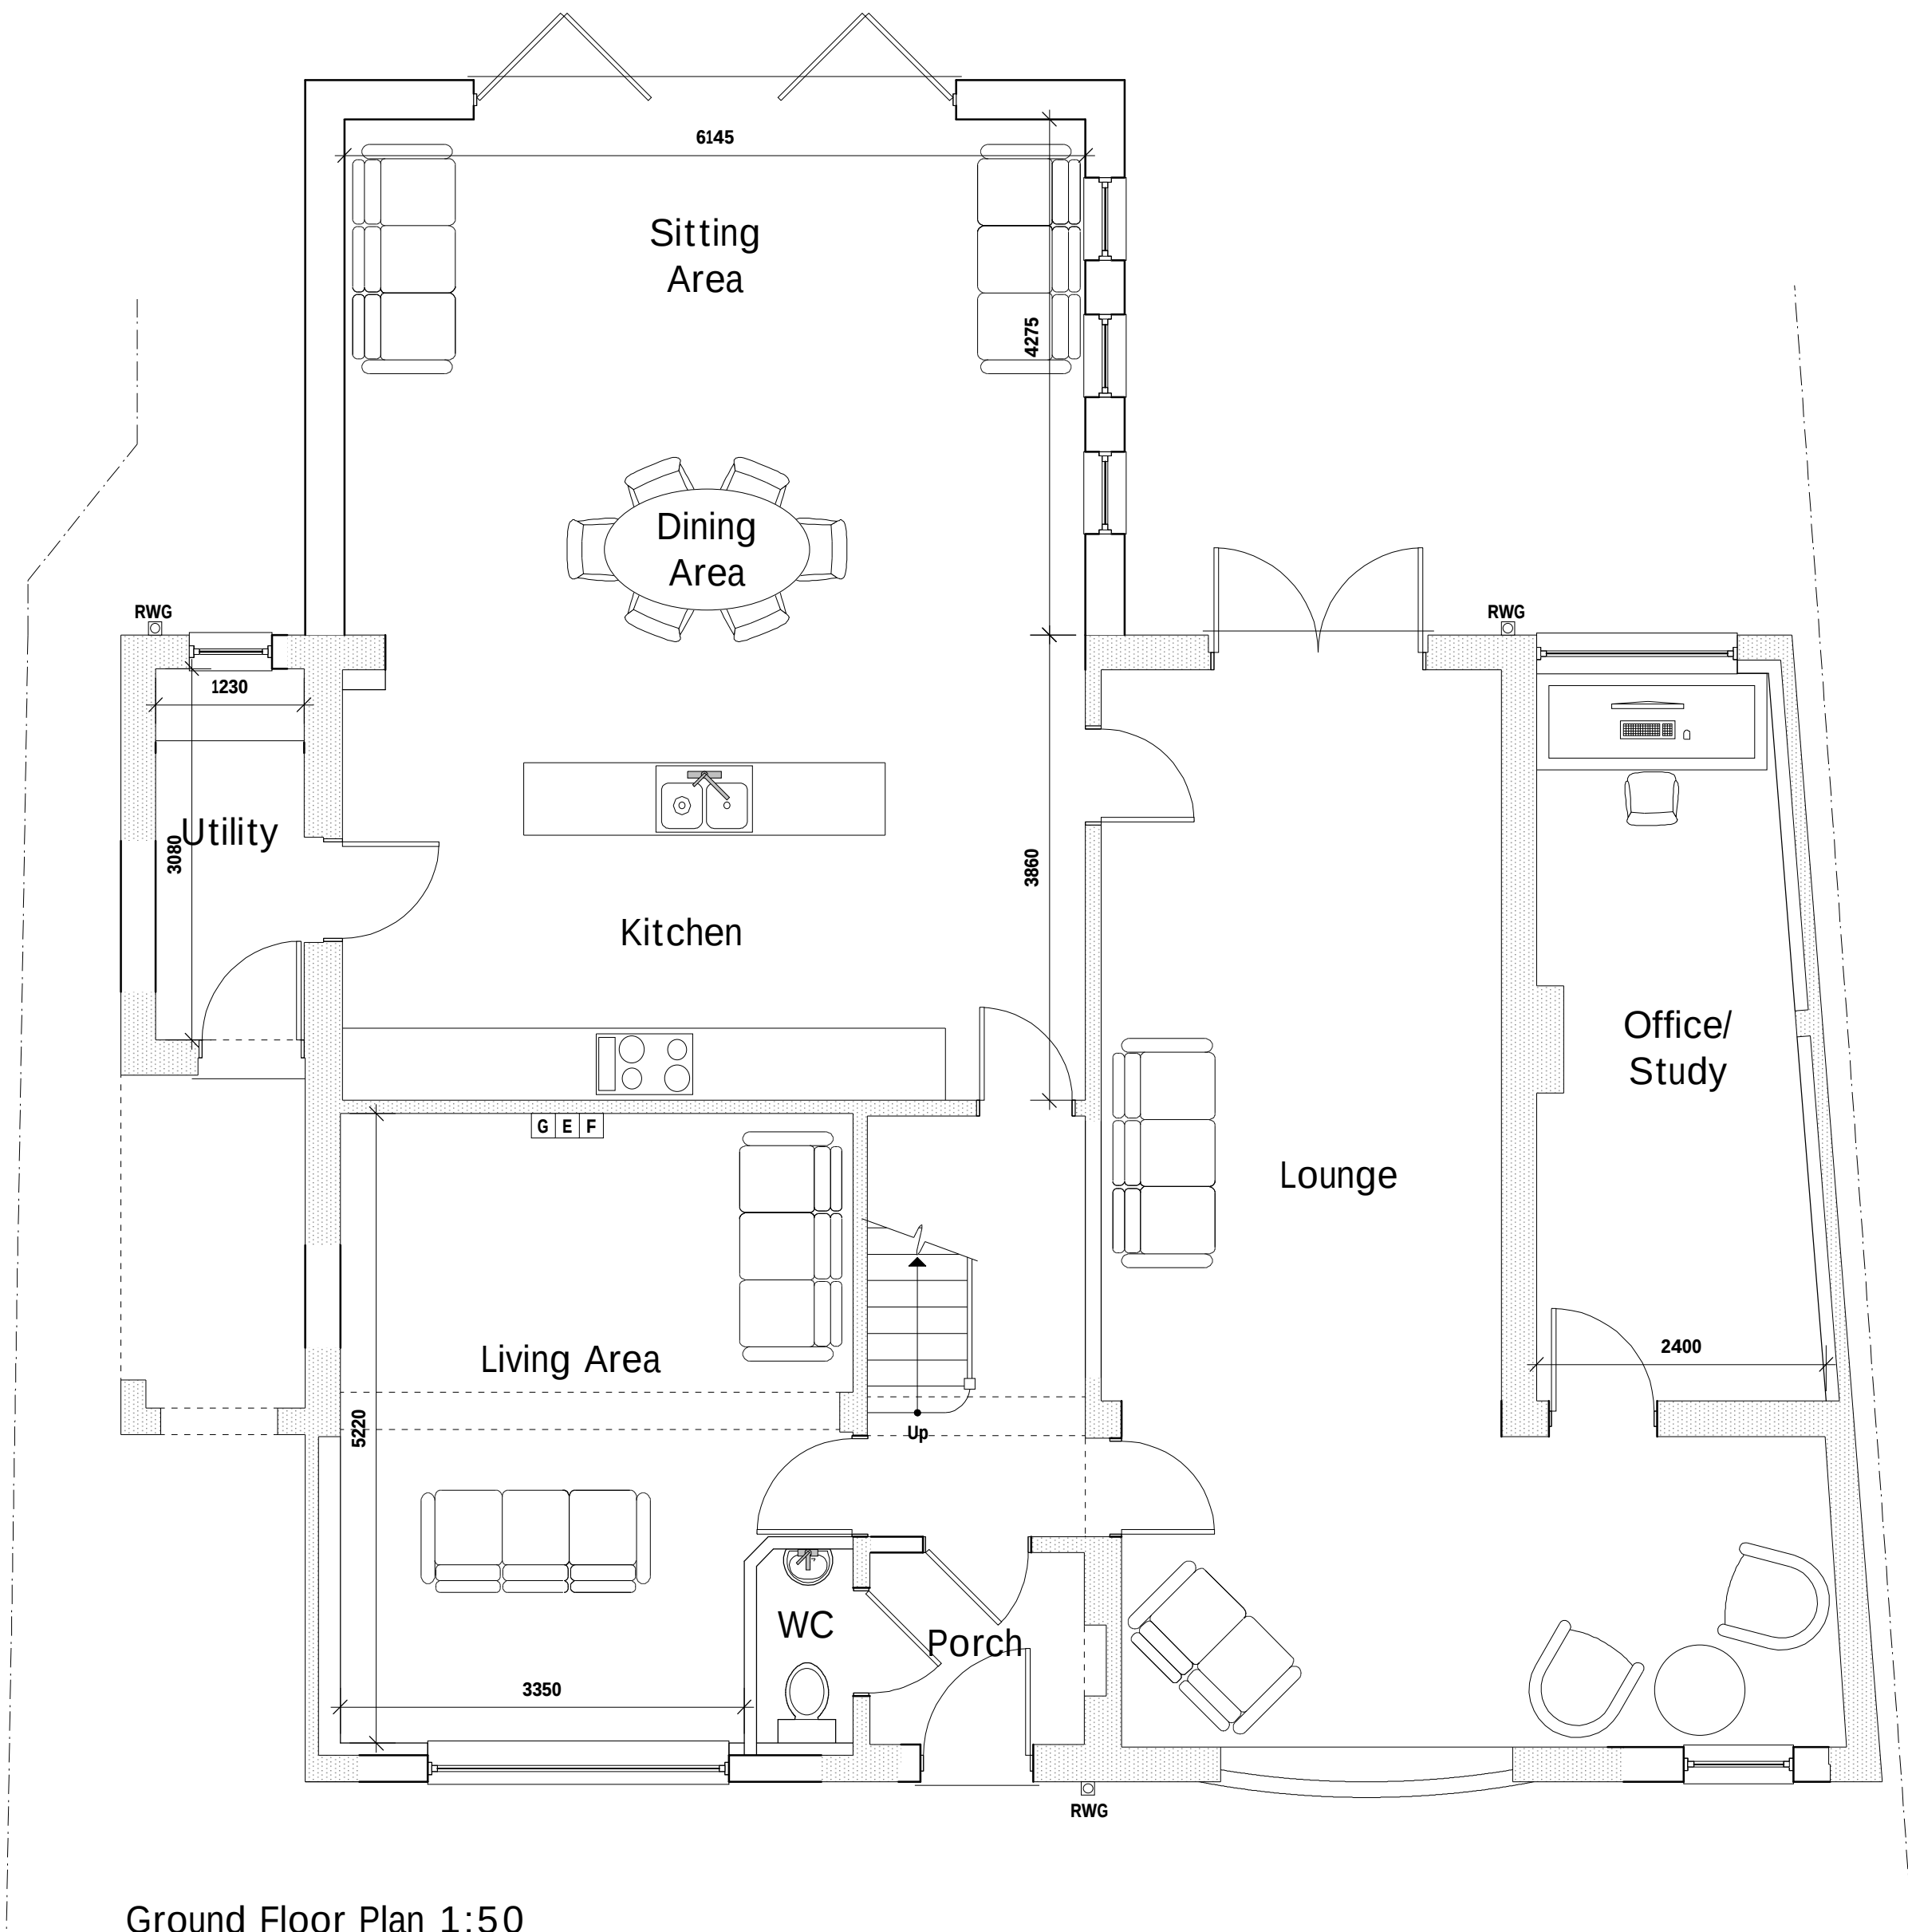

Ground Floor Plan 1:50

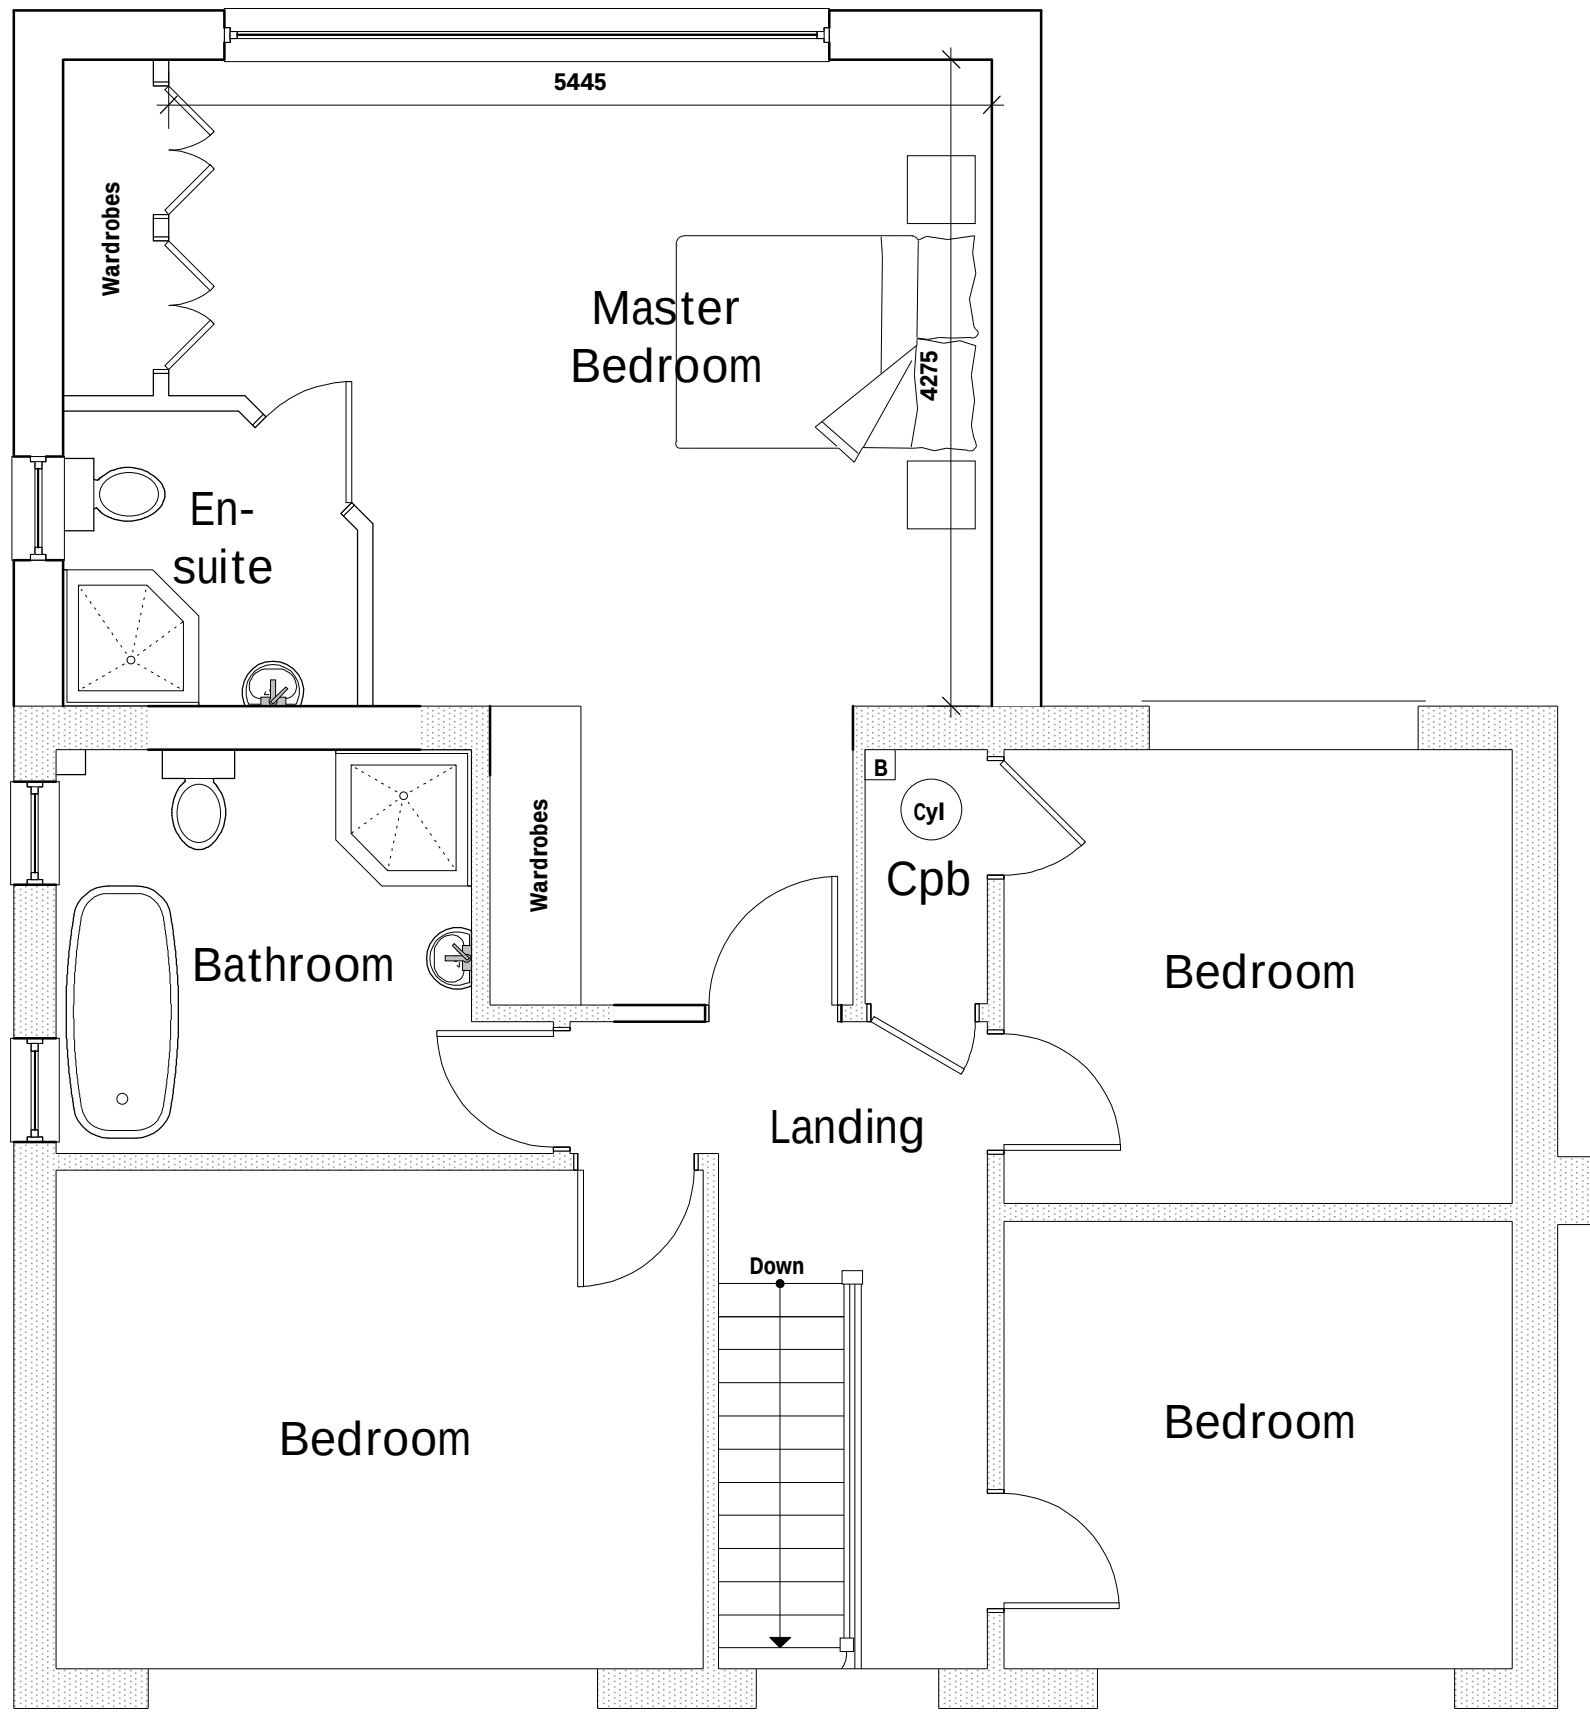

First Floor Plan 1:50

B	10/19	Removal of Grey Windows	D.J.E.
A	10/19	Design Amends	D.J.E.
Rev	Date	Detail	Initial

Project:
Proposed Alterations at,
4 Ashley Court,
Holt, Wrexham,
LL13 9JZ

Title: Planning Scale: (A1)
1:50 &
1:100

Drawn By: J Felgate Date: July 2019

Drawing No: C119/005 Sheet: 1 of 1

blueprint
architectural services

LABC partner
Office 3K4,
Redwither Business Tower,
Wrexham. LL13 9XT
Tel: 01978 356500
www.blueprintarchitectural.com
© copyright all rights reserved