

KEY - New Fencing

READ IN CONJUNCTION WITH ALL ASSOCIATED SITE PLANS

Circa 1m high PPC welded V mesh fence on top of existing wall to line through with 1.8m high fence along frontage


1.2m High PPC Bow Top Fence

1.5m High PPC welded V mesh fence

1.8m High fence to Bin Store

1.8m High PPC welded V mesh fence

New lockable gate and all associated ironmongery

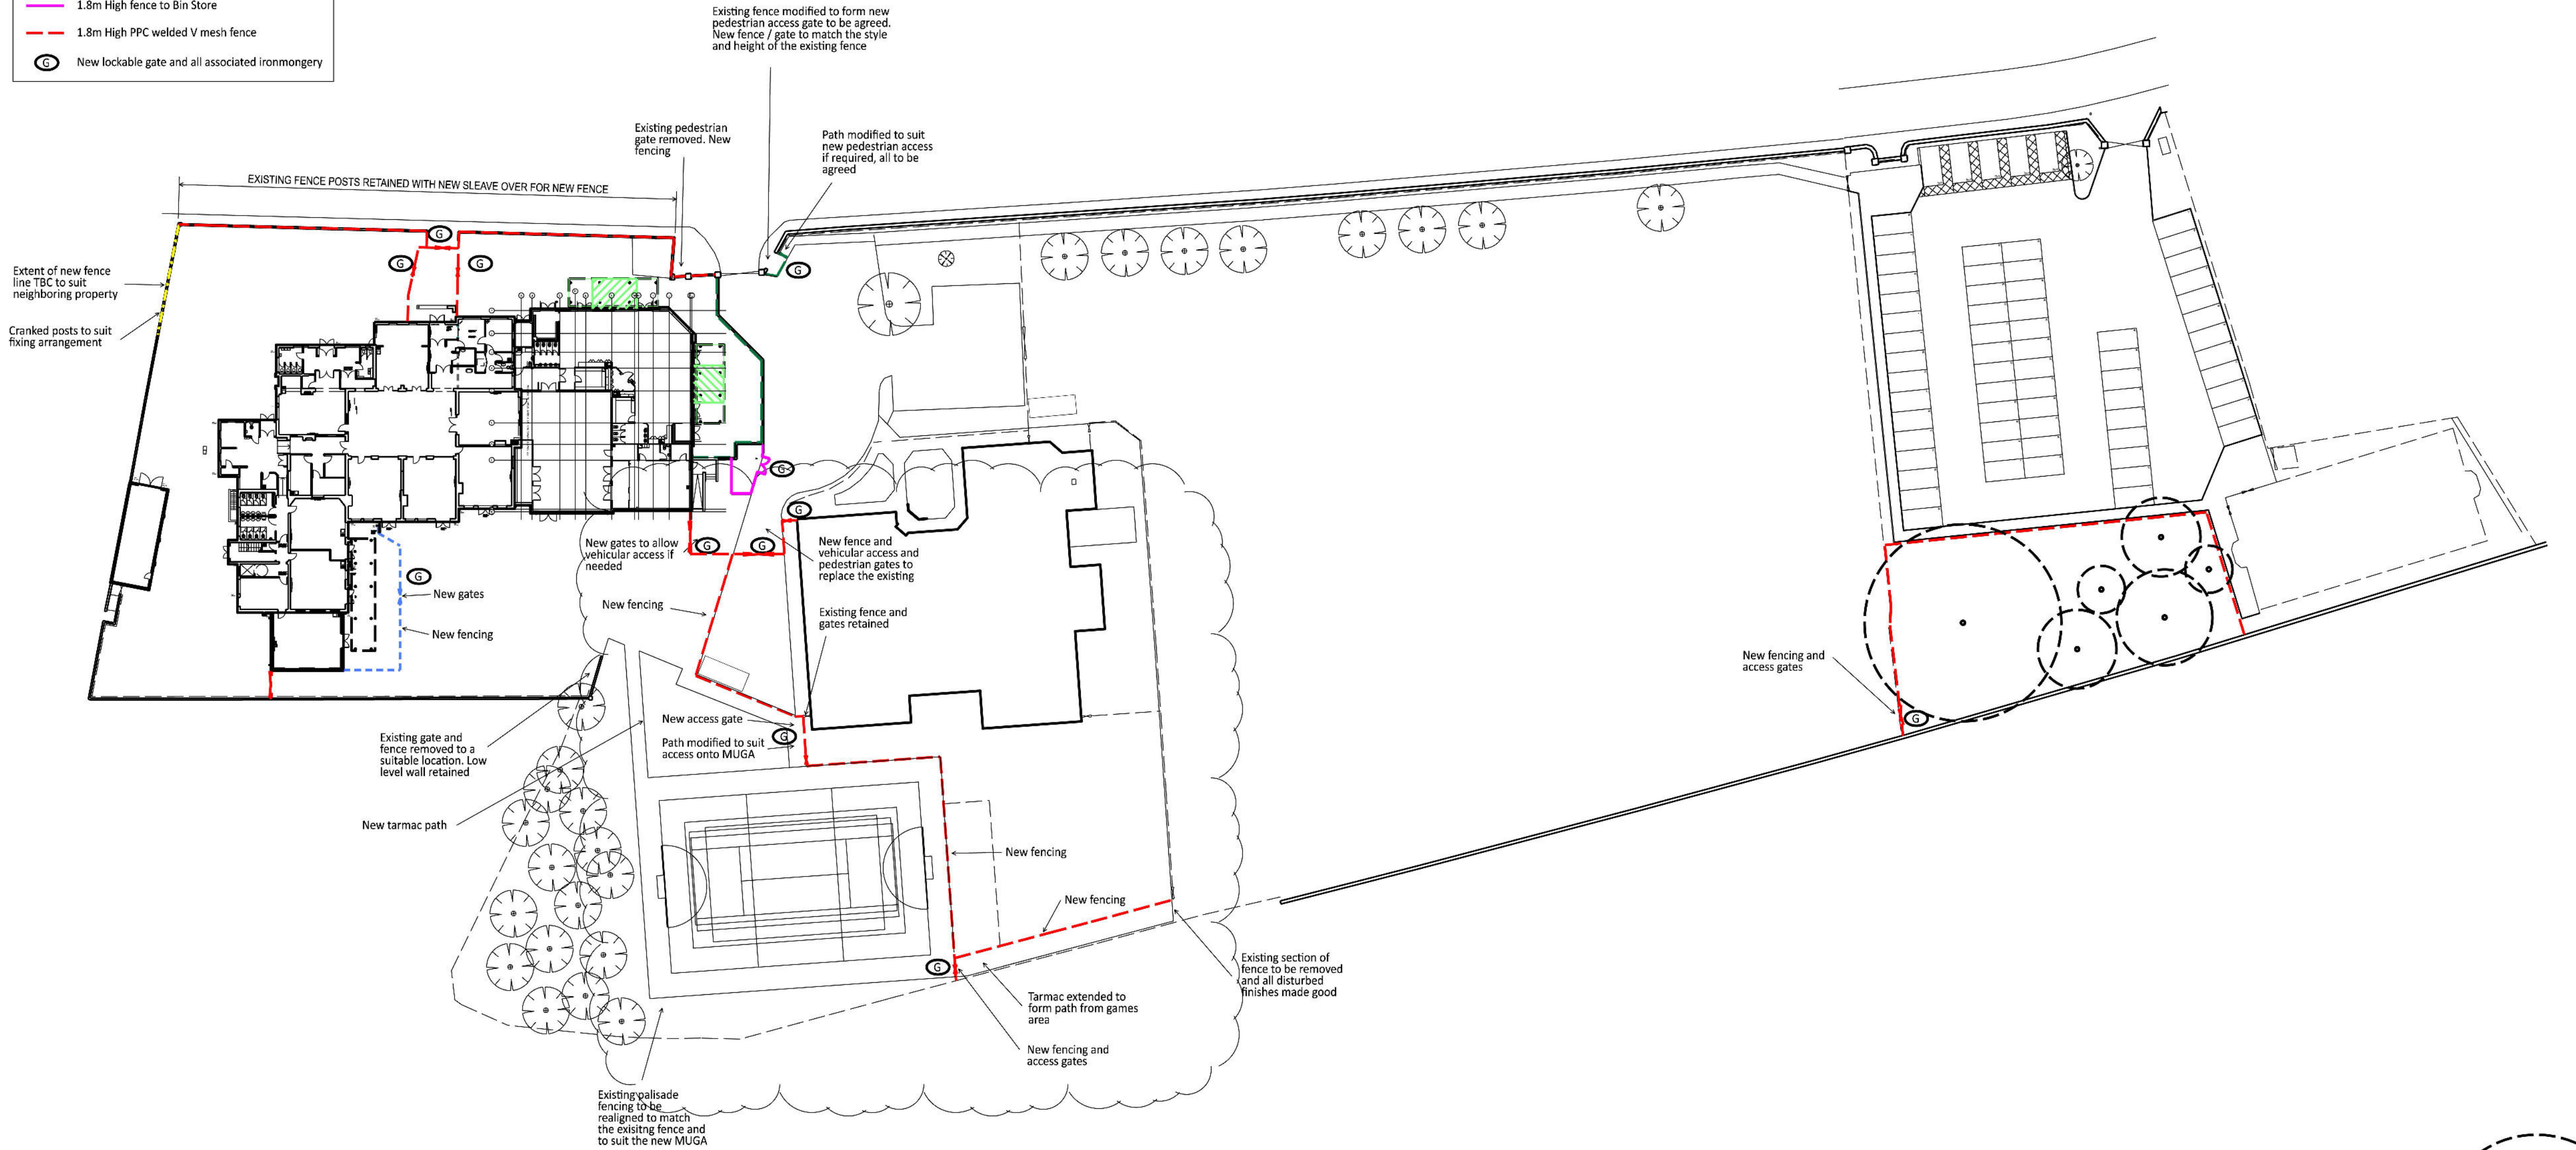

- General Notes
1. Contractor to verify all dimensions and check level datums on site
 2. All of the designs are the sole property of TACP Architects Ltd and may not be used without their written agreement
 3. All prints, specifications and their copyright are the property of TACP Architects Ltd
 4. Do not scale off drawings
 5. All dimensions shall be checked on site before commencement of shop drawings, manufacture and all discrepancies must be reported to TACP Architects Ltd

Risk Assessments

Construction Issue

Revisions				
Rev	Date	Description	By	Check
A	27/06/2018	Fencing notes amended to suit contractors proposals	MR	MG
B	02/07/2018	Fencing modified to suit vehicle tracking into car park. New pedestrian access gate added as requested	MR	MG
C	03/07/2018	Notes amended and fencing modified as requested	MR	MG
D	04/07/2018	Images attached of proposed fencing	MR	MG
E	09/07/2018	Entrance into infants site amended as requested	MR	MG
F	17/07/2018	Fencing amended as requested	MR	MG
C1	25/07/2018	Issued for Construction	MR	MG
C2	07/08/2018	Note added as requested	MR	MG
C3	14/03/2019	Details amended as requested by contractor	MR	MG
C4	10/04/2019	Details amended as requested by contractor	MR	MG
C5	28/06/2019	Details amended as requested by contractor	MR	MG

Consultants

Client
Read Construction
On Behalf of
Wrexham County Borough Council

Project Title
Gwersyllt Primary School

Drawing Title
Proposed Fencing Strategy

Scale	Date	Drawn By	Checked By	Office
1:500@A1	June 18	MR	MG	Wrexham
Job Number		Drawing Number		Revision
17070		ST07		C5

TACP Architects Ltd
Pembroke House, Eilice Way
Wrexham Technology Park
LL13 7YF
T. 01978 291161
F. 01978 351735
E. admin@tacparchitects.co.uk
www.tacparchitects.co.uk



Architecture • Interior Design • Healthcare Planning • Conservation • Masterplanning • Sustainable Design

Fencing Types

All images to be used for reference only and depict the type of fencing proposed only. All details including fixings and colours etc are TBC following detail design my specialist.

PPC welded V mesh fence



PPC Bow Top Fence

